




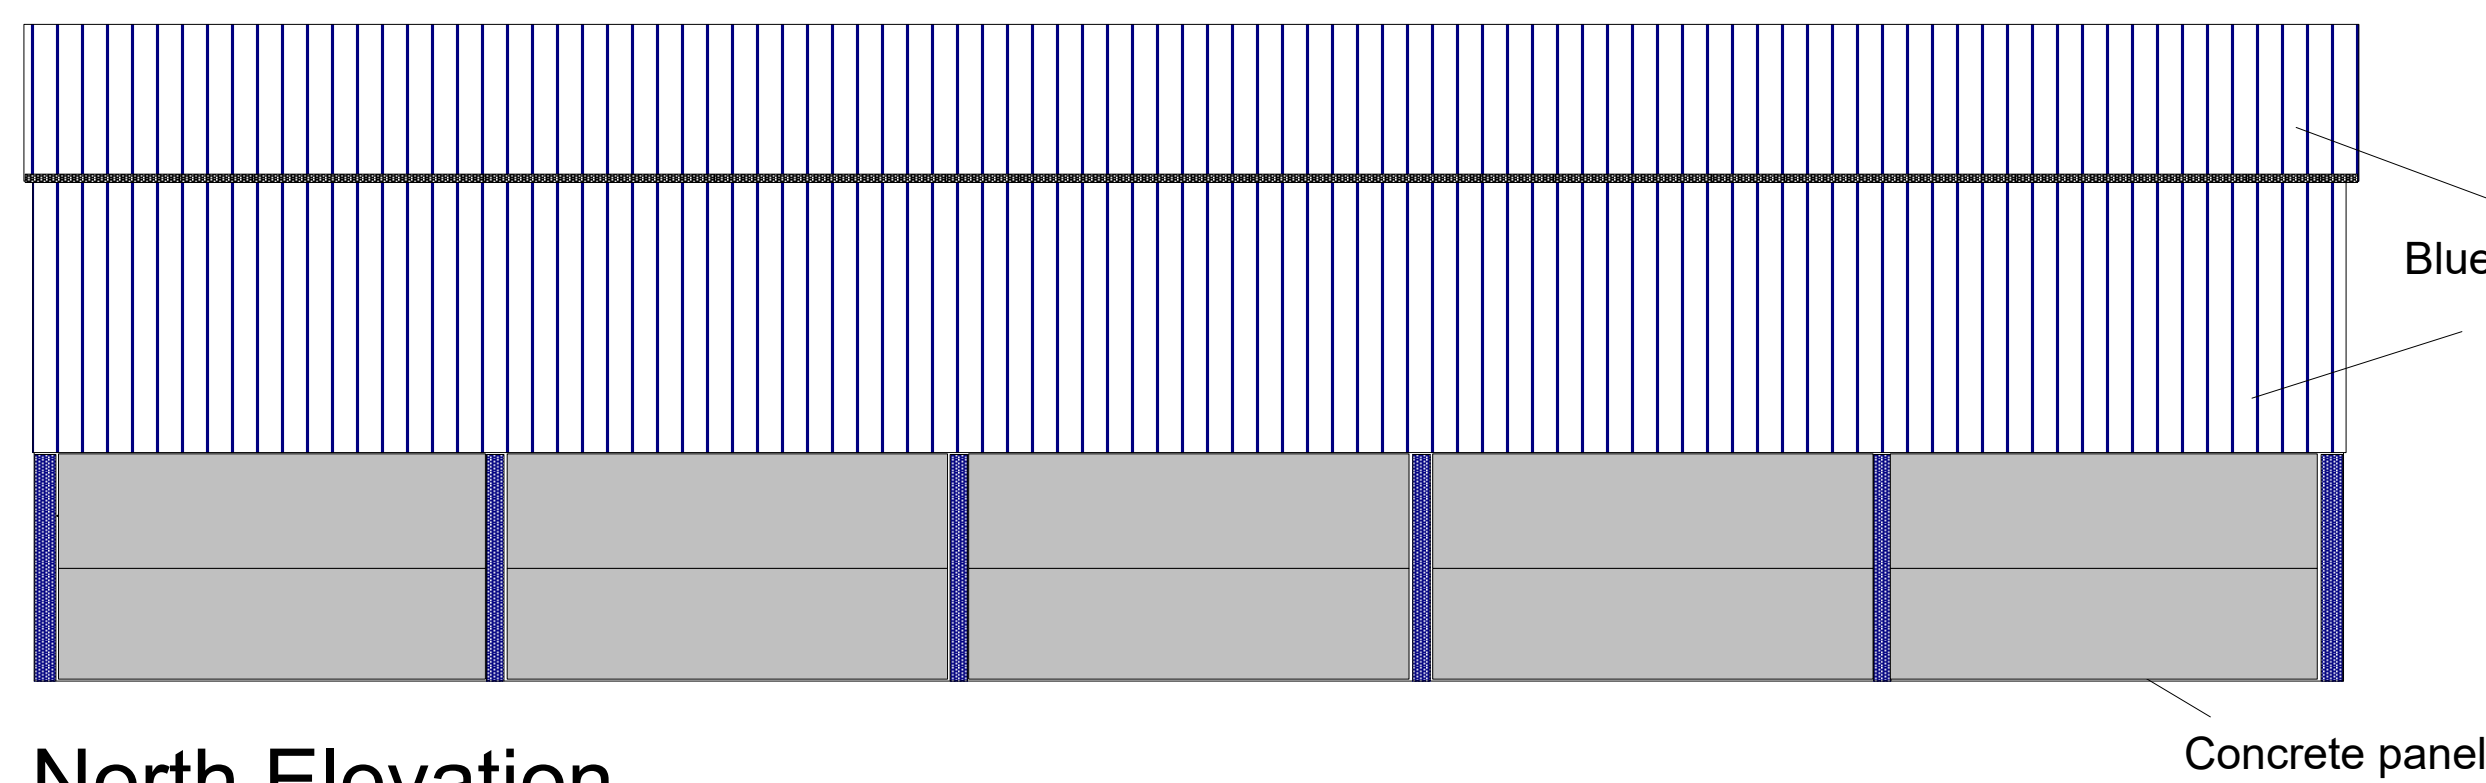


North Elevation

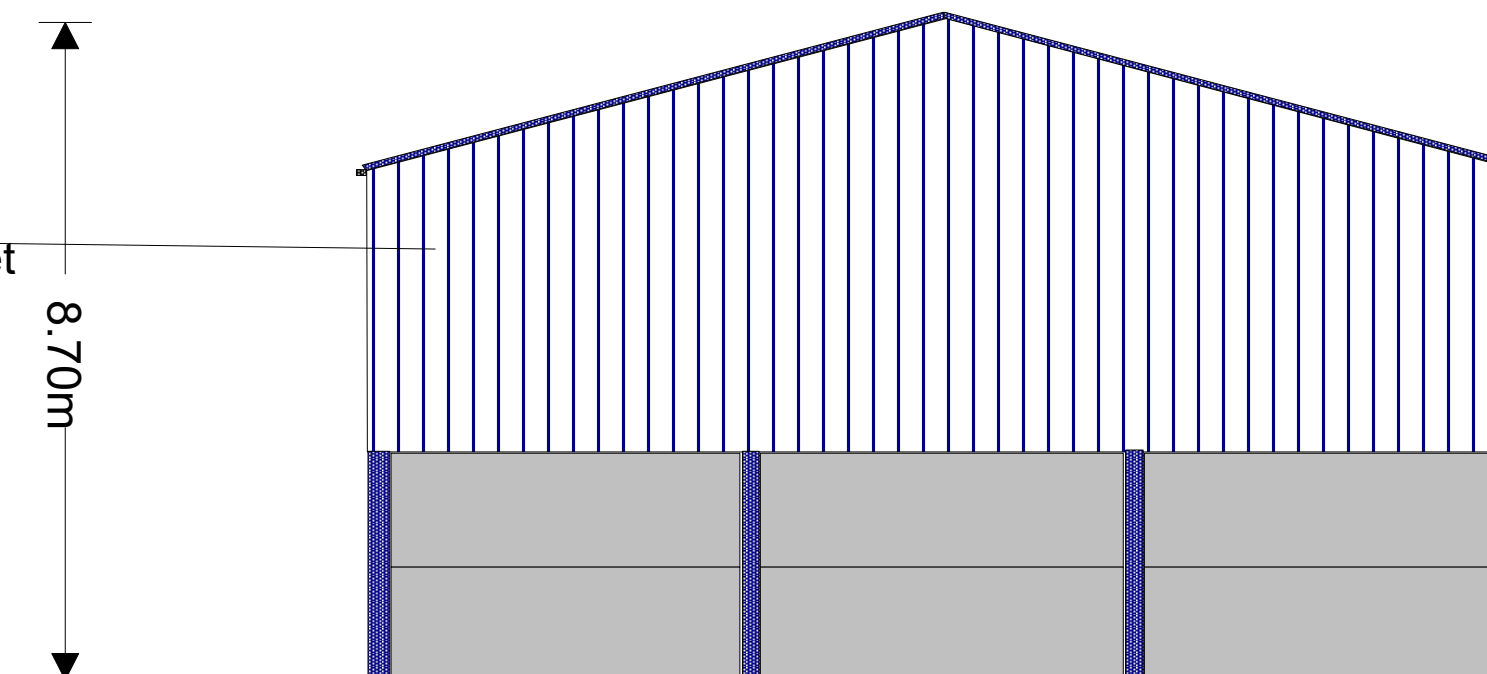


West Elevation

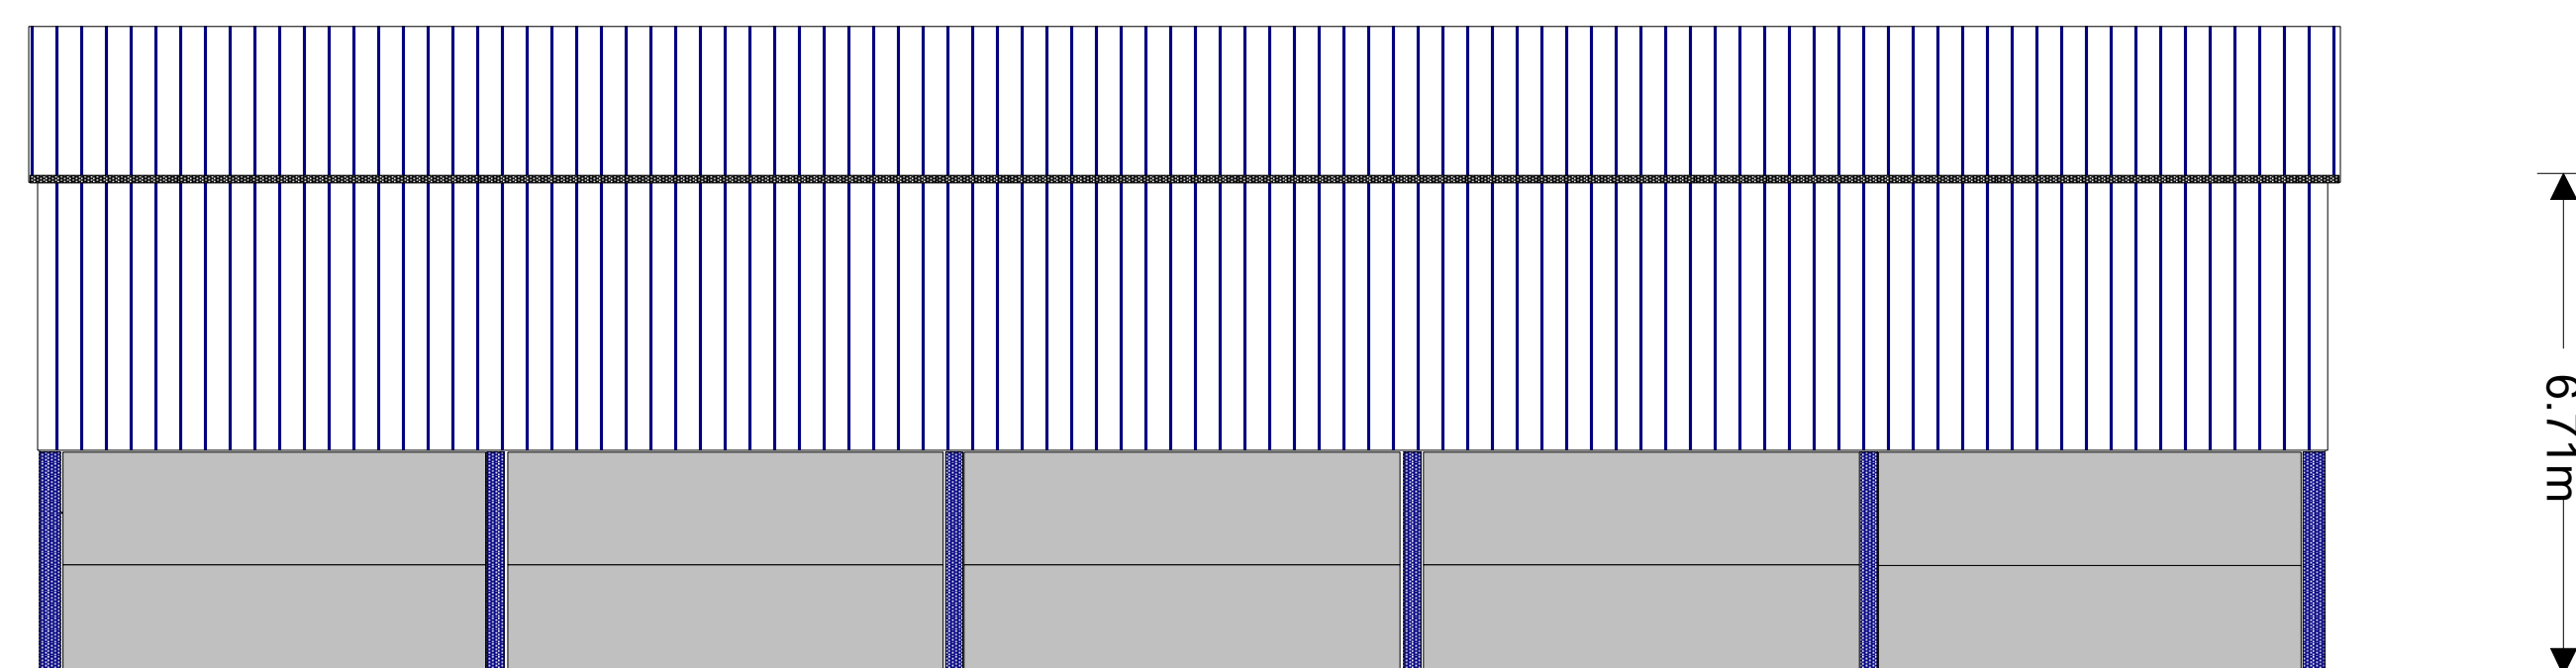



South Elevation

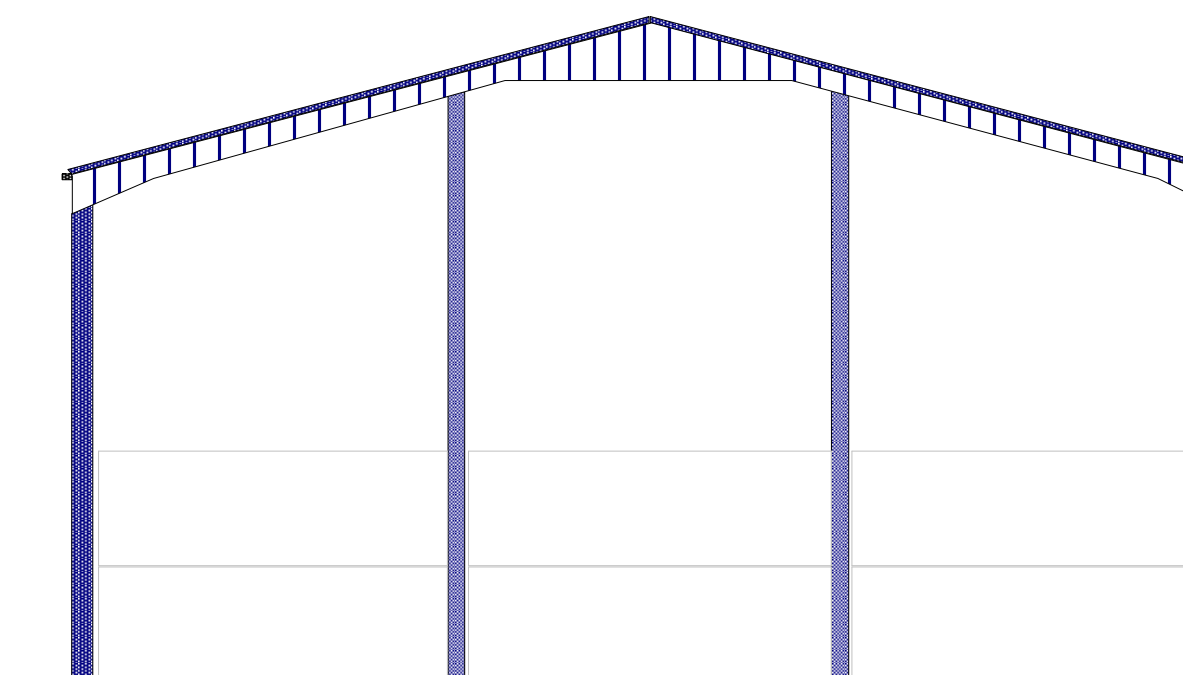

East Elevation

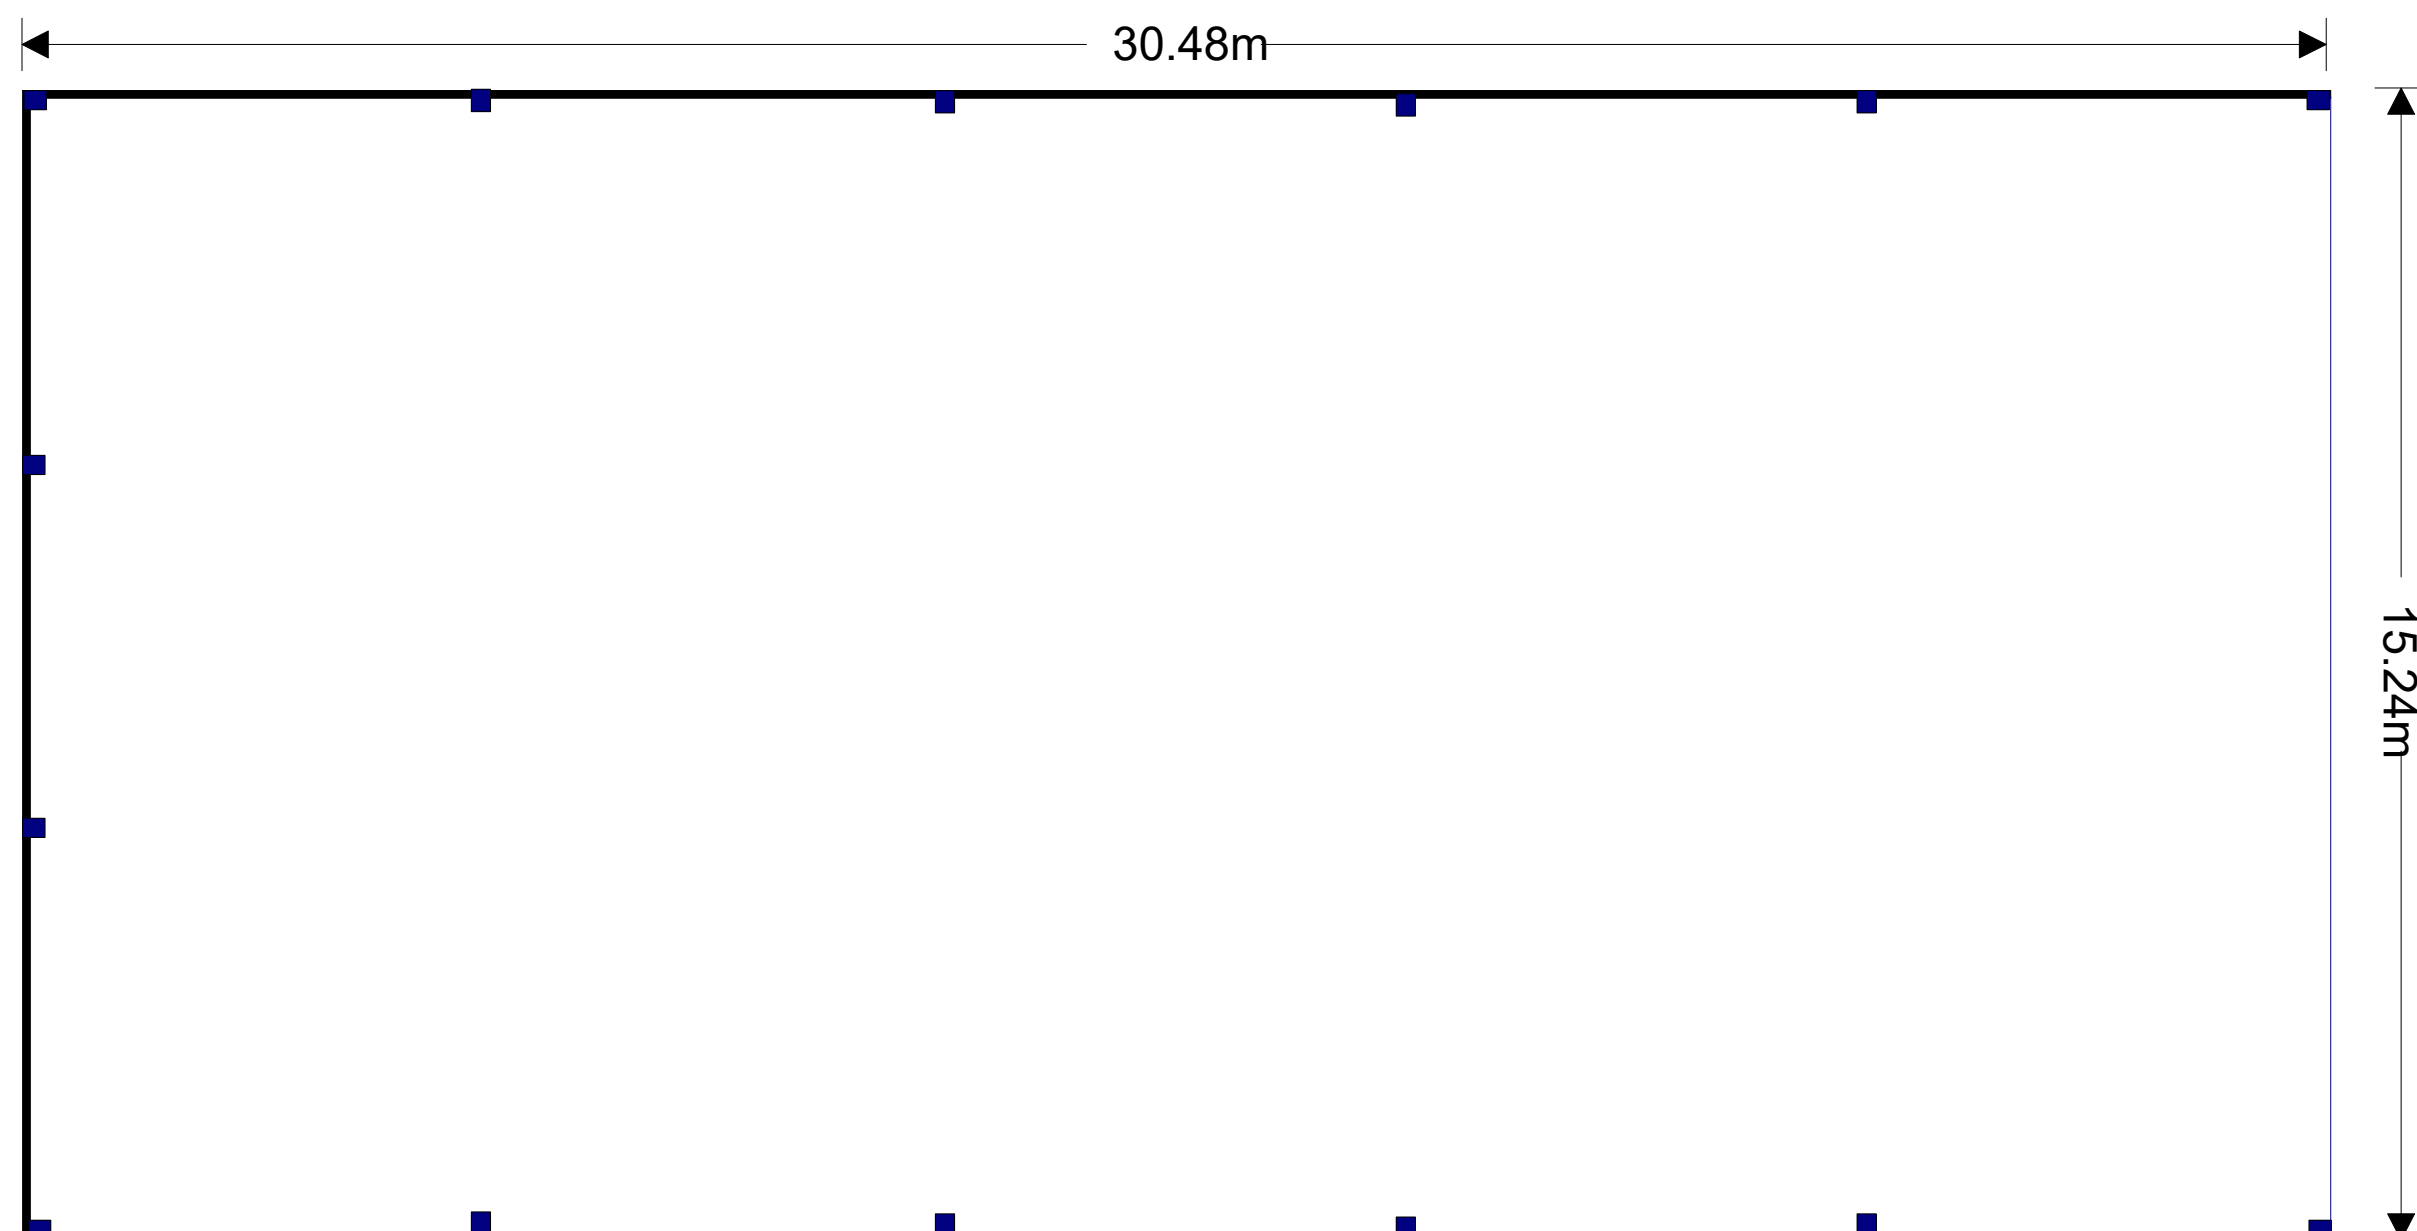

Floor Plan

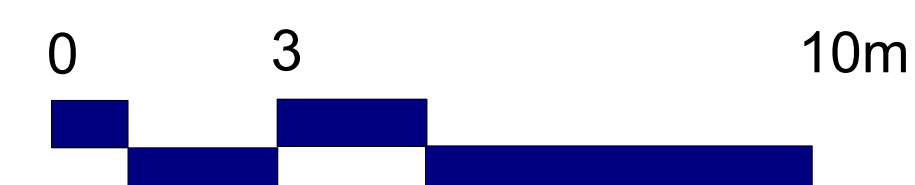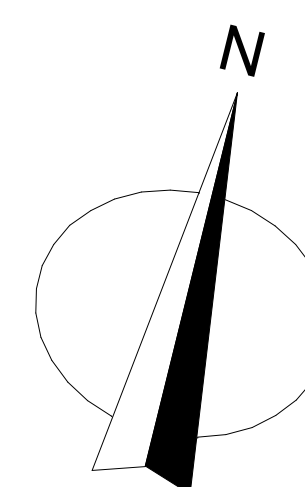

Farm Building Plan - 398384, 346817.
 Little Greenhead Farm, Broadoak Lane,
 Kingsley Moor, Cheadle, Staffs. ST10 2EJ.
 Scale 1 to 100
 Date March 2024
 2416-01 Building Plan 1 to 100 A1

