

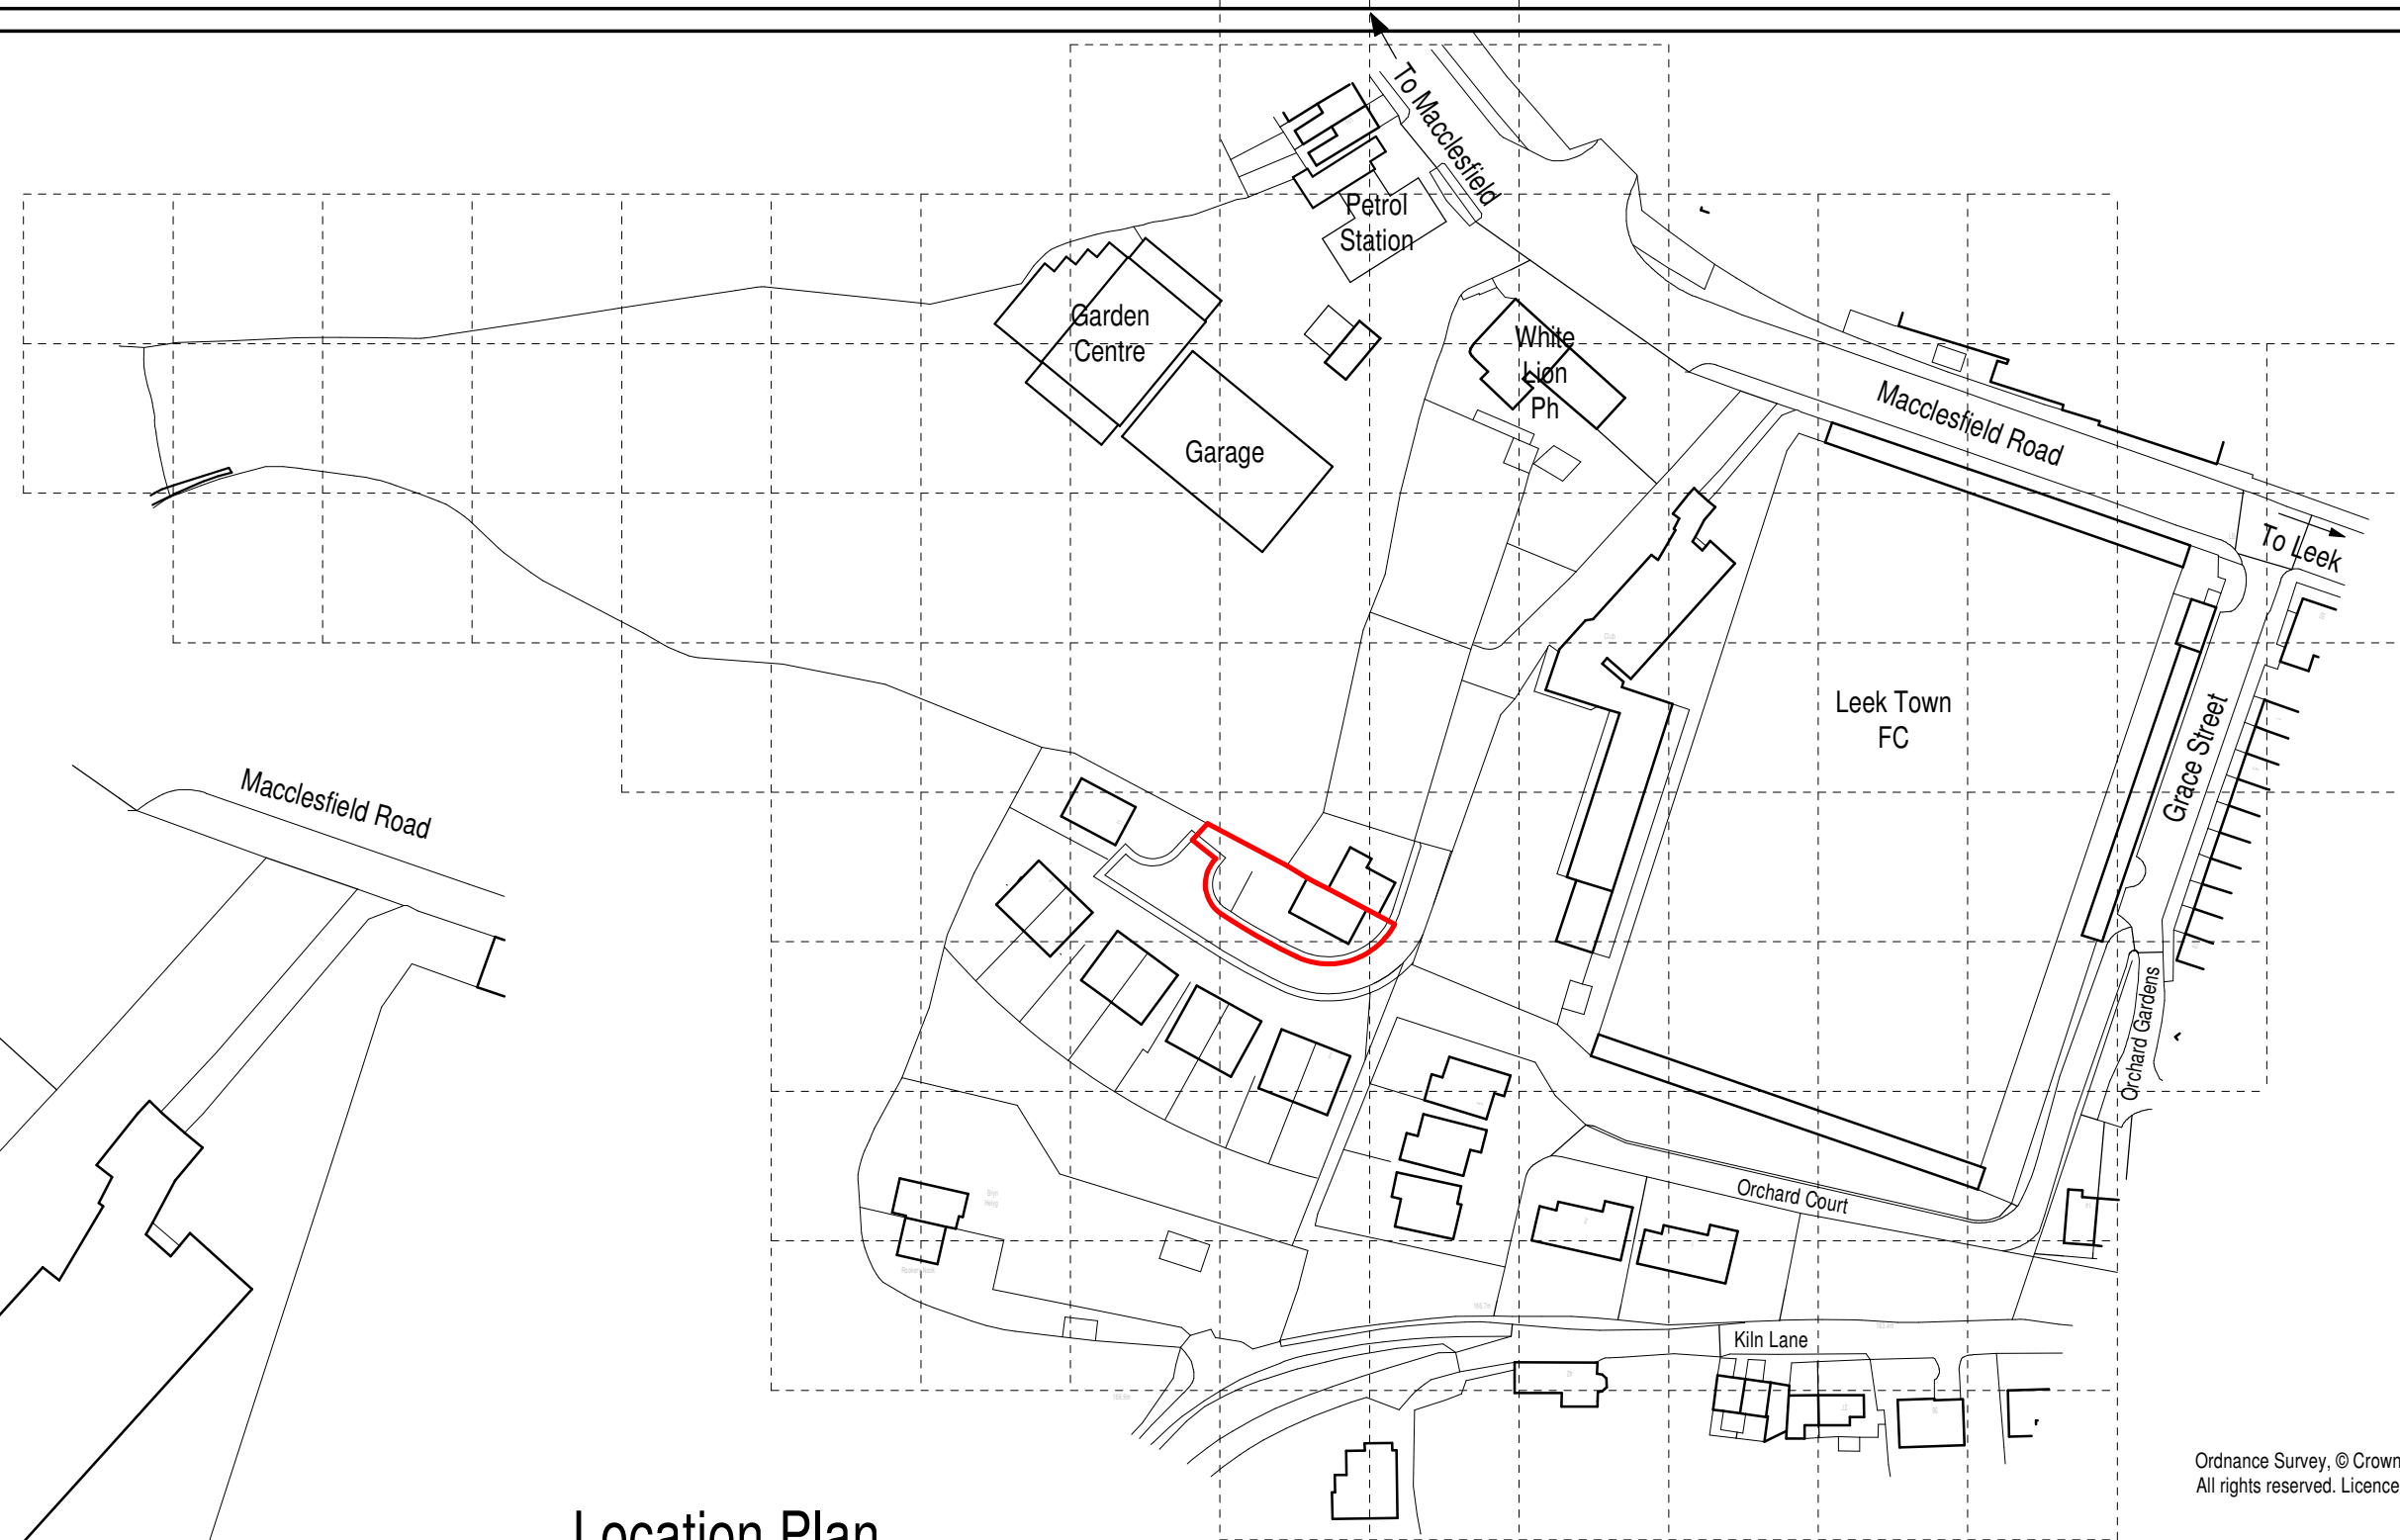


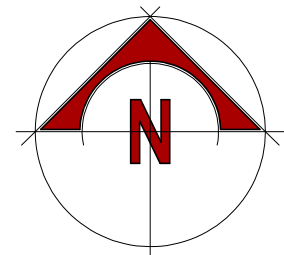


Ordnance Survey, © Crown Copyright 2011.  
All rights reserved. Licence number 100020449

Location Plan

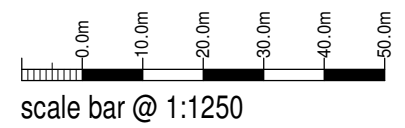

scale bar @ 1:1250

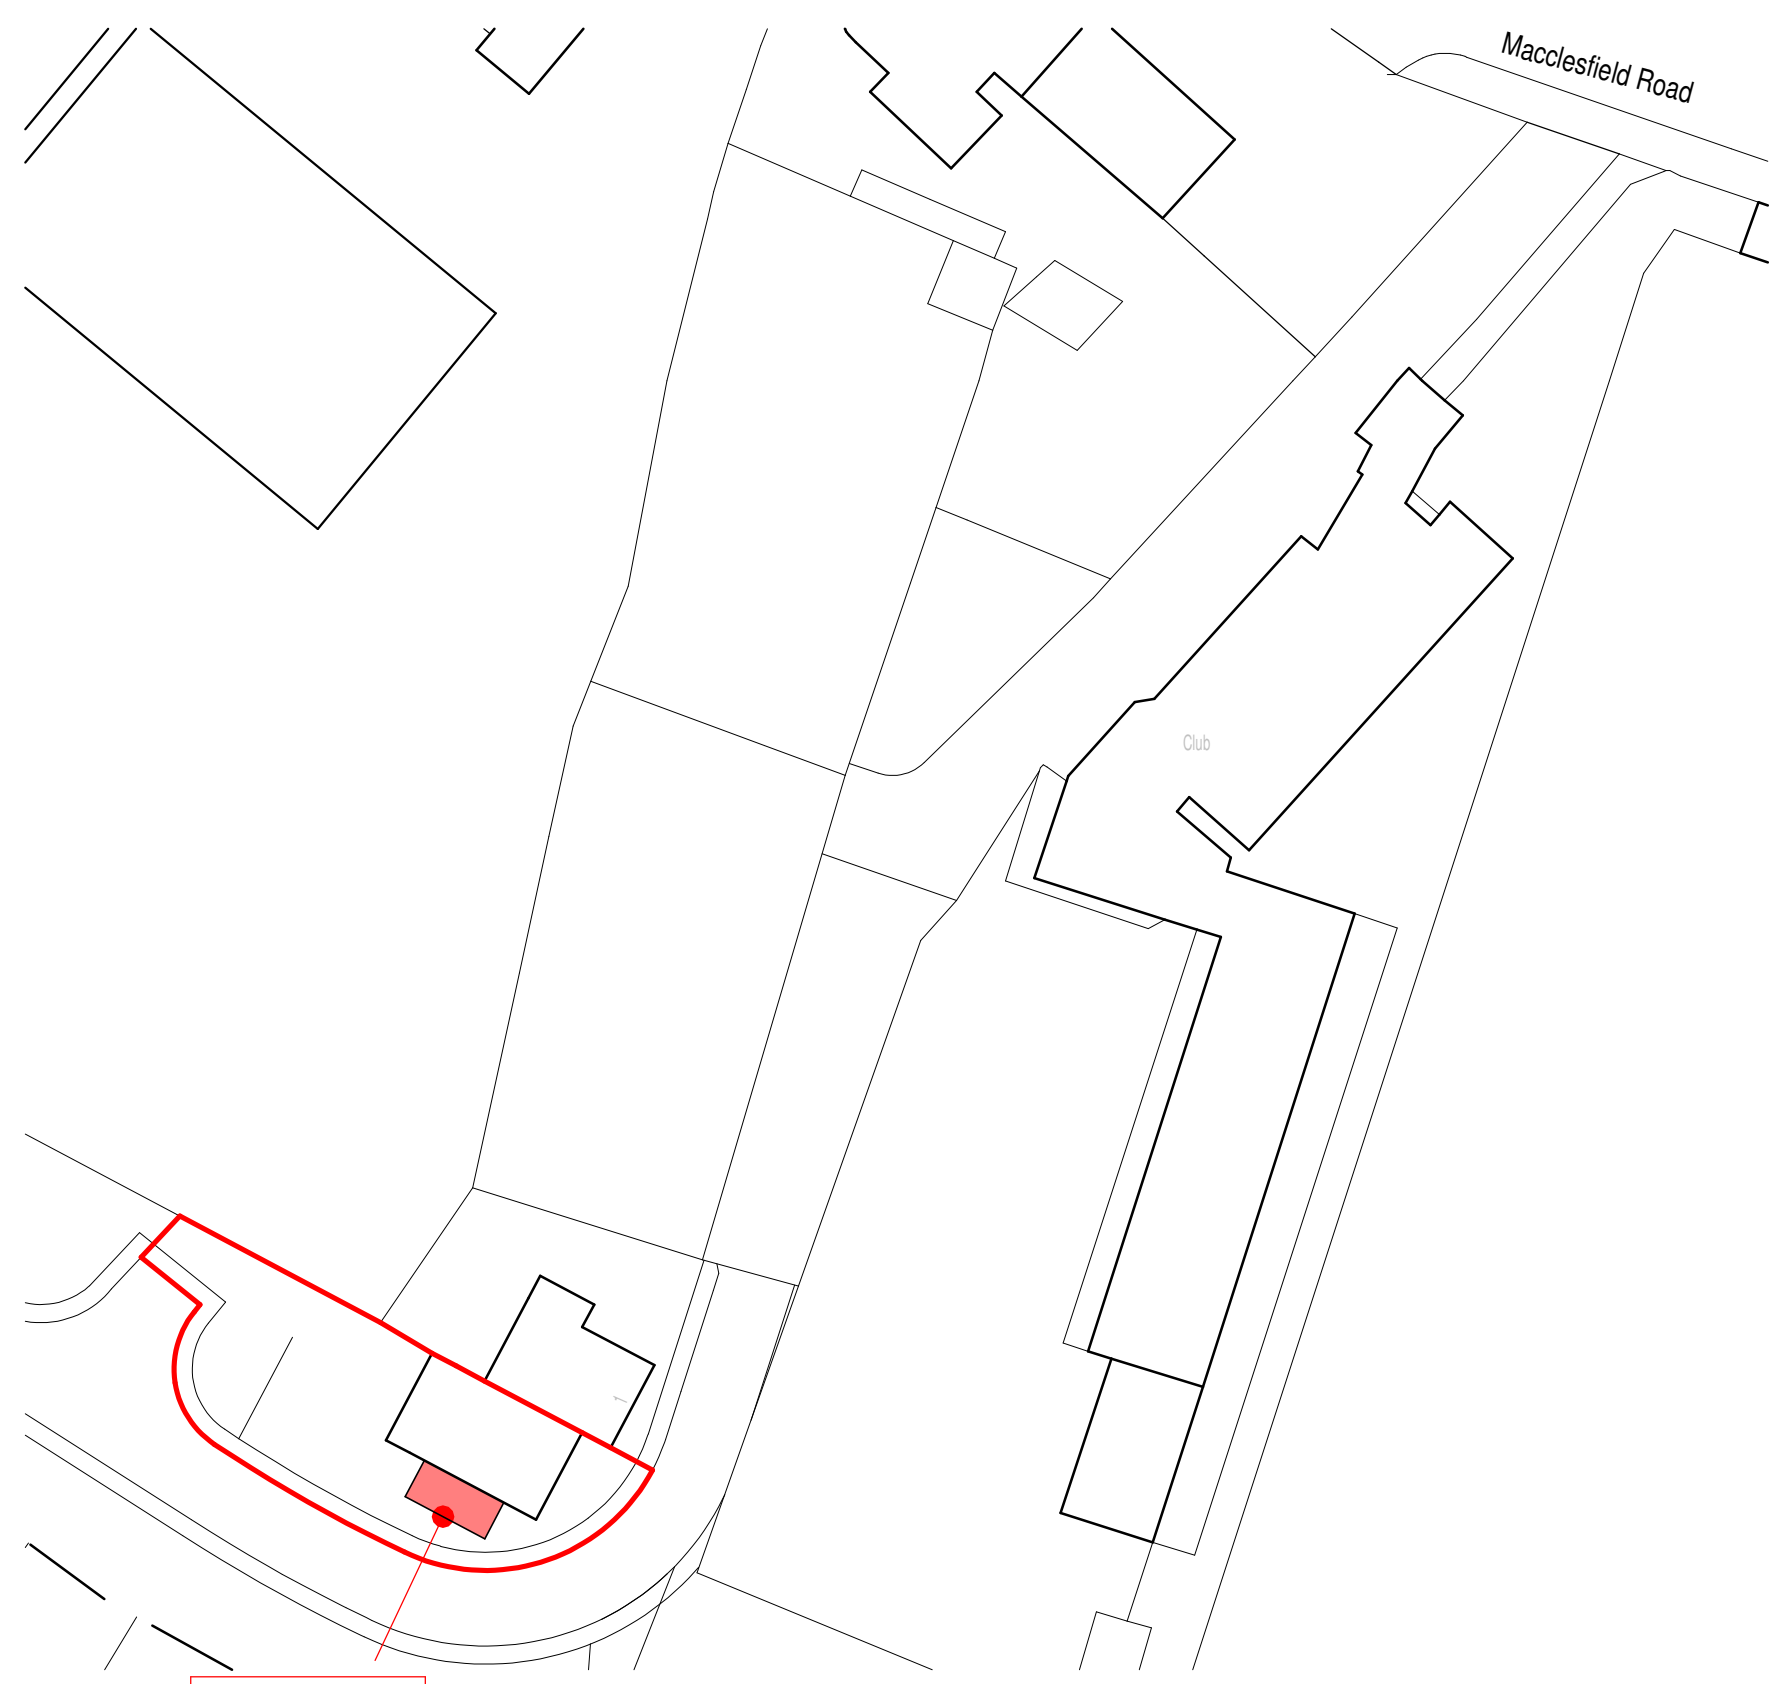

PROPOSED  
SIDE EXTENSION

Block Plan



scale bar @ 1:500

## Mr & Mrs Briand

Proposed Single Storey Side  
Extension at  
2 Jason Court,  
Leek,  
ST13 8FB

Planning Proposal  
Location and Block Plan

| Date         | Sheet | Scale          |
|--------------|-------|----------------|
| March 2024   | A2    | 1:1250 + 1:500 |
| Drw No.      | Rev.  | Drawn          |
| 2024-2865-03 | -     | NAW            |



10 Cawdry Buildings, Fountain Street, Leek. ST13 6JP  
Telephone: 01538 386002  
E-mail: info@sammonsltd.co.uk  
Web: www.sammonsltd.co.uk

This drawing is copyright.  
All dimensions must be checked prior to commencement.