



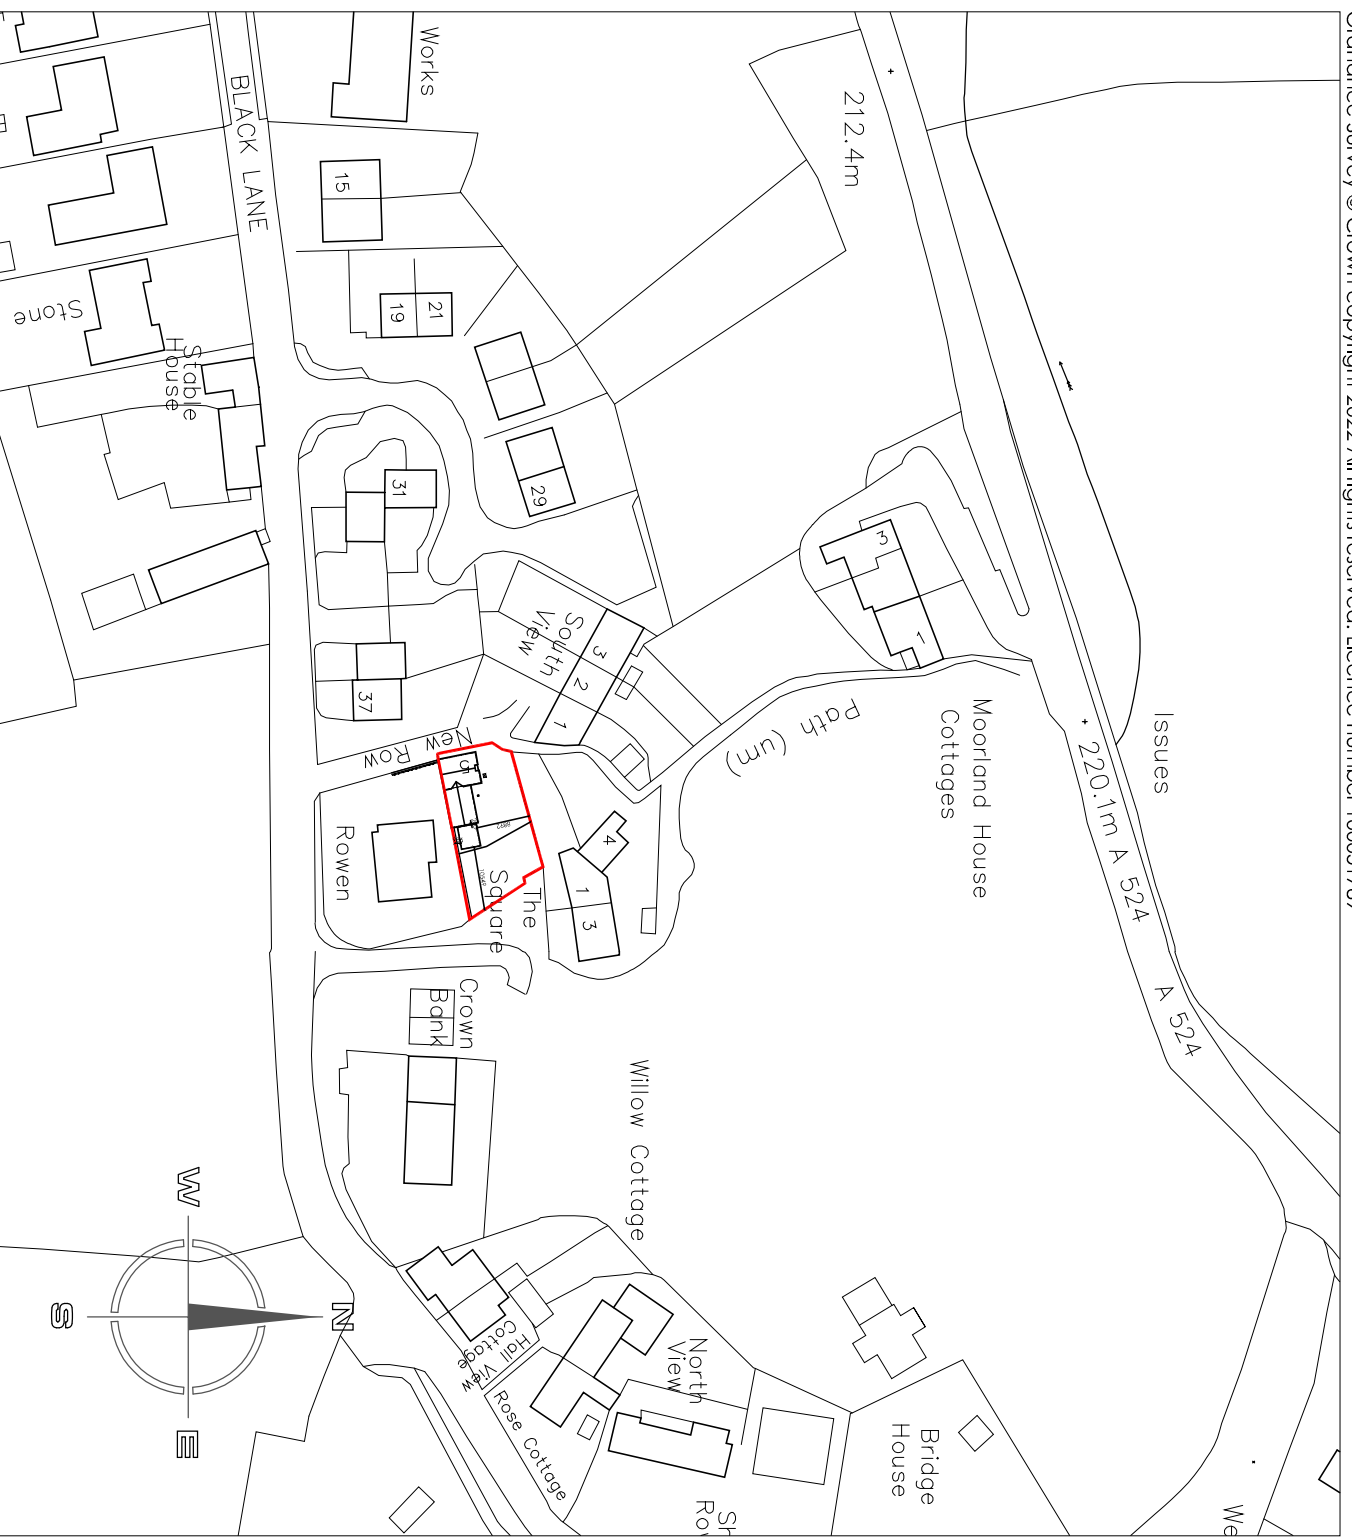


SITE LOCATION PLAN 1:1250

FRONT ELEVATION 1:50

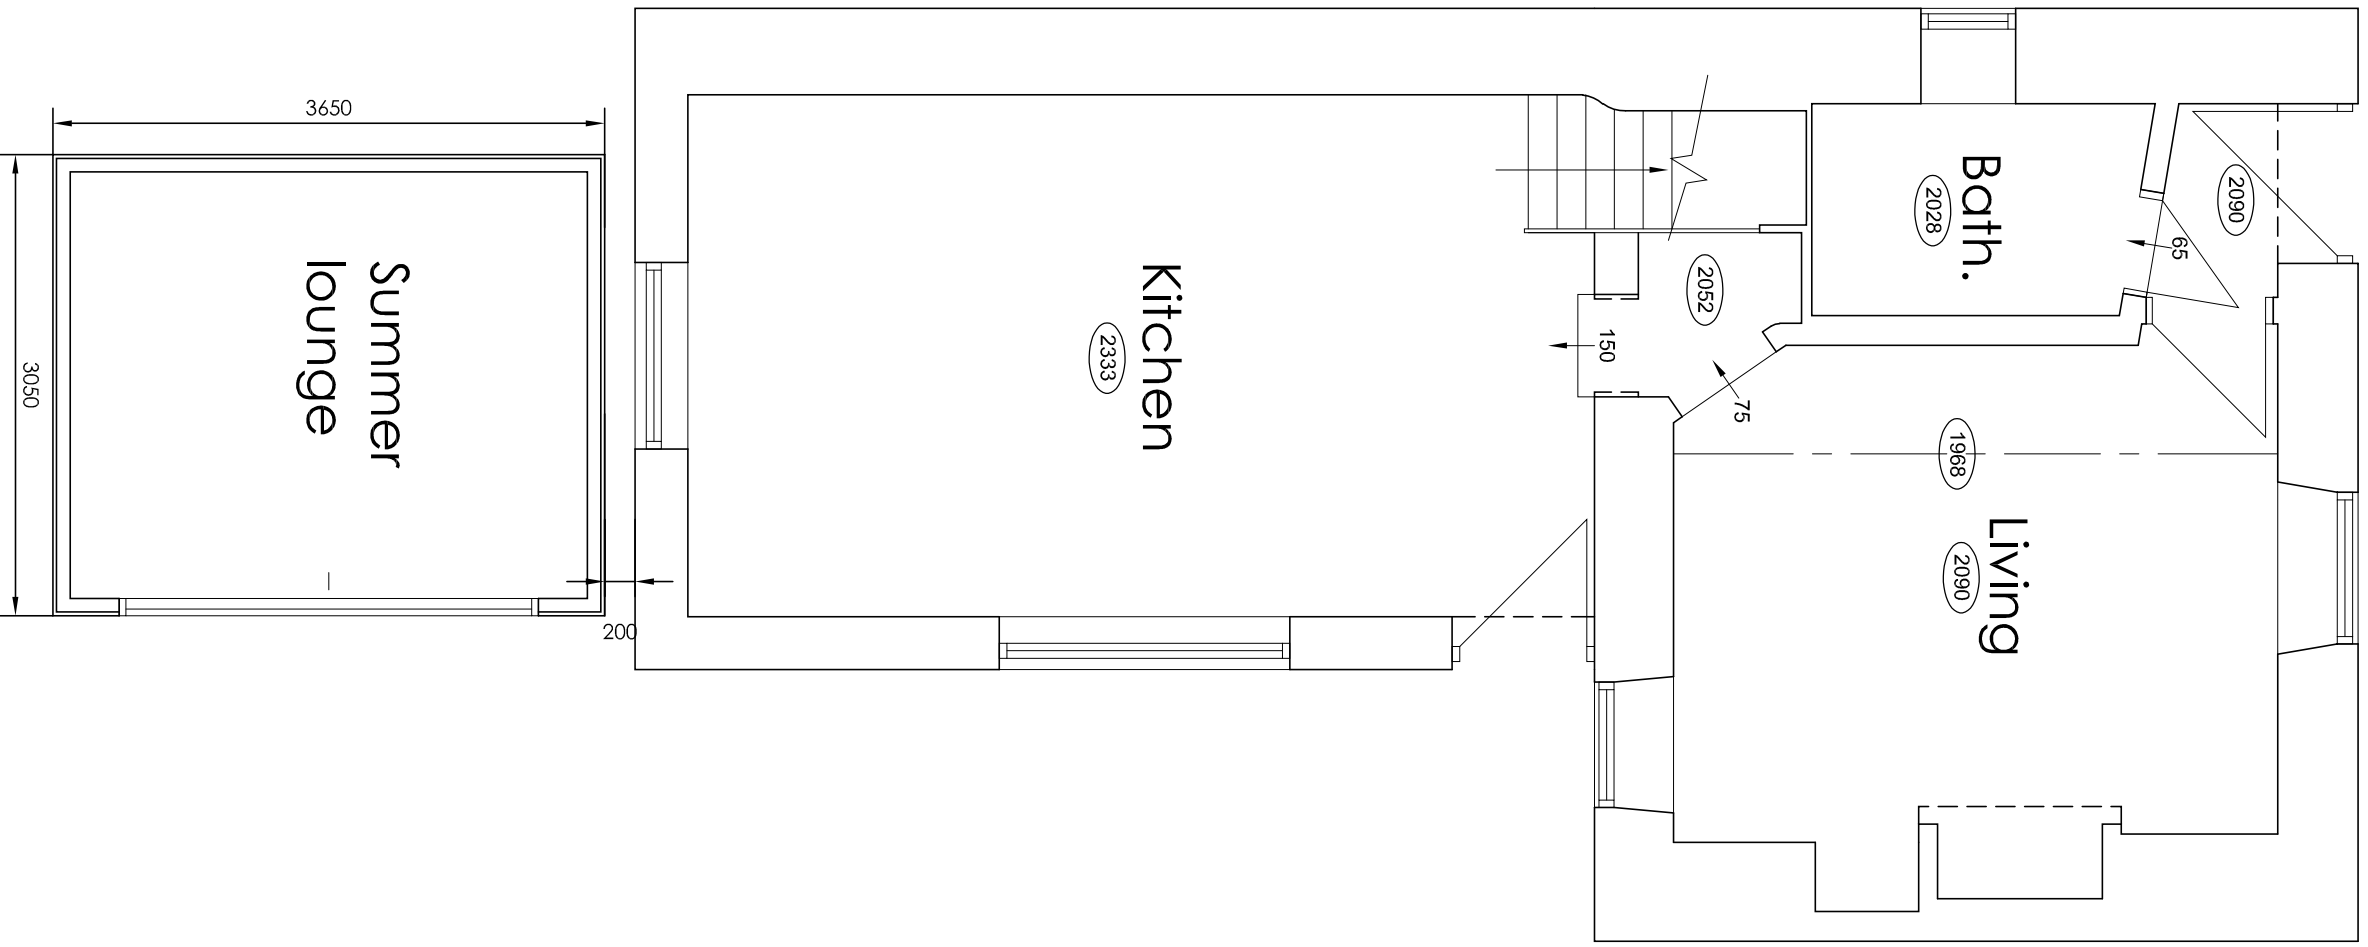


GROUND FLOOR PLAN 1:50

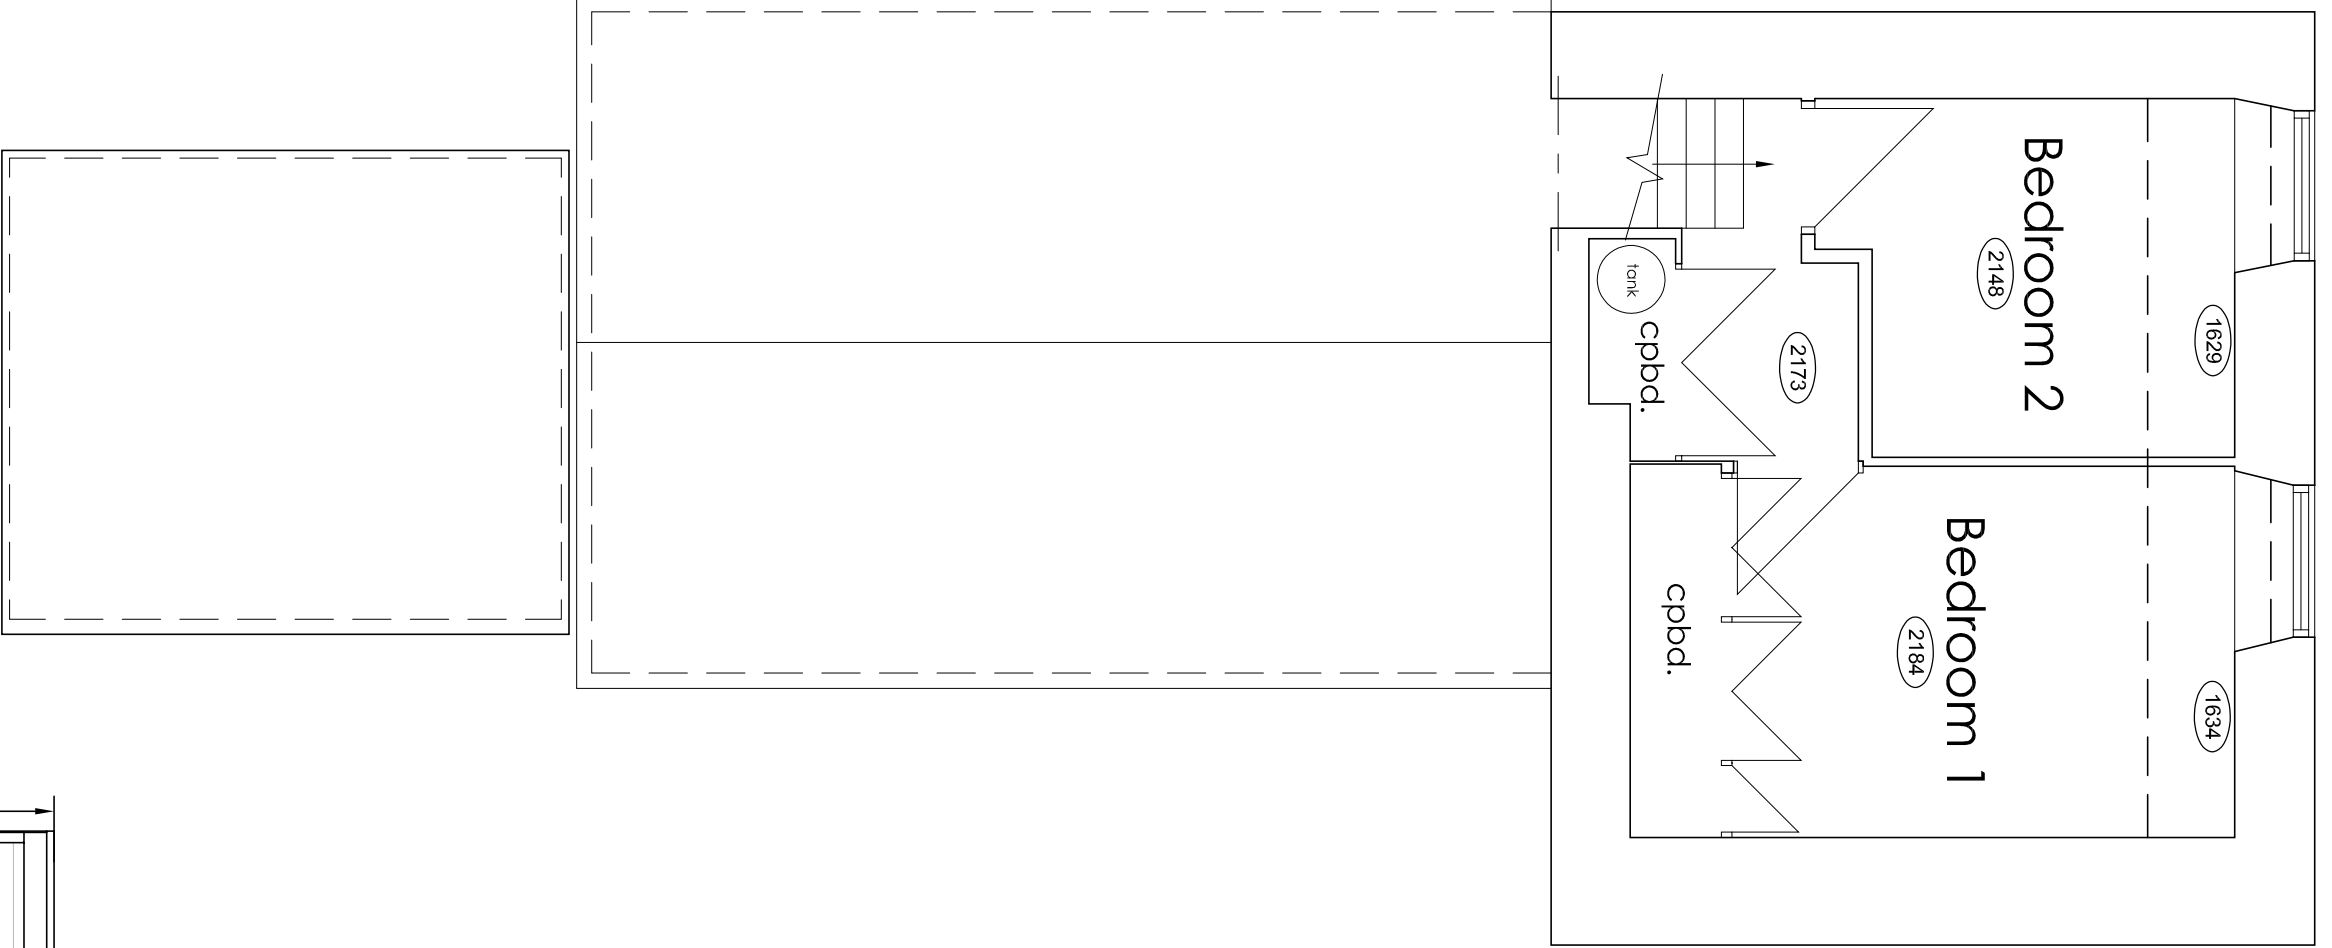


FIRST FLOOR PLAN 1:50




FRONT ELEVATION 1:50

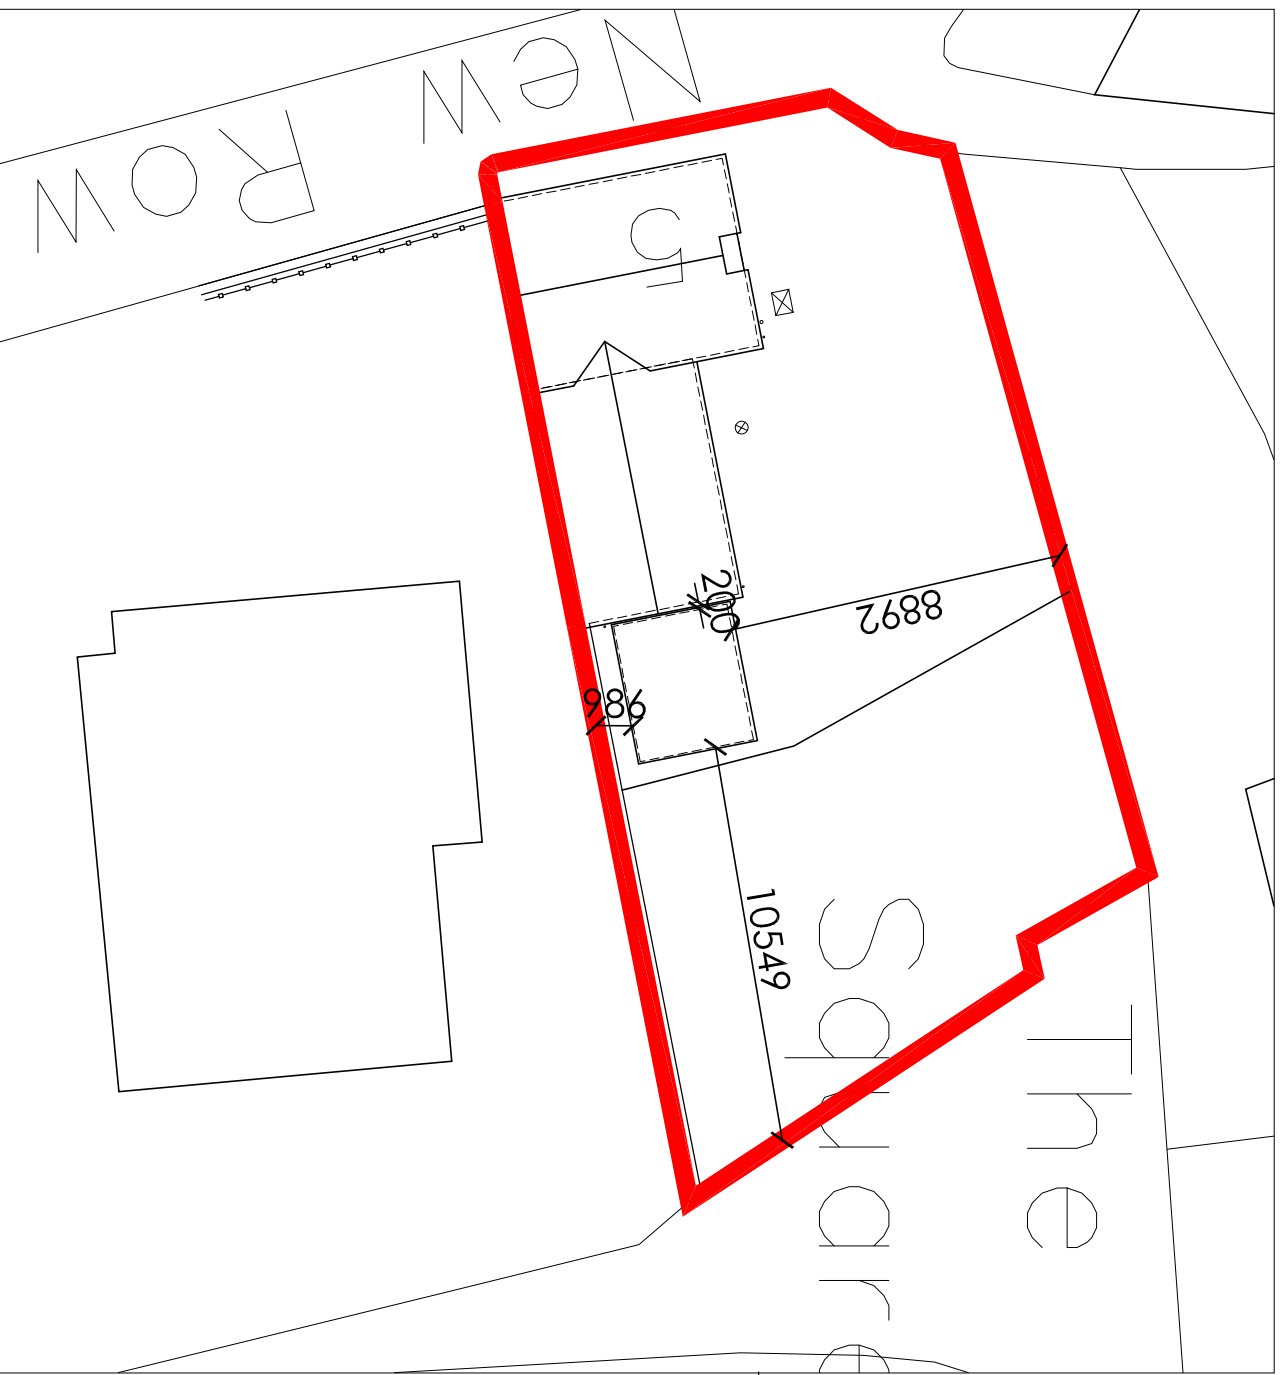


SITE PLAN 1:1200

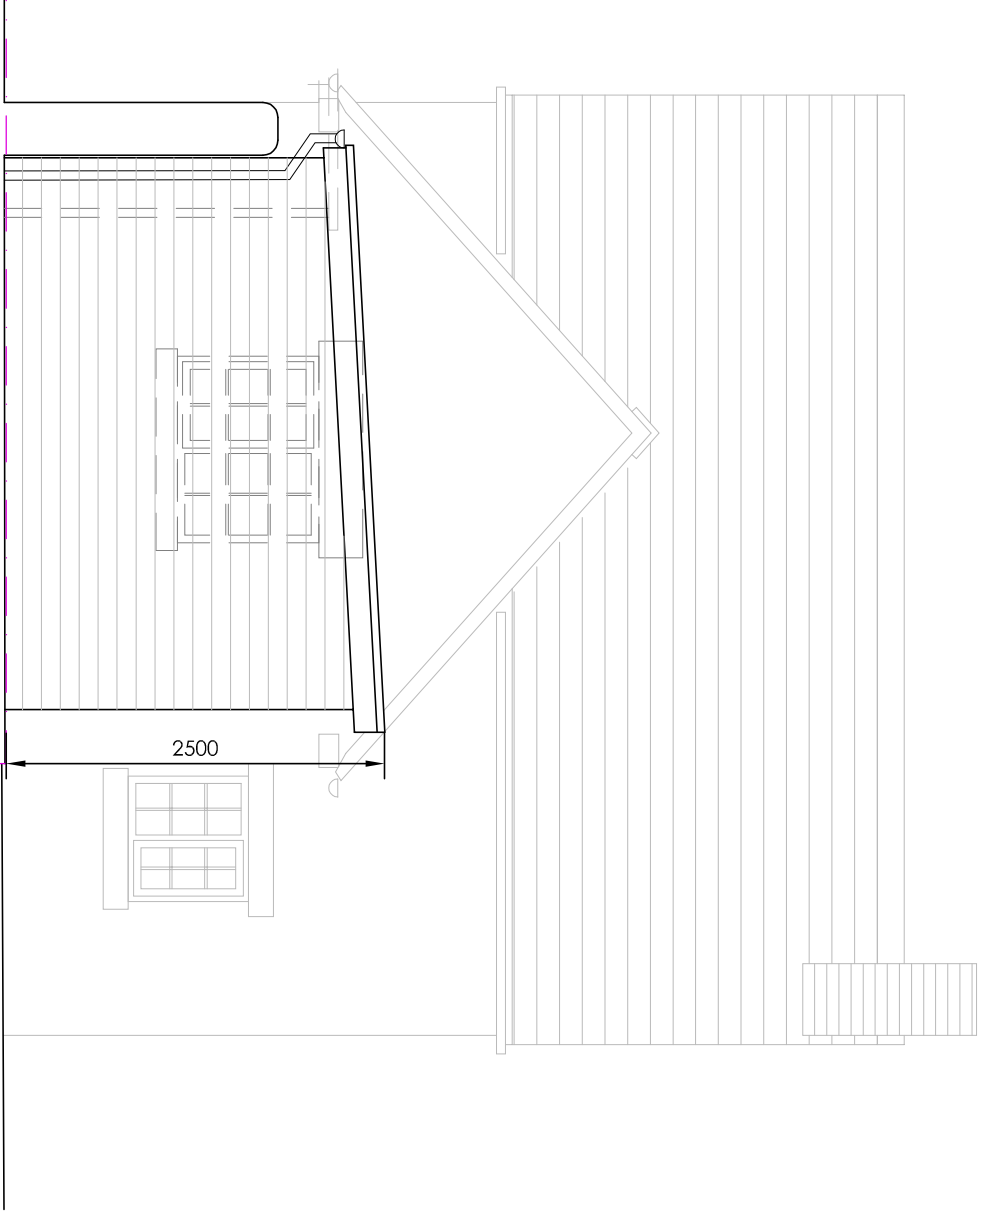

SIDE ELEVATION 1:50

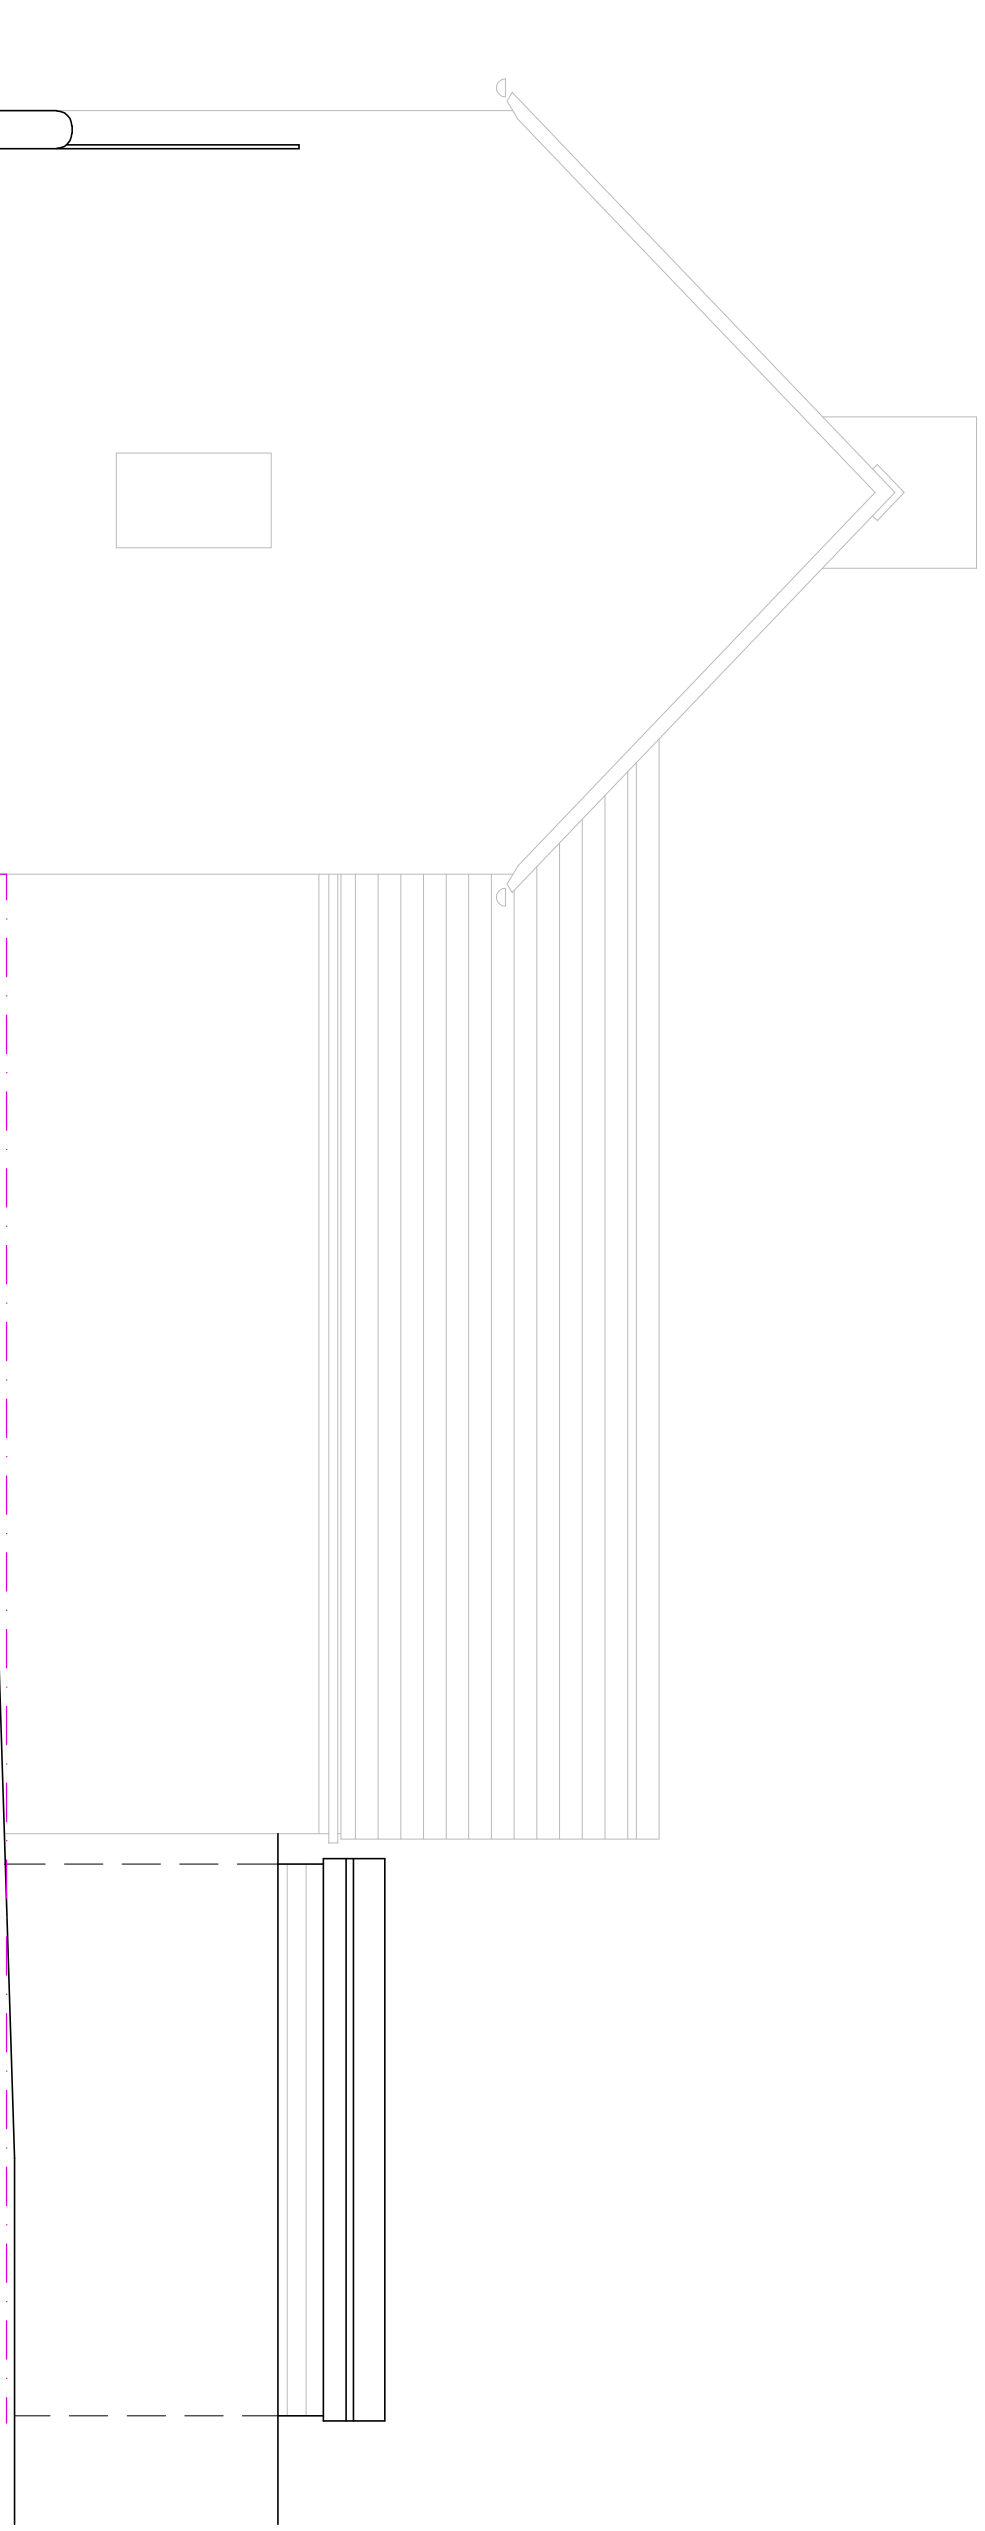

REAR ELEVATION 1:50

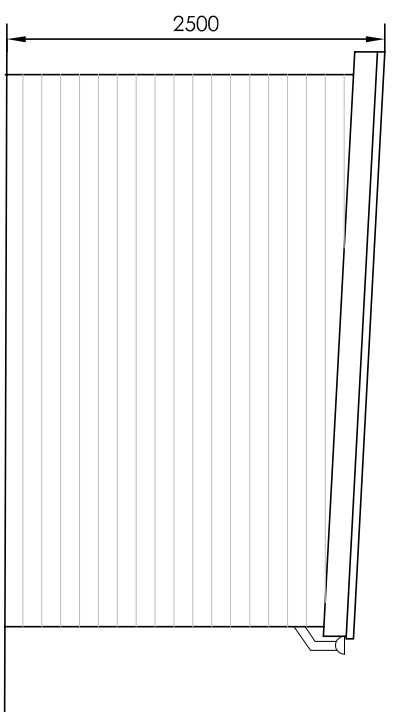

SIDE ELEVATION 1:50