



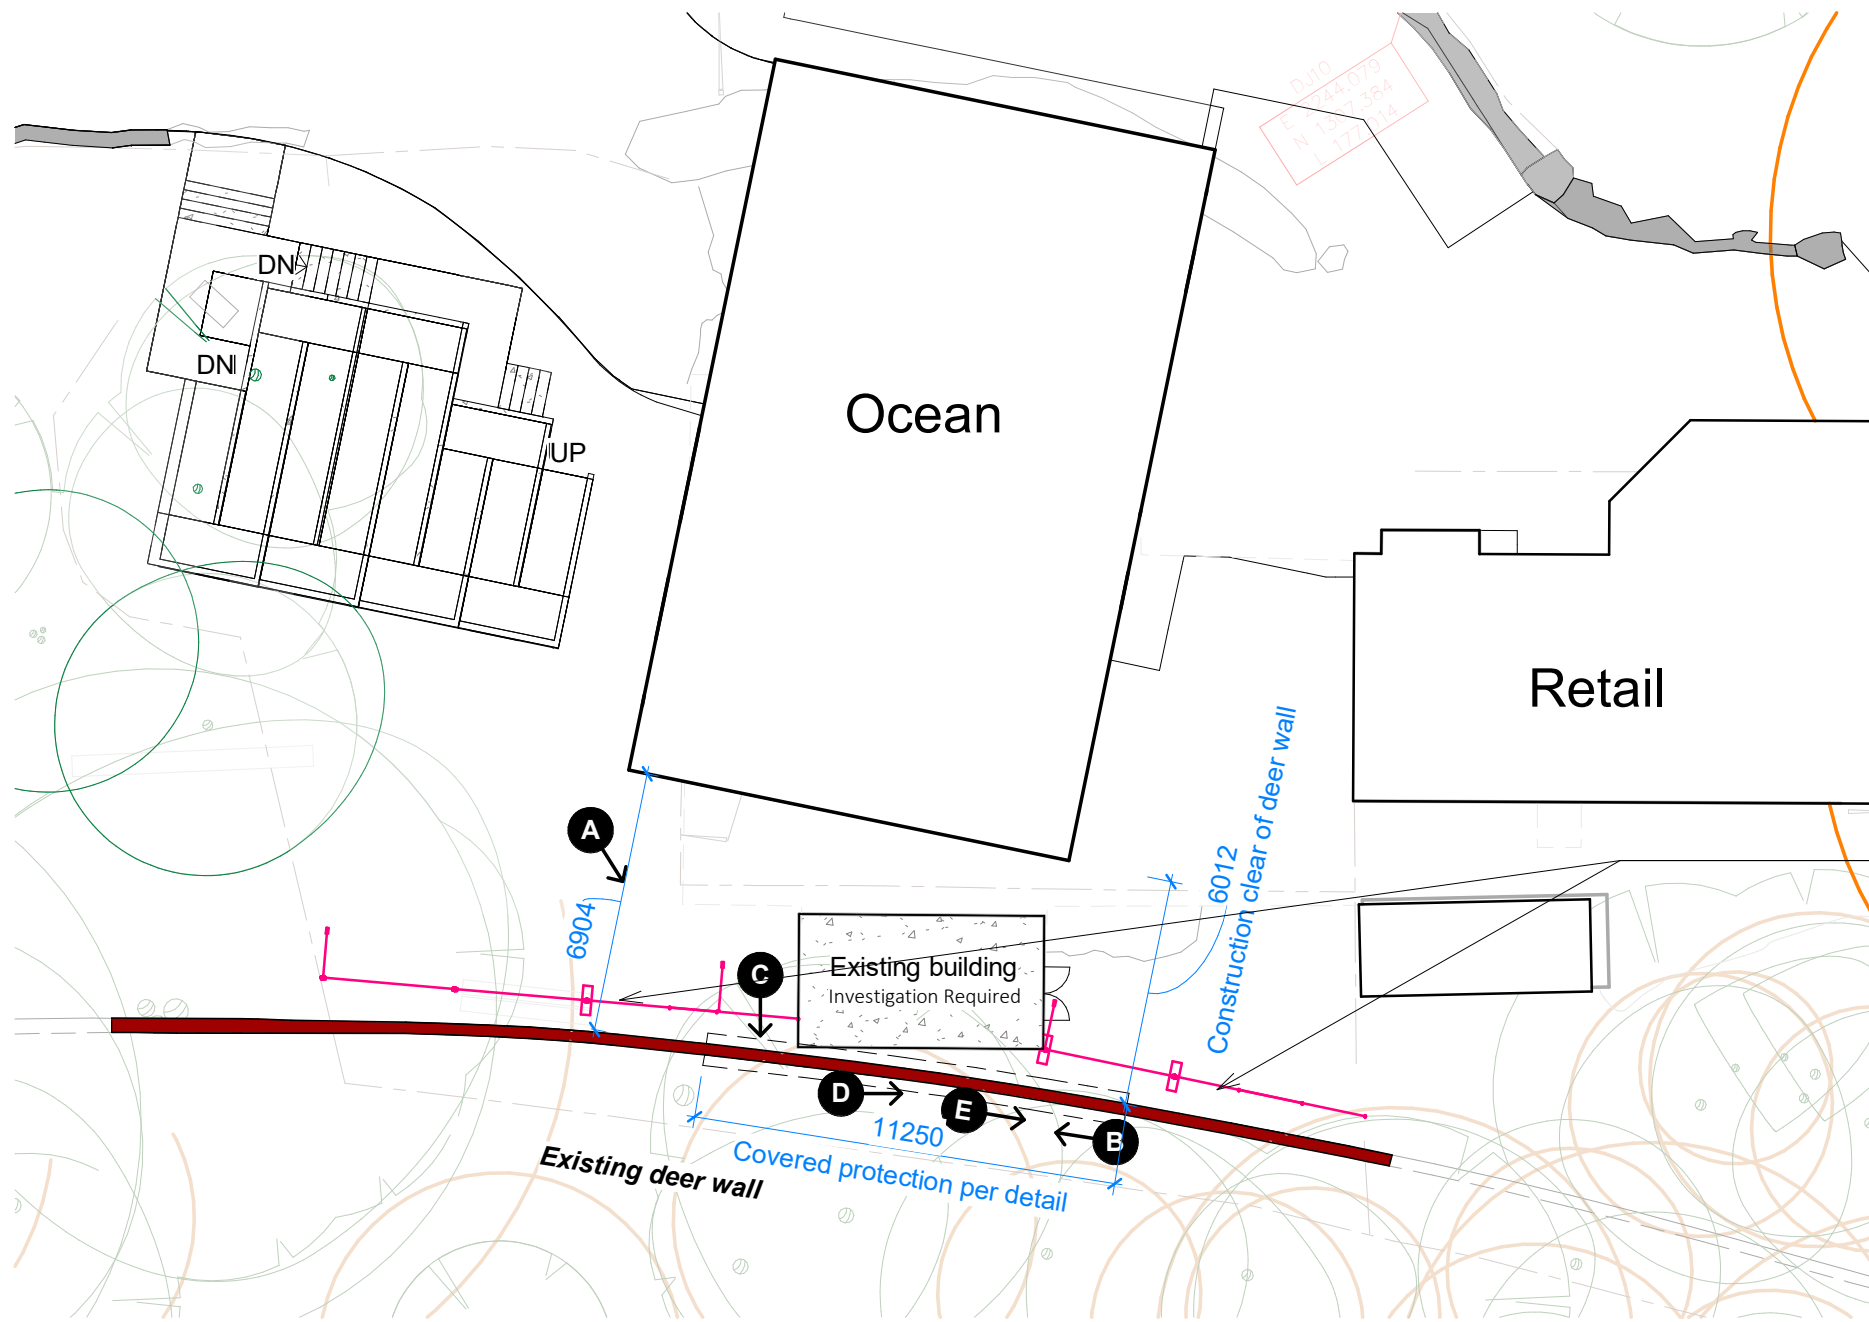

1 Deer Wall Protection Plan
1 : 200

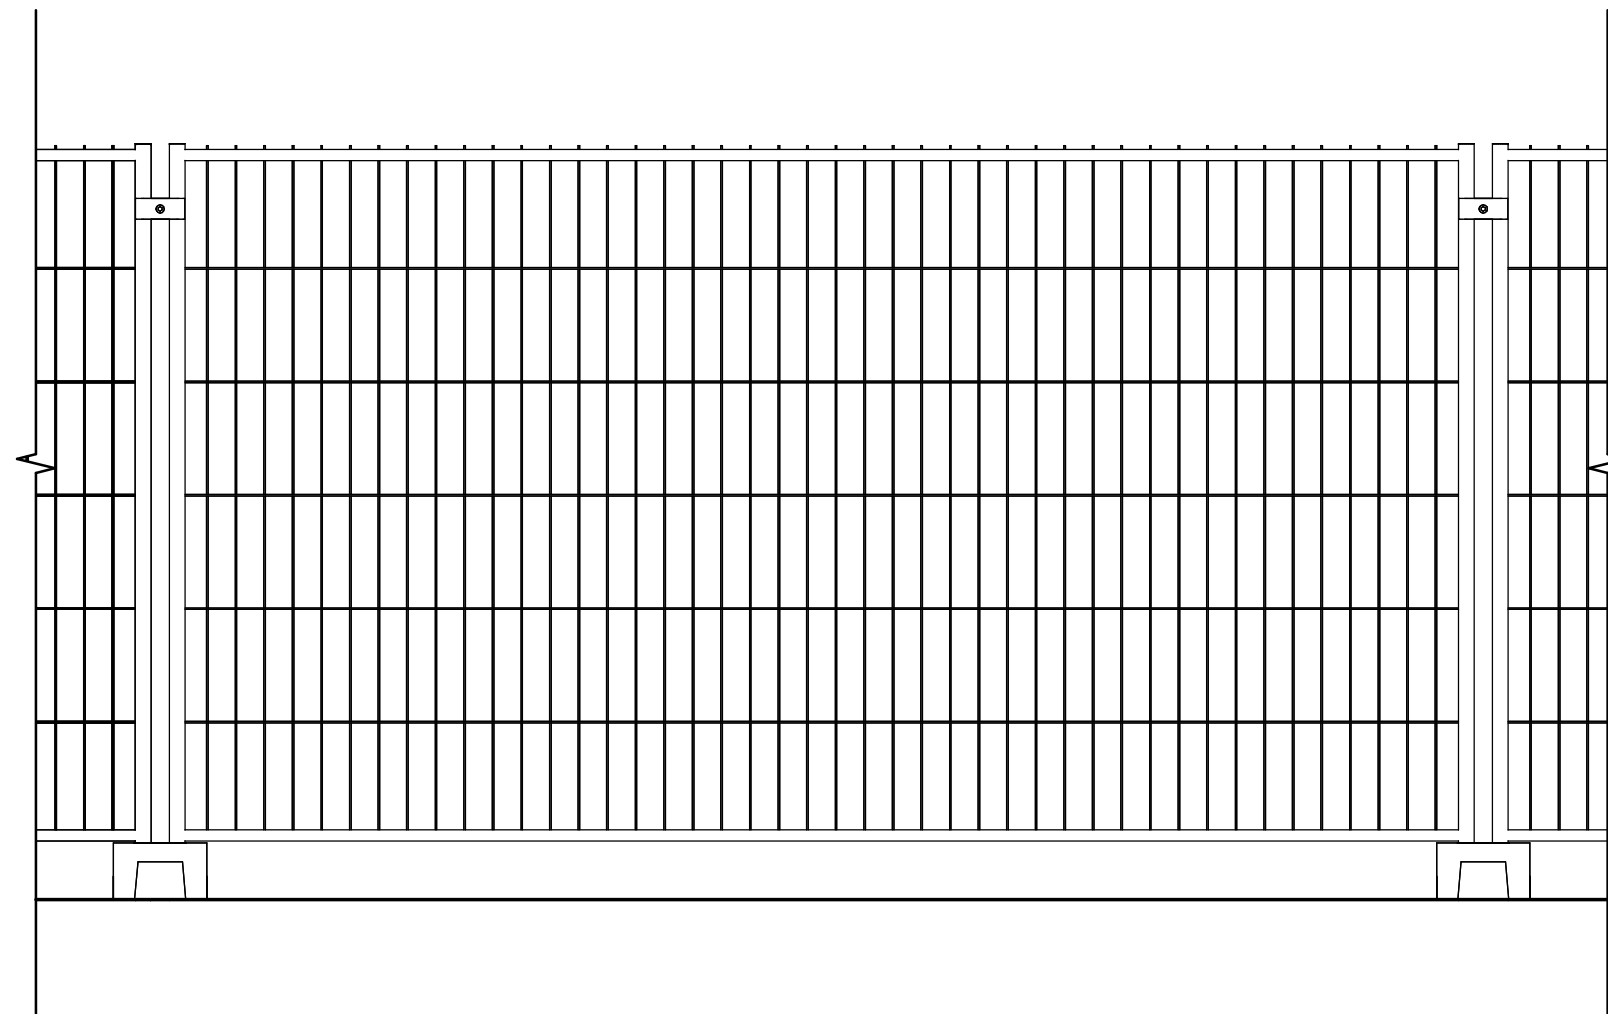

Typical Heras Fence
1 : 20



Viewpoint A



Viewpoint B




Viewpoint C



Viewpoint D



Viewpoint E


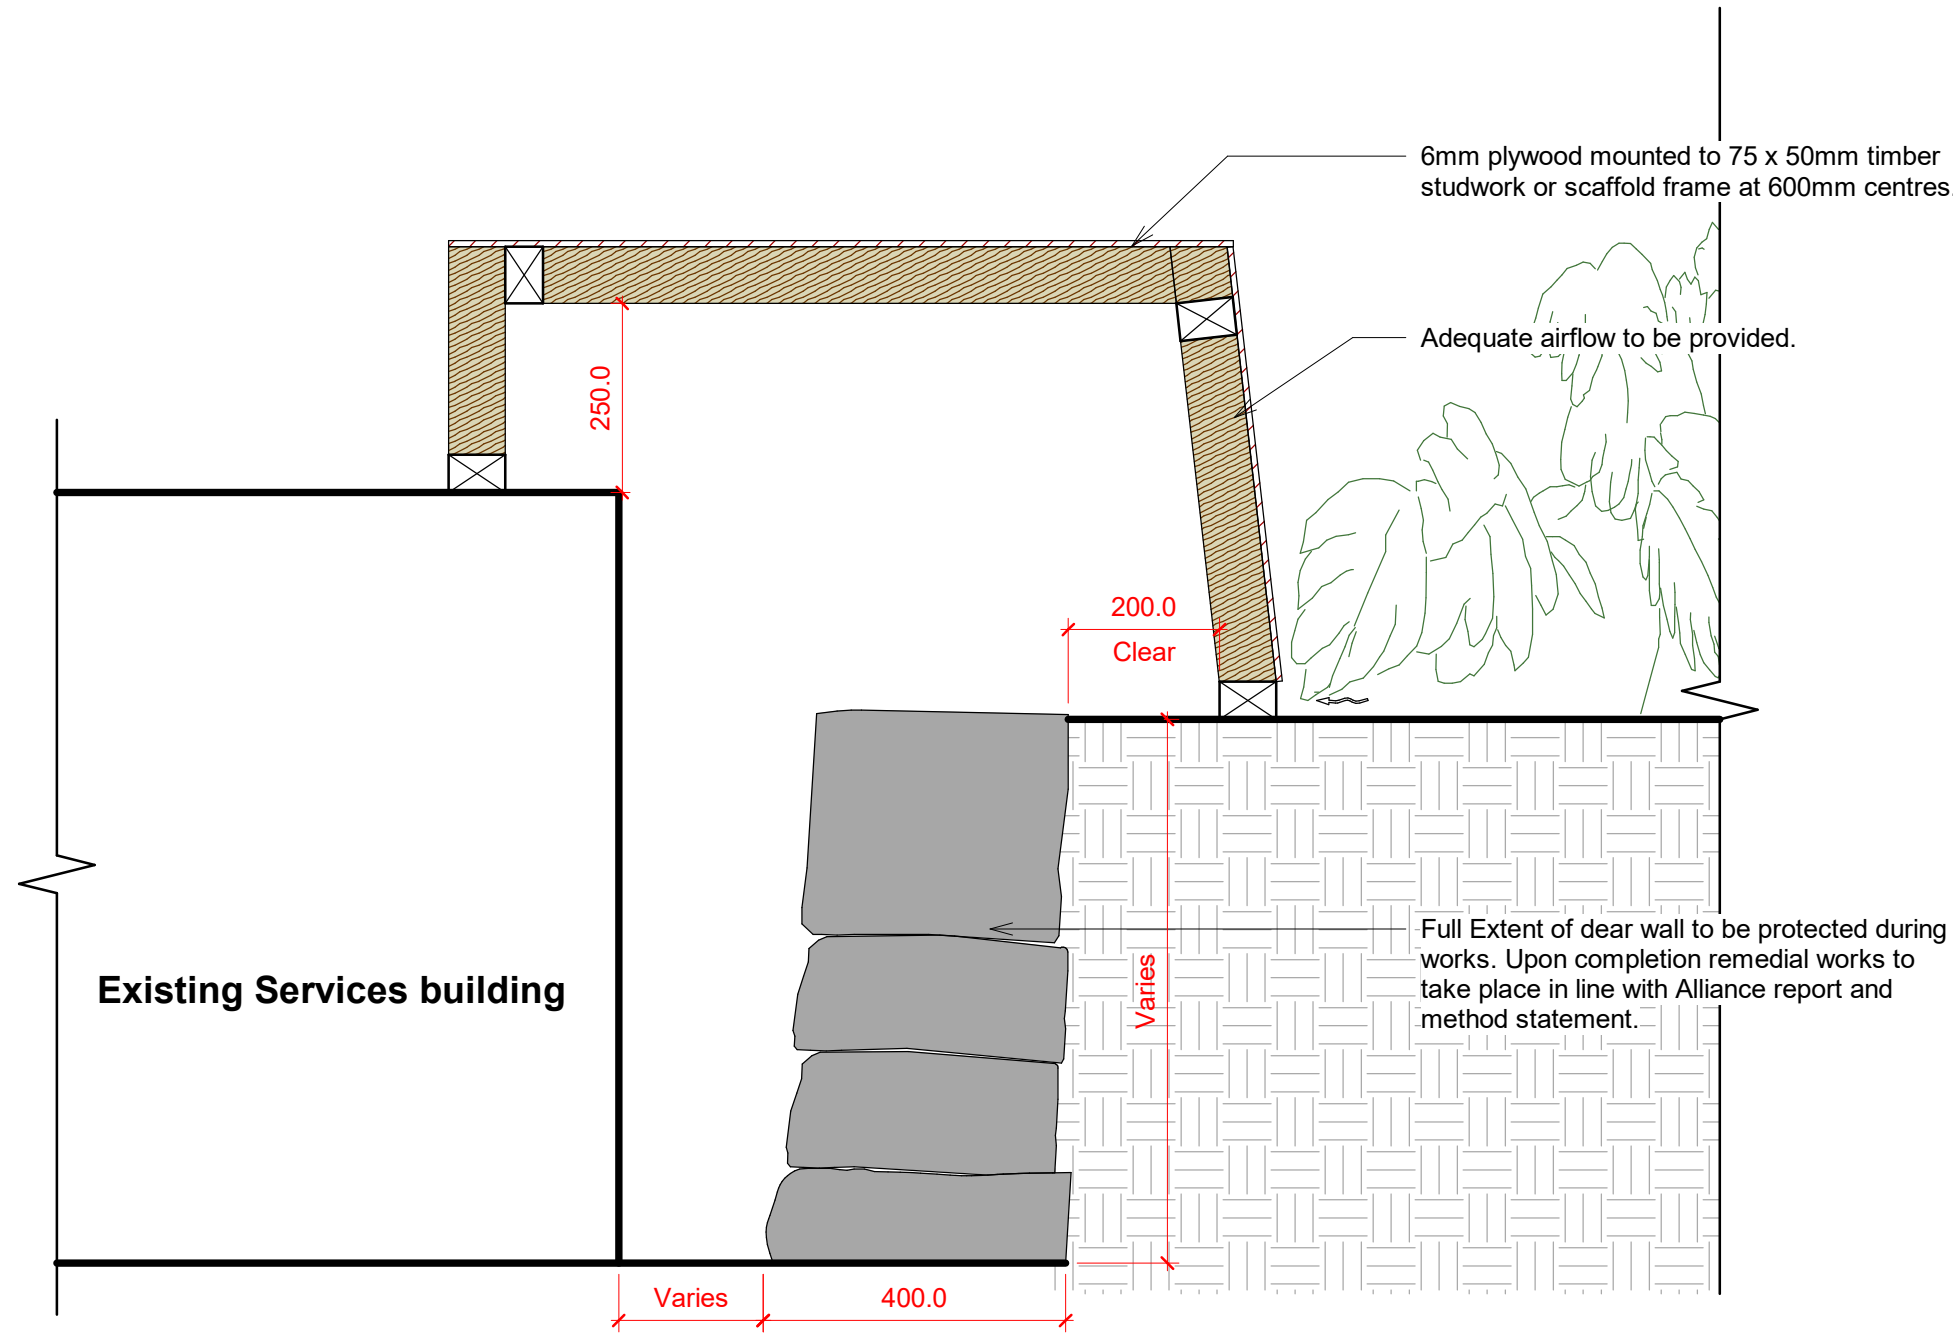


2 Deer Wall Protection Detail (Behind existing Services)
1 : 10

All heights, sizes and dimensions should be checked on site by the contractor before any work is put in hand.

Figured dimensions should be taken in preference to scaling and any errors or omissions reported to the architect at once.

This drawing has been prepared in accordance with the CDM (Construction Design and Management) and all foreseeable design risks to those involved or affected by construction have been avoided wherever possible.

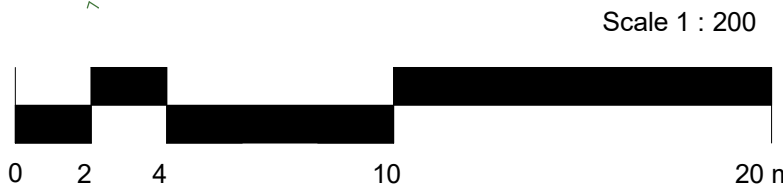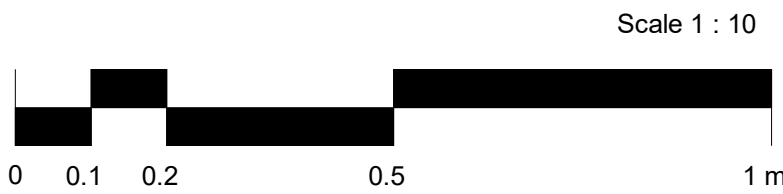

ALL REPAIR WORKS TO BE CARRIED OUT BY A COMPETENT SPECIALIST CONTRACTOR.

Extent of deer wall to be protected

C1.1	26/04/24	NJ	Added heras fence protection following site meeting.
C1.0	16/04/24	NJ	Construction issue
C0.0	15/04/24	NJ	Contract issue

Rev	Date	By	Detail
-----	------	----	--------

Drawing status

A2 - Construction Issue

Client
Alton Towers Resort



Project/Location

Alton Towers Resort
Farley Lane
Alton
ST10 4DB

Drawing title

Deer Wall Protection Detail

Date	Drawn	Checked	Job No.
03/13/24	NJ		3291

Scale(s)

As indicated @A1

Drawing number

ATPO-SA-FV-XX-DR-A-0601

Revision

C1.1



12 High Street, Tean,
Stoke-on-Trent
ST10 4DZ

T: +44 (0)1538 722097
E: mail@smytheman.co.uk
W: www.smytheman.co.uk

