
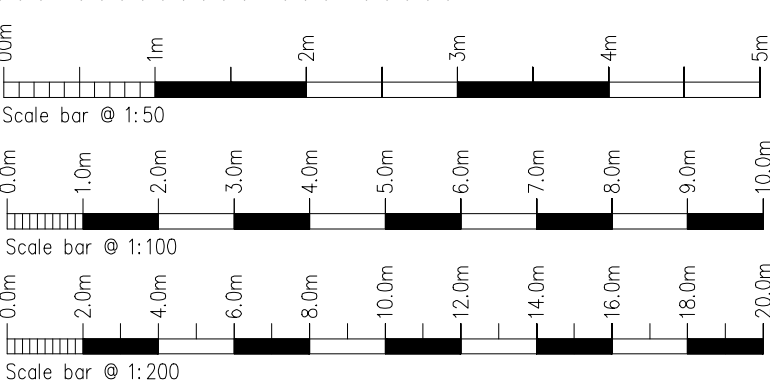
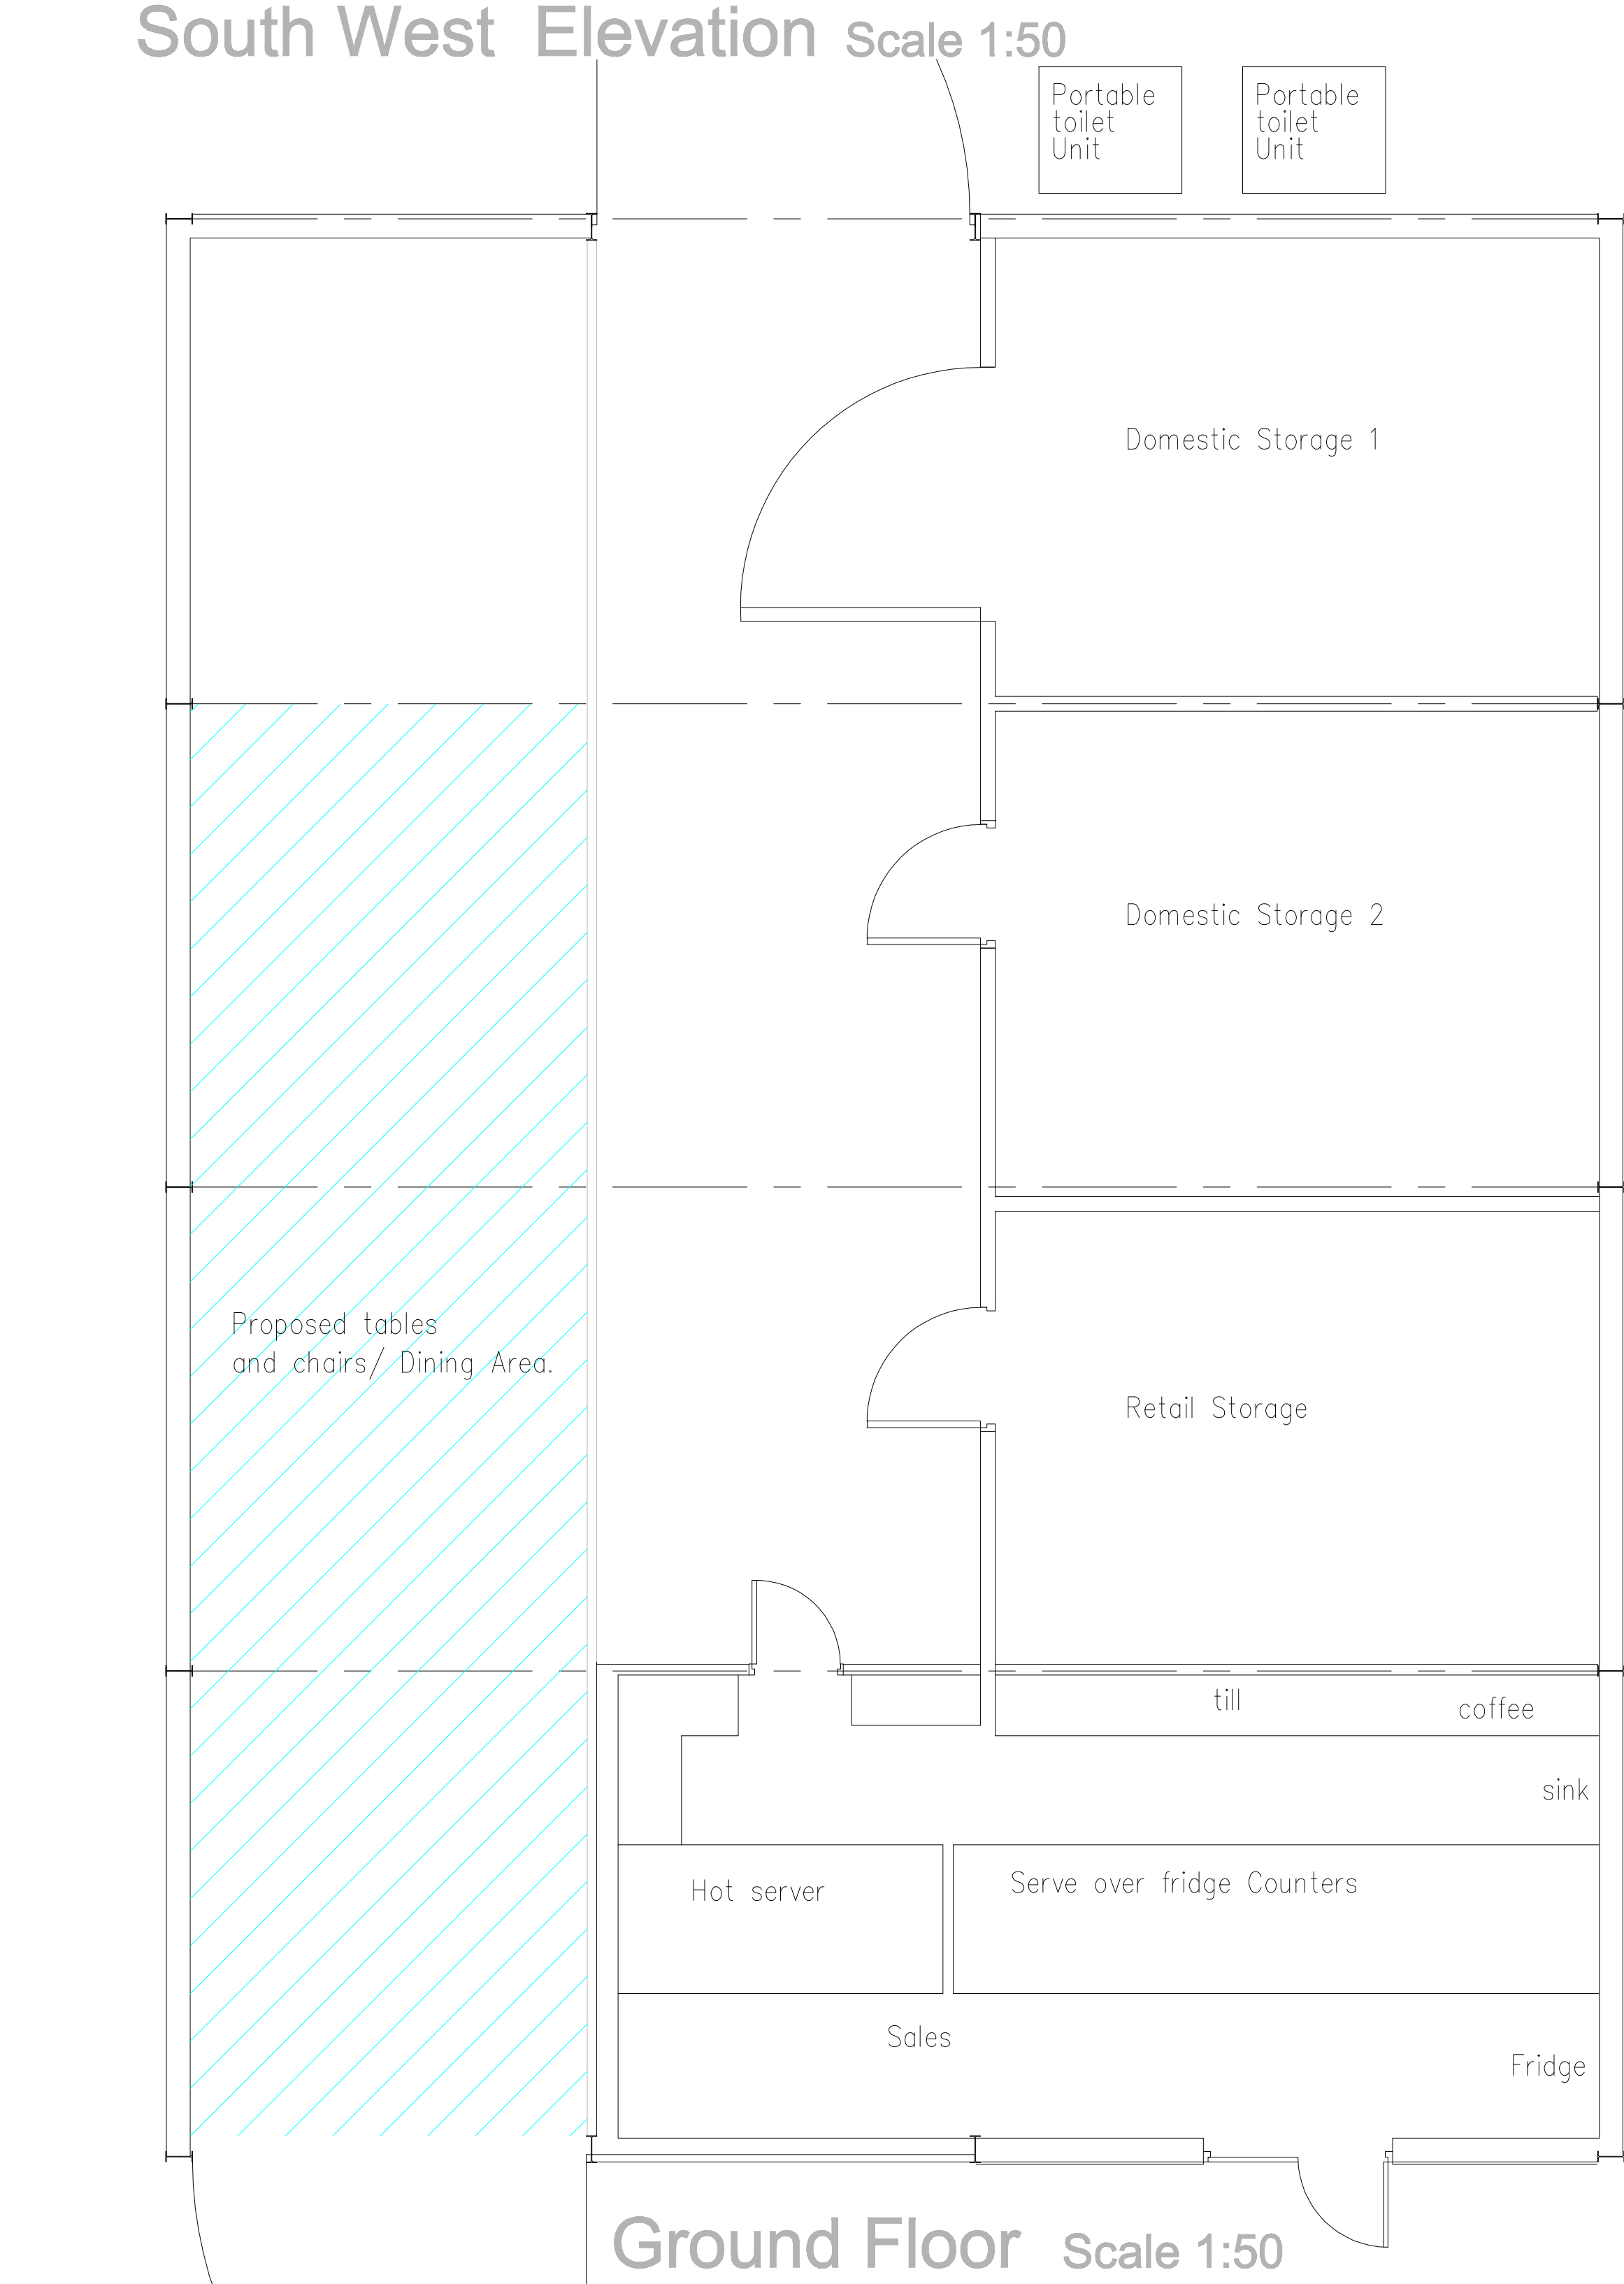
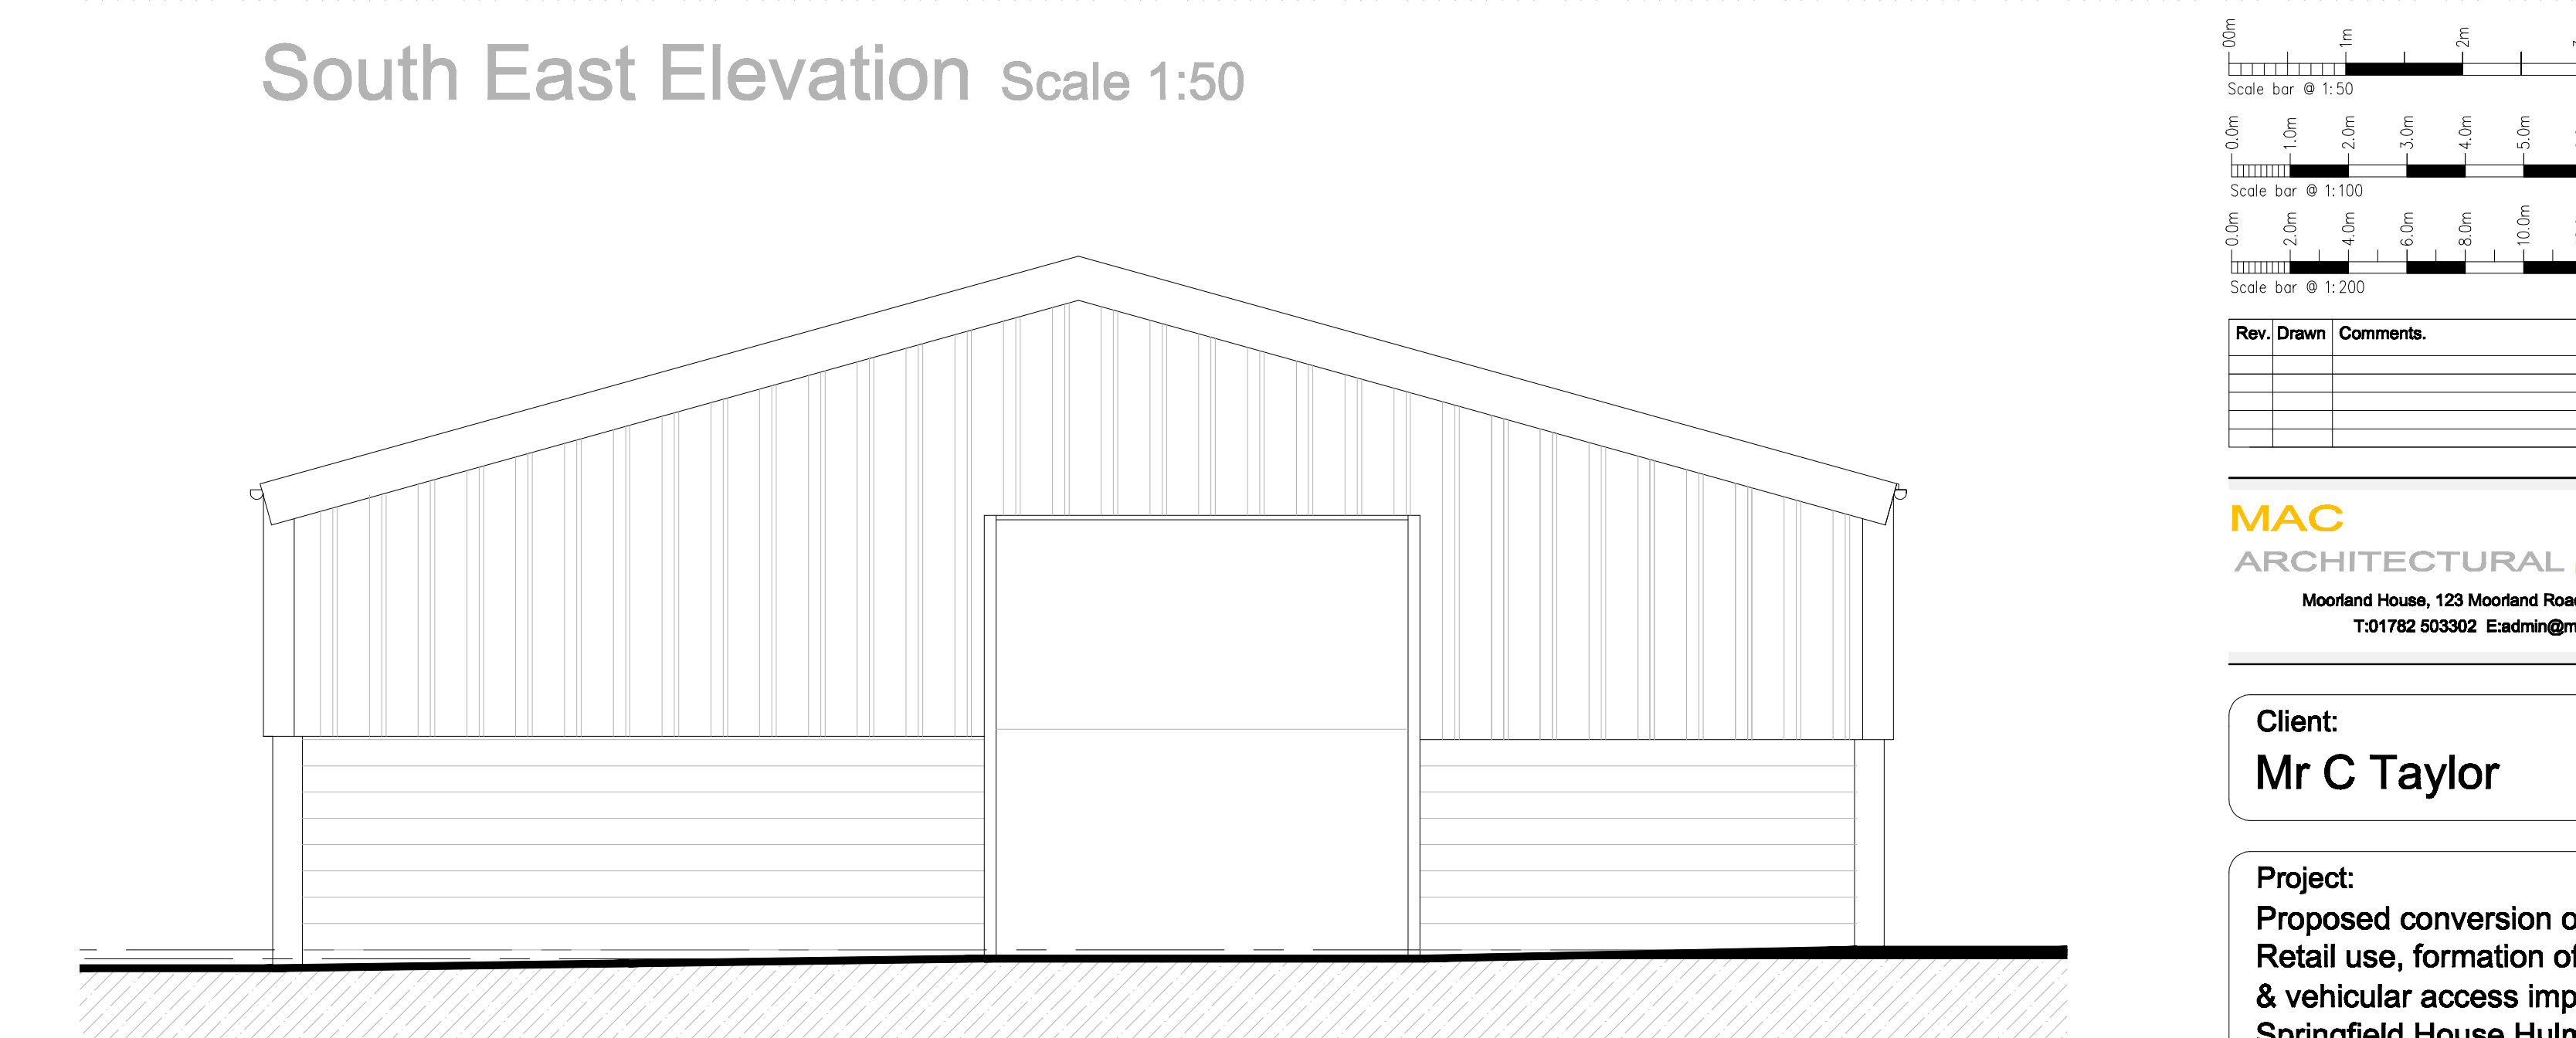
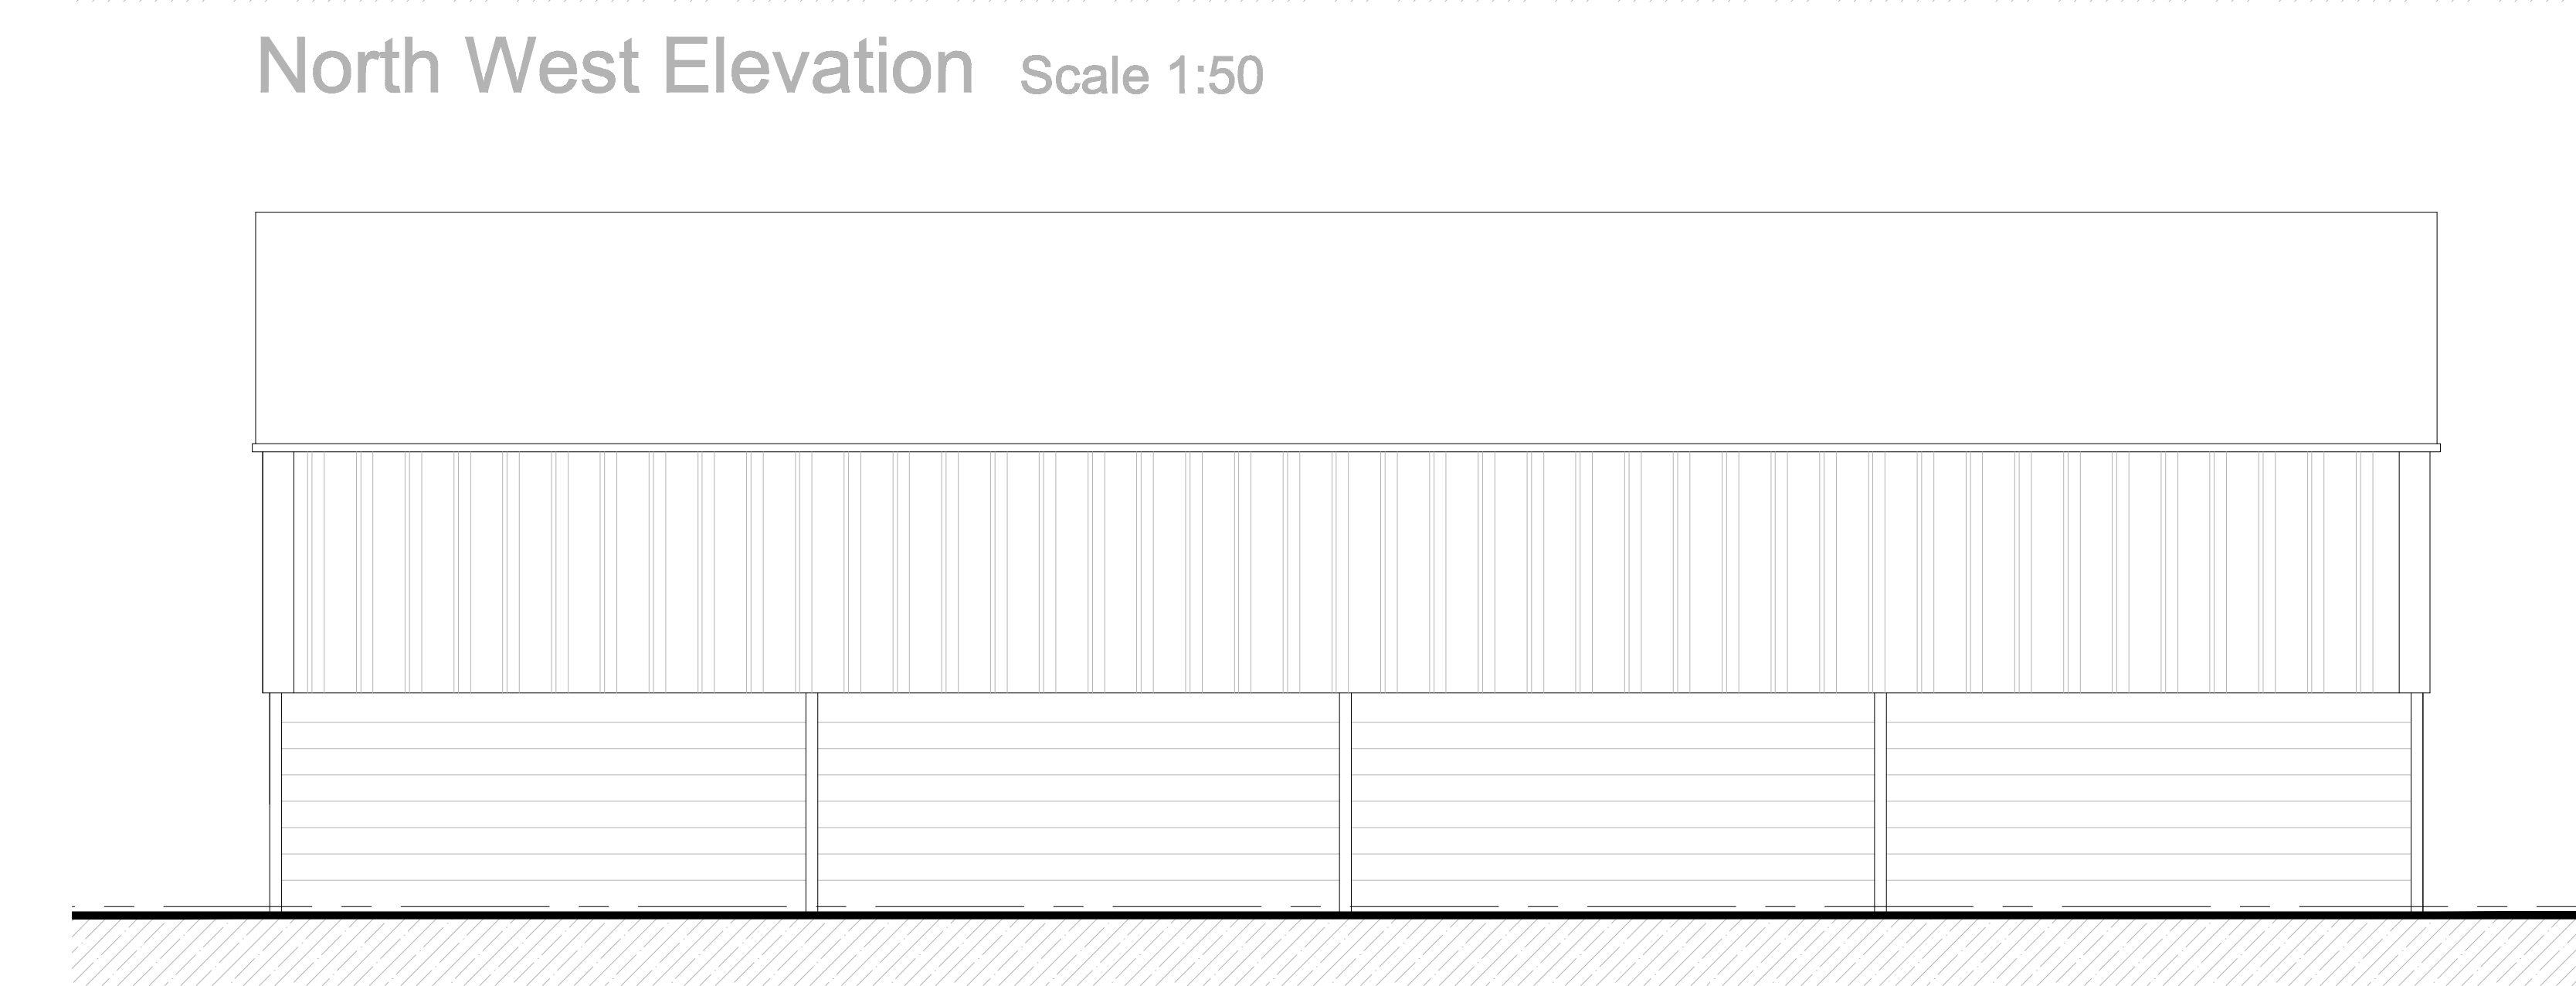
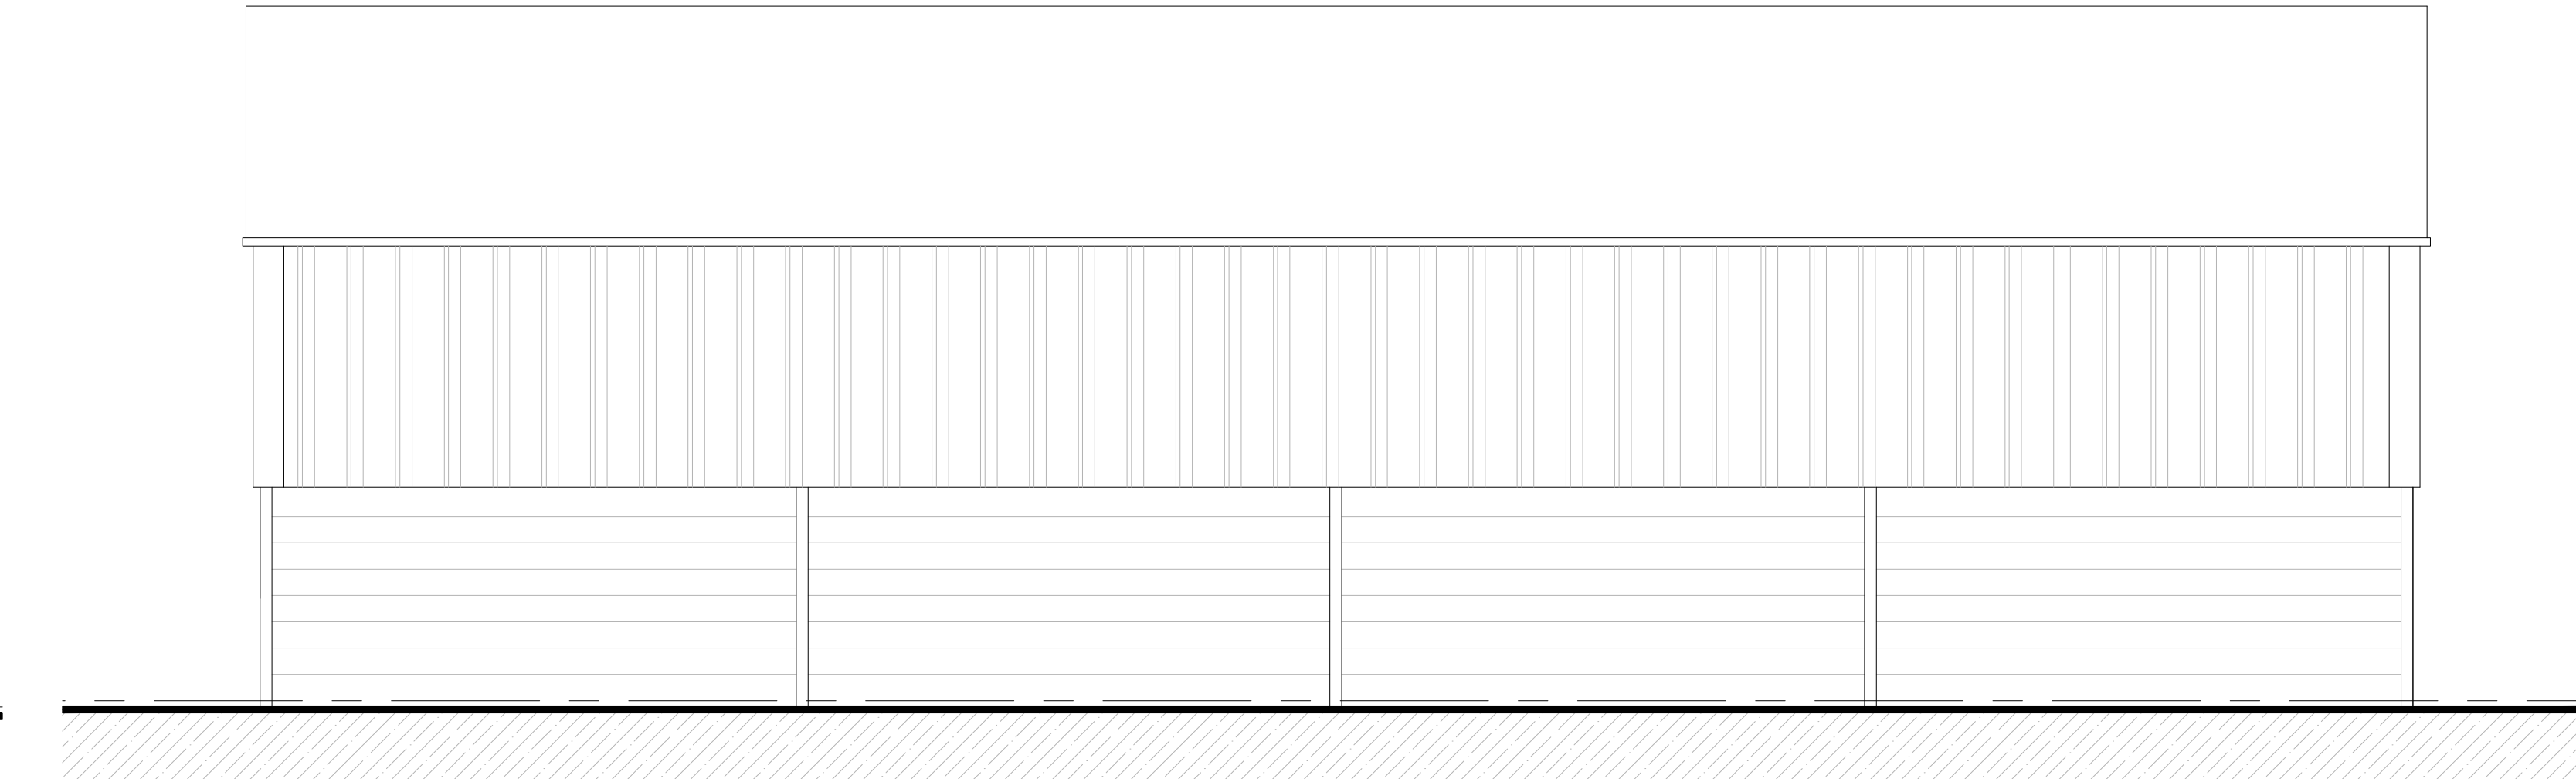


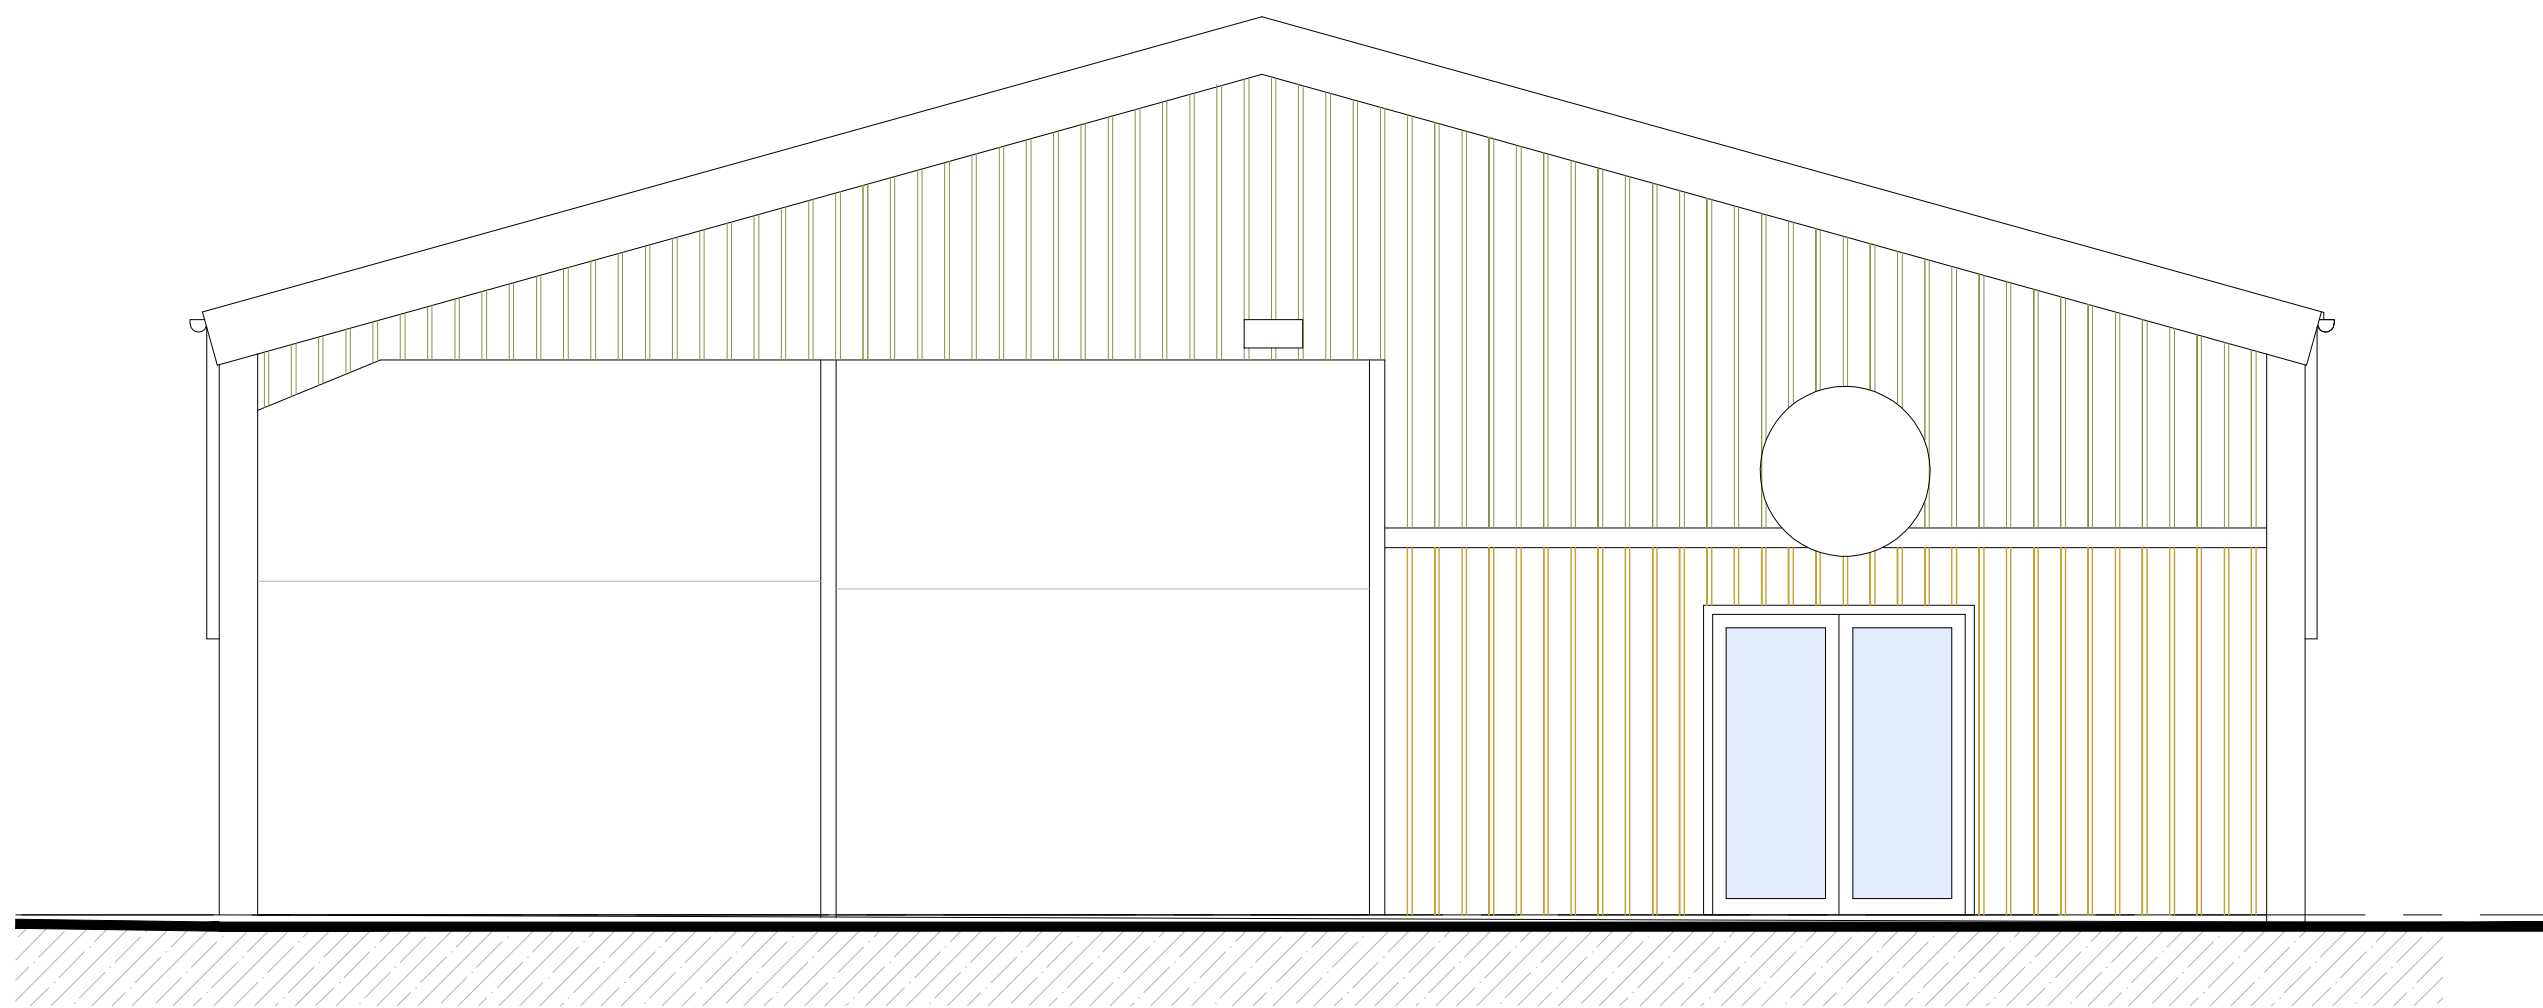

Rev.	Drawn	Comments.	Date

MAC
ARCHITECTURAL DESIGN LTD
Moorland House, 123 Moorland Road, Burslem, ST6 1JD.
T:01782 503302 E:admin@mac-arch.co.uk

Client:
Mr C Taylor

Project:
Proposed conversion of building to
Retail use, formation of parking area
& vehicular access improvements at
Springfield House Hulme Lane.
Hulme Stoke on Trent.
Staffordshire ST3 5BH.

Title:
Plans & Elevations

Status:
Planning.

Size A1: Drawn: June 2023 Drawing Ref: 1845-02