



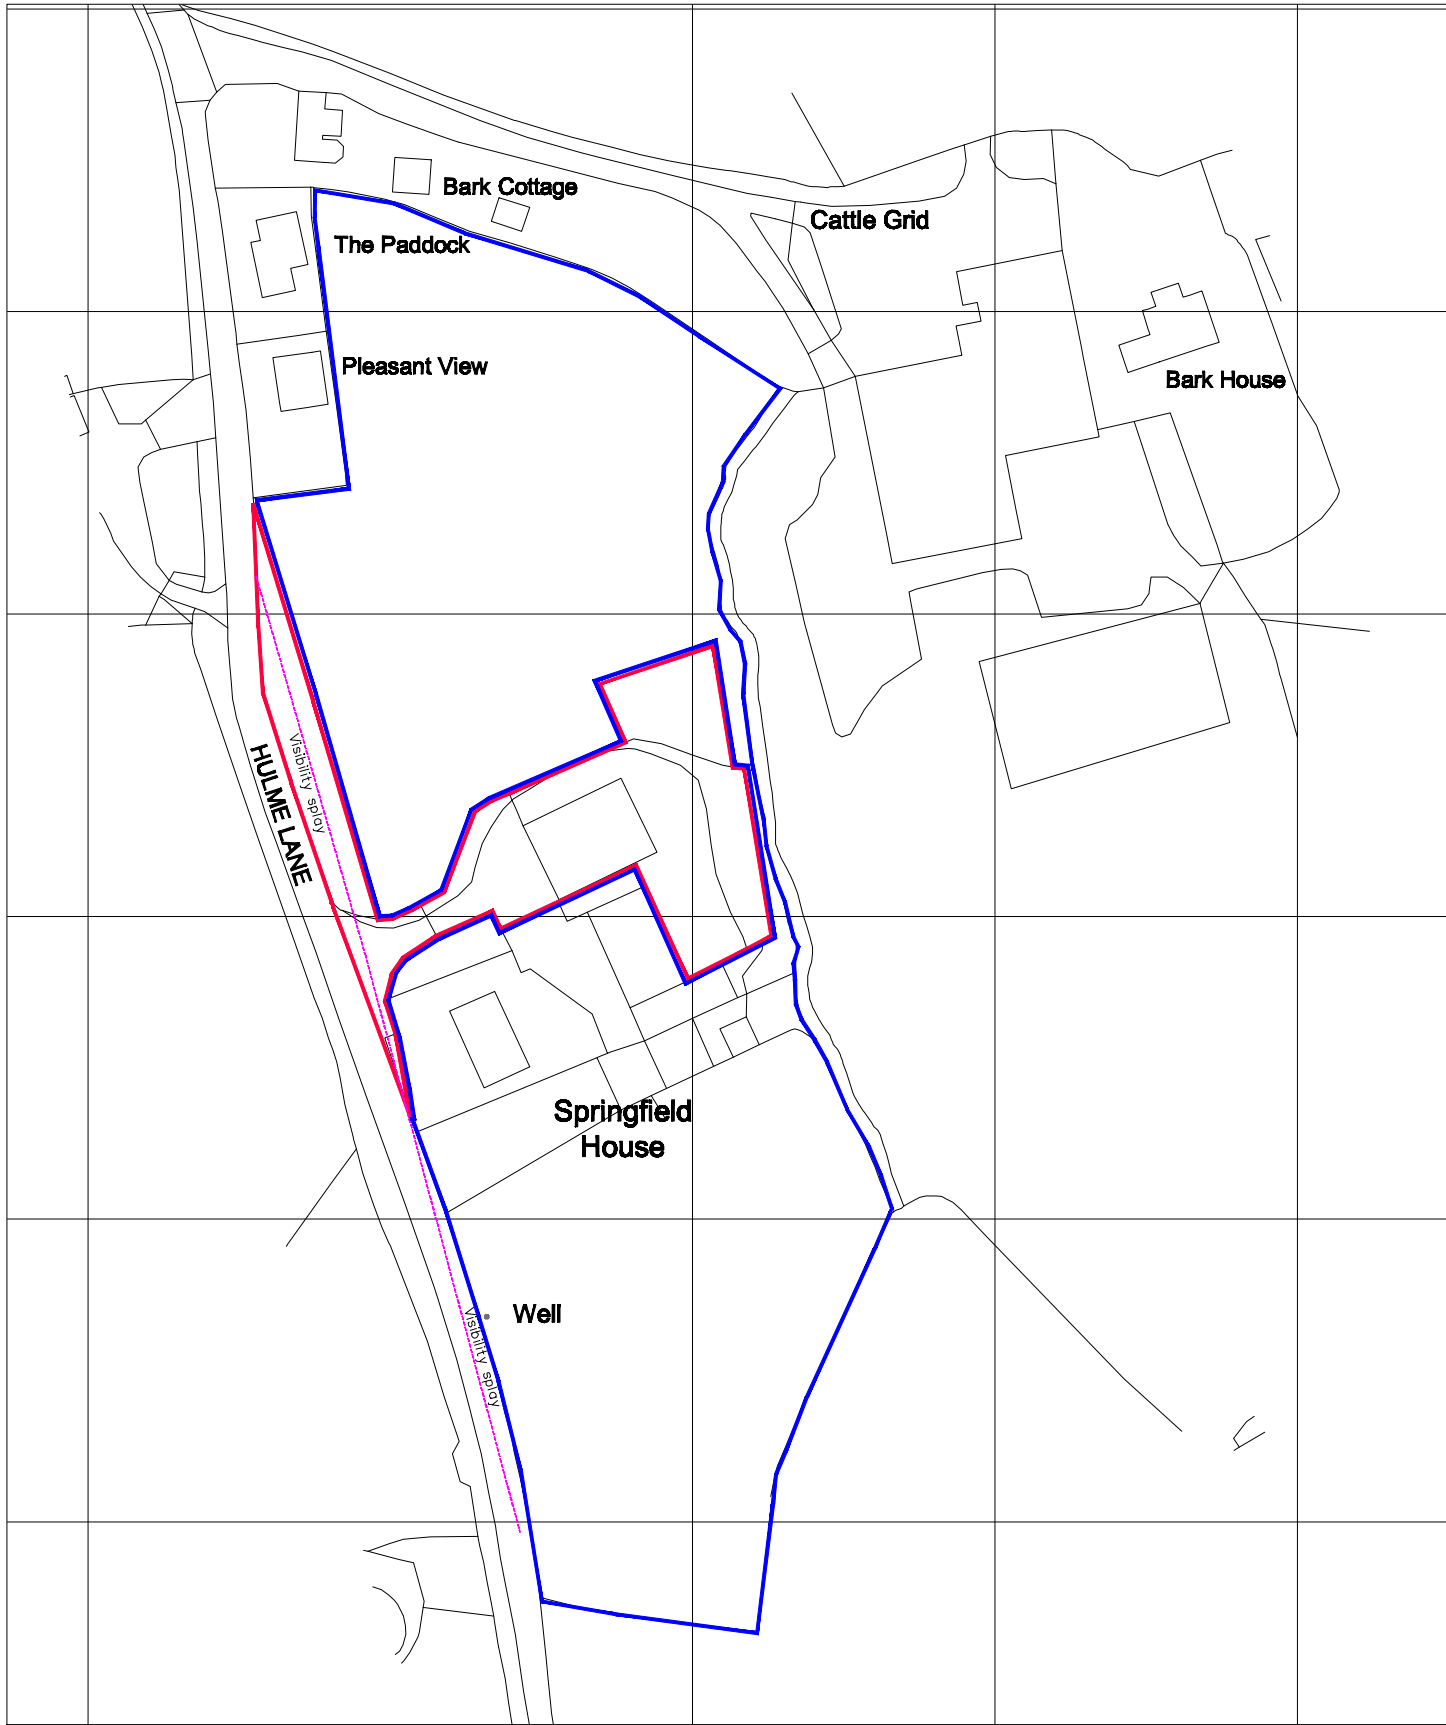


© Crown Copyright 2023 All rights reserved. Licence number 100060932

LOCATION PLAN Scale 1:1250

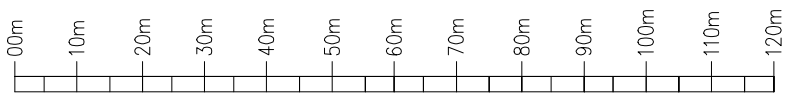

Scale bar 1:1250 © A4

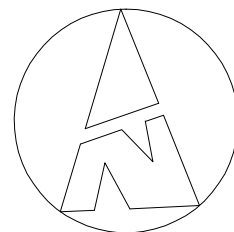

1845-05 Rev.A