
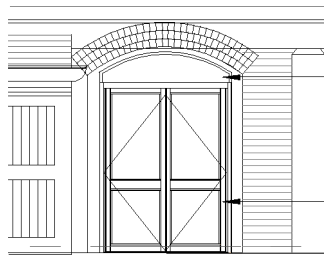


Notes

THIS DRAWING IS TO BE READ IN CONJUNCTION WITH ALL
ACCOMPANYING INFORMATION

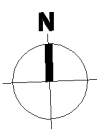


Existing arch to be opened up
New aluminium framed double
glazed fanlight above door

New aluminium double Pivot door
installed, finished colour to be
confirmed

Proposed Elevation PE-06

Scale 1:100 @ A1


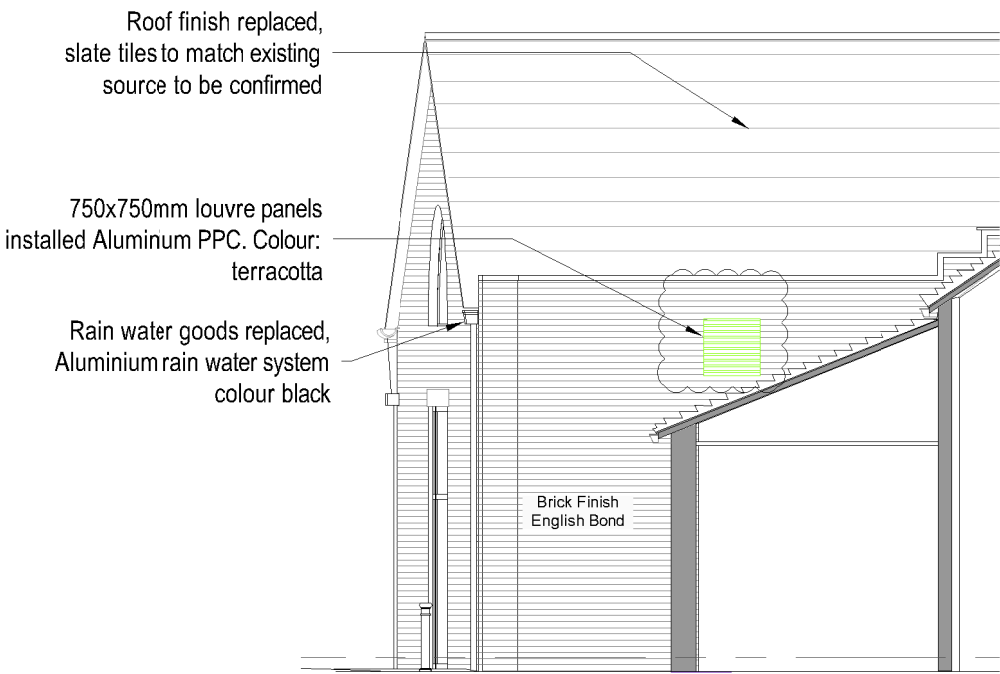


Proposed Elevation PE-07

Scale 1:100 @ A1


Elevation Location Plan

Scale 1:200 @ A1

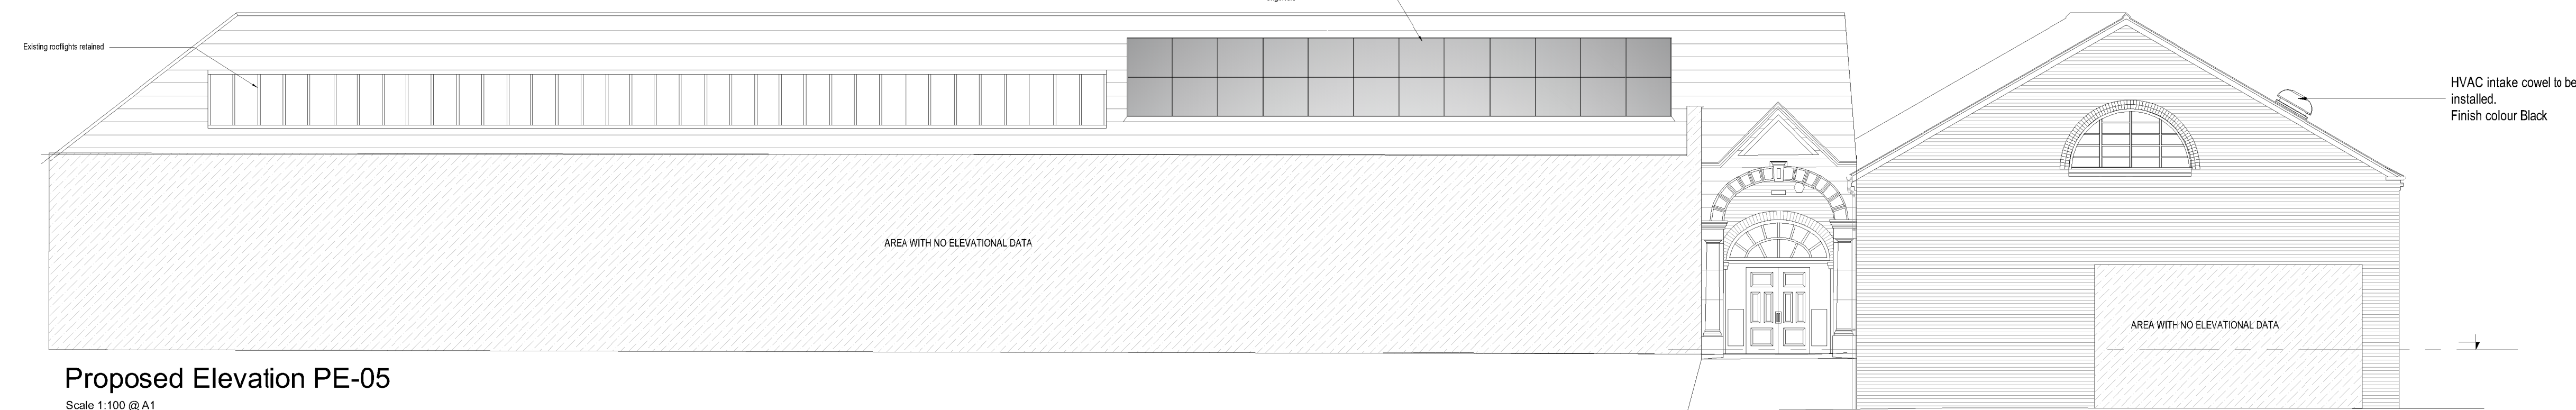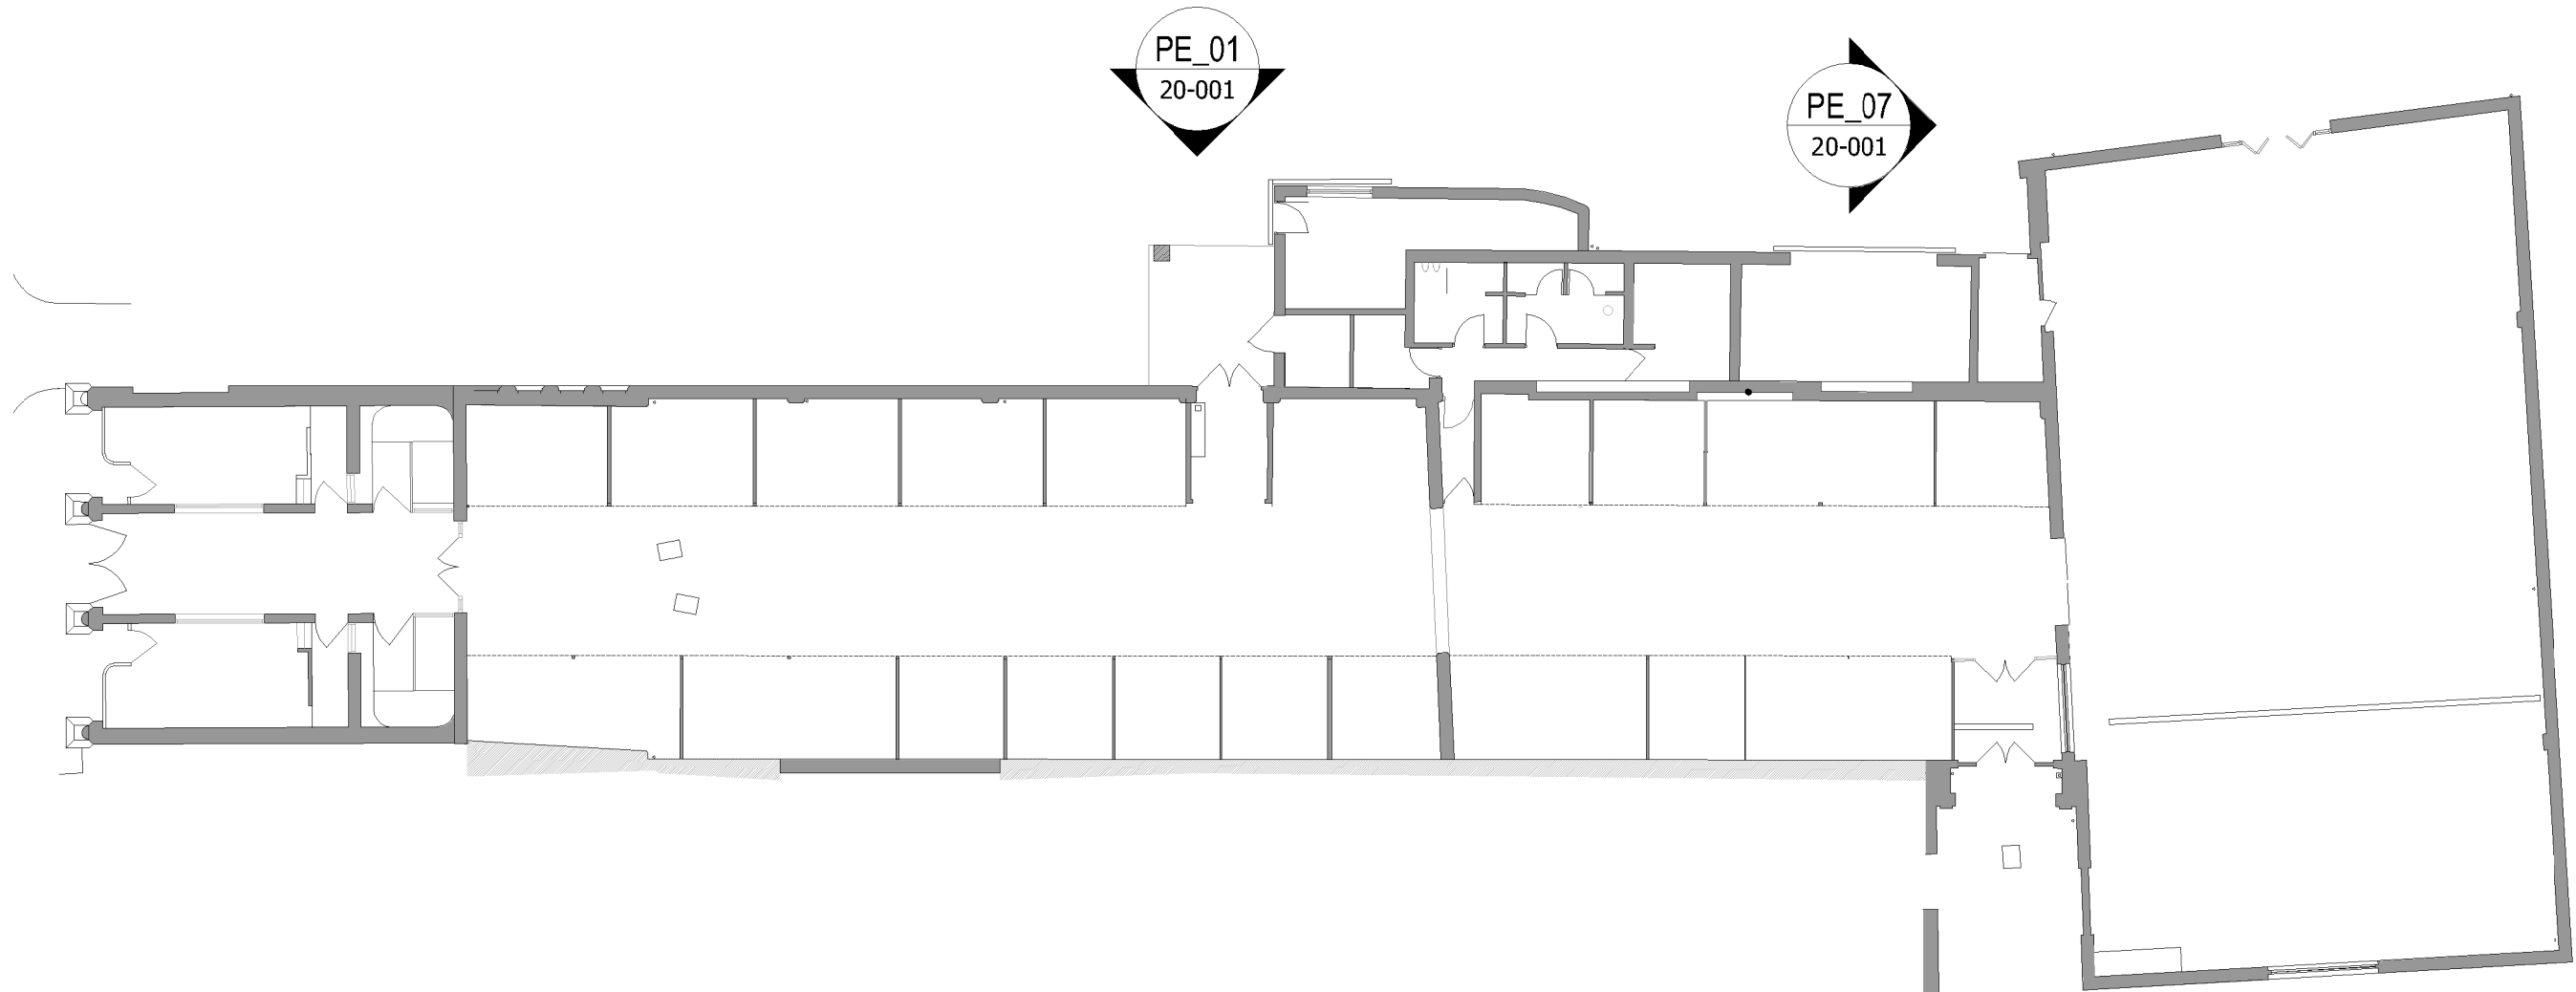


Proposed Elevation PE-05

Scale 1:100 @ A1

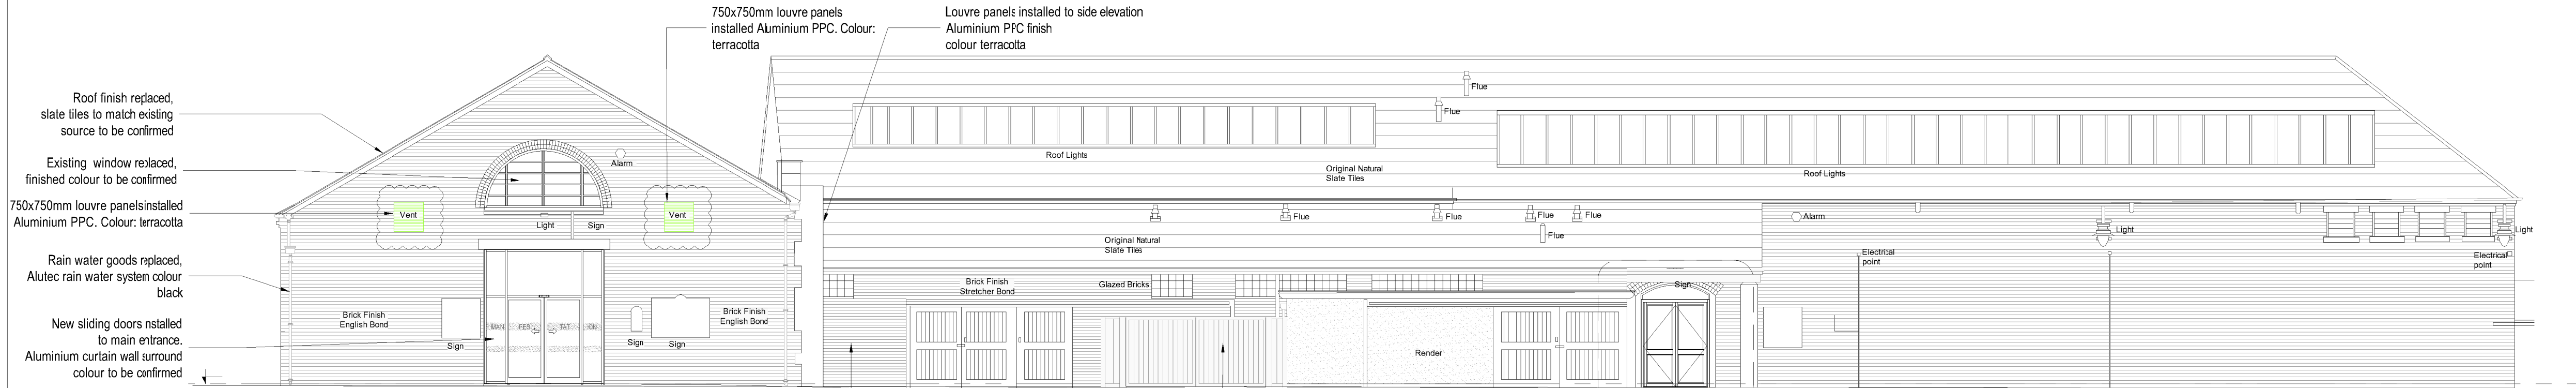


Proposed Elevation PE-01

Scale 1:100 @ A1

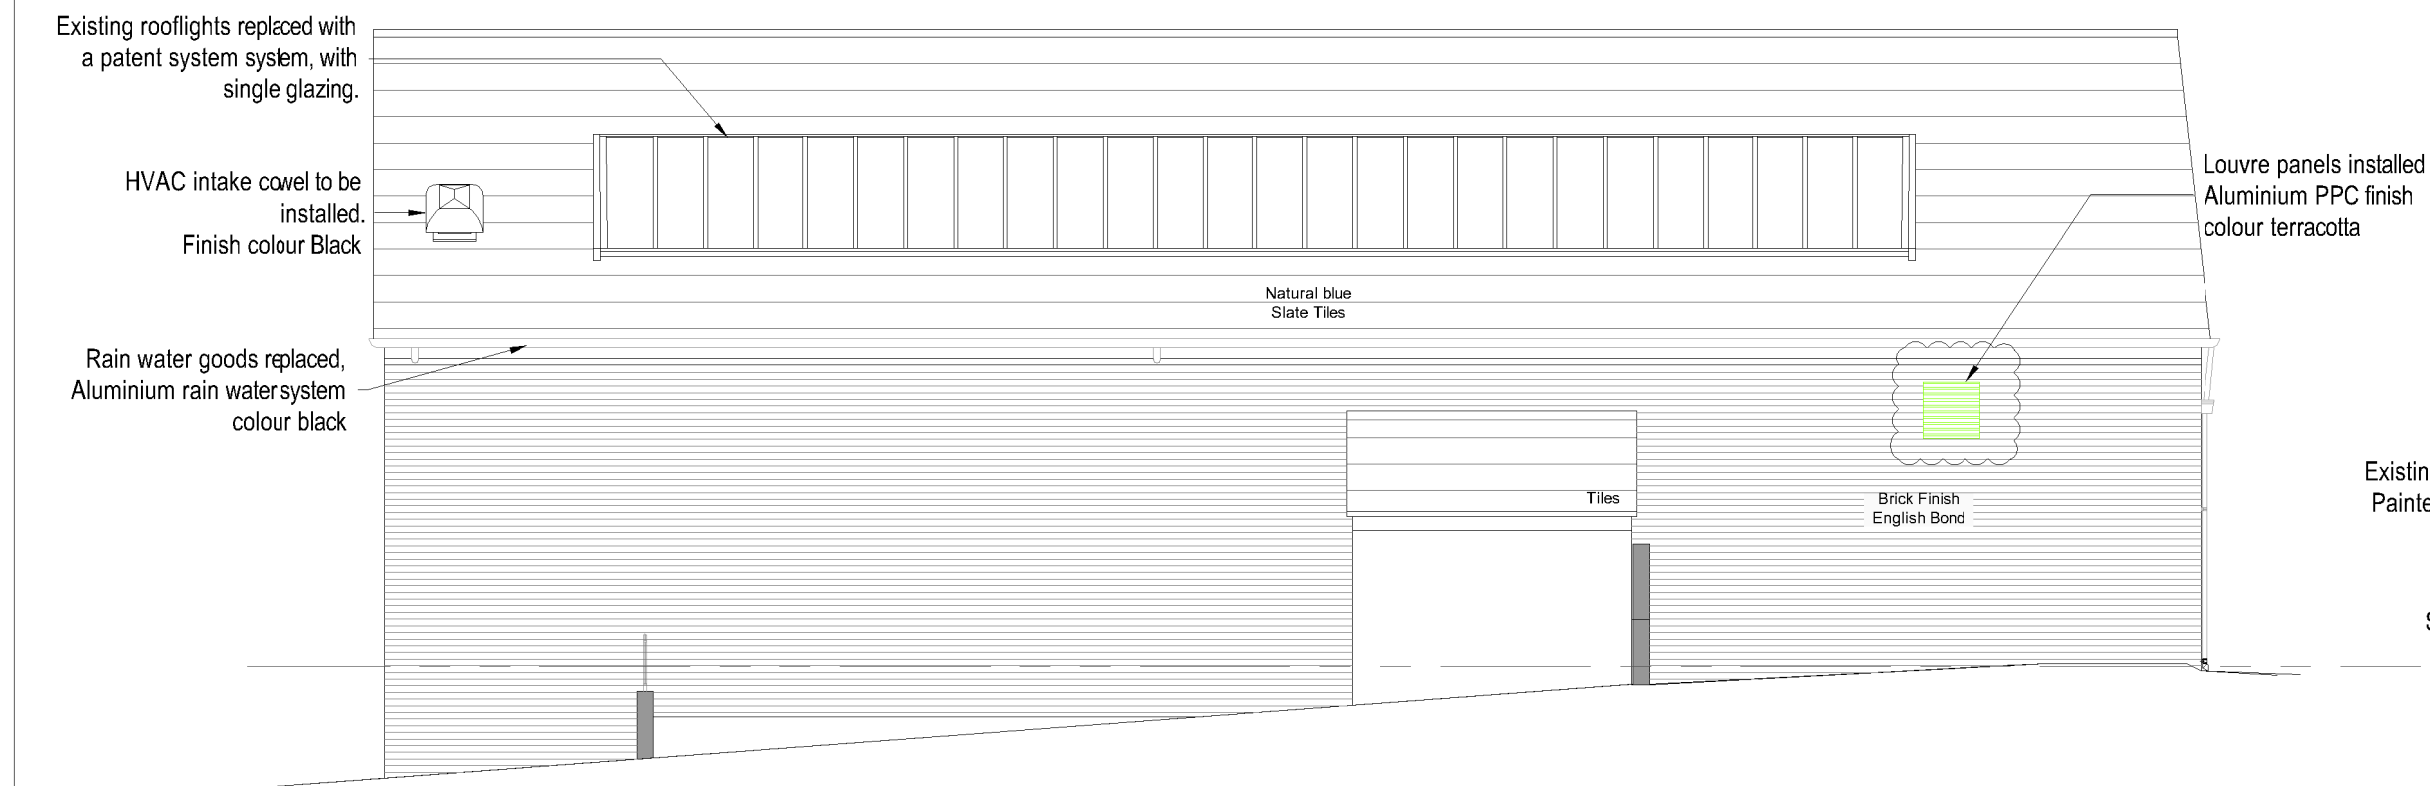


Proposed Elevation PE-02

Scale 1:100 @ A1

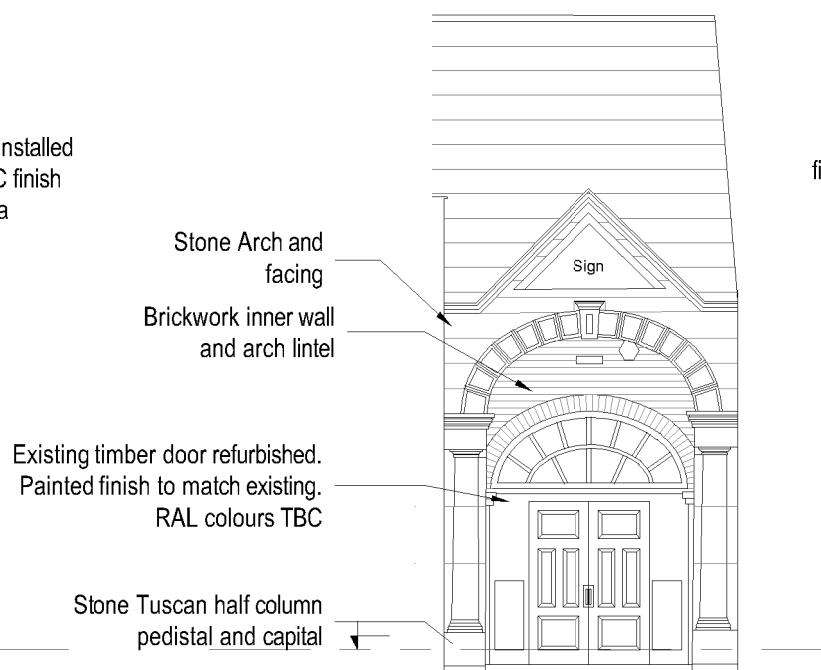


Proposed Elevation PE-03

Scale 1:100 @ A1

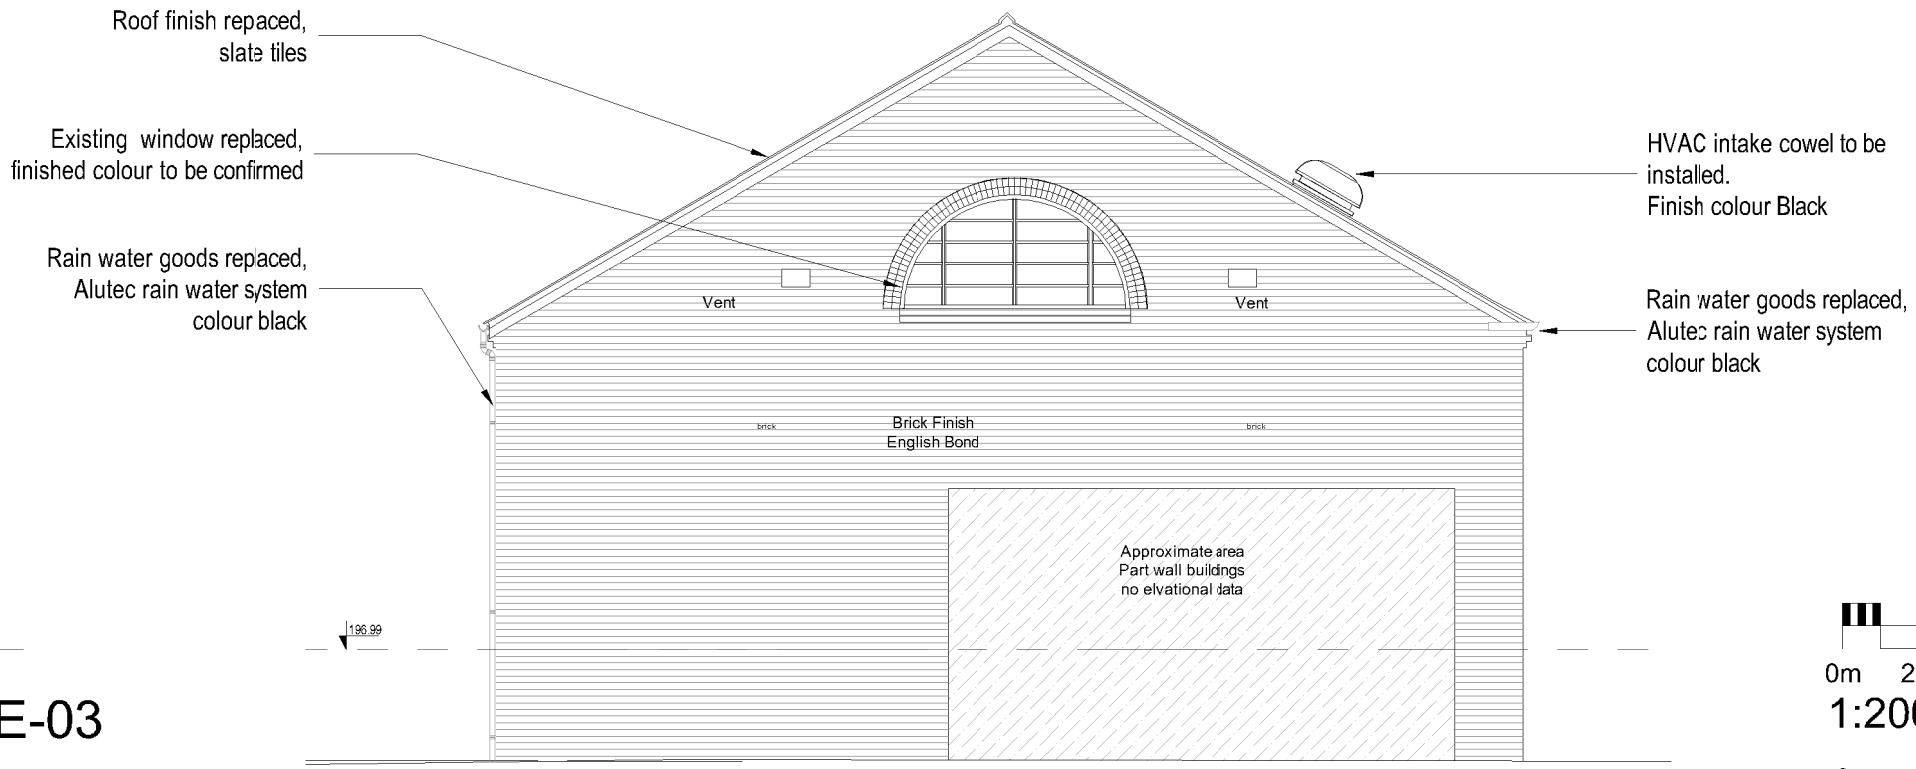

Proposed Elevation PE-04

Scale 1:100 @ A1

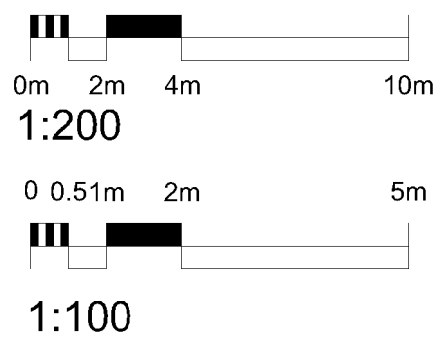

P06	Louvre omitted from Trestle Market side and added to frontage	16.04.24	JW	JW
P05	Updated to RIBA Stage 5 Issue	15.02.24	ASN	JW
P04	Updated to RIBA Stage 4 Issue	08.12.23	SP	JW
P03	Updated to RIBA Stage 3 Issue	06.10.23	ASN	JW
P02	Additional Louvre Panel Added	03.10.23	JW	JW
P01	Louvre Panel Re-positioned	25.09.23	ASN	JW
Rev	Description	Date	Dr by	App by
original by		date created		Approved by
ASN		06.09.23	JW	



AHR Building Consultancy Ltd
5th Floor
55 Princess Street
Manchester
M2 4EW
United Kingdom

T +44(0)161 8287900
E manchester@ahr.co.uk
www.ahr.co.uk

client	 STAFFORDSHIRE <i>moorlands</i> DISTRICT COUNCIL ACHIEVING EXCELLENCE		
project	Leek Market Refurbishment		
drawing	Proposed Elevations		
project number	2023.00440.000	scale	1:100 @A1
drawing number	LMH-AHR-00-ZZ-DR-A-20-003	rev	P06
		issue status	RIBA Stage 5

This drawing is to be read in conjunction with all related drawings. All dimensions must be checked and verified on site before commencing any work or producing shop drawings. The originator should be notified immediately of any discrepancy. This drawing is copyright and remains the property of AHR.