



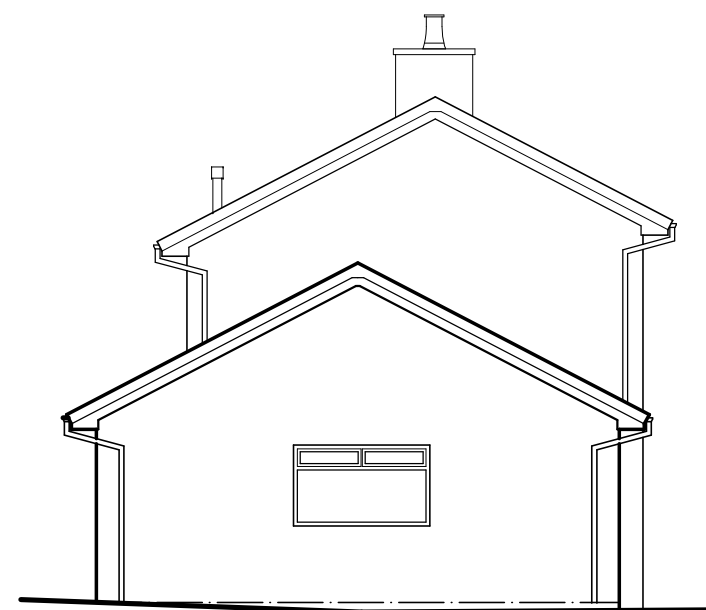


West Elevation

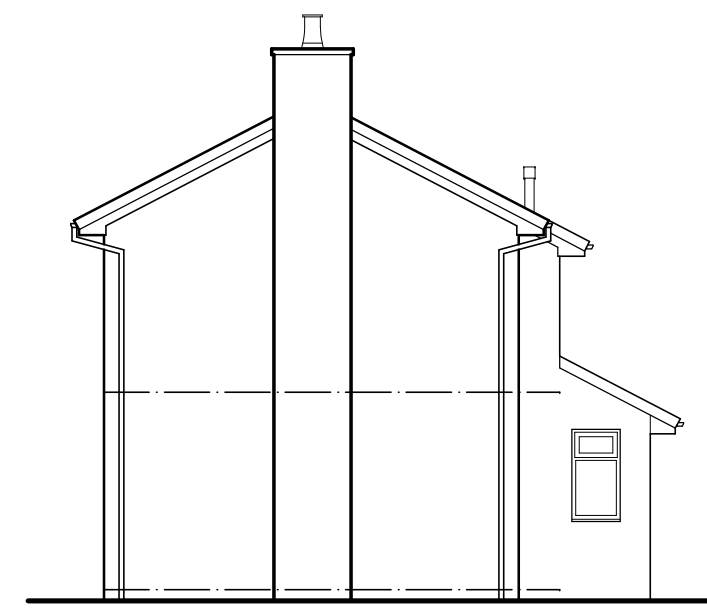


North Elevation




South Elevation

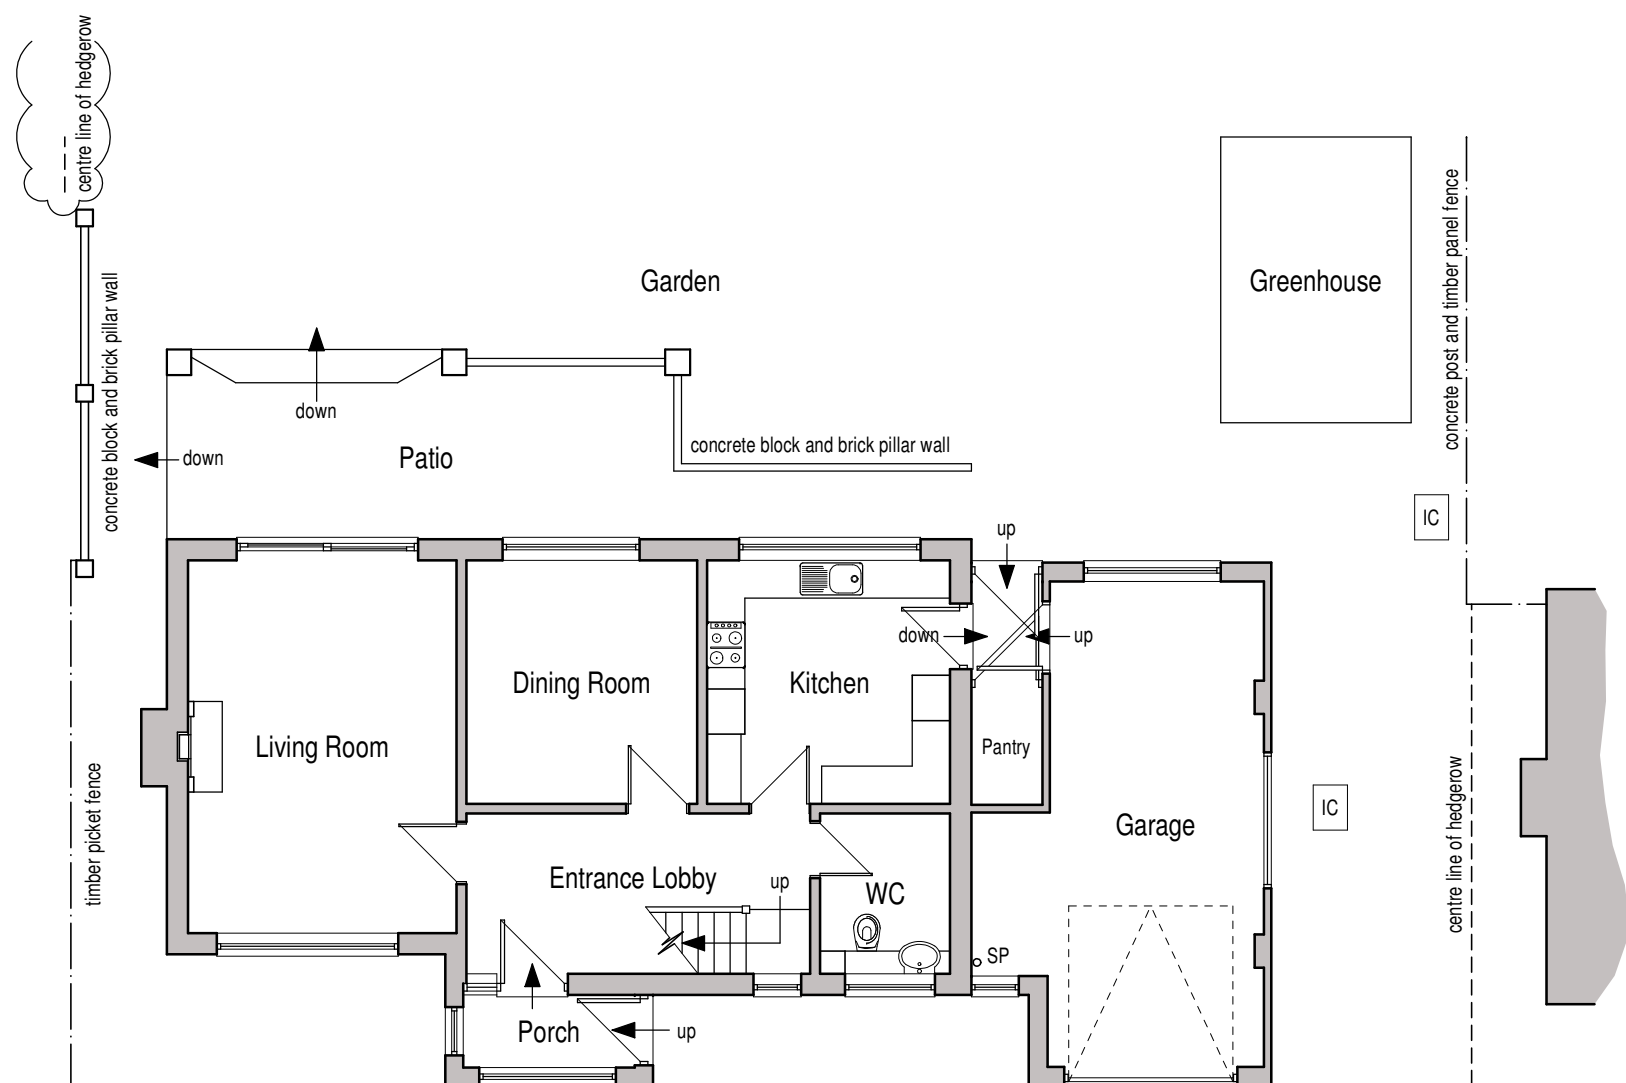

Ground Floor Plan

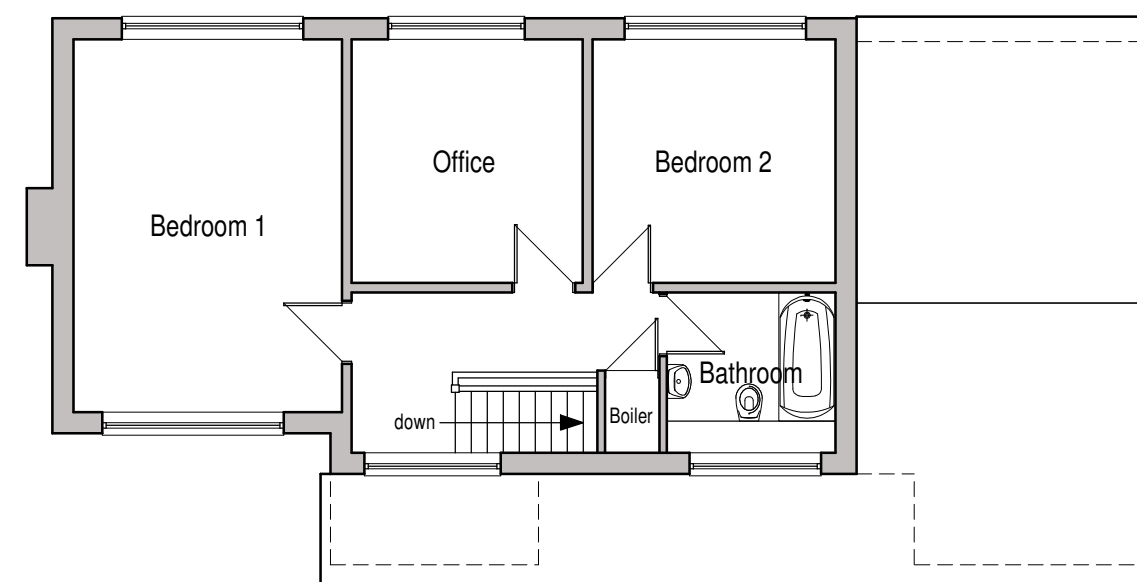

First Floor Plan

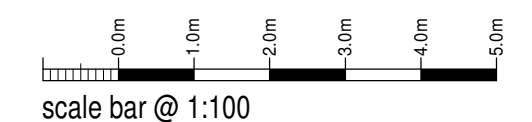

Mr & Mrs Mather

Proposed Extension and Alterations
14 Shirley Drive,
Alton,
Stoke-on-Trent,
ST10 4BB

Existing Conditions Floor Plans and Elevations

Date	November 2023	Sheet	A2	Scale	1:100
Drwg No.	2023-2836-01	Rev.	-	Drawn	NAW



10 Cawdry Buildings, Fountain Street, Leek. ST13 6JP
Telephone: 01538 386002
E-mail: info@sammonsltd.co.uk
Web: www.sammonsltd.co.uk

This drawing is copyright.
All dimensions must be checked prior to commencement.