



REAR ELEVATION

END ELEVATION (NE)

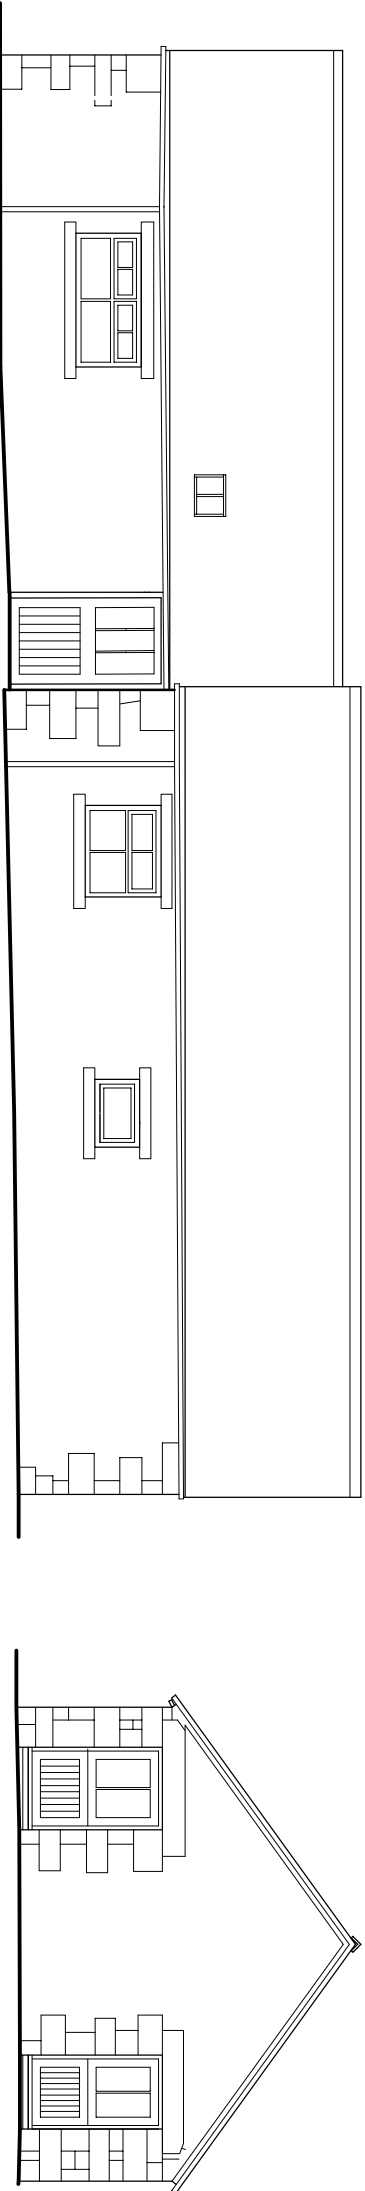

FRONT ELEVATION

END ELEVATION (SW)

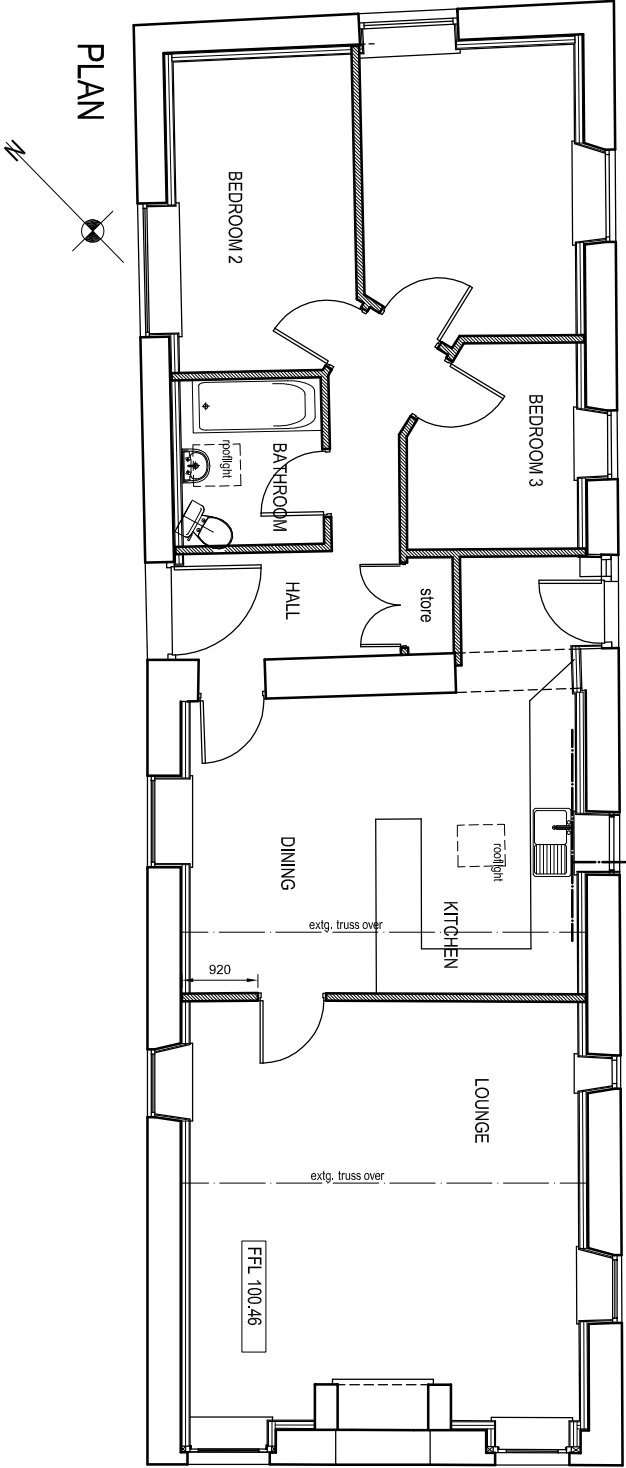

PLAN