


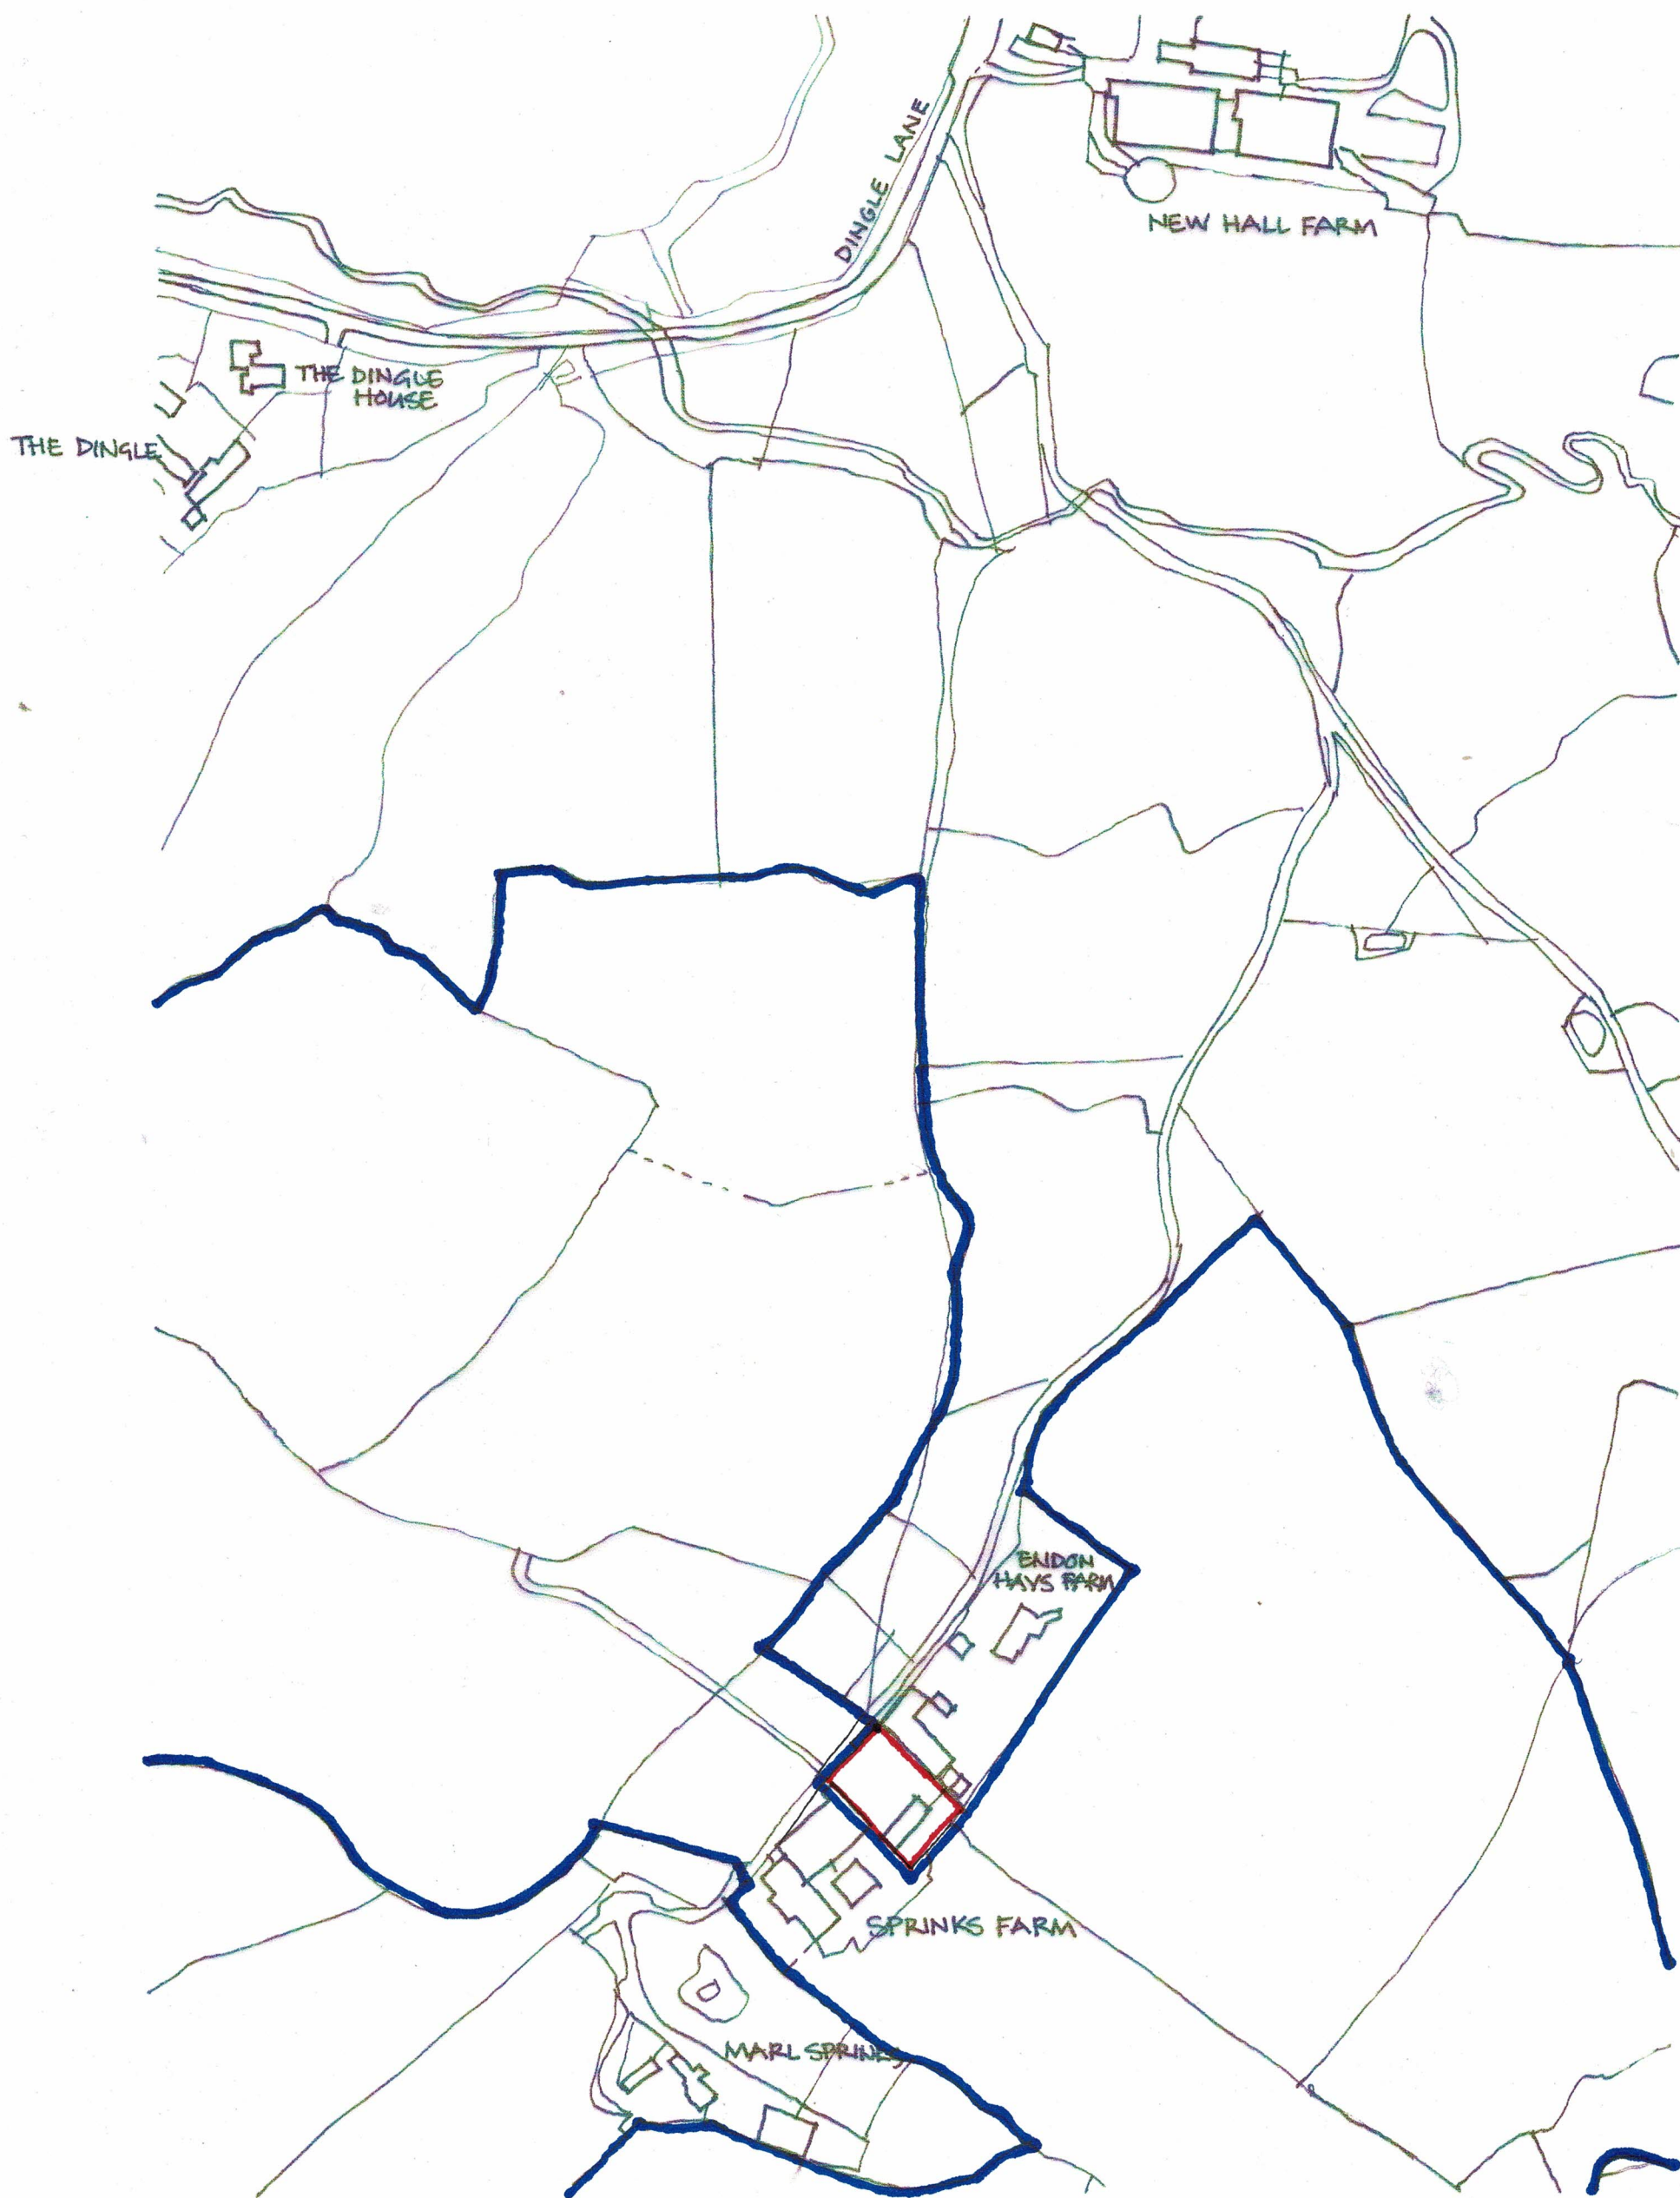

LOCATION PLAN

scale 1/2500 at A3

0 30 60 90m