



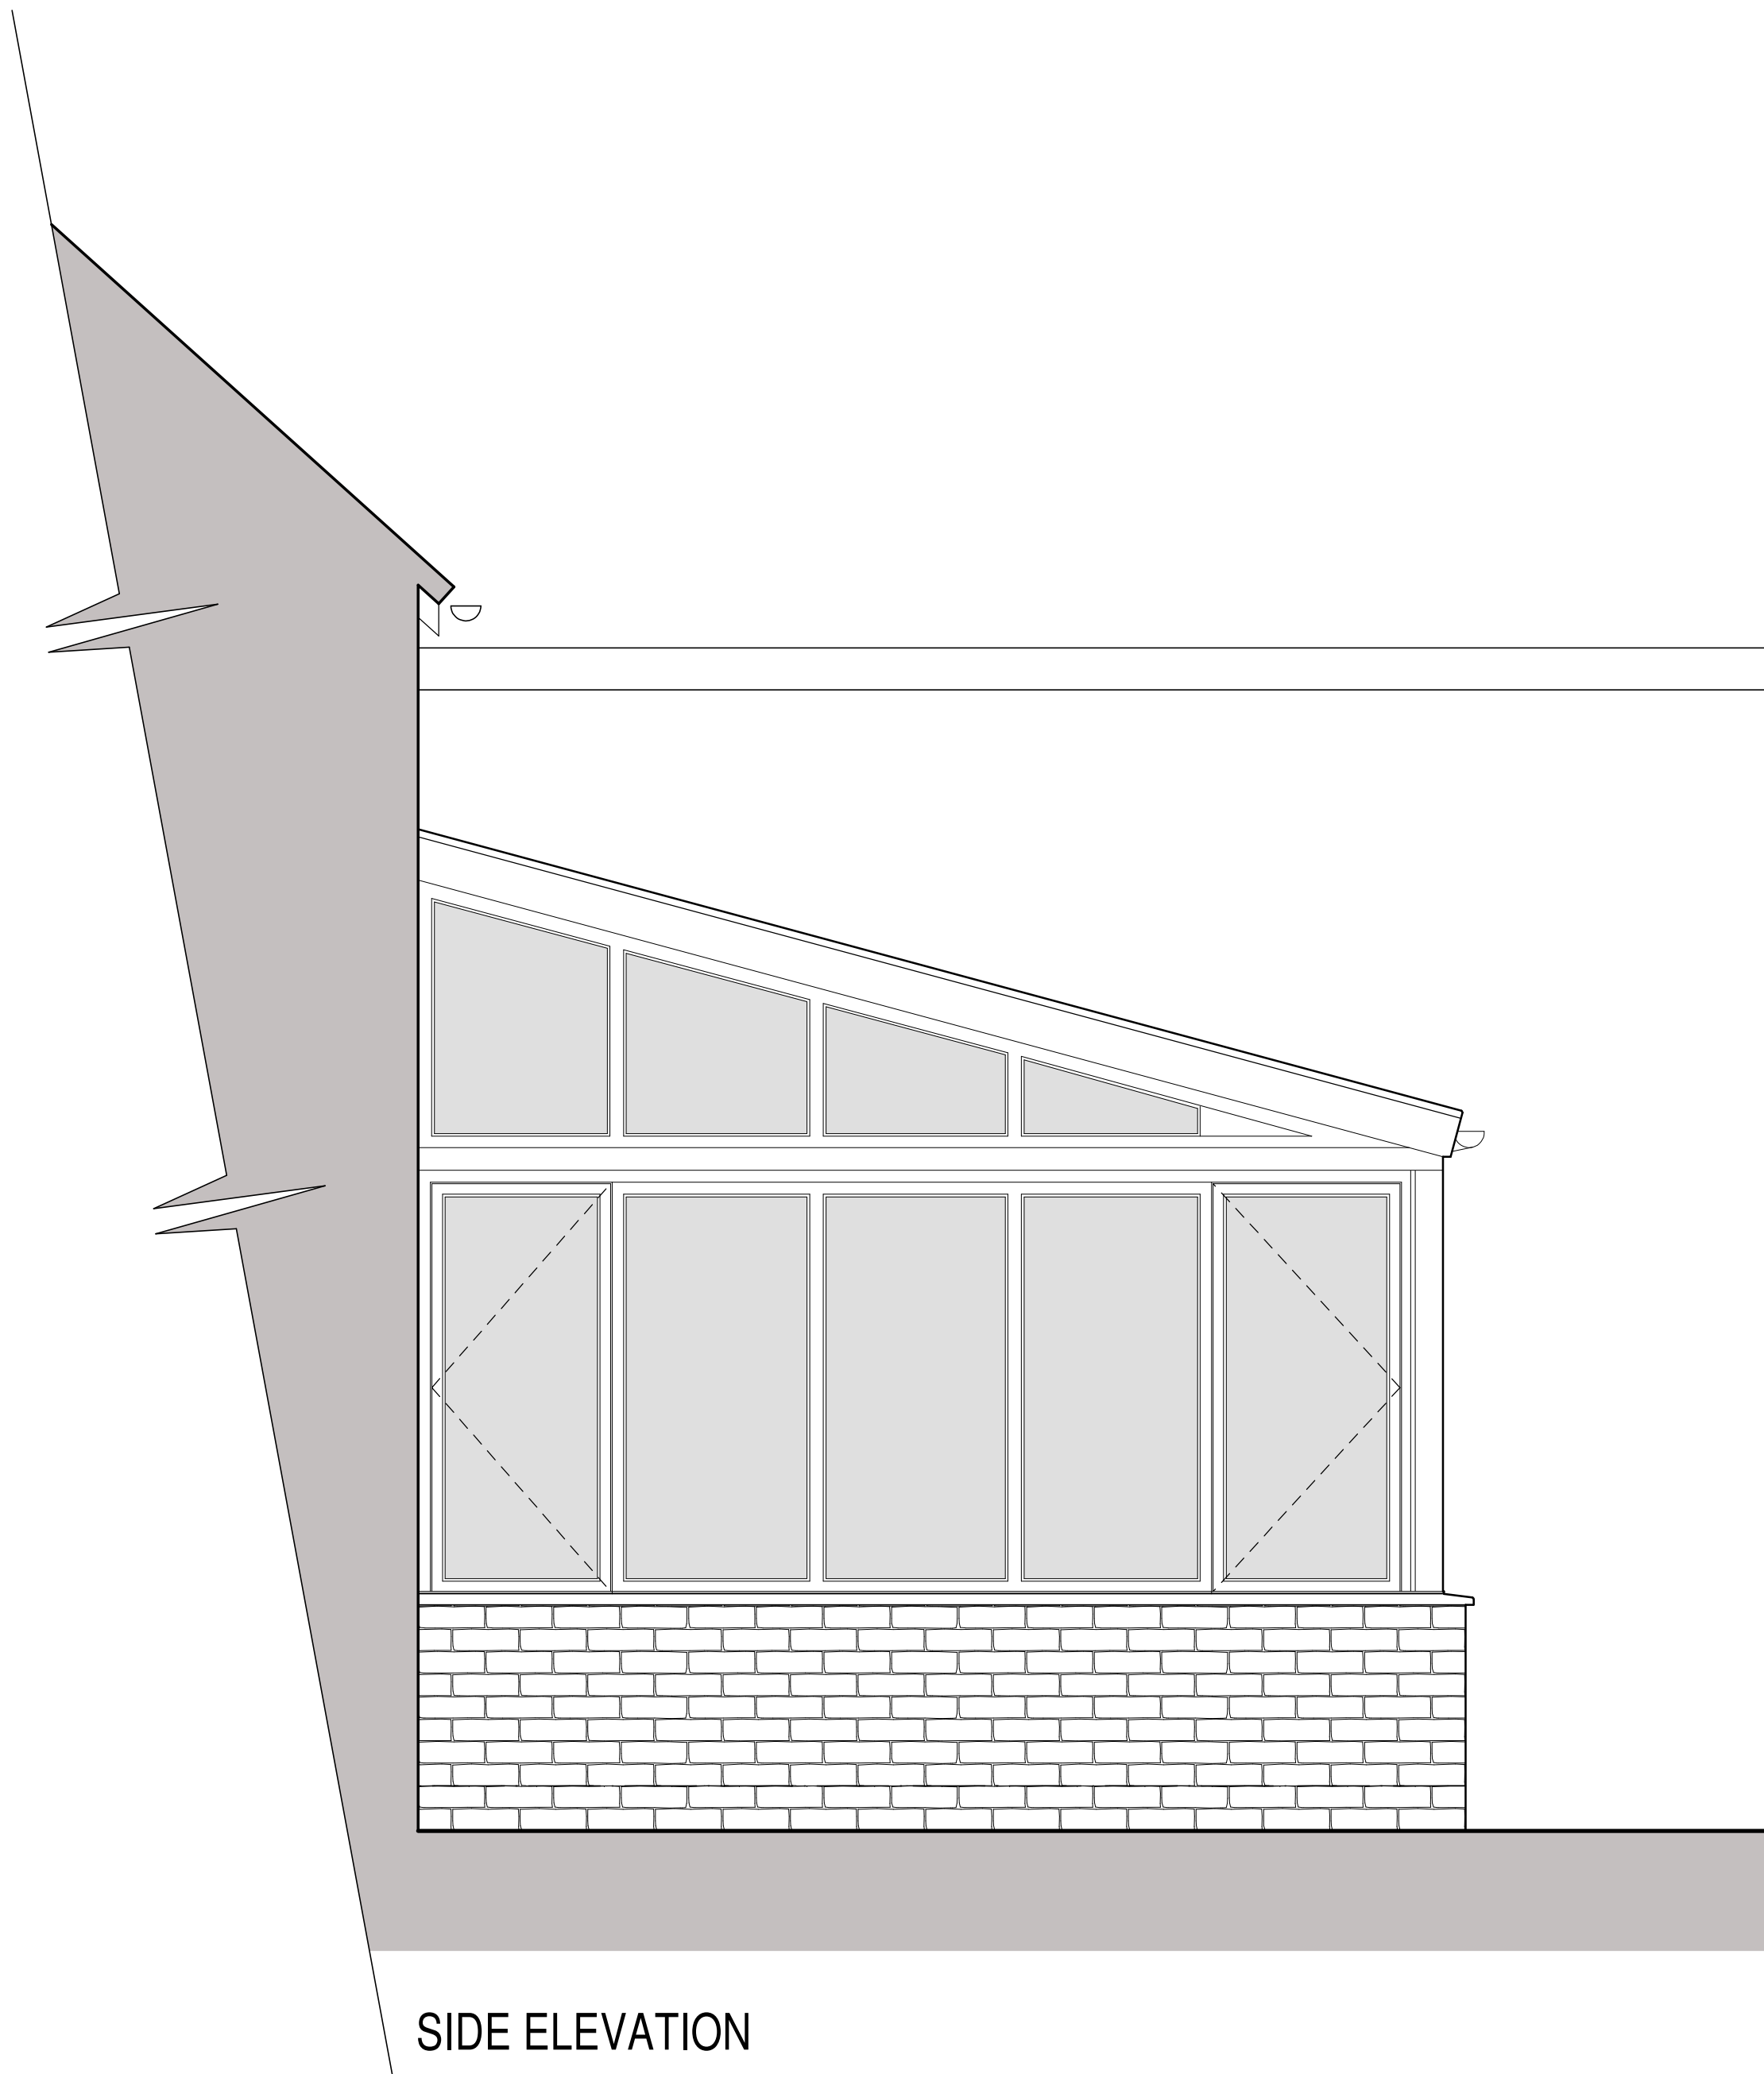


SIDE ELEVATION

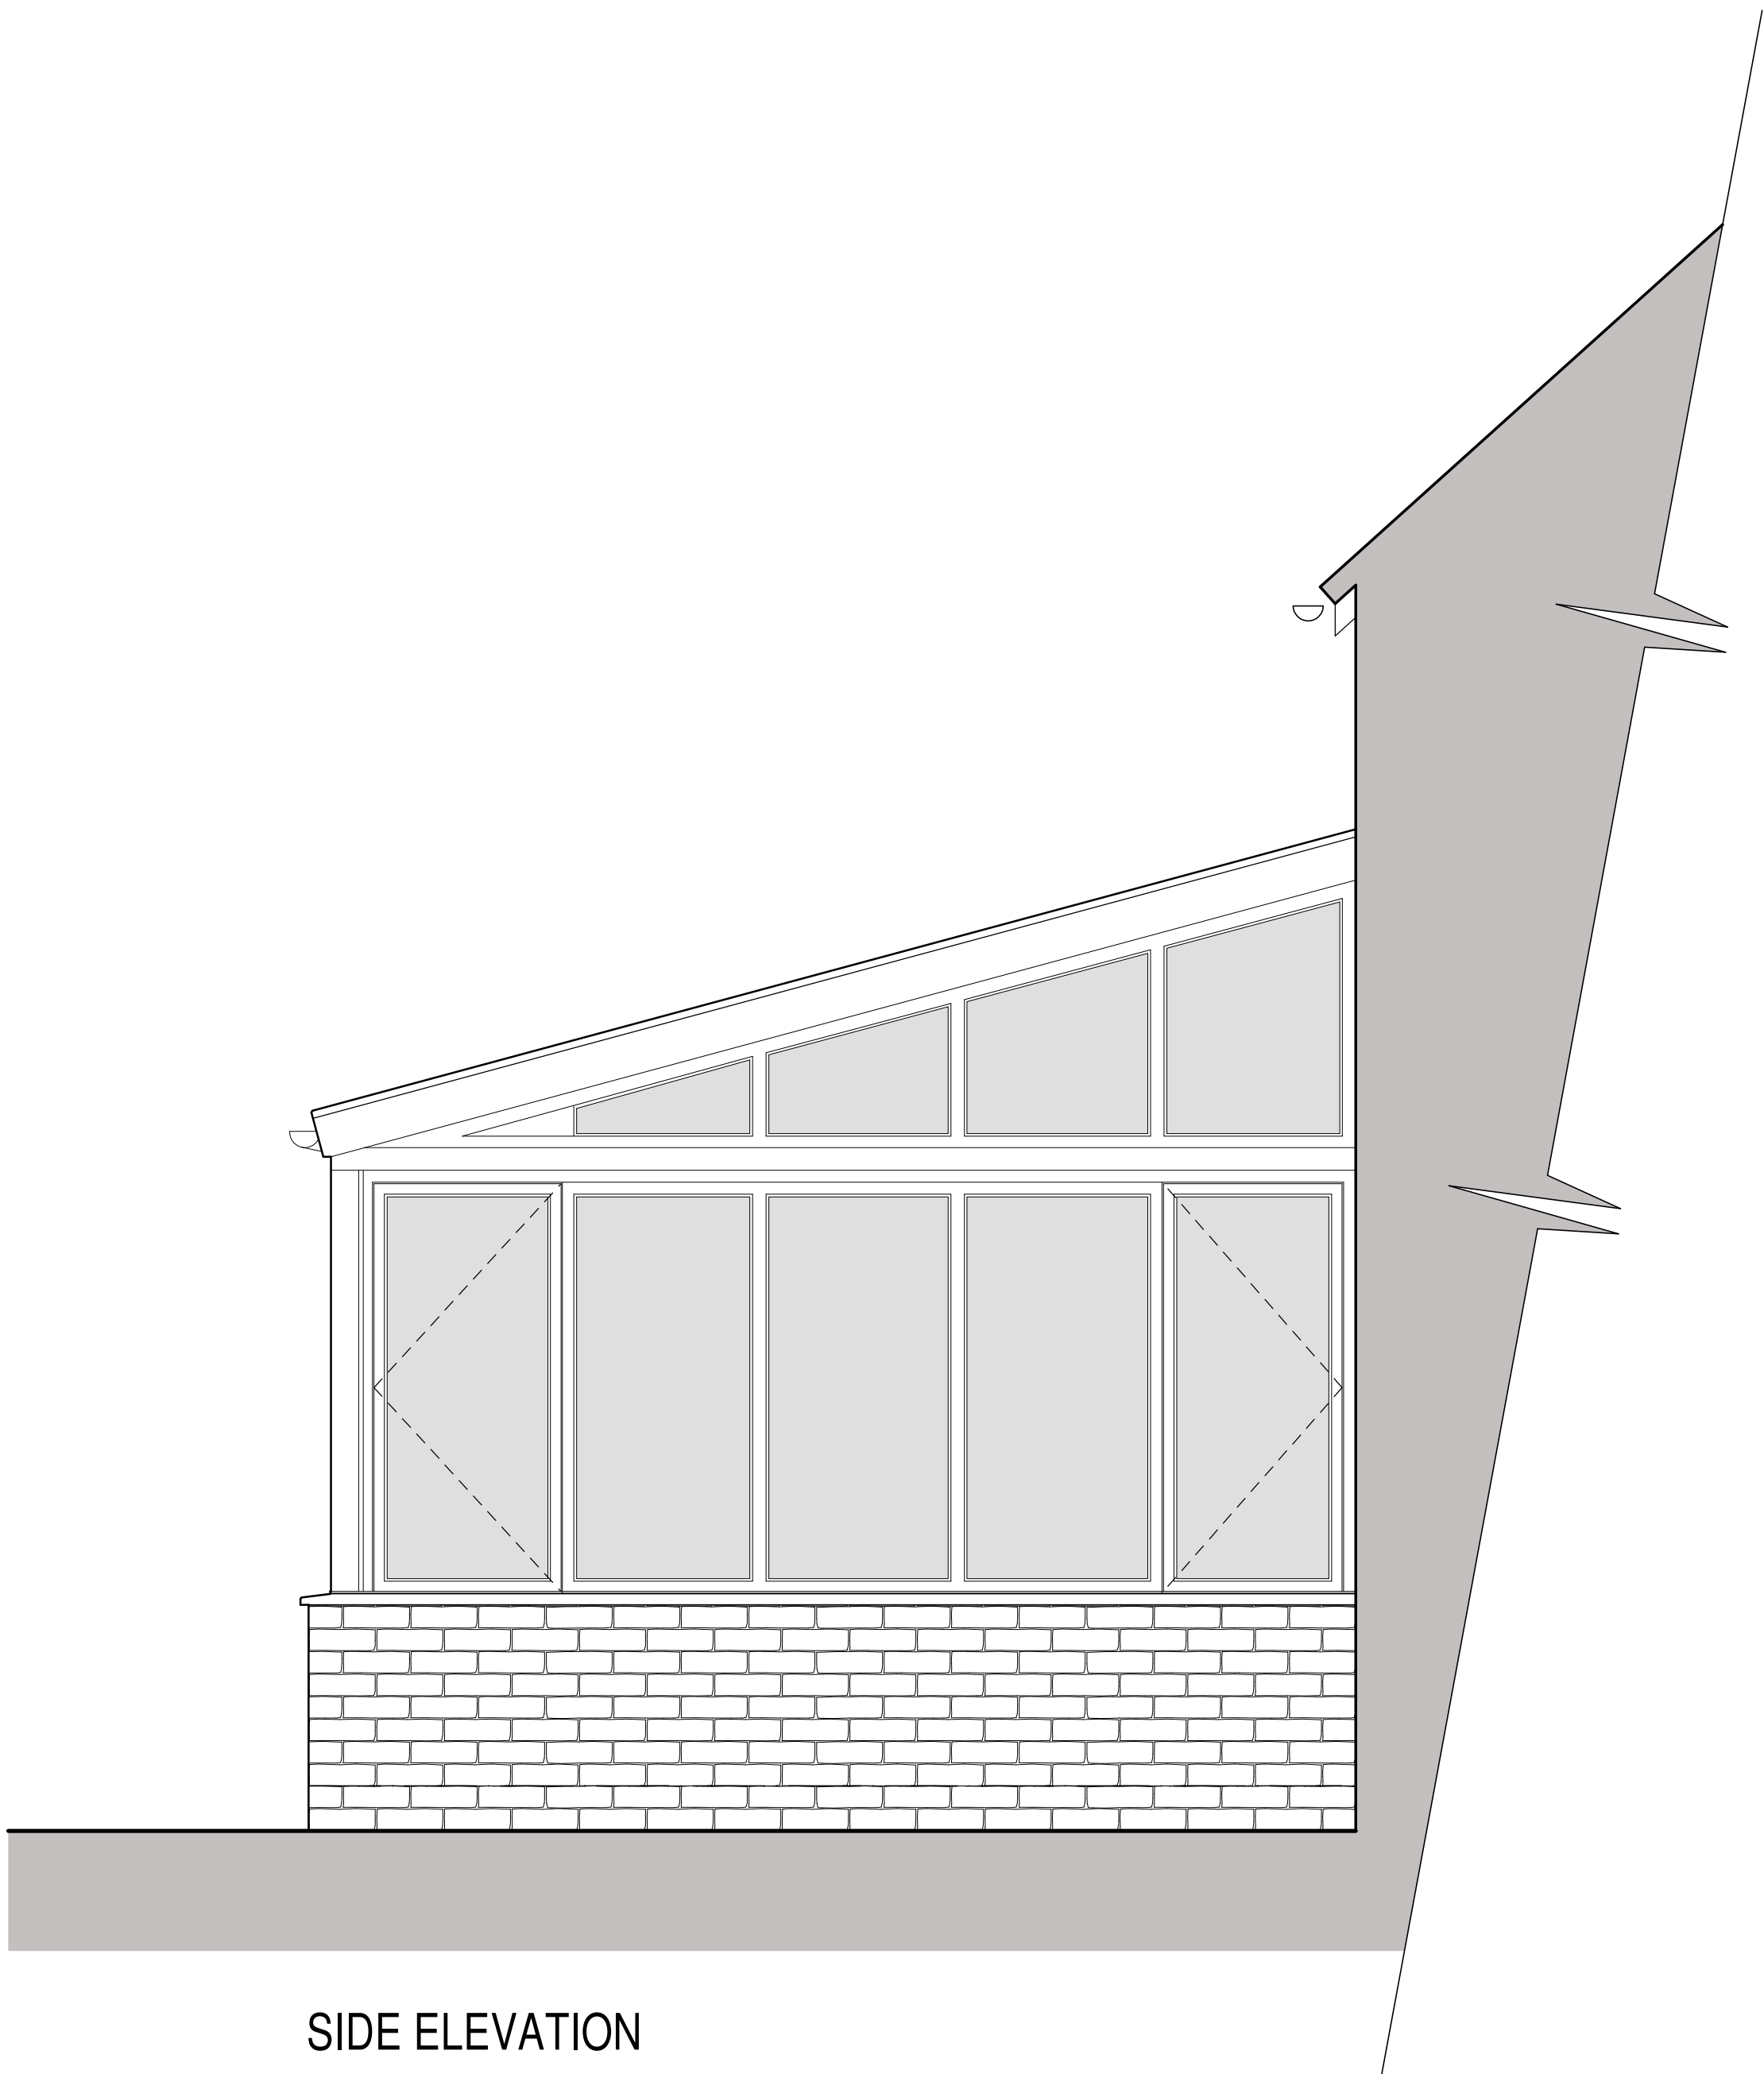

SIDE ELEVATION

NOTES -
All sizes shall be measured on site by the manufacturer.
Check on site prior to commencement.
These details are to form part of the planning proposal for
drawing ref: 2019-2442-02 Revision Q / 2019-2442-09
(always refer to the latest amended drawing).
'Crown - Clay White P3830F' paint finish to timber joinery.

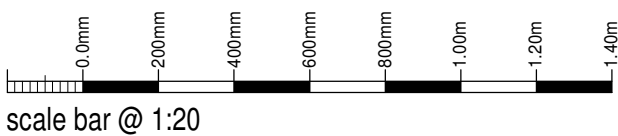

MRS RANGLES

Proposed Conversion of Outbuilding
into Holiday Let at
The Old Rectory,
Holt Lane,
Kingsley,
Stoke-on-Trent,
ST10 2BA

Planning Conditions
Conservatory Details - Sheet 3

Date	Sheet	Scale
March 2022	A1	1:20
Dwg No.	Rev.	Drawn
2019-2442-13	A	NAW

A - 18/03/2024 - WINDOWS SET BACK 75MM FROM WALL



10 Cawdry Buildings, Fountain Street, Leek, ST13 6JP
Telephone: 01538 386002
E-mail: info@sammonsltd.co.uk
Web: www.sammonsltd.co.uk

This drawing is copyright.
All dimensions must be checked prior to commencement.