




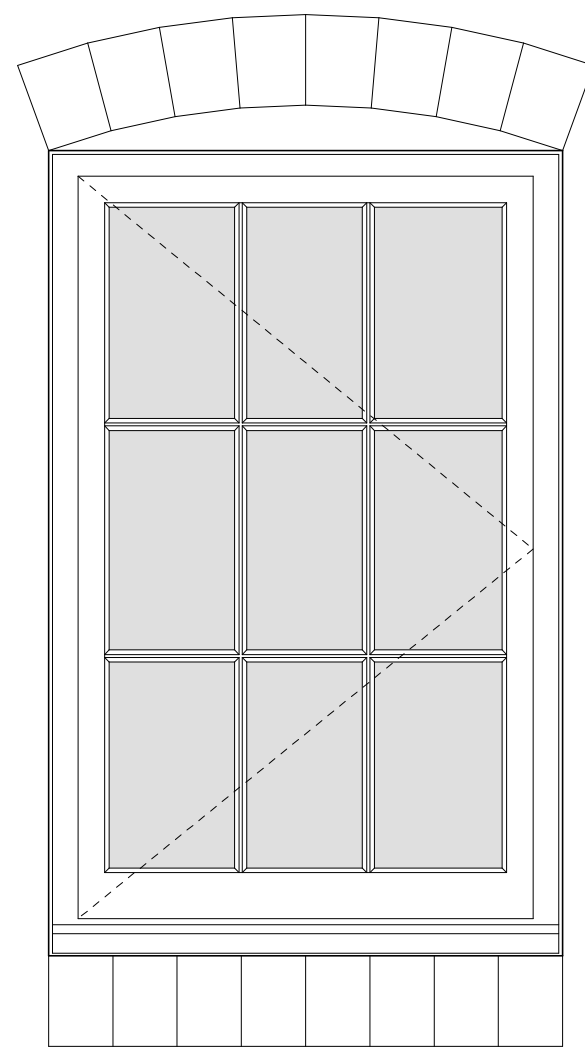


GFW8 & FFW5 FLUSH FITTING
CASEMENT - ELEVATION
SCALE 1:10

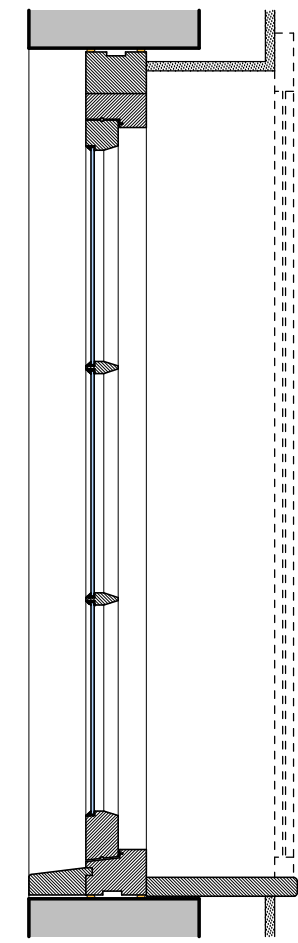


GFW8 & FFW5 FLUSH FITTING
CASEMENT - ELEVATION
SCALE 1:10

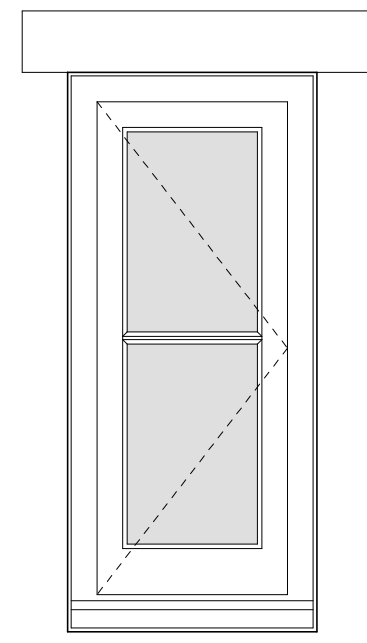

GFW7 FLUSH FITTING
CASEMENT - ELEVATION
SCALE 1:10

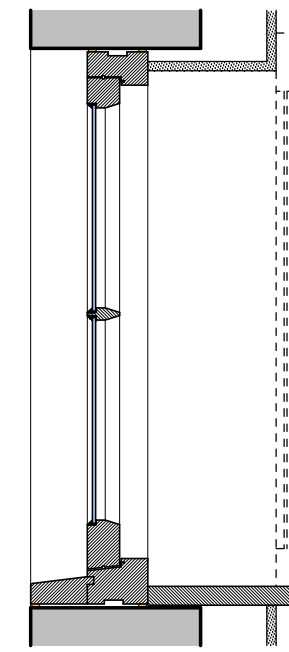


GFW7 FLUSH FITTING
CASEMENT - ELEVATION
SCALE 1:10

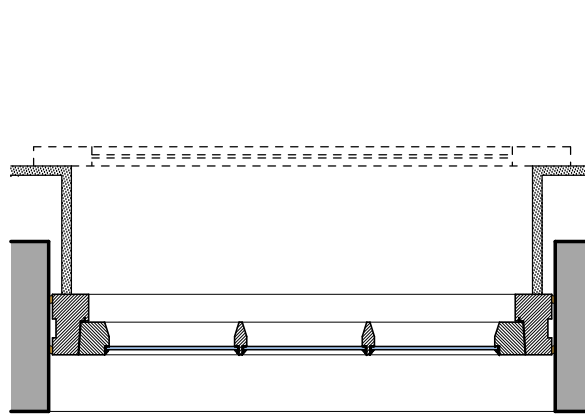


GFW8 & FFW5 FLUSH FITTING
CASEMENT - PLAN
SCALE 1:10

Selectaglaze Secondary glazing (Side hung friction hinge).
Heritage 47 with a wood grain white semi-gloss finish.
H16 monkey tail handle in black to be provided.
See information supplied with planning conditions pack.

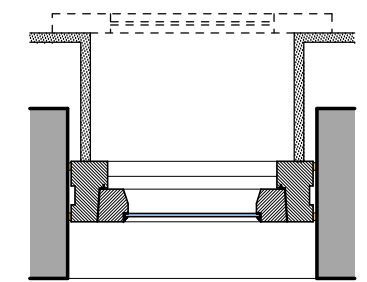

GFW7 FLUSH FITTING
CASEMENT - ELEVATION
SCALE 1:10


Selectaglaze Secondary glazing (Side hung friction hinge).
Heritage 47 with a wood grain white semi-gloss finish.
H16 monkey tail handle in black to be provided.
See information supplied with planning conditions pack.

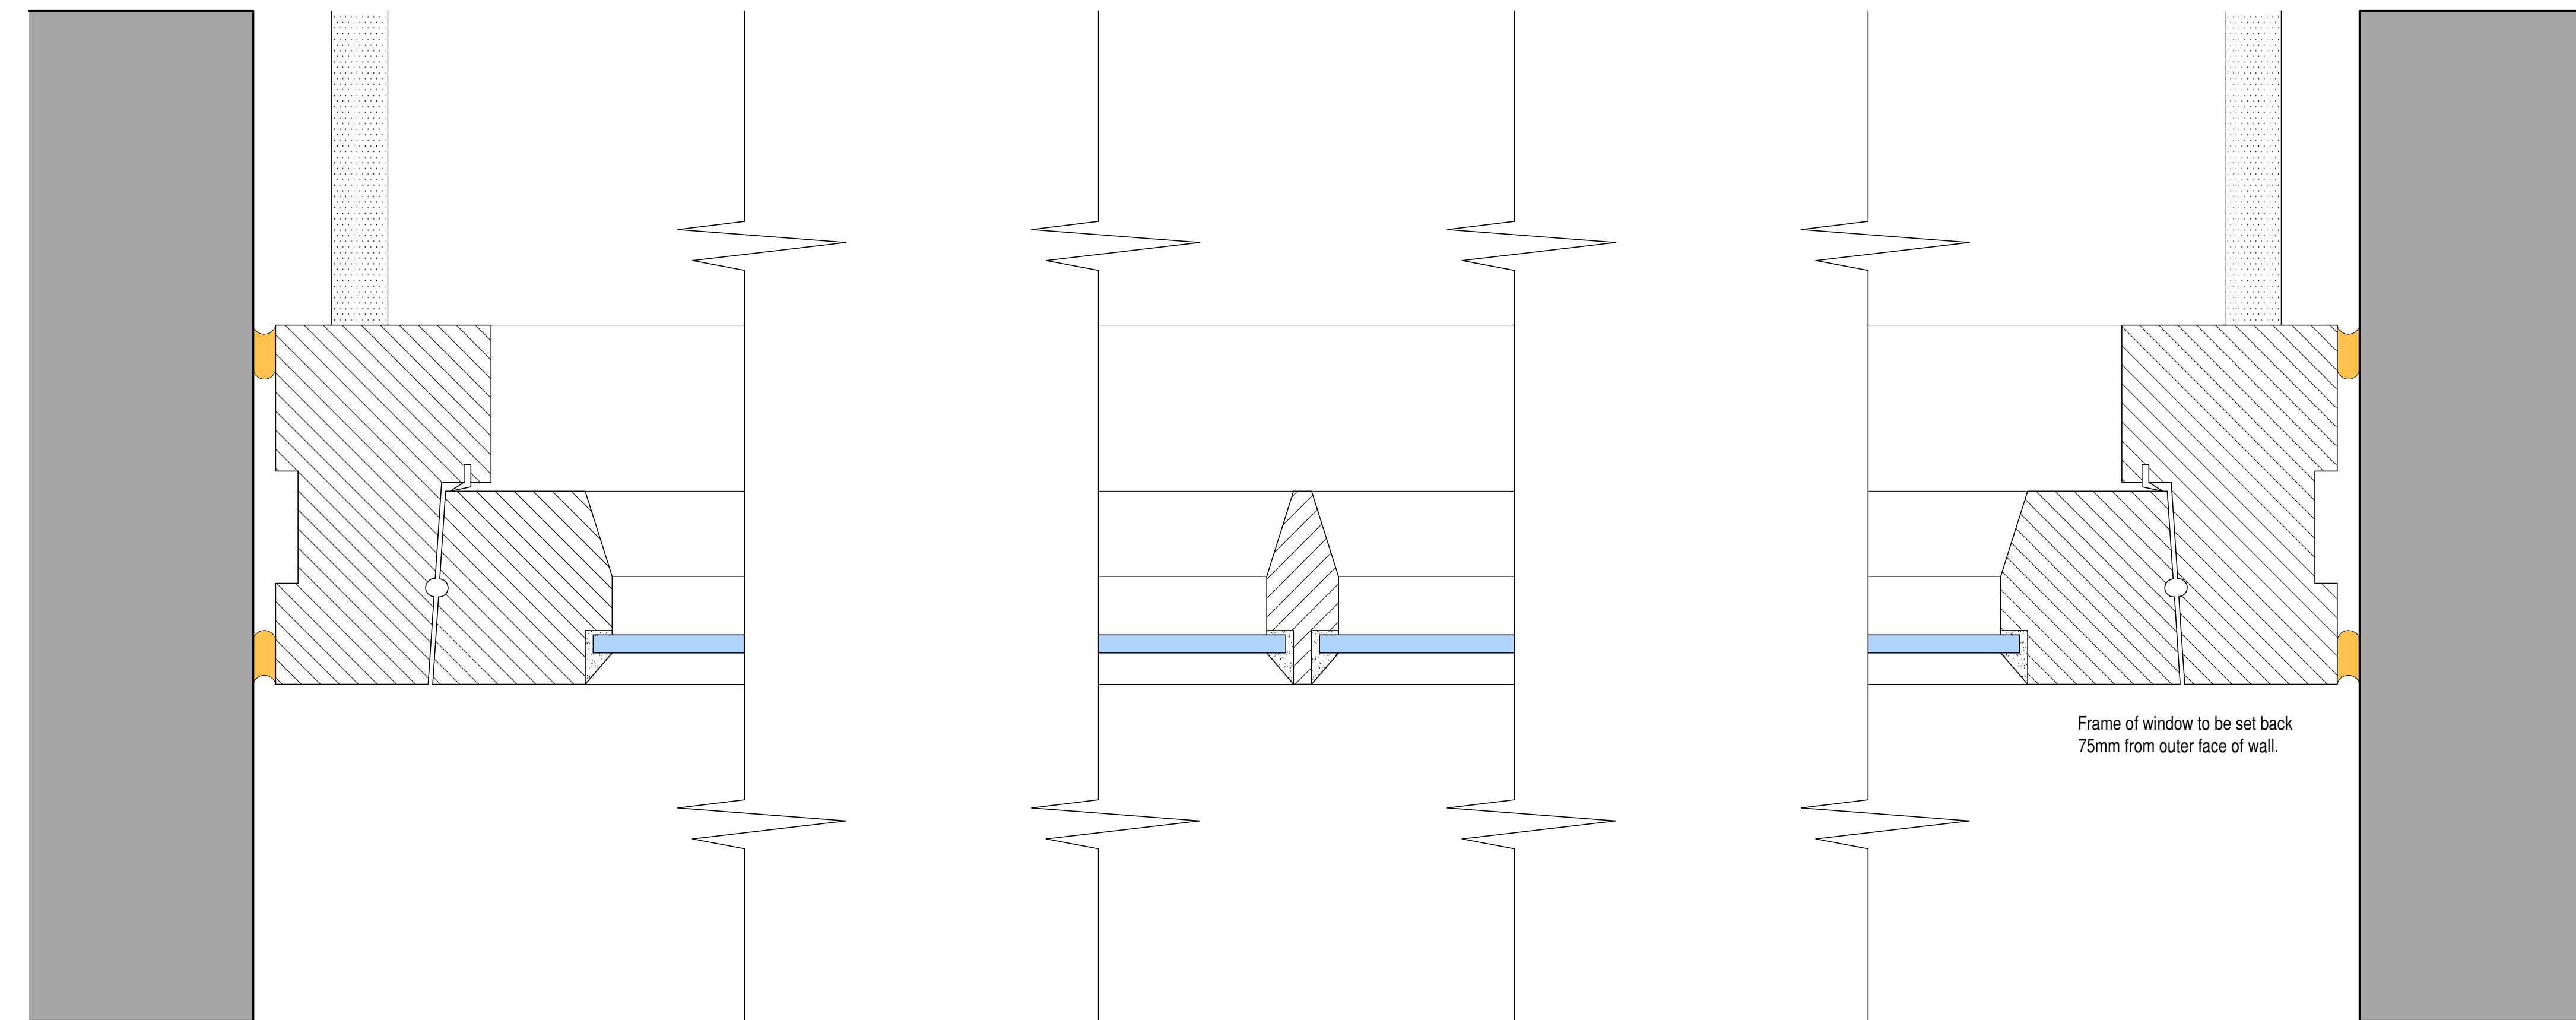


GFW8 & FFW5 - PLAN
SCALE 1:1

Frame of window to be set back
75mm from outer face of wall.

Mastic sealant to all edges
80 x 45mm timber head, rebated for
casement, including neoprene wiper
weather strip to inner rebate as appropriate.
43 x 40mm timber casement
top frame
4mm toughened clear glass held in place
with linseed oil putty

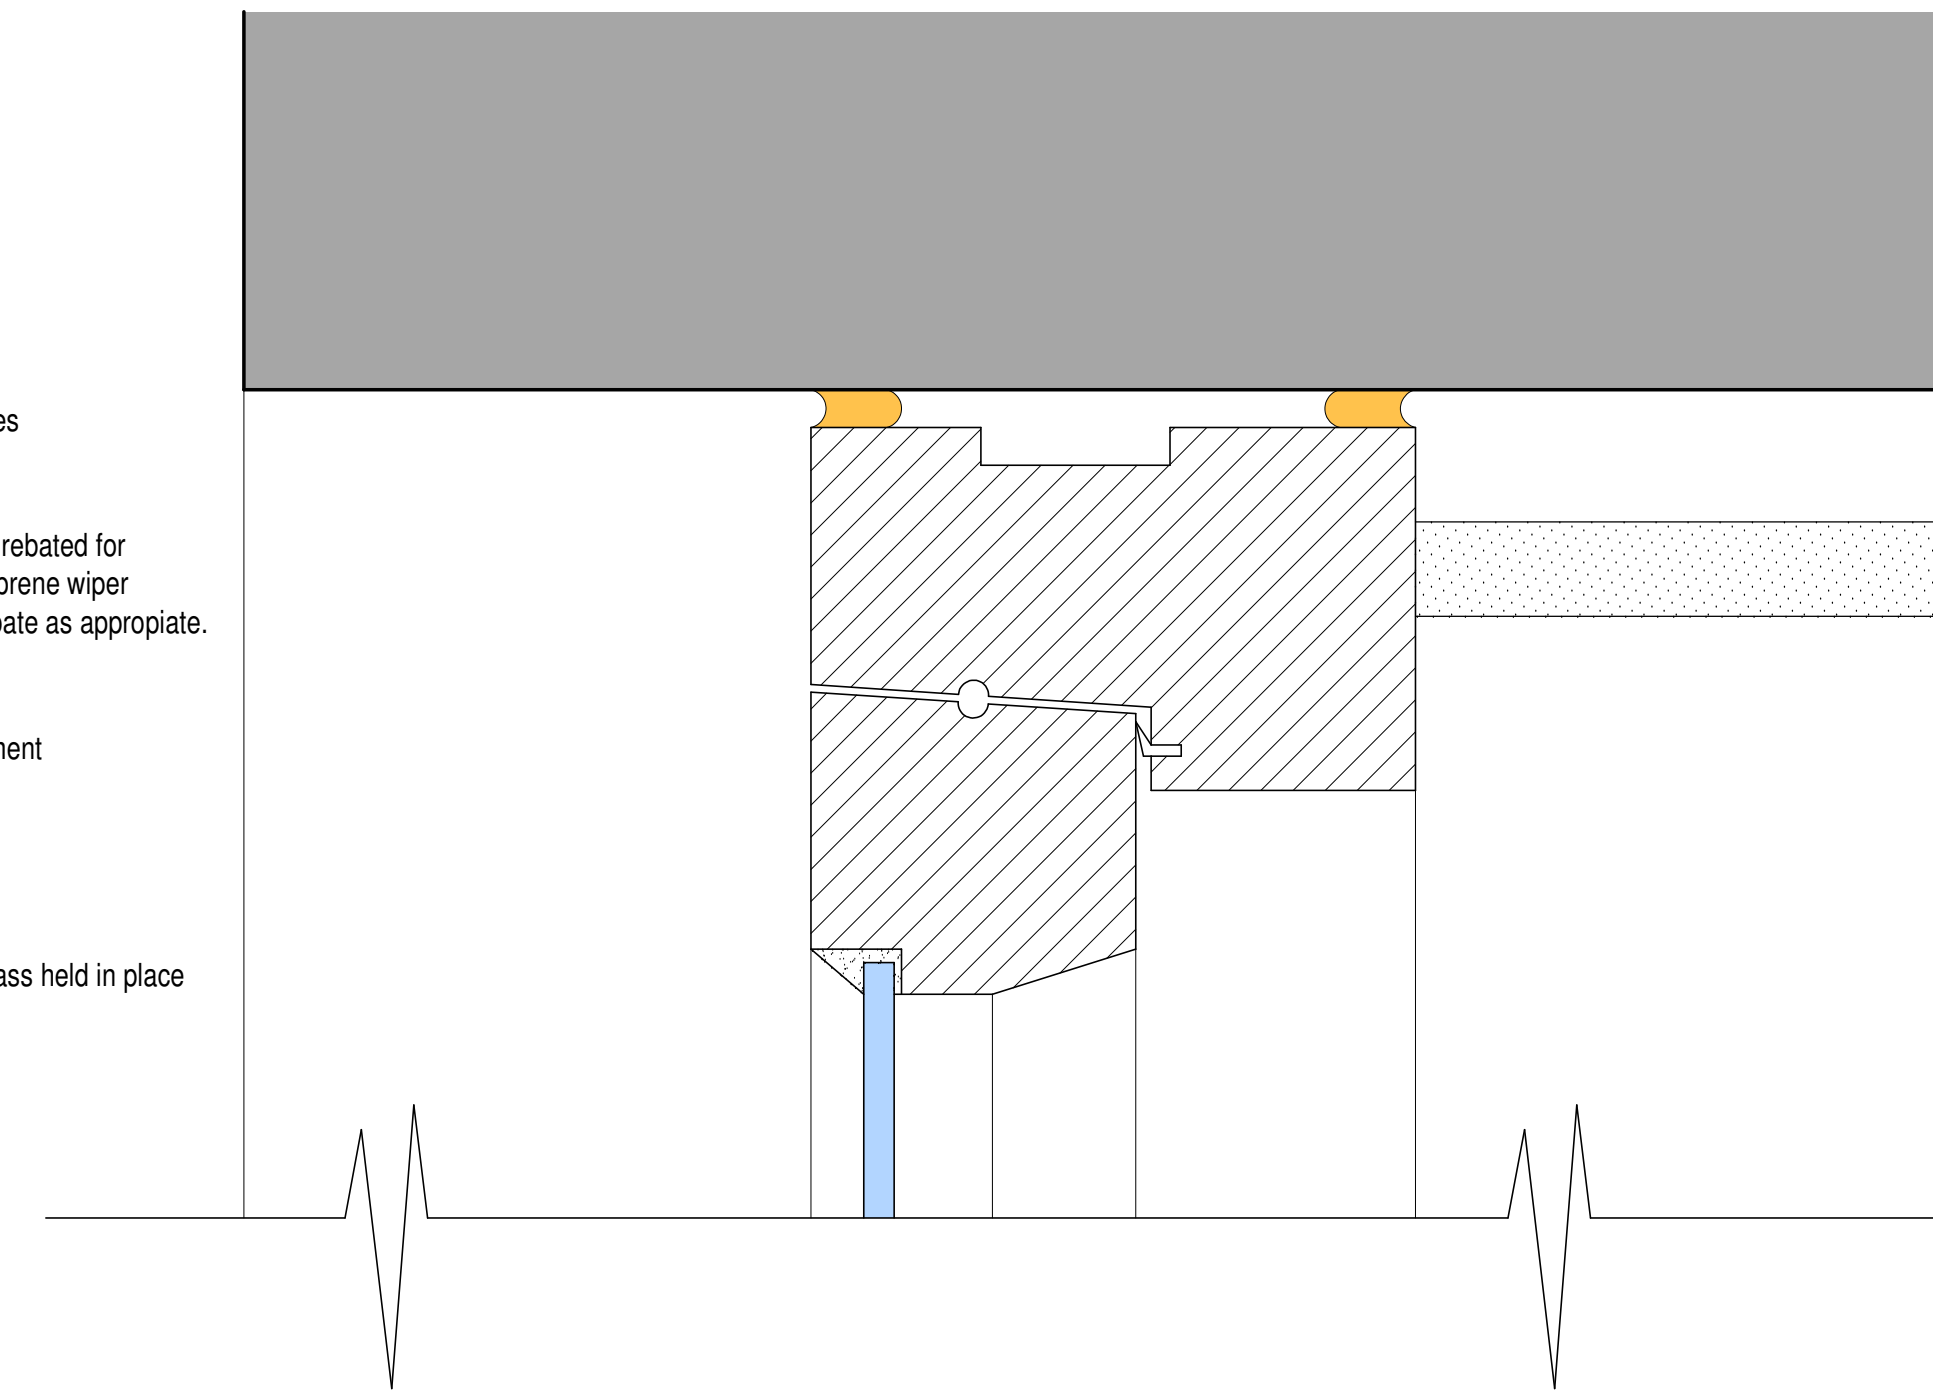


43 x 16mm chamfered timber glazing bars

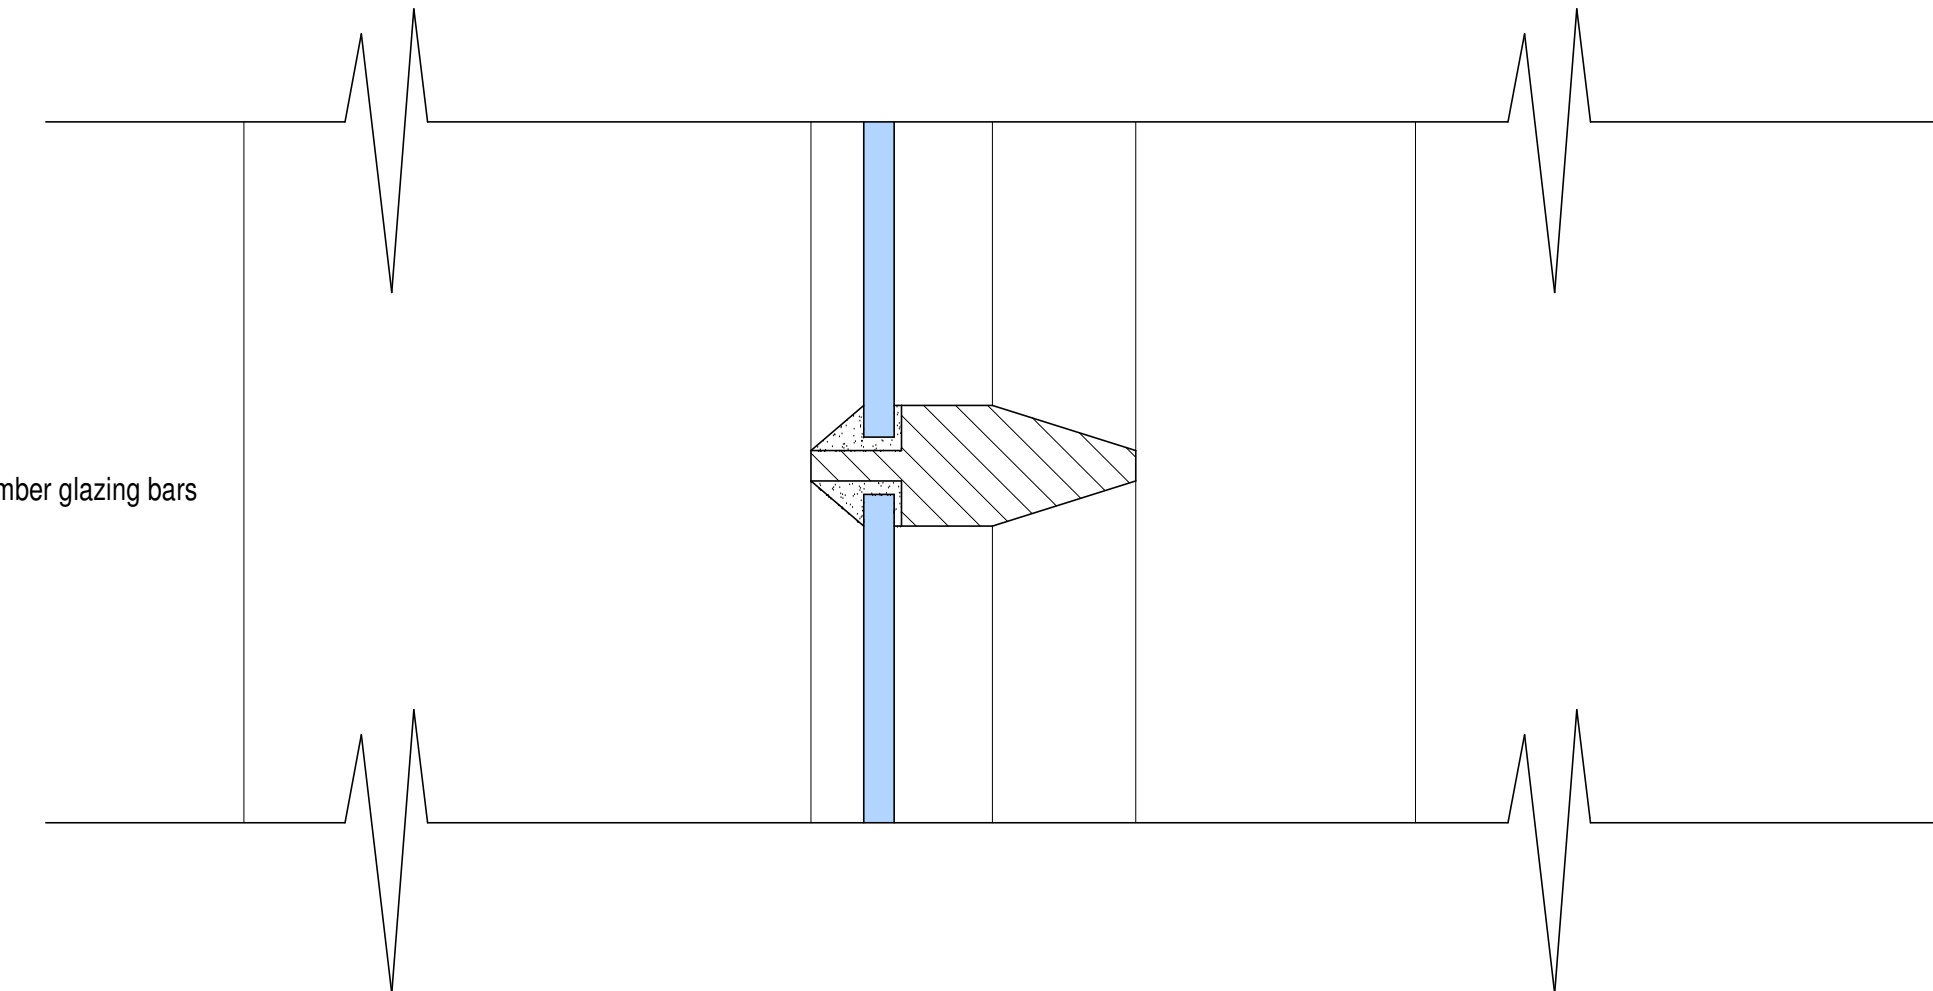

43 x 65mm timber casement bottom rail


80 x 56mm timber cill with 25 x 5mm weather
groove on bottom edge.
Rebated for casement, including neoprene
wiper weather strip to inner rebate as
appropriate.

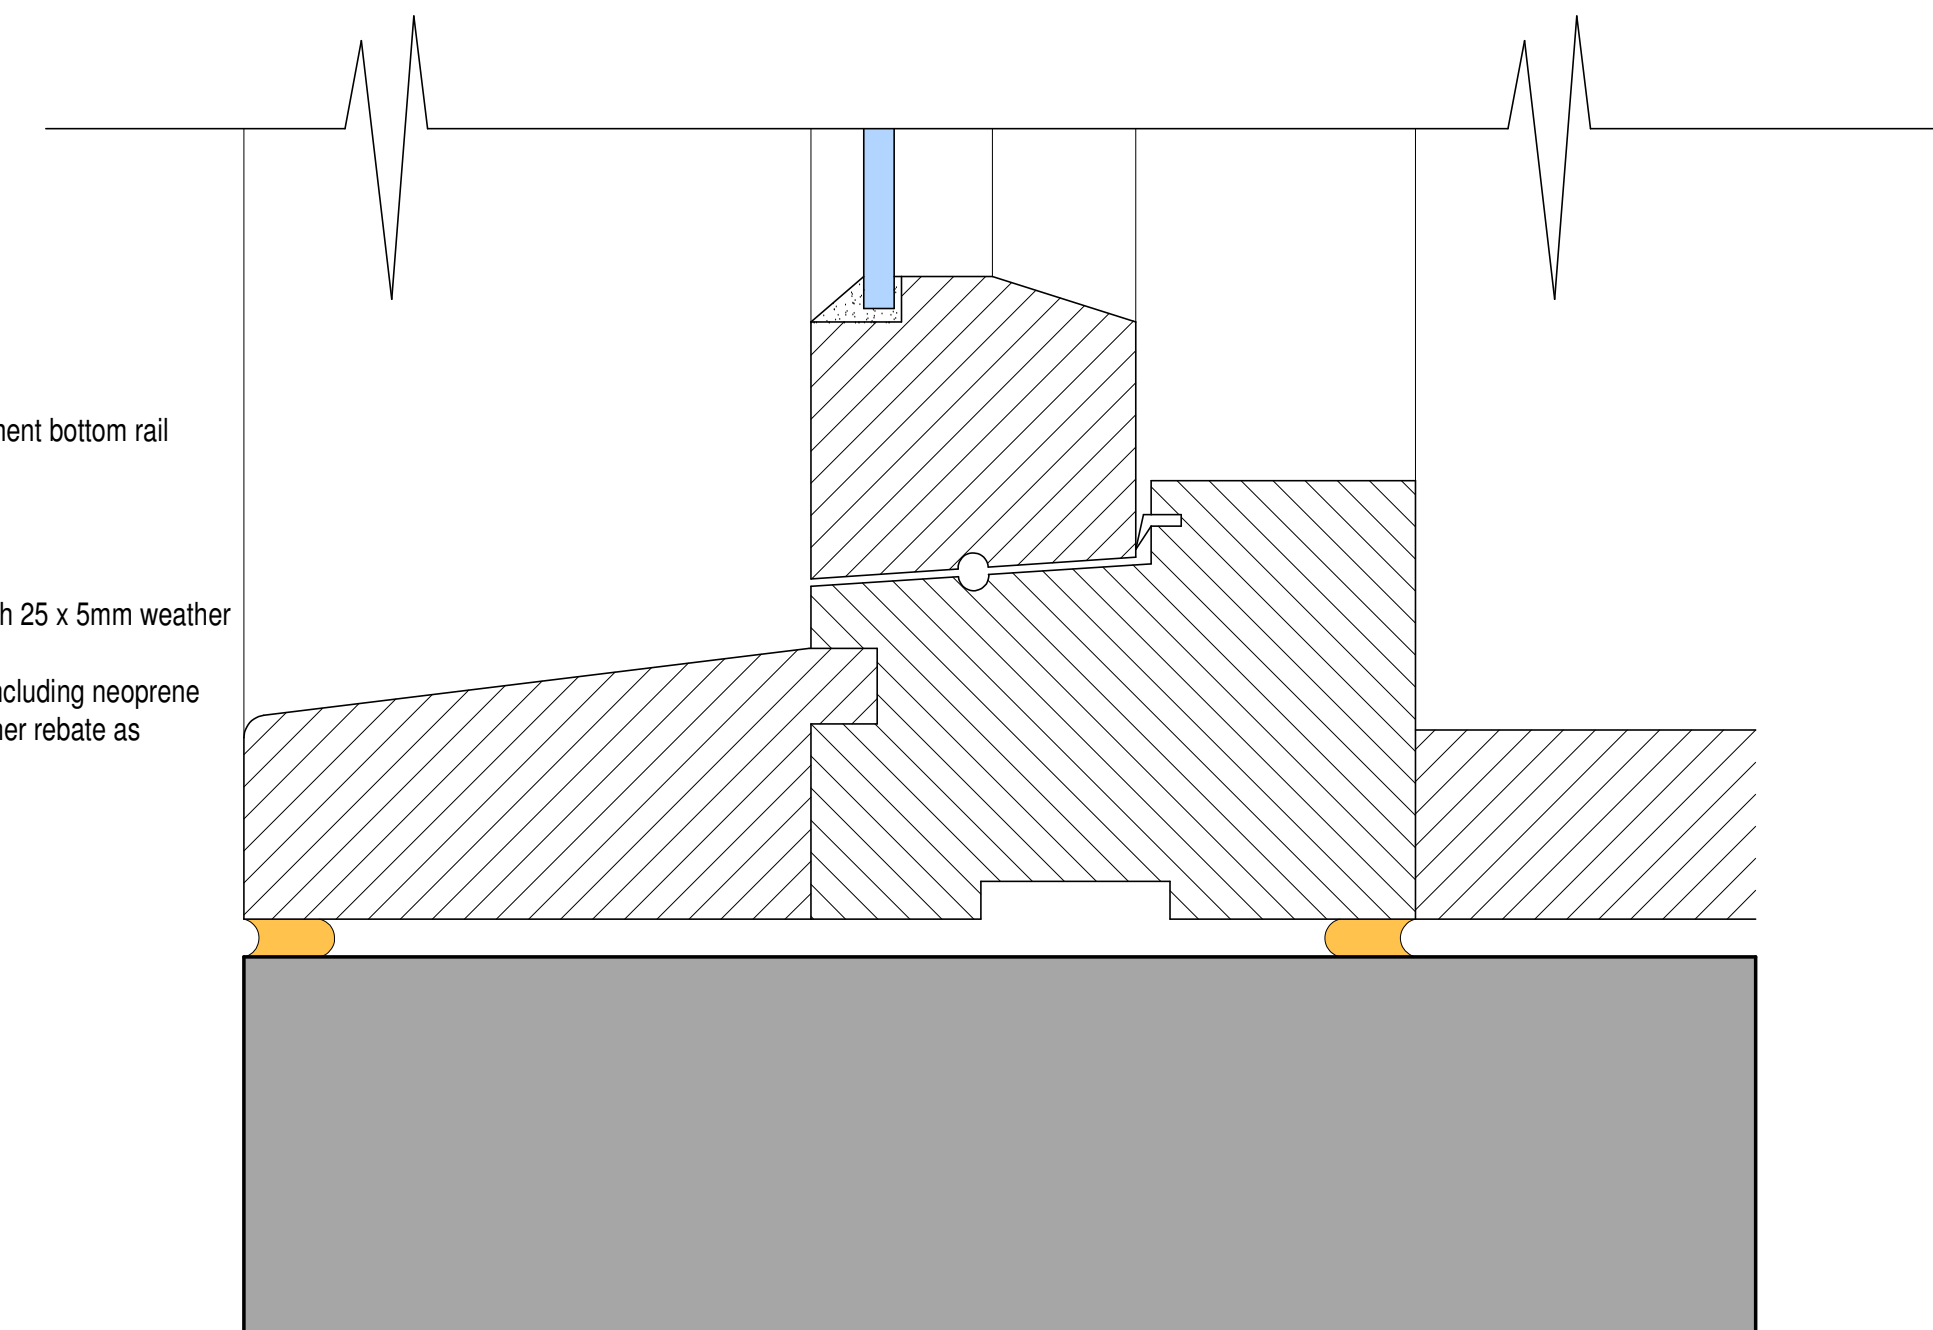

GFW8 & FFW5 - SECTION
SCALE 1:1

HARDWARE
Ball bearing butt hinges in a black finish throughout.
Black Country Monkey Tail window stays and "Hollstead"
cast iron window fasteners to opening casements.

NOTES -
All sizes shall be measured on site by the manufacturer.
Check on site prior to commencement.
These details are to form part of the planning proposal for
drawing ref: 2019-2442-02 Revision Q / 2019-2442-09
(always refer to the latest amended drawing).
"Crown - Clay White P3830F" paint finish to timber joinery.
Utilise or other hardwood to be used.

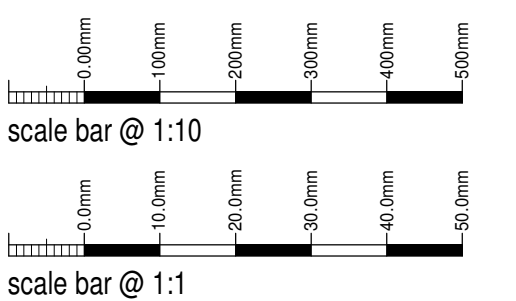

MRS RANGLES

Proposed Conversion of Outbuilding
Into Holiday Let at
The Old Rectory,
Holt Lane,
Kingsley,
Stoke-on-Trent, ST10 2BA
Planning Conditions
Joinery Details - Sheet 3
Windows

Date: March 2022
Sheet: A0
Scale: 1:1 + 1:10
Drawing No: 2021-2638-18
Author: NAW