



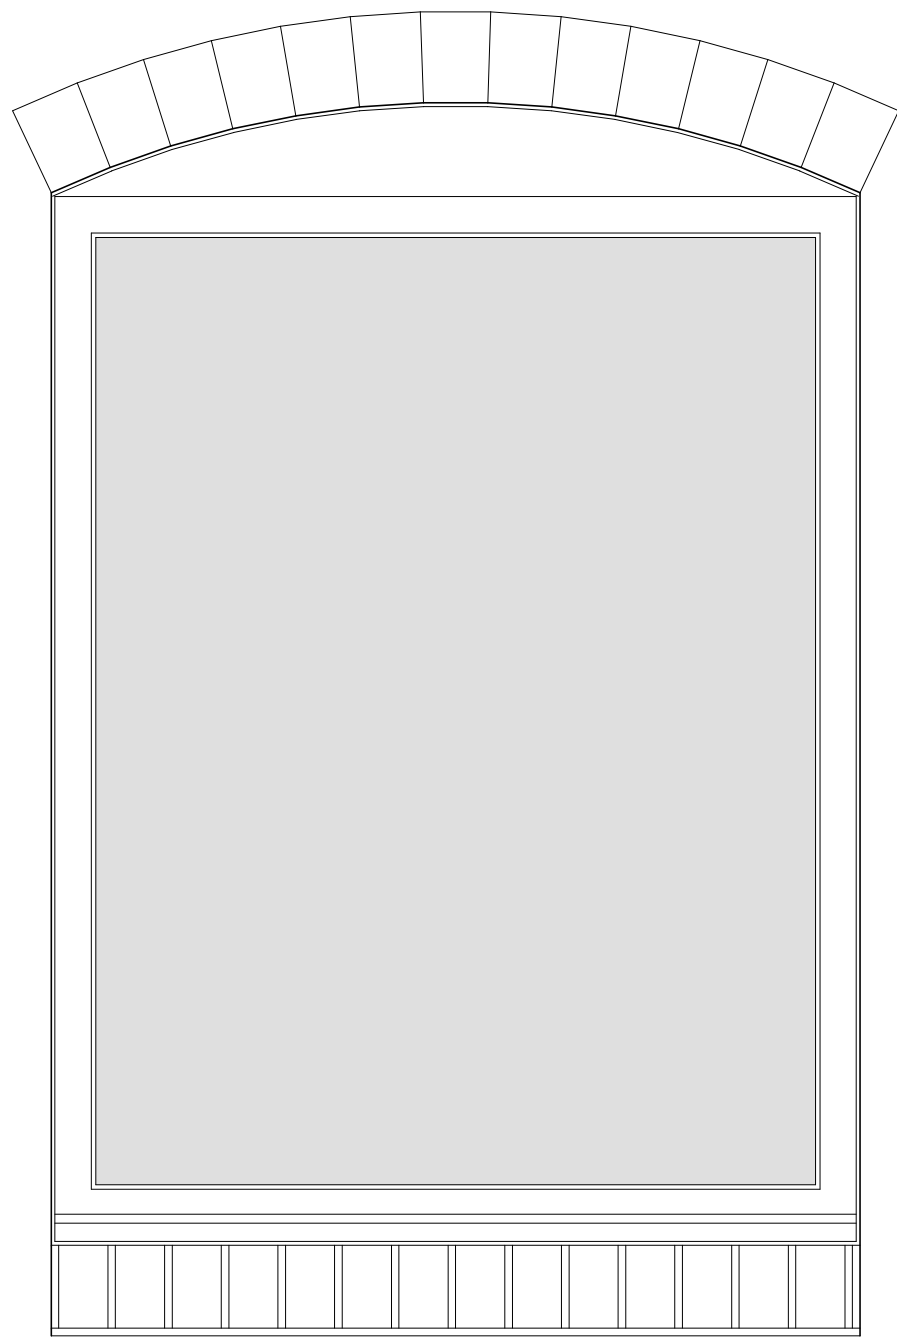


FFW1 & 3 PITCH HOLE CASEMENT - ELEVATION
SCALE 1:10

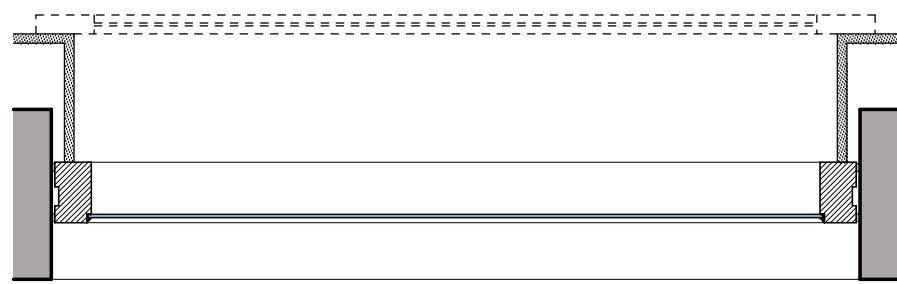


Selectaglaze Secondary glazing (Side hung friction hinge).
Heritage 47 with a wood grain white semi-gloss finish.
H16 monkey tail handle in black to be provided.
See information supplied with planning conditions pack.


FFW1 & 3 PITCH HOLE CASEMENT - PLAN
SCALE 1:10

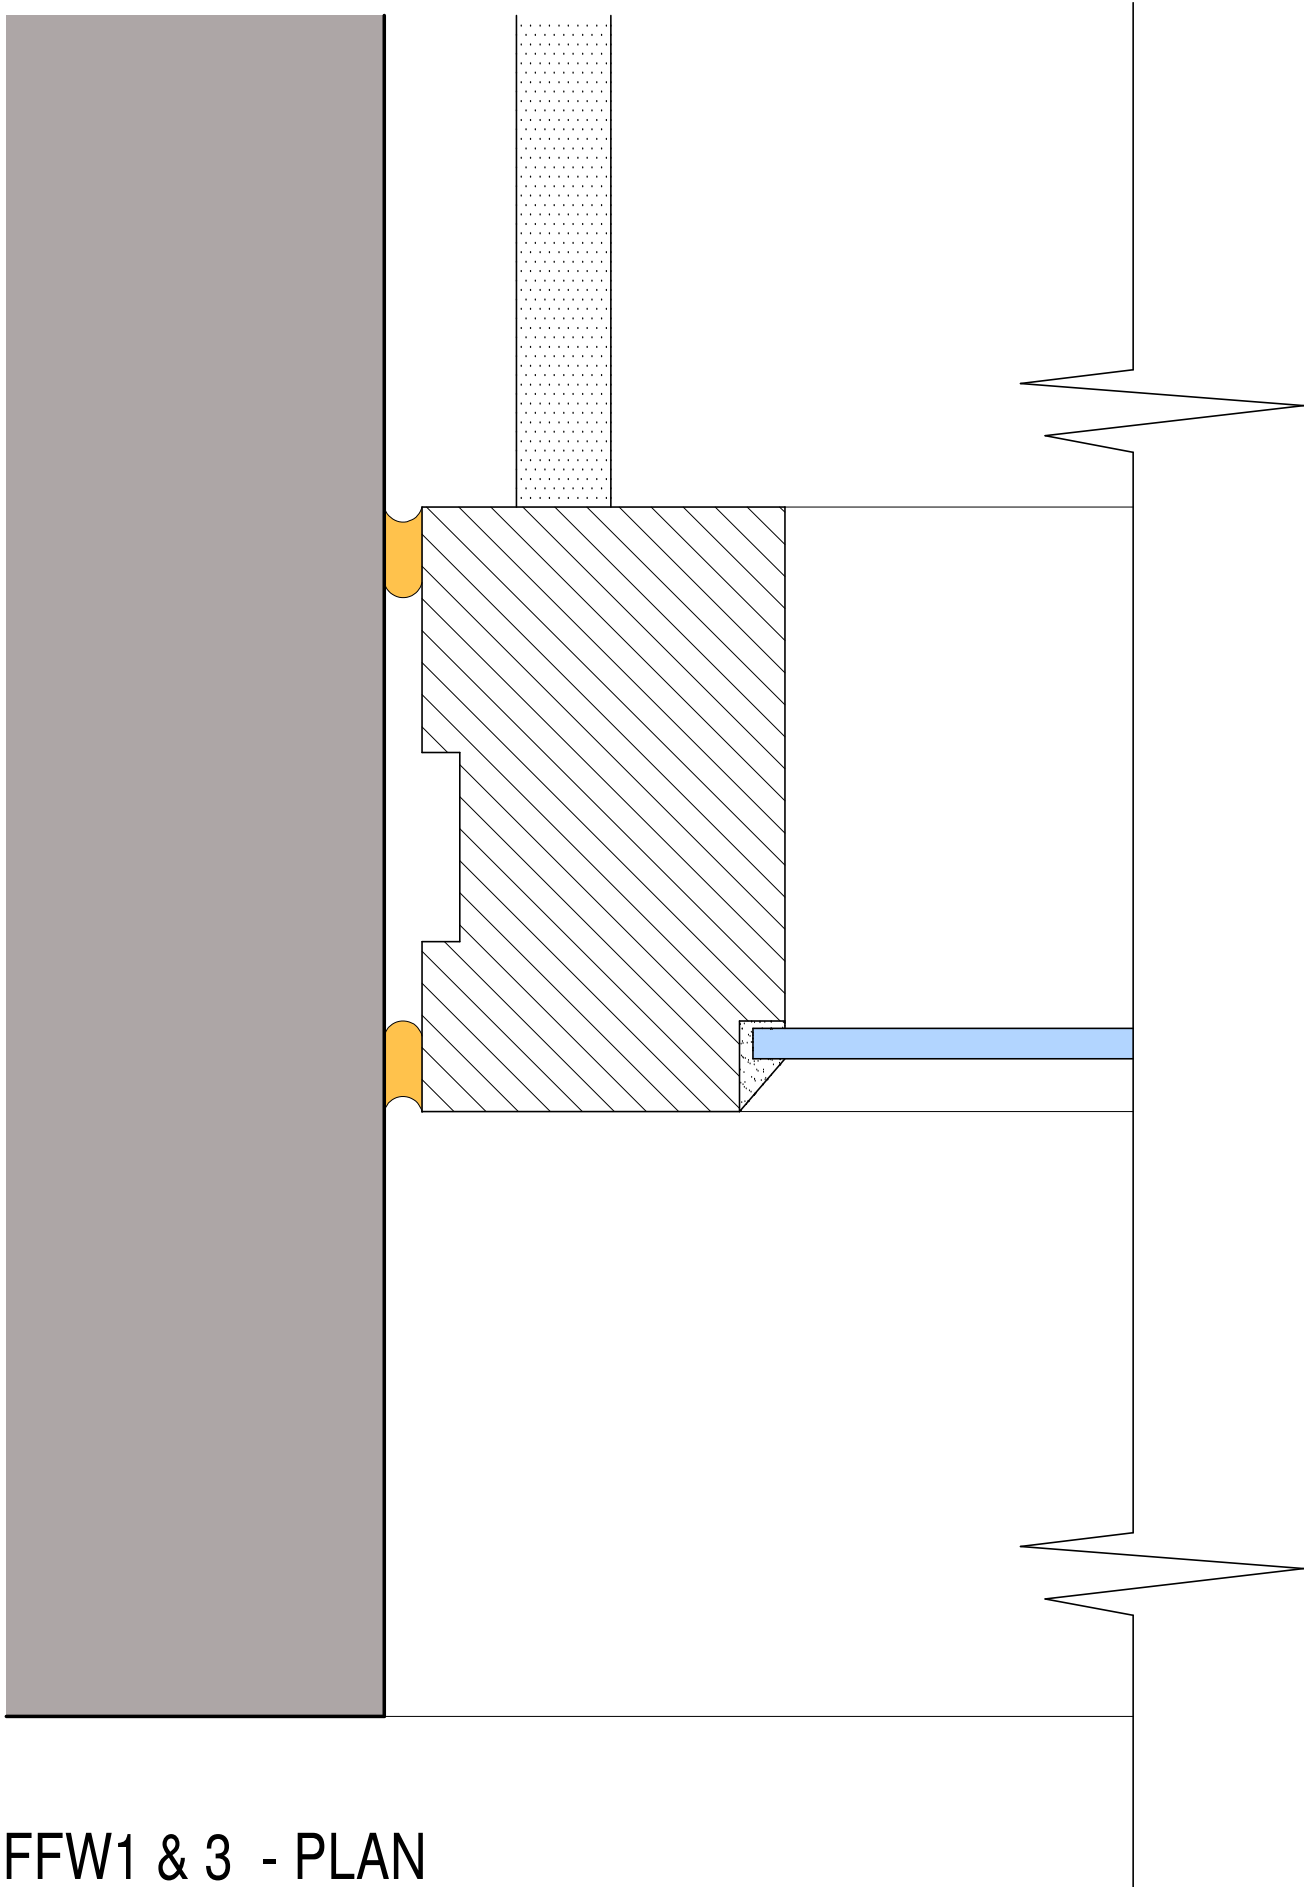

FFW1 & 3 - PLAN
SCALE 1:1

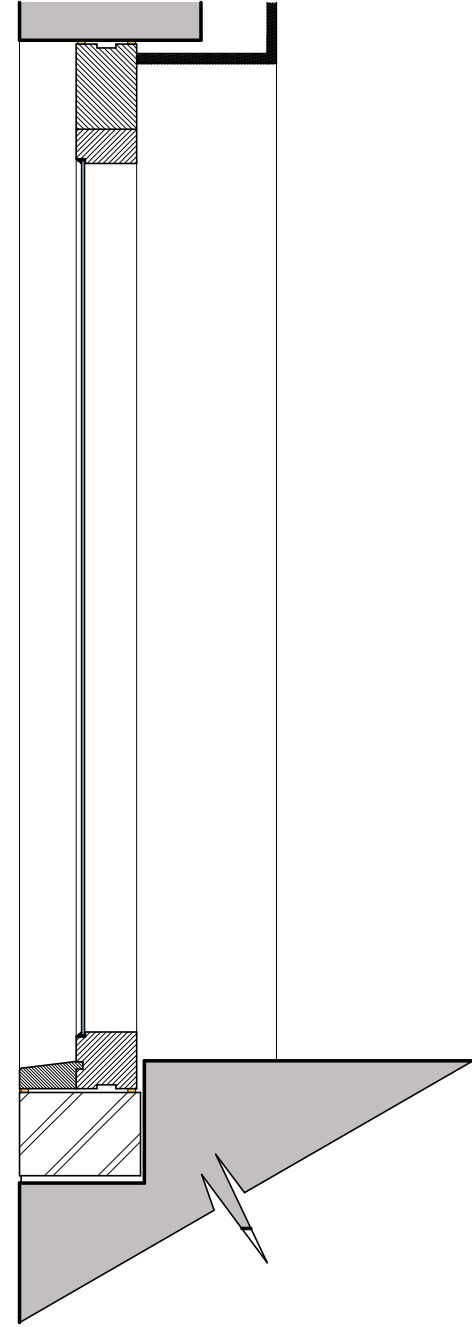

FFW1 & 3 PITCH HOLE CASEMENT - SECTION
SCALE 1:10

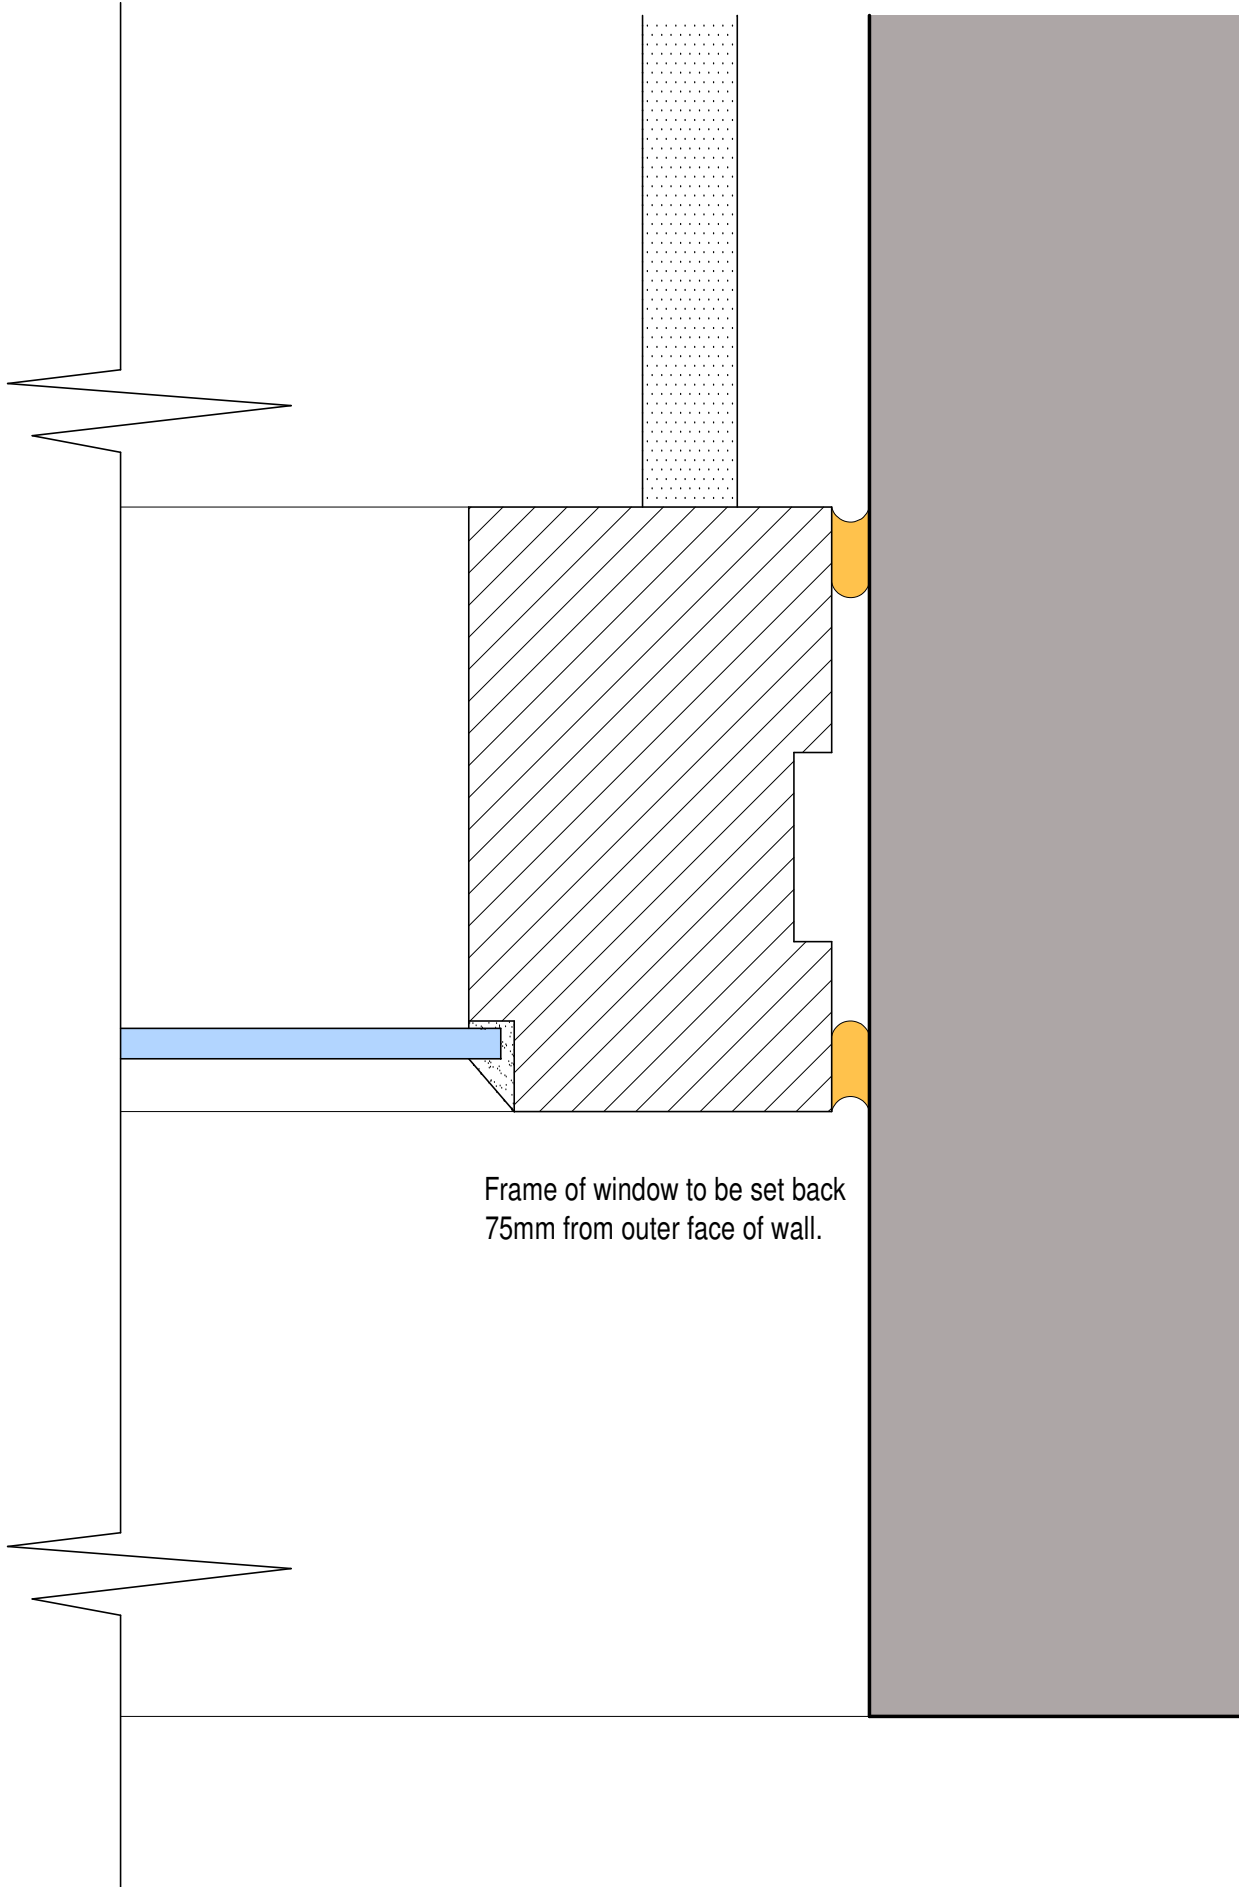

Frame of window to be set back
75mm from outer face of wall.

Mastic sealant to all edges

Timber packer profiled to suit arched
head with 25 x 5mm weather groove.


80 x 45mm timber head

4mm toughened clear glass held in place
with linseed oil putty.

80 x 45mm timber frame, 25 x 5mm weather
groove to base and rebate to accept cill.


90 x 38mm timber cill

Blue brick header course above
existing timber lintel. Reclaimed
bricks only.

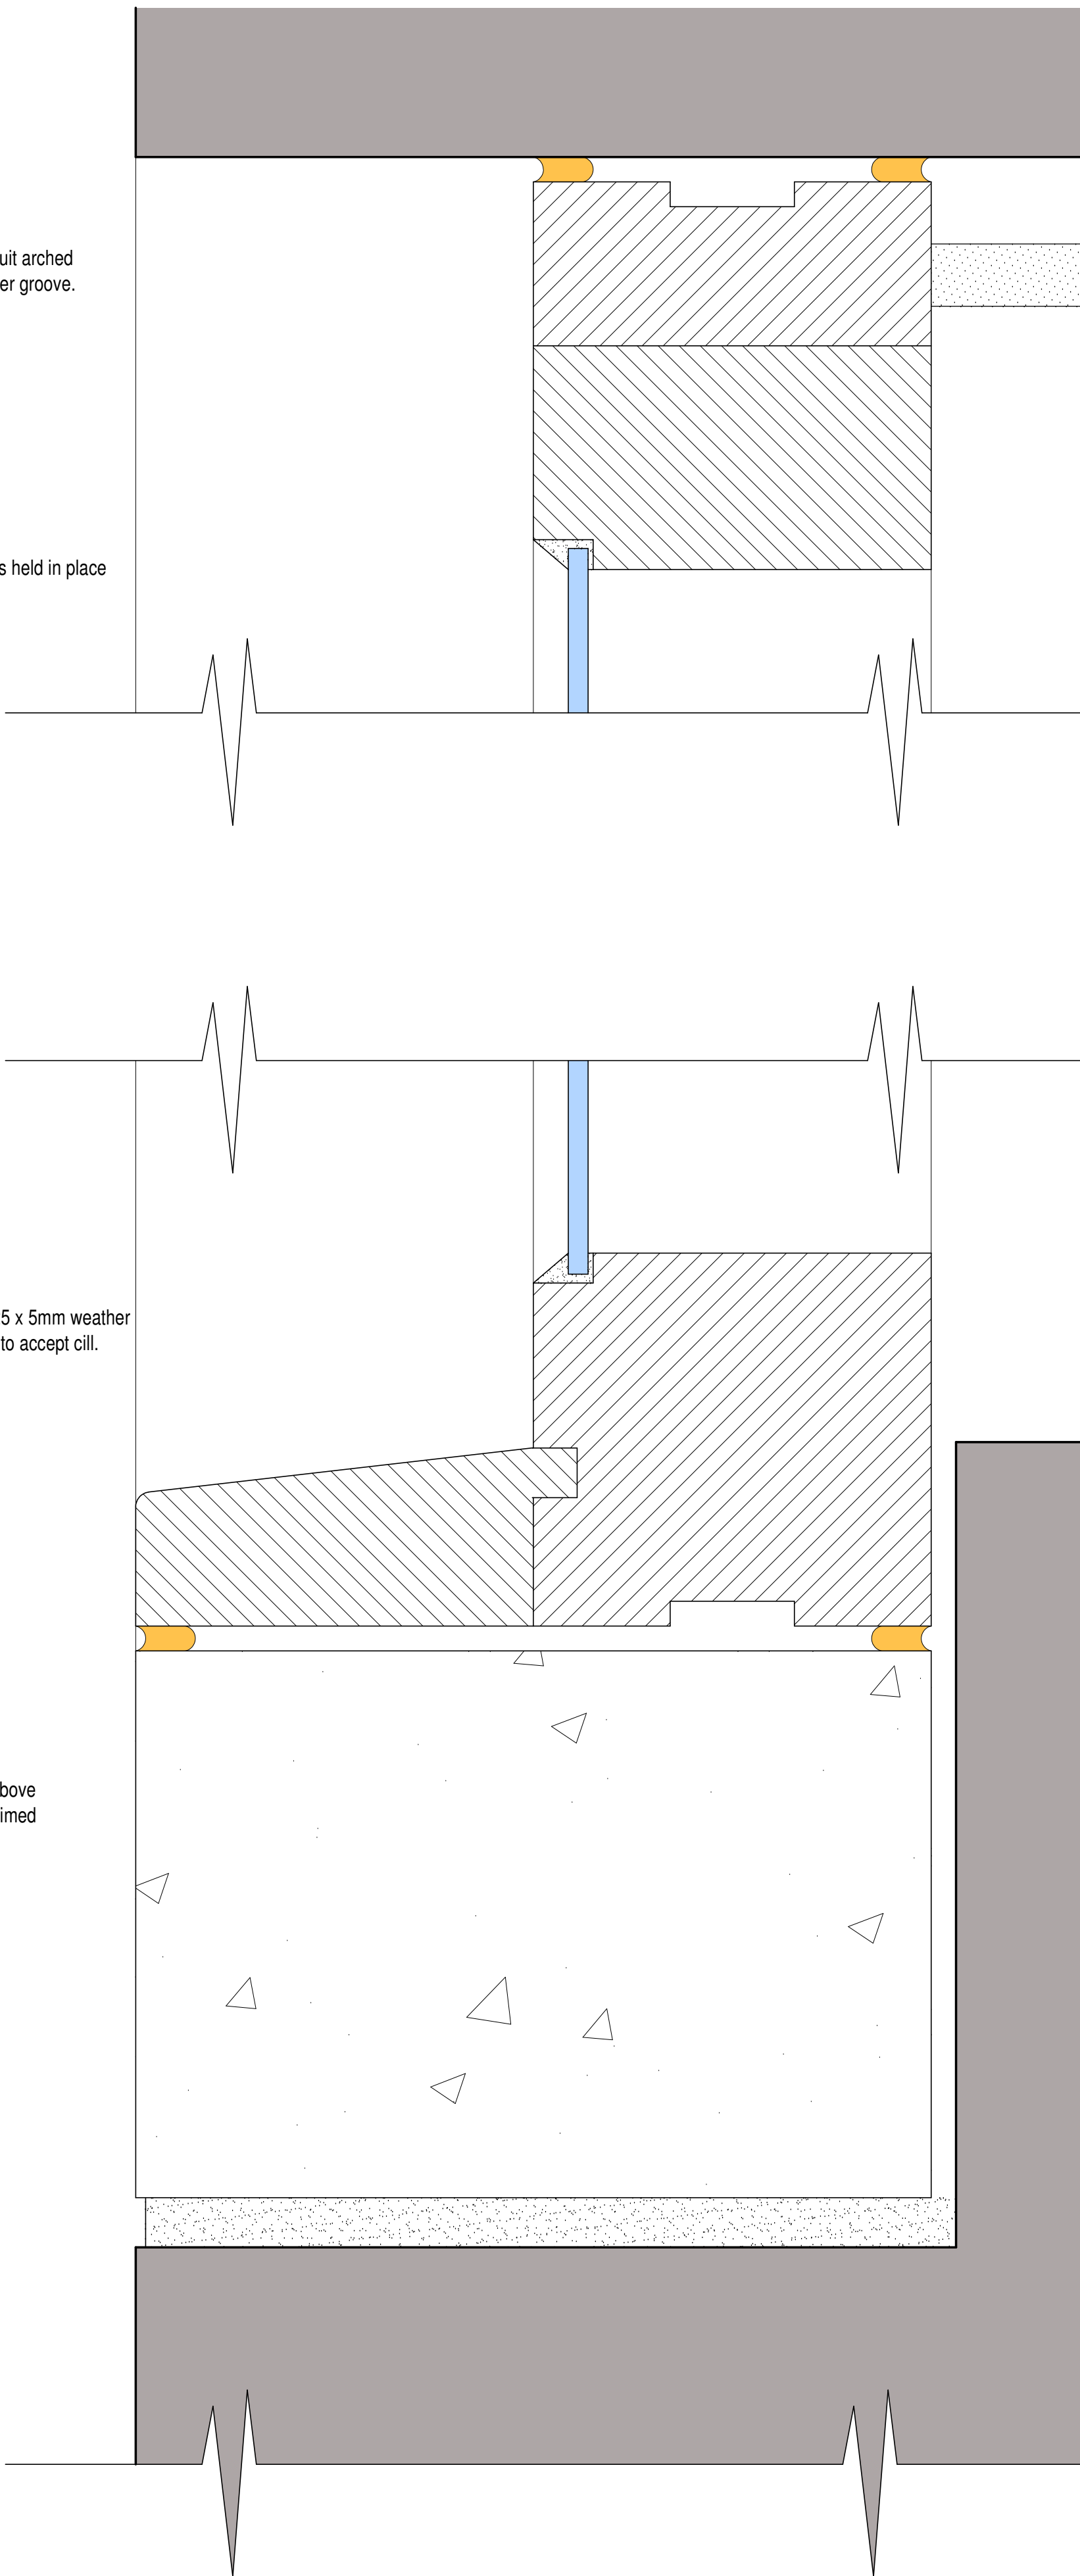

FFW1 & 3 - SECTION
SCALE 1:1

NOTES -
All sizes shall be measured on site by the manufacturer.
Check on site prior to commencement.
These details are to form part of the planning proposal for
drawing ref: 2019-2442-02 Revision Q / 2019-2442-09
(always refer to the latest amended drawing).
'Crown - Clay White P3830F' paint finish to timber joinery.
Utile or other hardwood to be used.

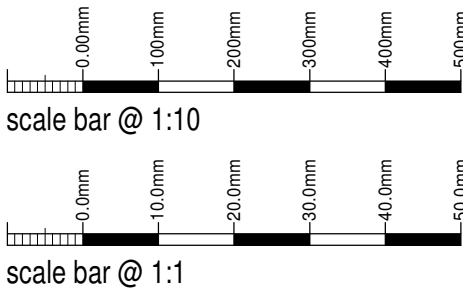

MRS RANGLES

Proposed Conversion of Outbuilding
Into Holiday Let at
The Old Rectory,
Holt Lane,
Kingsley,
Stoke-on-Trent, ST10 2BA

Planning Conditions
Joinery Details - Sheet 4
Windows

Date	Sheet	Scale
March 2022	A1	1:10 + 1:1
Dwg No.	Rev.	Drawn
2019-2442-19	A	NAW

A - 18/03/2024 - HARDWARE DESCRIPTION ADDED AND PAINT AMENDED



10 Cawdry Buildings, Fountain Street, Leek, ST13 6JP
Telephone: 01538 386002
E-mail: info@sammonsltd.co.uk
Web: www.sammonsltd.co.uk

This drawing is copyright.
All dimensions must be checked prior to commencement.