




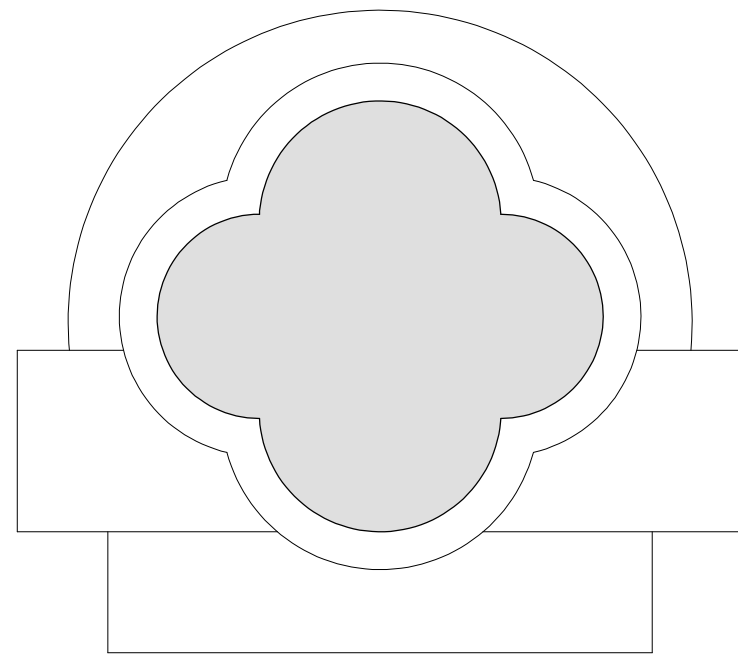


FFW6 QUATREFOIL WINDOW
ELEVATION
SCALE 1:10

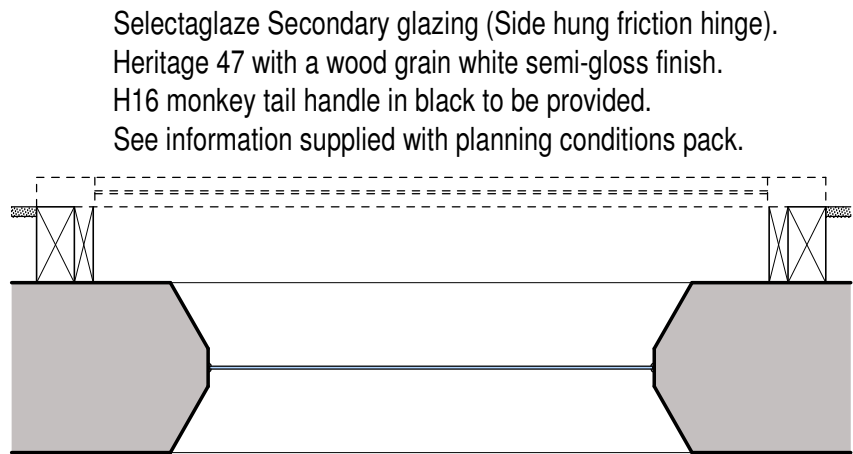


FFW6 QUATREFOIL WINDOW
PLAN
SCALE 1:10

Selectaglaze Secondary glazing (Side hung friction hinge).
Heritage 47 with a wood grain white semi-gloss finish.
H16 monkey tail handle in black to be provided.
See information supplied with planning conditions pack.

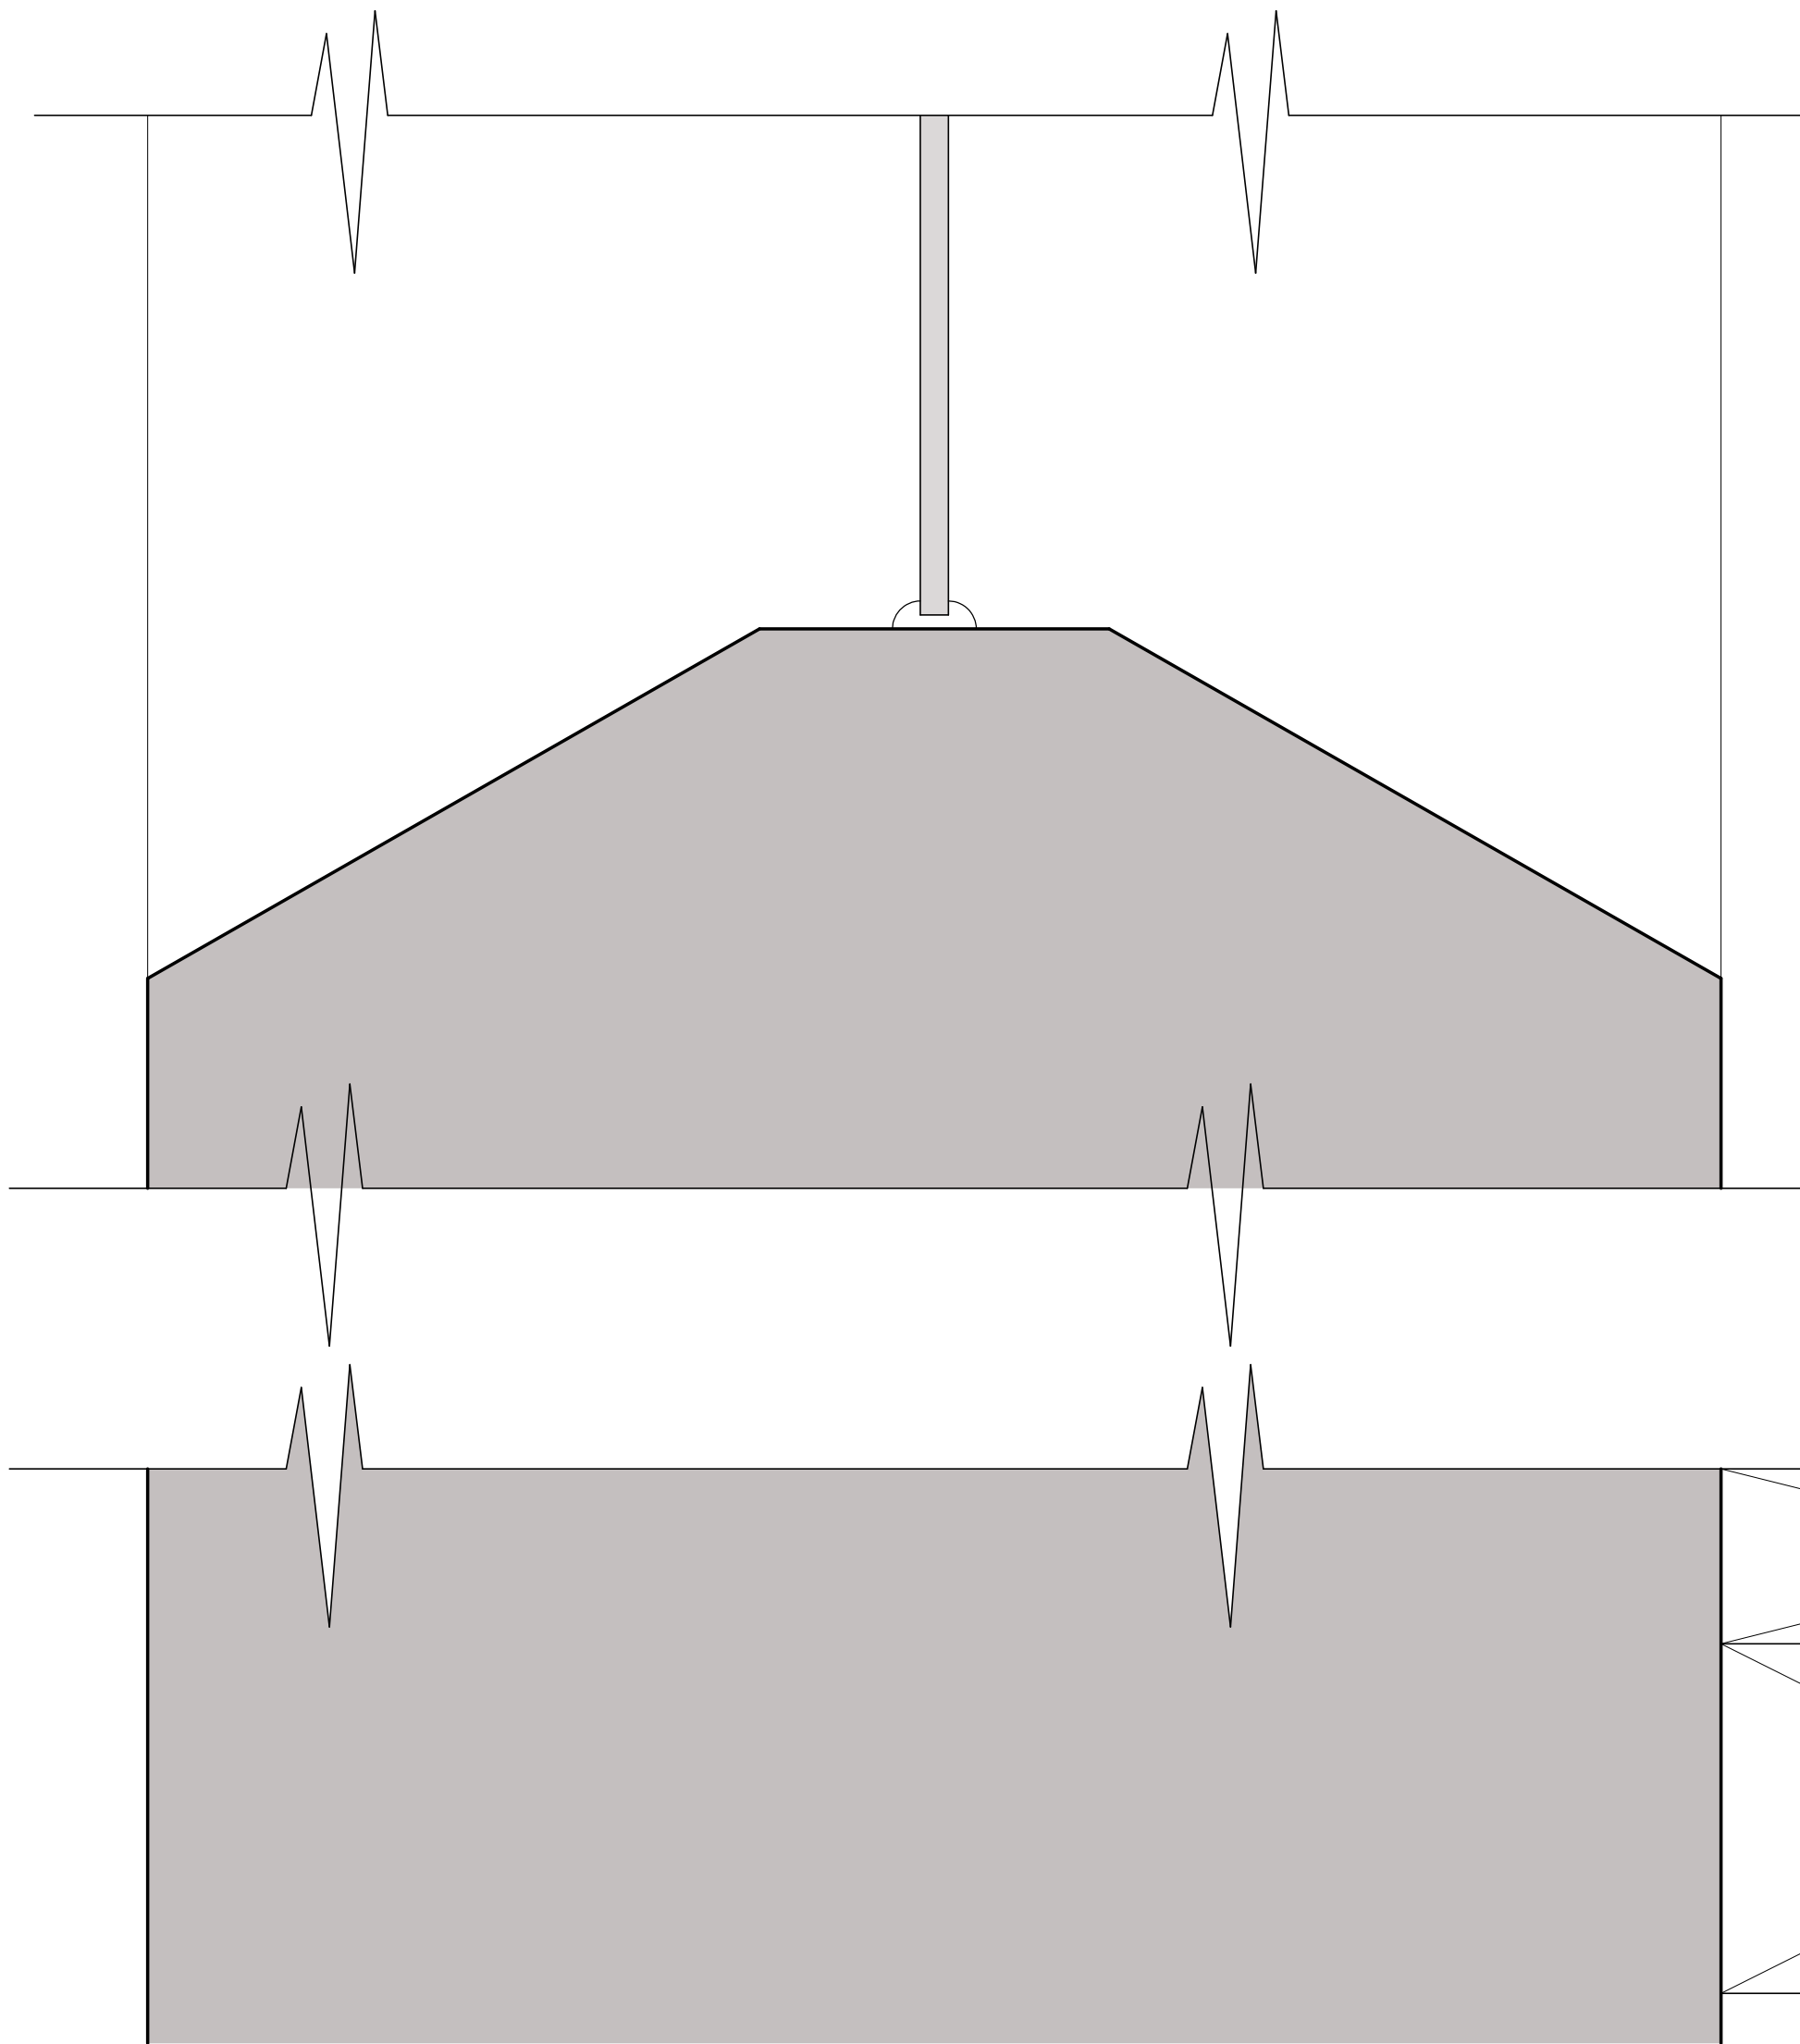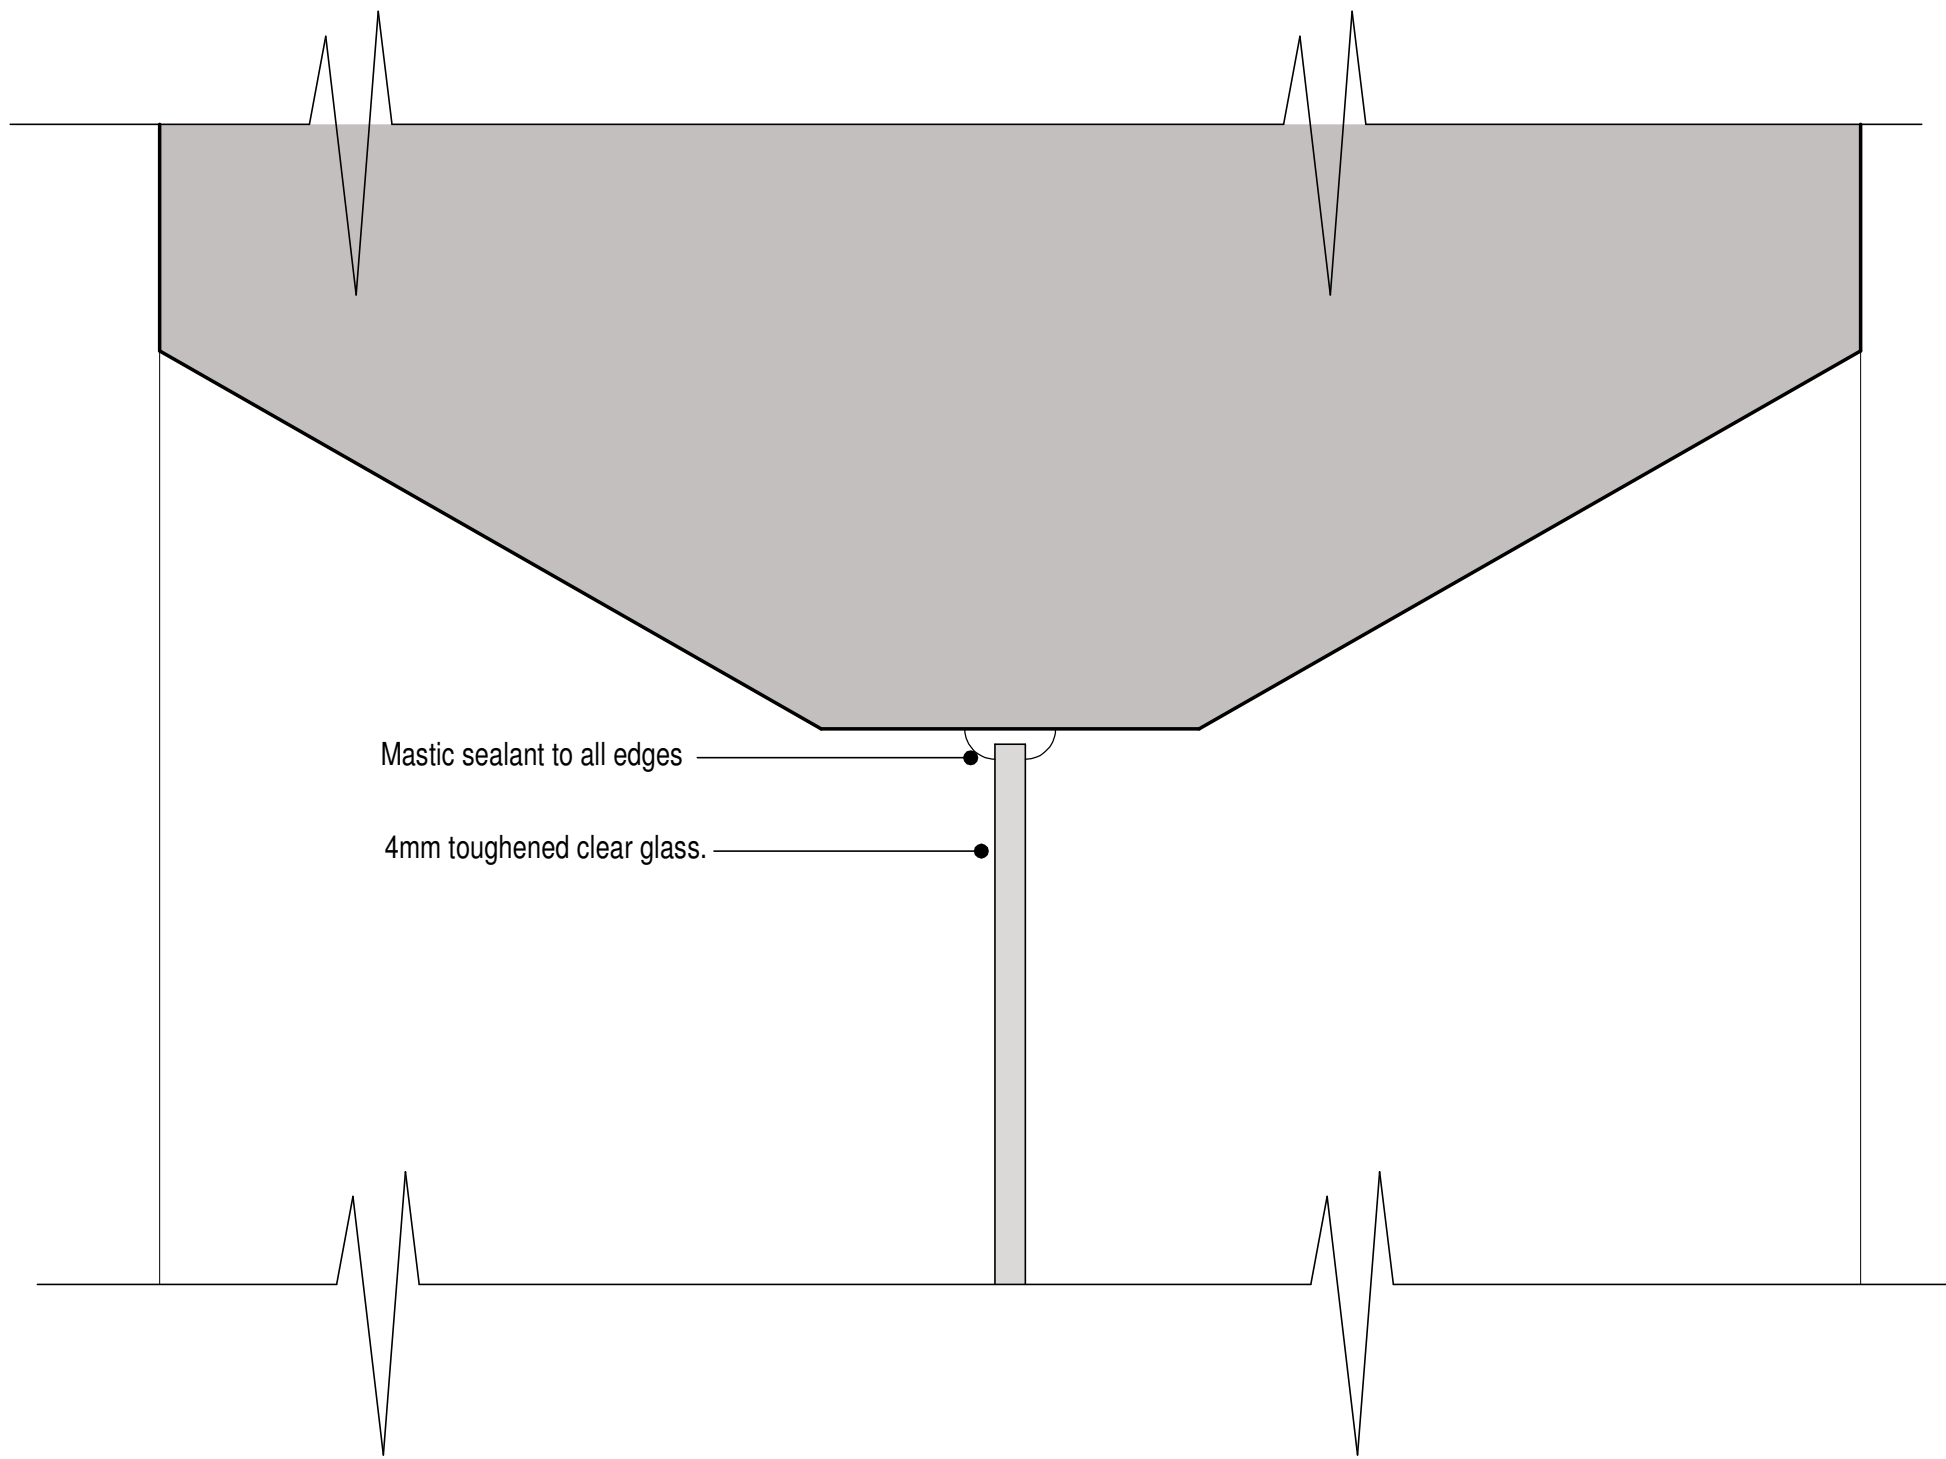

FFW6 SECTION
SCALE 1:1

NOTES -
All sizes shall be measured on site by the manufacturer.
Check on site prior to commencement.
These details are to form part of the planning proposal for
drawing ref: 2019-2442-02 Revision Q / 2019-2442-09
(always refer to the latest amended drawing).

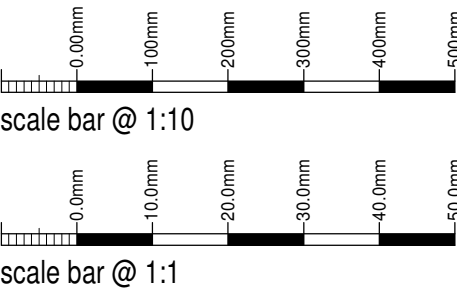

MRS RANGLES

Proposed Conversion of Outbuilding
Into Holiday Let at
The Old Rectory,
Holt Lane,
Kingsley,
Stoke-on-Trent, ST10 2BA

Planning Conditions
Joinery Details - Sheet 5
Windows

Date	Sheet	Scale
March 2022	A1	1:10 + 1:1
Dwg No.	Rev.	Drawn
2019-2442-20	A	NAW
A - 18/03/2024 - NOTE AMENDED		



10 Cawdry Buildings, Fountain Street, Leek, ST13 6JP
Telephone: 01538 386002
E-mail: info@sammonsltd.co.uk
Web: www.sammonsltd.co.uk

This drawing is copyright.
All dimensions must be checked prior to commencement.