THE OLD RECTORY, KINGSLEY


CONDITION 7
SMD/2020/0506


SCHEDULE AND PLAN OF HISTORIC PAVED SURFACES







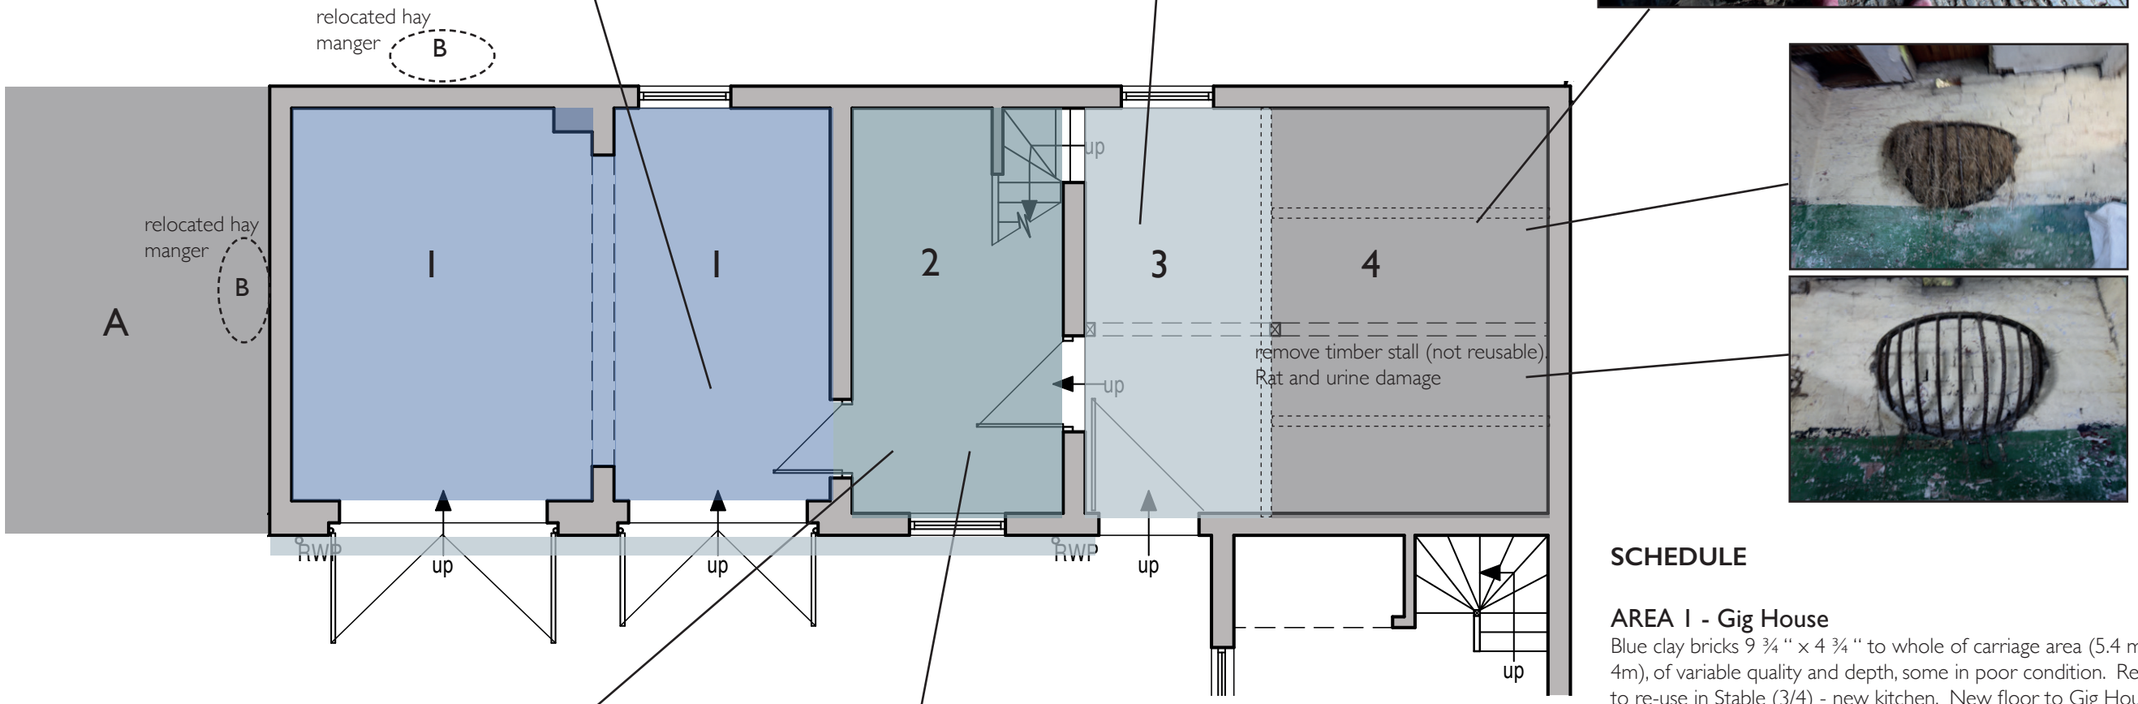

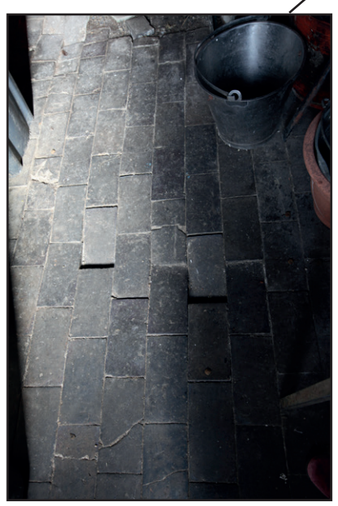



Melanie Morris Dip. Arch. Cons, IHBC, MRTPI
Mel Morris Conservation
tel: 01538 266516
www.melmorrisconservation.co.uk

mel morris conservation

IHBC HESPR Quality assured hespr.ihbc.org.uk

SCHEDULE

AREA 1 - Gig House
Blue clay bricks 9 ¾ " x 4 ¾ " to whole of carriage area (5.4 m x 4m), of variable quality and depth, some in poor condition. Remove to re-use in Stable (3/4) - new kitchen. New floor to Gig House to be concrete.

AREA 2 - Harness Room
9" x 4 ½ " blue bricks (4.10 m x 2.10m) - 1-inch deep. Relay in-situ.

AREA 3 - Stable gangway
Blue clay bricks - 9" x 1 ¾ " (1.7m x 4m). Very poor condition and mainly broken - majority cannot be salvaged. Re-use small area (2m^2) as edging to external areas if feasible once lifted (e.g. perimeter apron).

AREA 4 - Stable stalls floor
Square setts 4" x 4" (granite or clay, laid to falls, with drainage channel) Area - 2.8m x 3.9m. Drainage channel is not re-usable. Lift and re-lay setts to external area of building (see A on plan - approx. 11sm).

HAY MANGERS
Relocate to gable and roadside elevation (B)