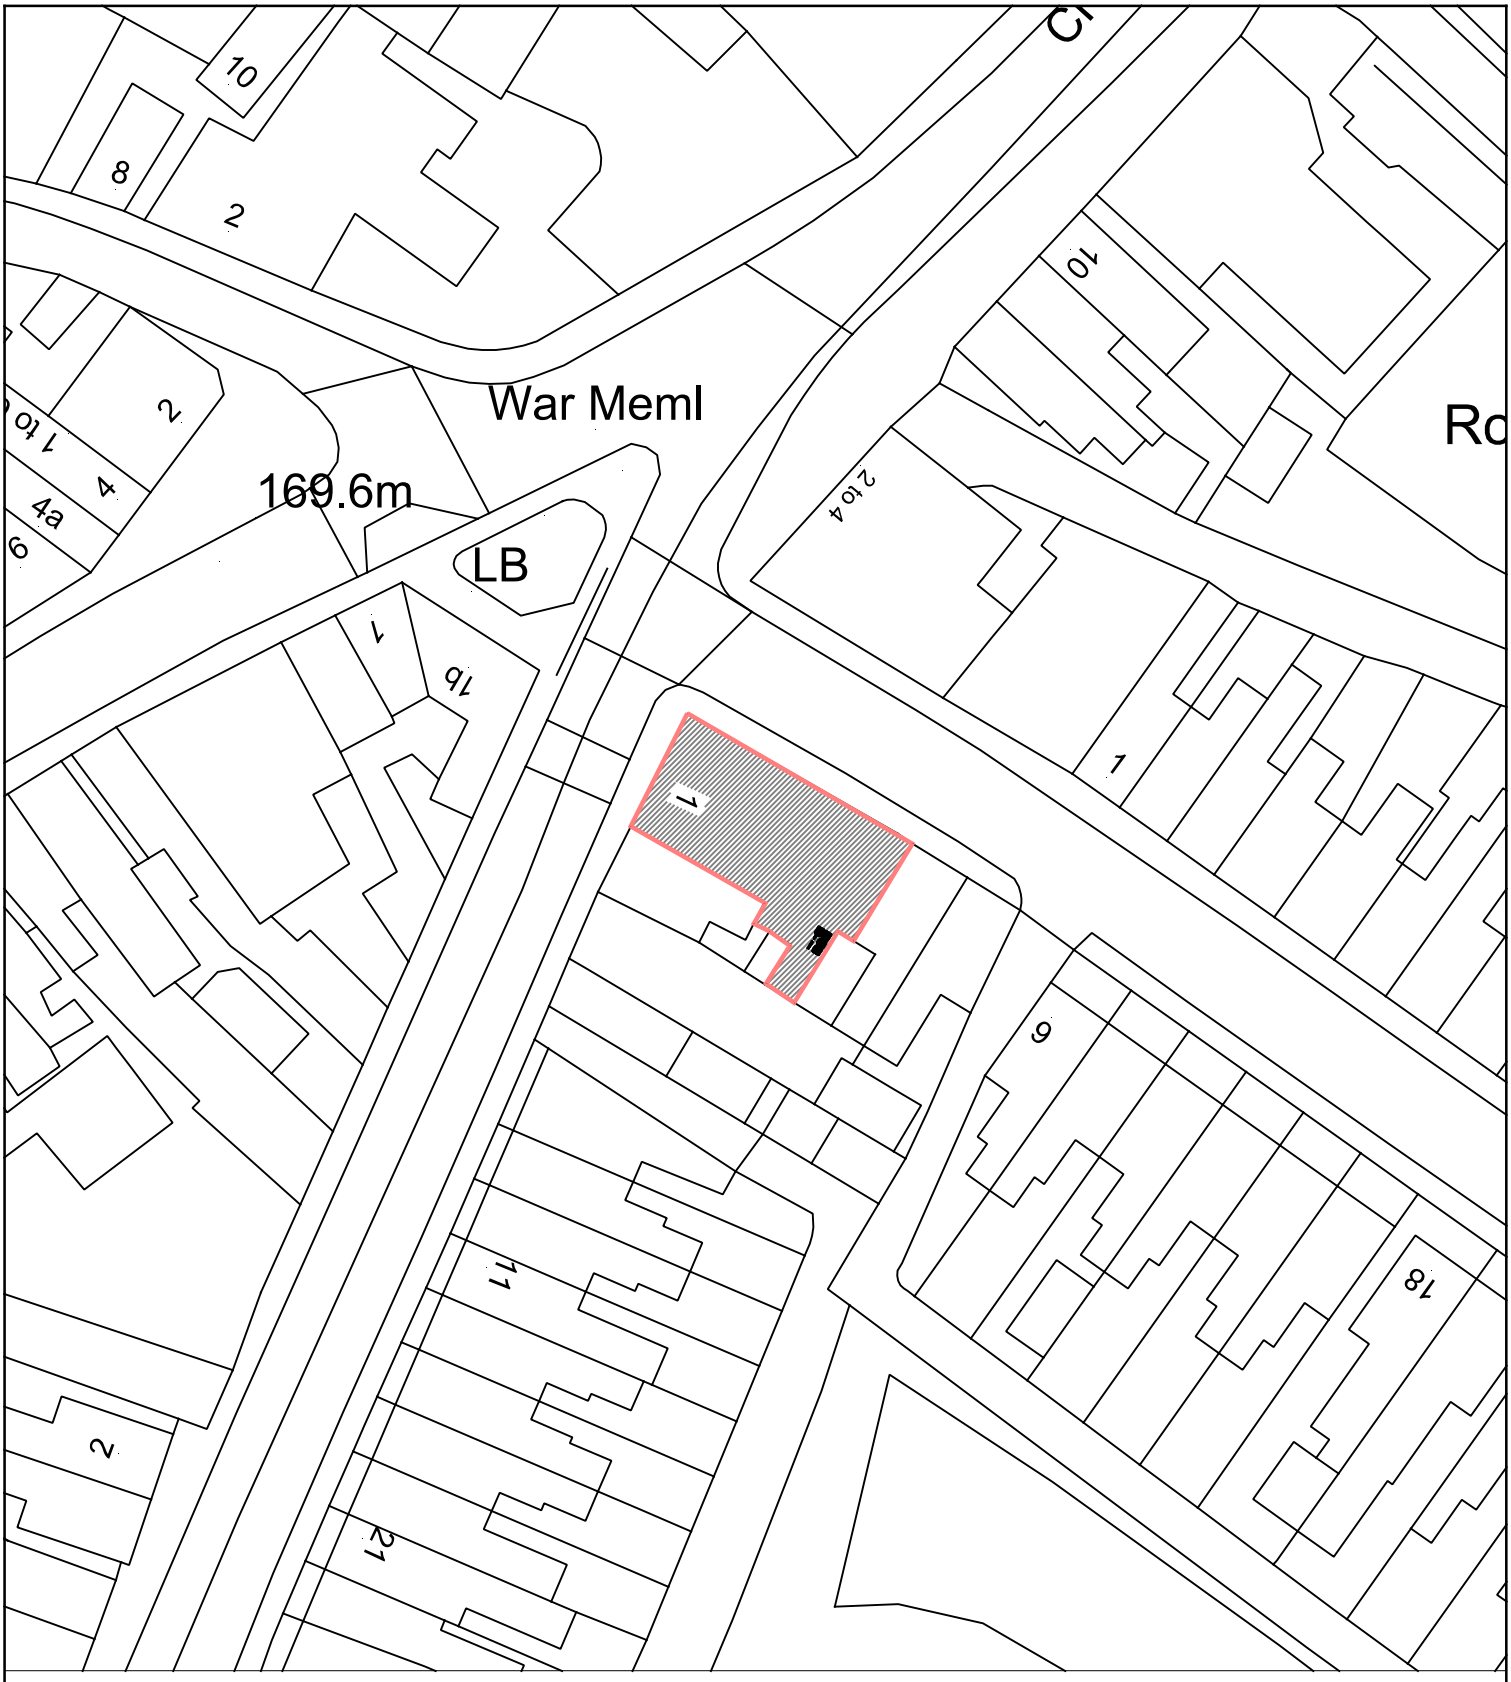


0mm 25000mm 50000mm

SCALE BAR 1:500

Project: CHANGE OF USE OF THE GROUND FLOOR FROM ITS RESTRICTED CLASS E USE TO USE CLASS E(a) RETAIL AT 1 JOHN STREET, BIDDULPH. ST8 6BB	Contract. No.	Drg.No.	Revision	Scale 1:1250 @ A4	
		2		By MCC	Date APRIL 2024
				Chkd	
Client: MRS THARMINI VASANTHAKUMAR	Drawing Title: SITE BLOCK PLAN				

MAT Design Limited
Town Planning & Building Control Consultants
17 BROOKSIDE AVE
ECCLESTON
ST. HELENS
WA10 4RN
Telephone:07850203448
E-mail:miketa@blueyonder.co.uk