



Notes


- 1. This drawing remains the copyright of the Designer and may not be copied in whole or part without prior written consent;
- 2. The builder is to familiarise himself and fully understand the drawings before any work commences on site

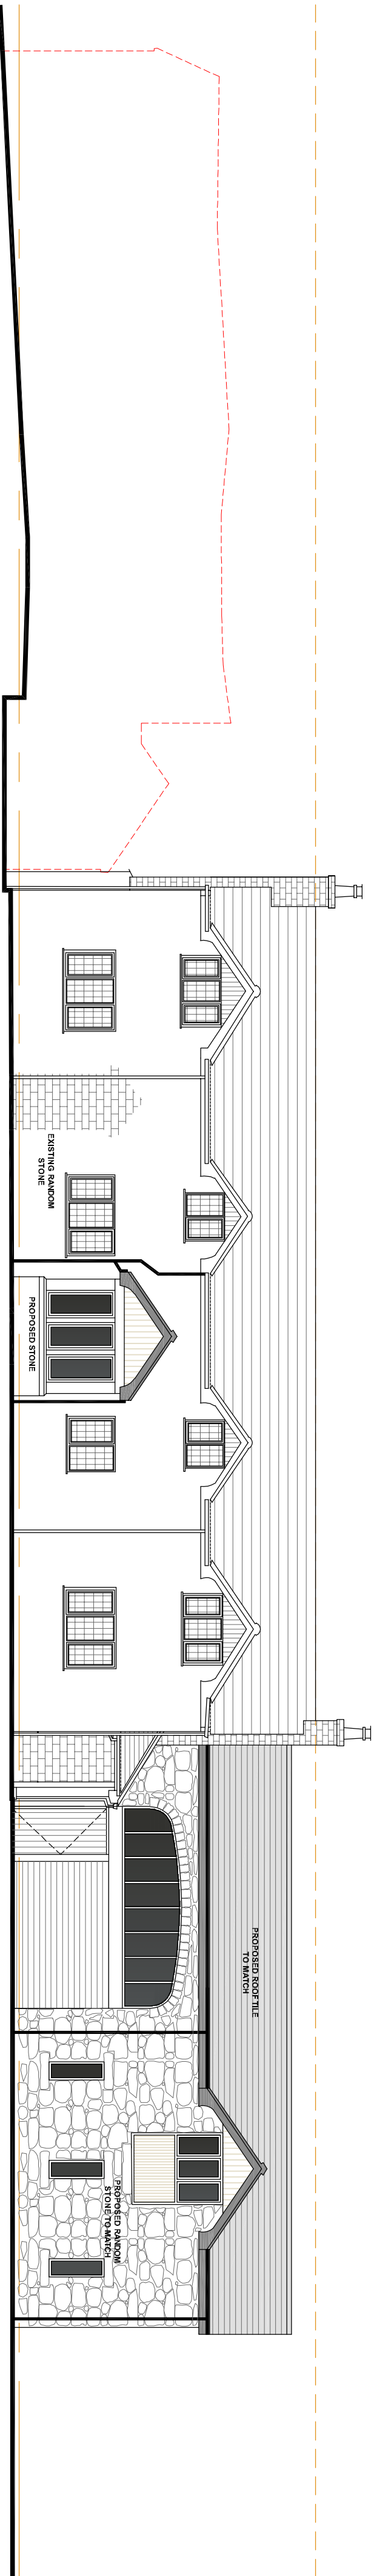


Proposed Front Elevation 1:100

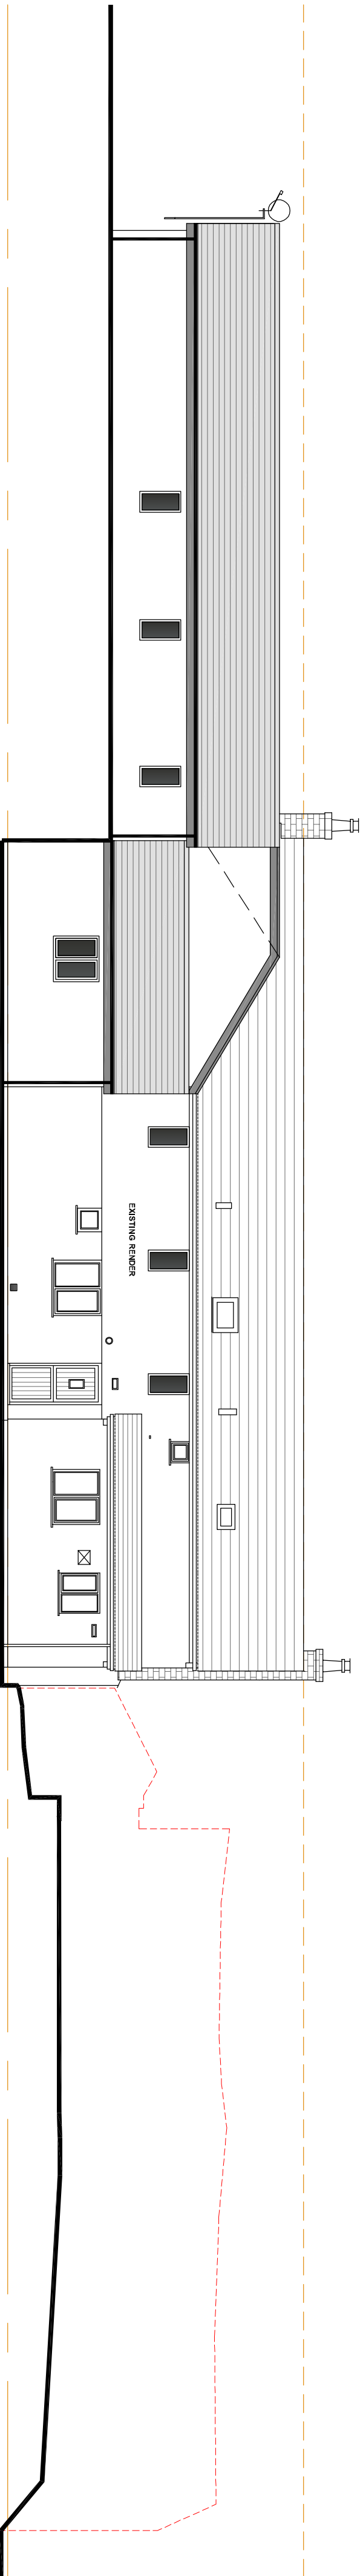


Proposed Rear Elevation 1:100

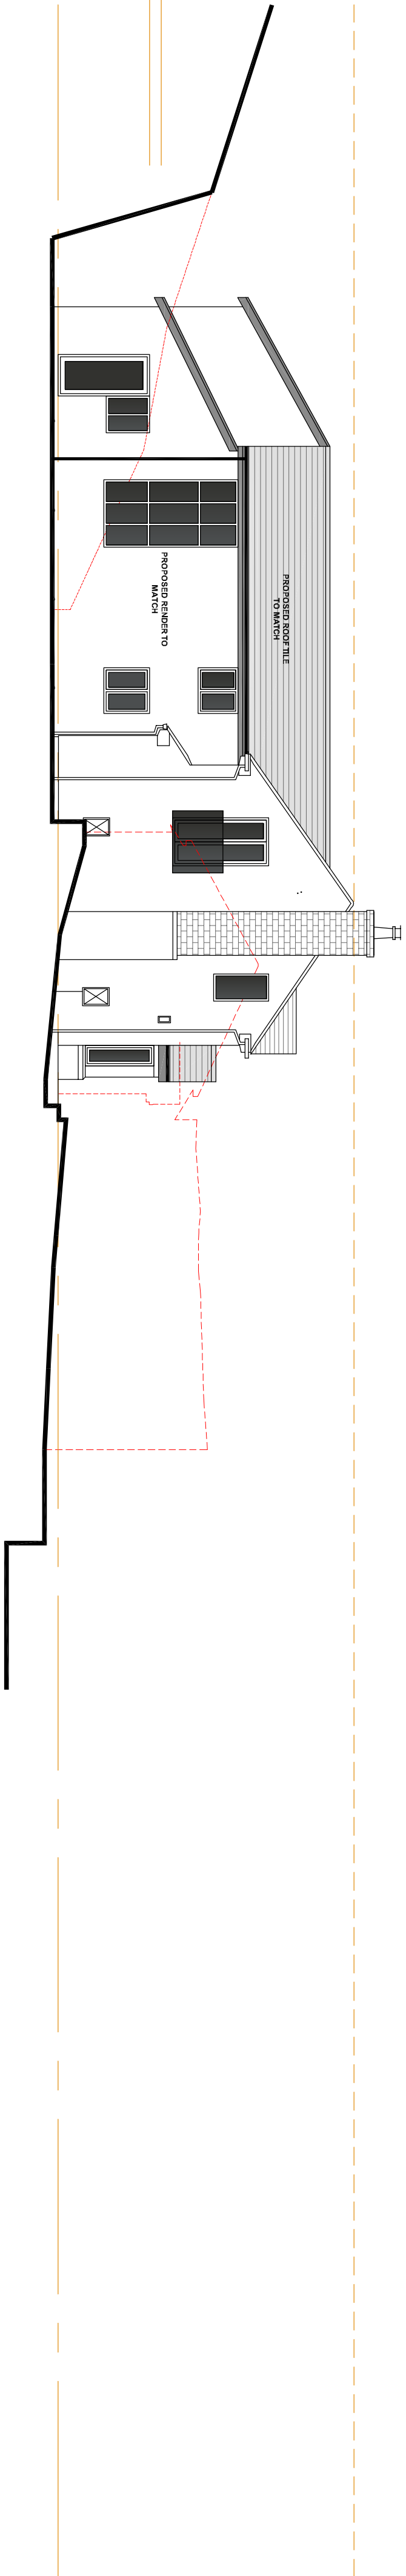

Proposed Side Elevation 1:100

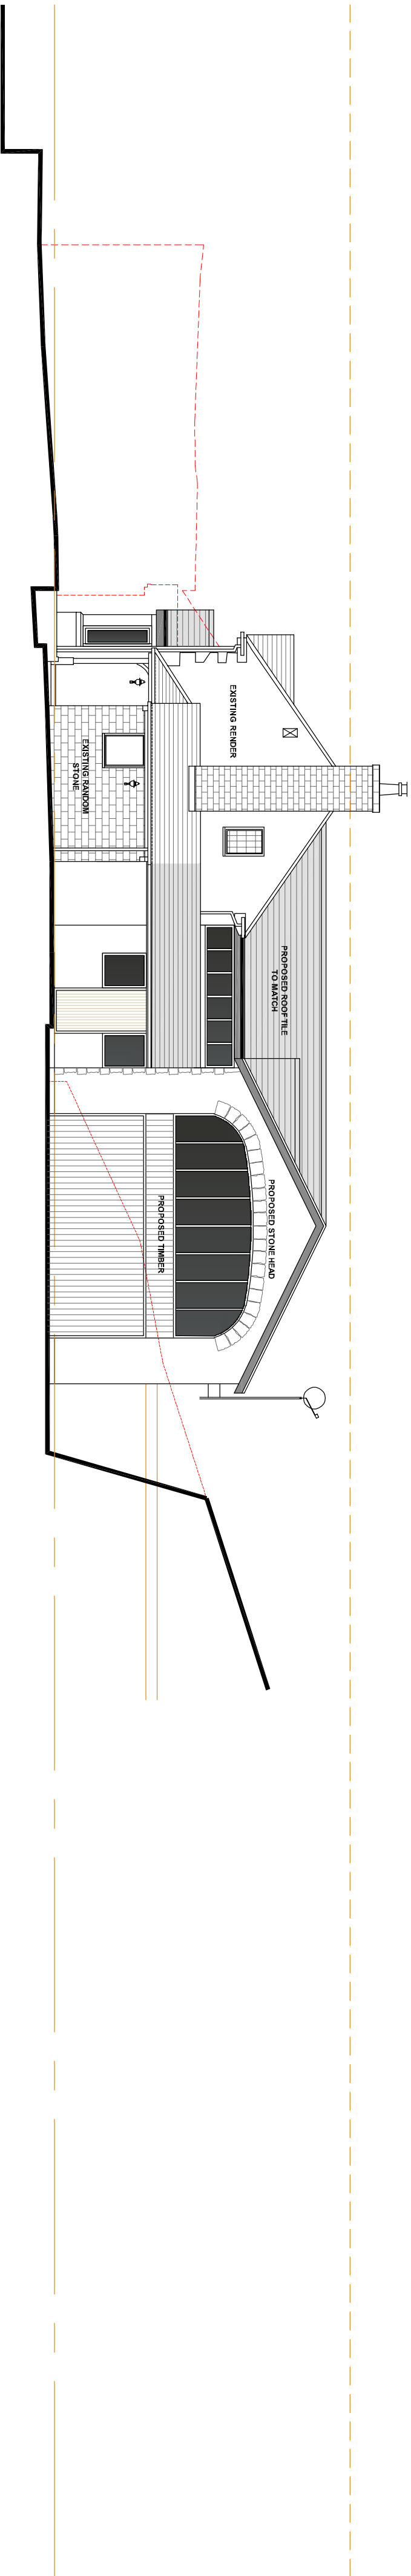

Proposed Side Elevation 1:100

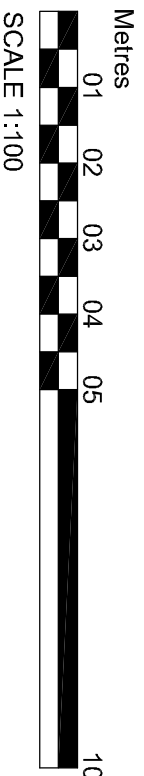

Proposed Dwelling Extension, Mainwaring Farm