


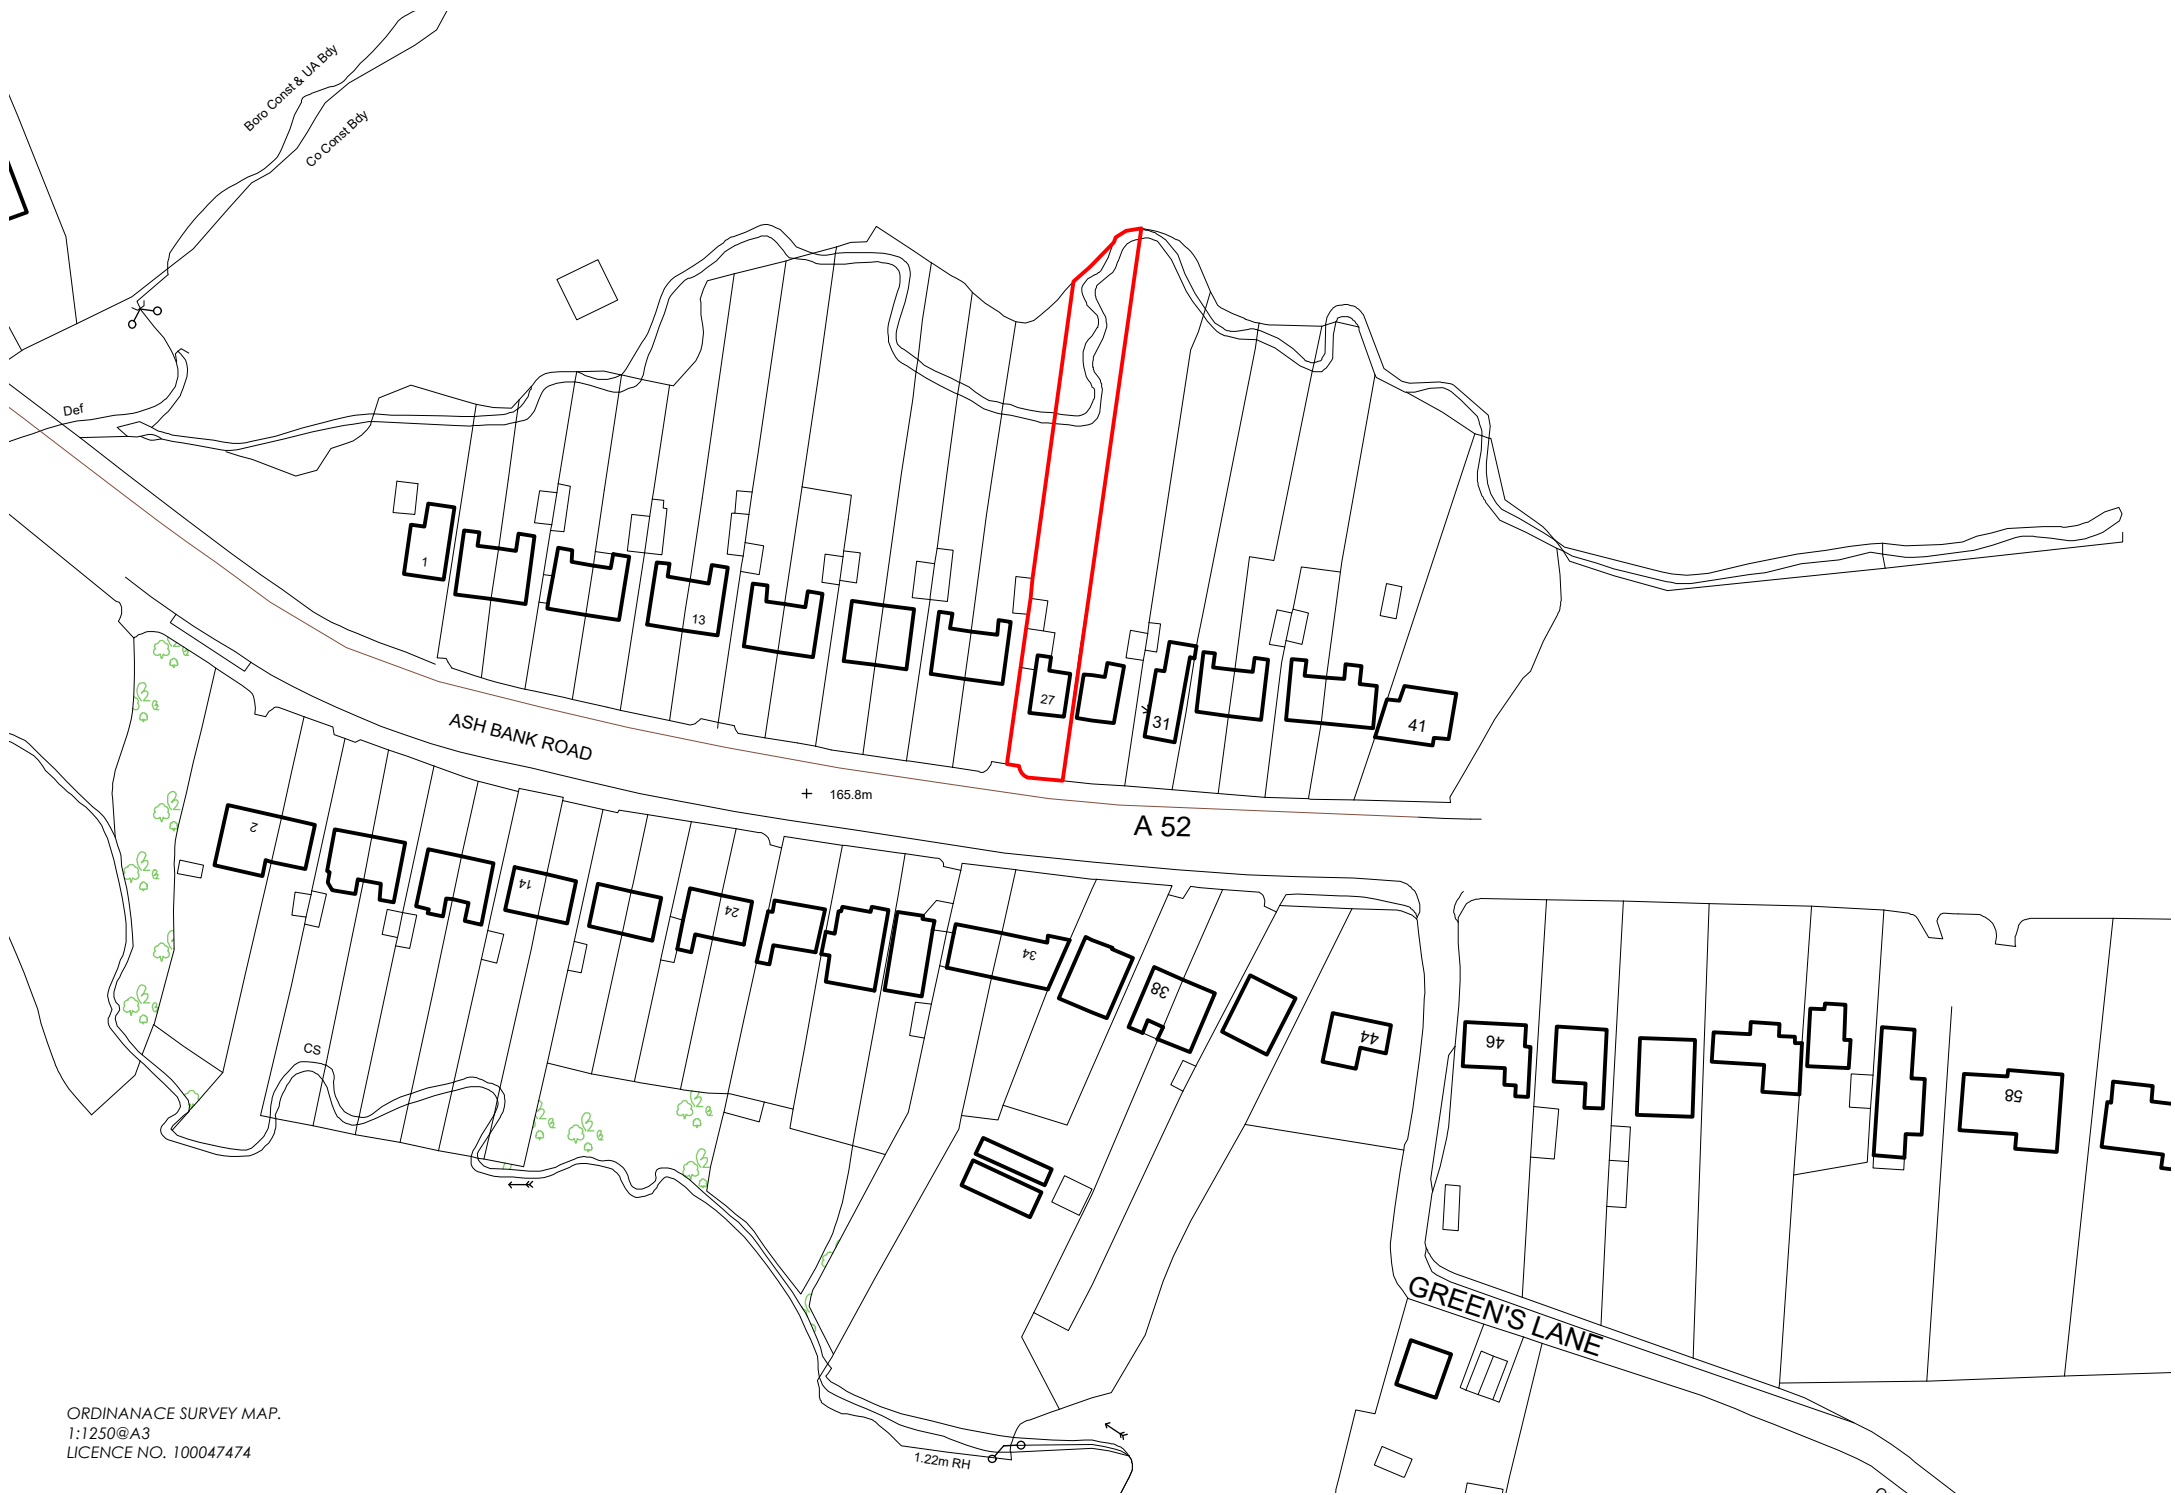

ORDINANCE SURVEY MAP.
1:1250@A3
LICENCE NO. 100047474

NOTES:

1. All dimensions, levels, sewer inverts to be checked on site by contractor before work commences.
2. All work to comply with the current Building Regulations & latest British Standard code of practice.
3. This drawing may not be copied without prior permission.

North



Project Title

DIANE MARTIN
EXTENSIONS AND ALTERATIONS AT:
27 ASHBANK RD, SOT. ST2 9DS

Drawing Title

LOCATION PLAN

Status

PLANNING SUBMISSION

Scale

1:1250 @A3

Date

APRIL 2024

Job No.

24012

Drawing Number

24012-PL-001

Revision

CHRIS RALPHS | ARCHITECTS