



HALL AVENUE, LEEK

RevNo	Revision note	Date	Signature	Checked
A	- Integral blind note added to be included in the windows - LED downlighter spots note added to be included in bedroom	05.04.24		

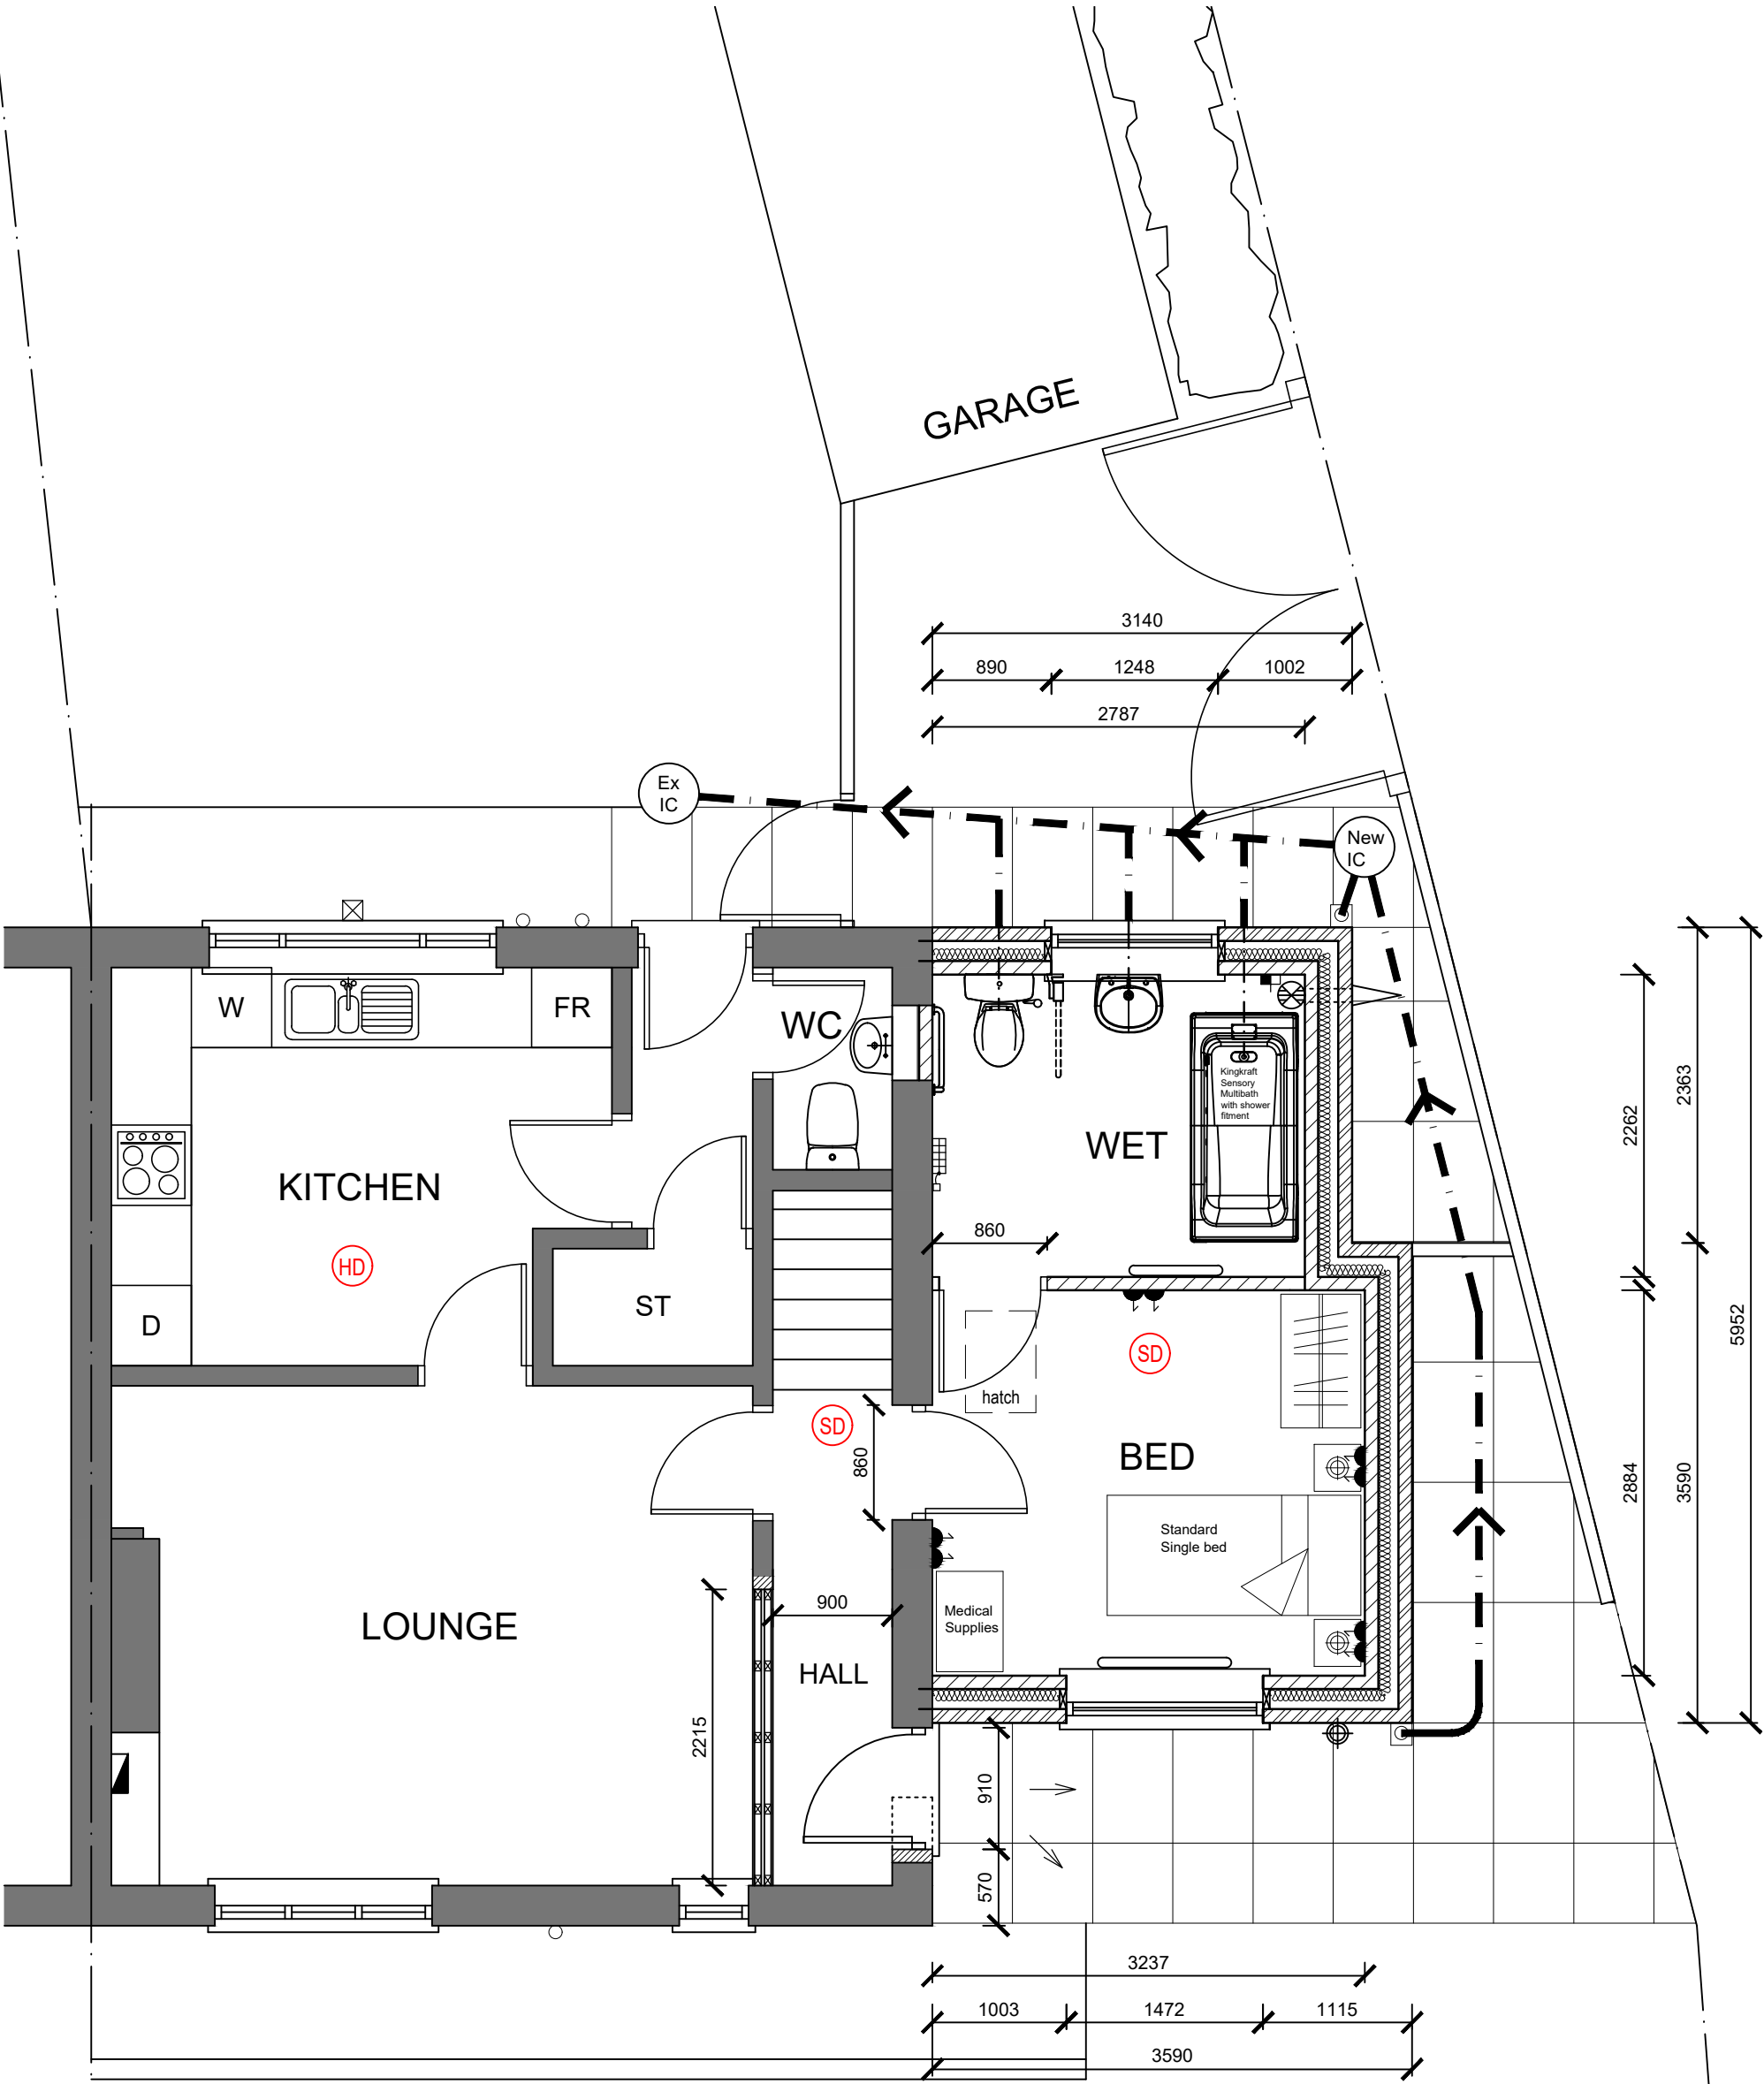

GROUND FLOOR LAYOUT

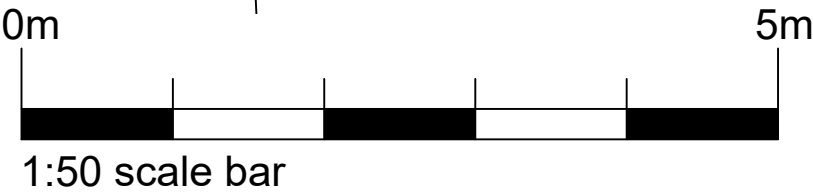

PROJECT: PROPOSED EXTENSION AT 6 HALL AVENUE LEEK ST13 6BU	Drawing No: 2412-BR-02
CLIENT: NORSE GROUP LTD	Date: MAR 2024
Drawing Title PROPOSED LAYOUT PLANS	Scale: 1:50 @ A2
	Revision: A
Renaissance Studio, No 1 Derby St, Leigh, Lancashire WN7 4PF Telephone: 01942 676360 . Fax: 01942 682084 Email: info@pabarchitects.co.uk . www.pabarchitects.co.uk	Issue: BUILDING REGS