


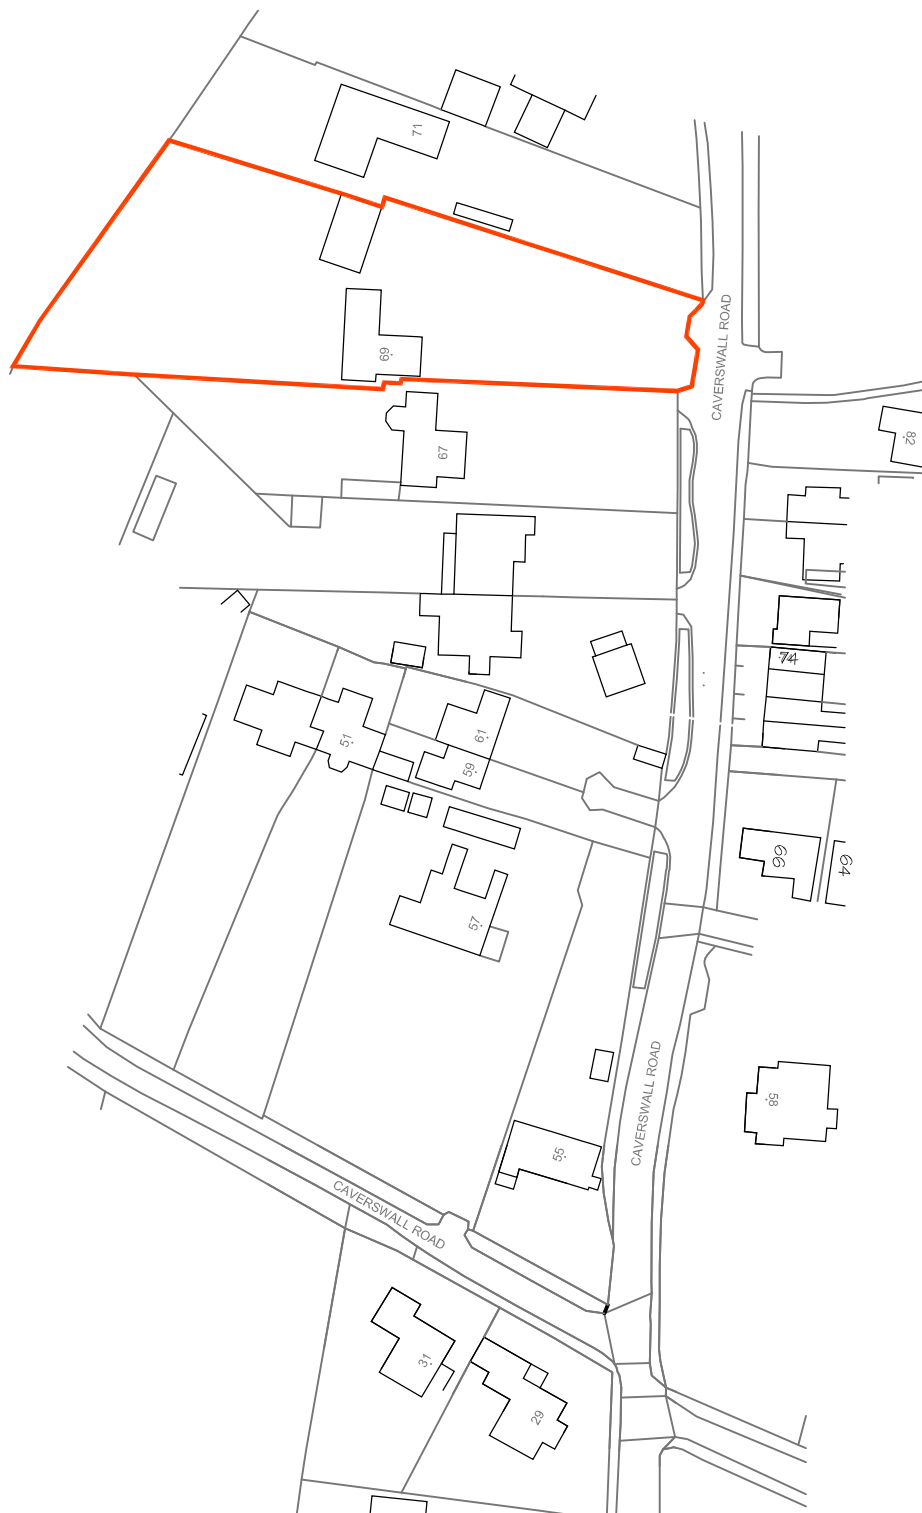

Crown Copyright and database rights 2024 OS Licence no. 100059809



Scale Bar 1:1250

## Location Plan 1:1250

# A4

Proposed Utility and Sunroom Extension with Veranda to Rear  
at 69 Caverswall Road, Blythe Bridge, Staffordshire. ST11 9BG

Mr. N. Jervis

**JPK**  
DESIGN LTD

Architectural Design Specialists

e : [enquiries@jpkdesign.co.uk](mailto:enquiries@jpkdesign.co.uk)  
w : [www.jpkdesign.co.uk](http://www.jpkdesign.co.uk)

83 Dimsdale Parade East  
Wolstanton  
Newcastle under Lyme  
ST5 8DP  
T:01782 622321