

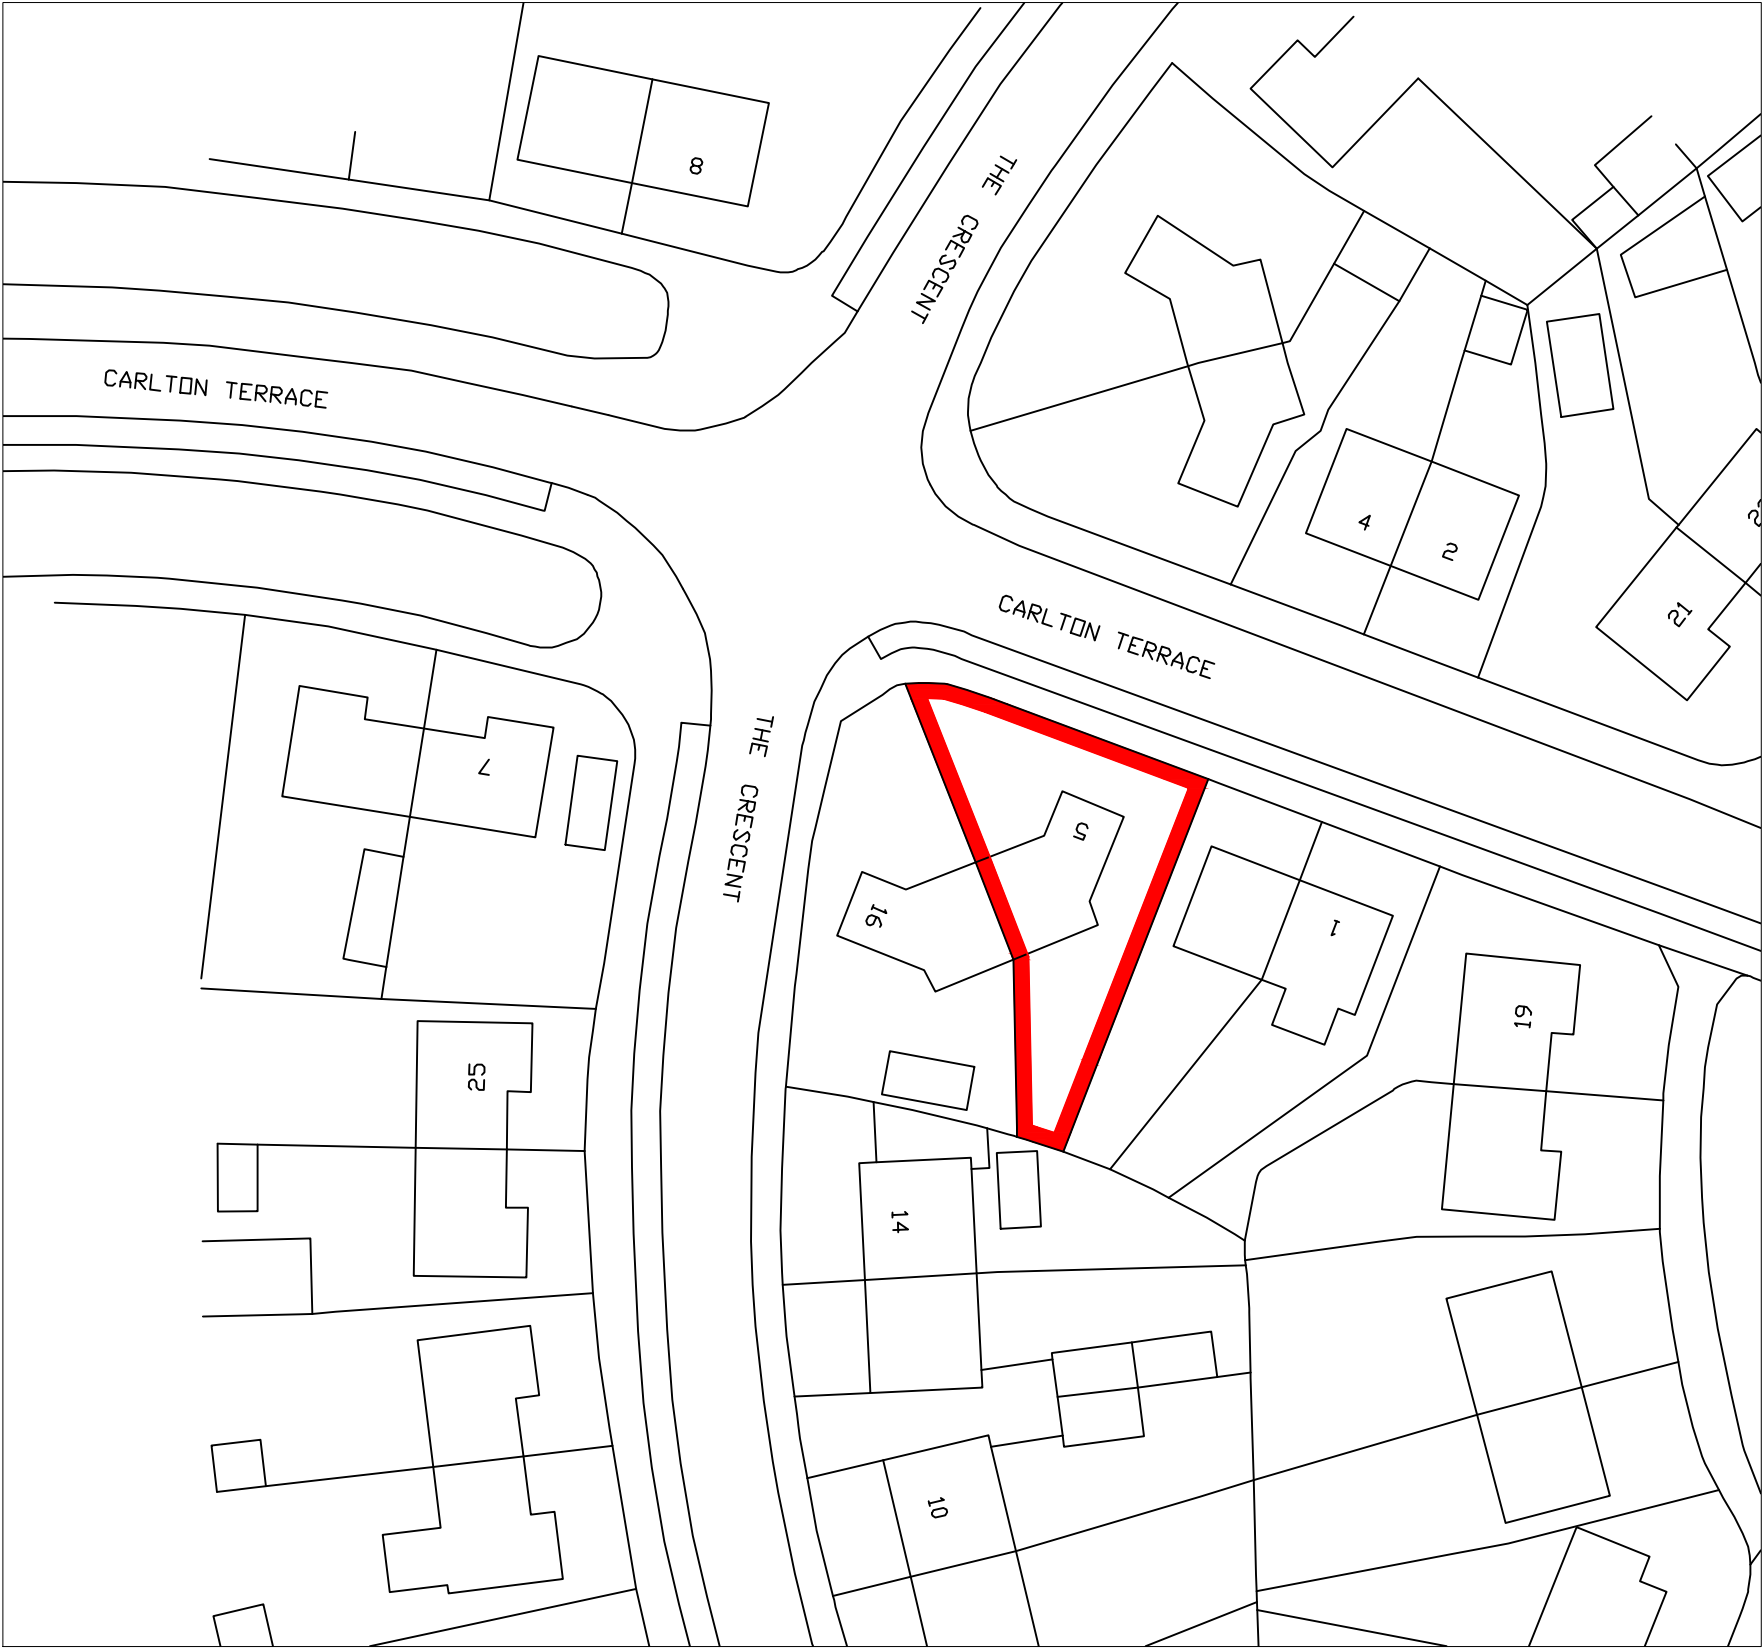
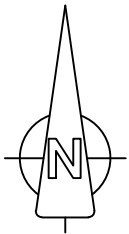



1:1250 BLOCK PLAN FOR 5 CARLTON TERRACE, LEEK, STAFFORDSHIRE, ST13 6HE

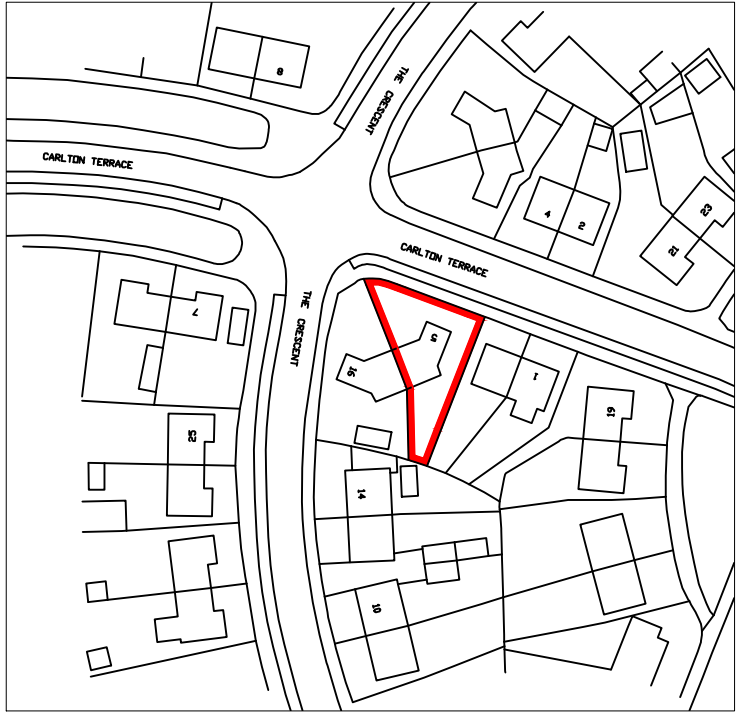

BLOCK PLAN - SCALE 1:500

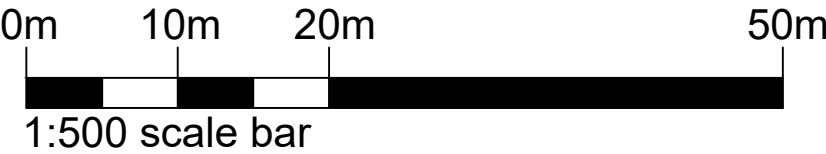

LOCATION PLAN - SCALE 1:1250

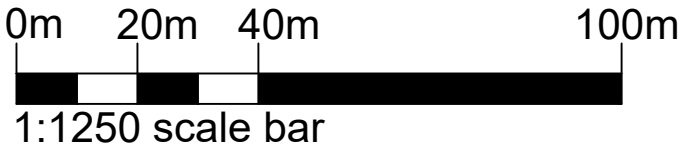

CHARTERED
ARCHITECTS
LTD

PROJECT: PROPOSED EXTENSION AT
5 CARLTON TERRACE
LEEK
ST13 6HE

CLIENT: NORSE GROUP LTD - MR G. SHELTON

Drawing Title

BLOCK PLAN

Drawing No.
2412-BR-07

Date:
APR 2024

Scale:
1:1250 @ A3

Revision:

Renaissance Studio, No 1 Derby St, Leigh, Lancashire WN7 4PF
Telephone: 01942 676360 . Fax: 01942 682084
Email: info@pabarchitects.co.uk . www.pabarchitects.co.uk

Issue:
BUILDING REGS