



Copyright b3architecturaldesign 2023. Reproduction not permitted without prior written consent.

Only figured dimensions to be referenced from these drawings; if in doubt, please ask for further dimensions. All figures to be checked on site prior to commencement. This drawing is intended for planning or building regulations use only; b3architecturaldesign and the author have not prepared this drawing for construction purposes. It is indicative for specification purposes only. Deviation from this drawing will not be permitted without prior written consent.


The recipient of this drawing shall make themselves aware of any obligations under CDM 2015 (Construction Design and Management). b3 architectural design have considered all foreseeable design risks involved with the architectural elements; but not in a 'Principal Designer' role.

The recipient of this drawing shall make themselves aware of any obligations under the Party Wall Act 1996. The information on this drawing is for indicative purposes and does not overrule any requirement within the Act.


All drainage information is indicative and must be confirmed on site prior to commencement.

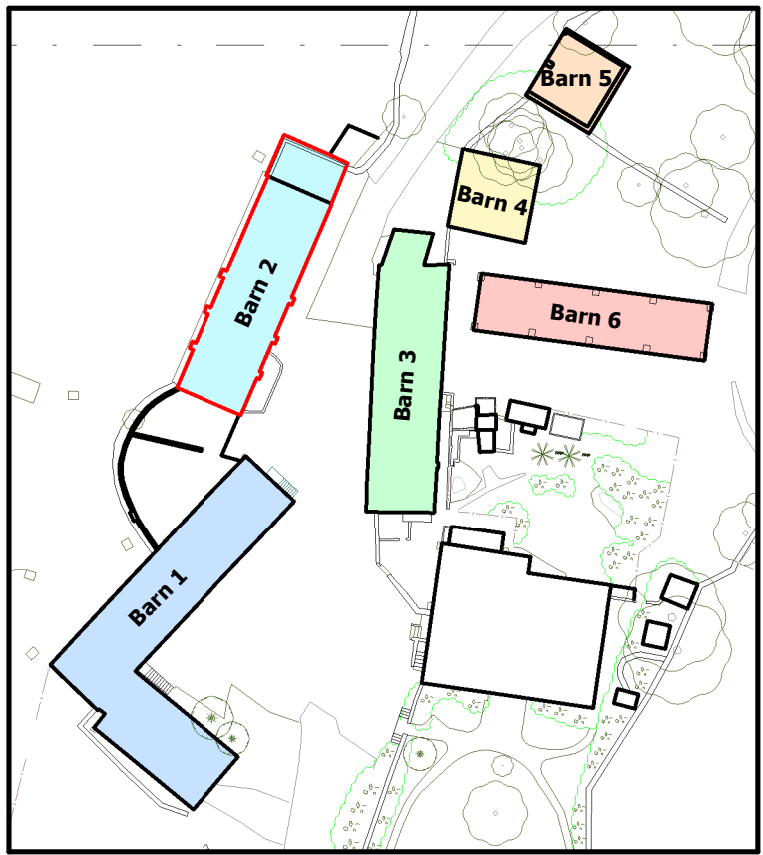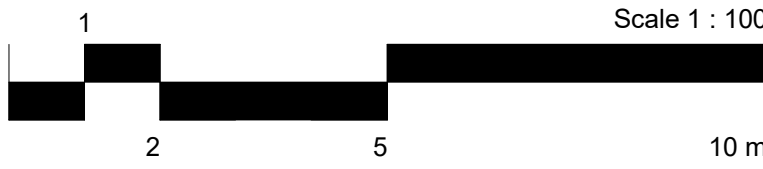


Ground Floor Plan
1 : 100

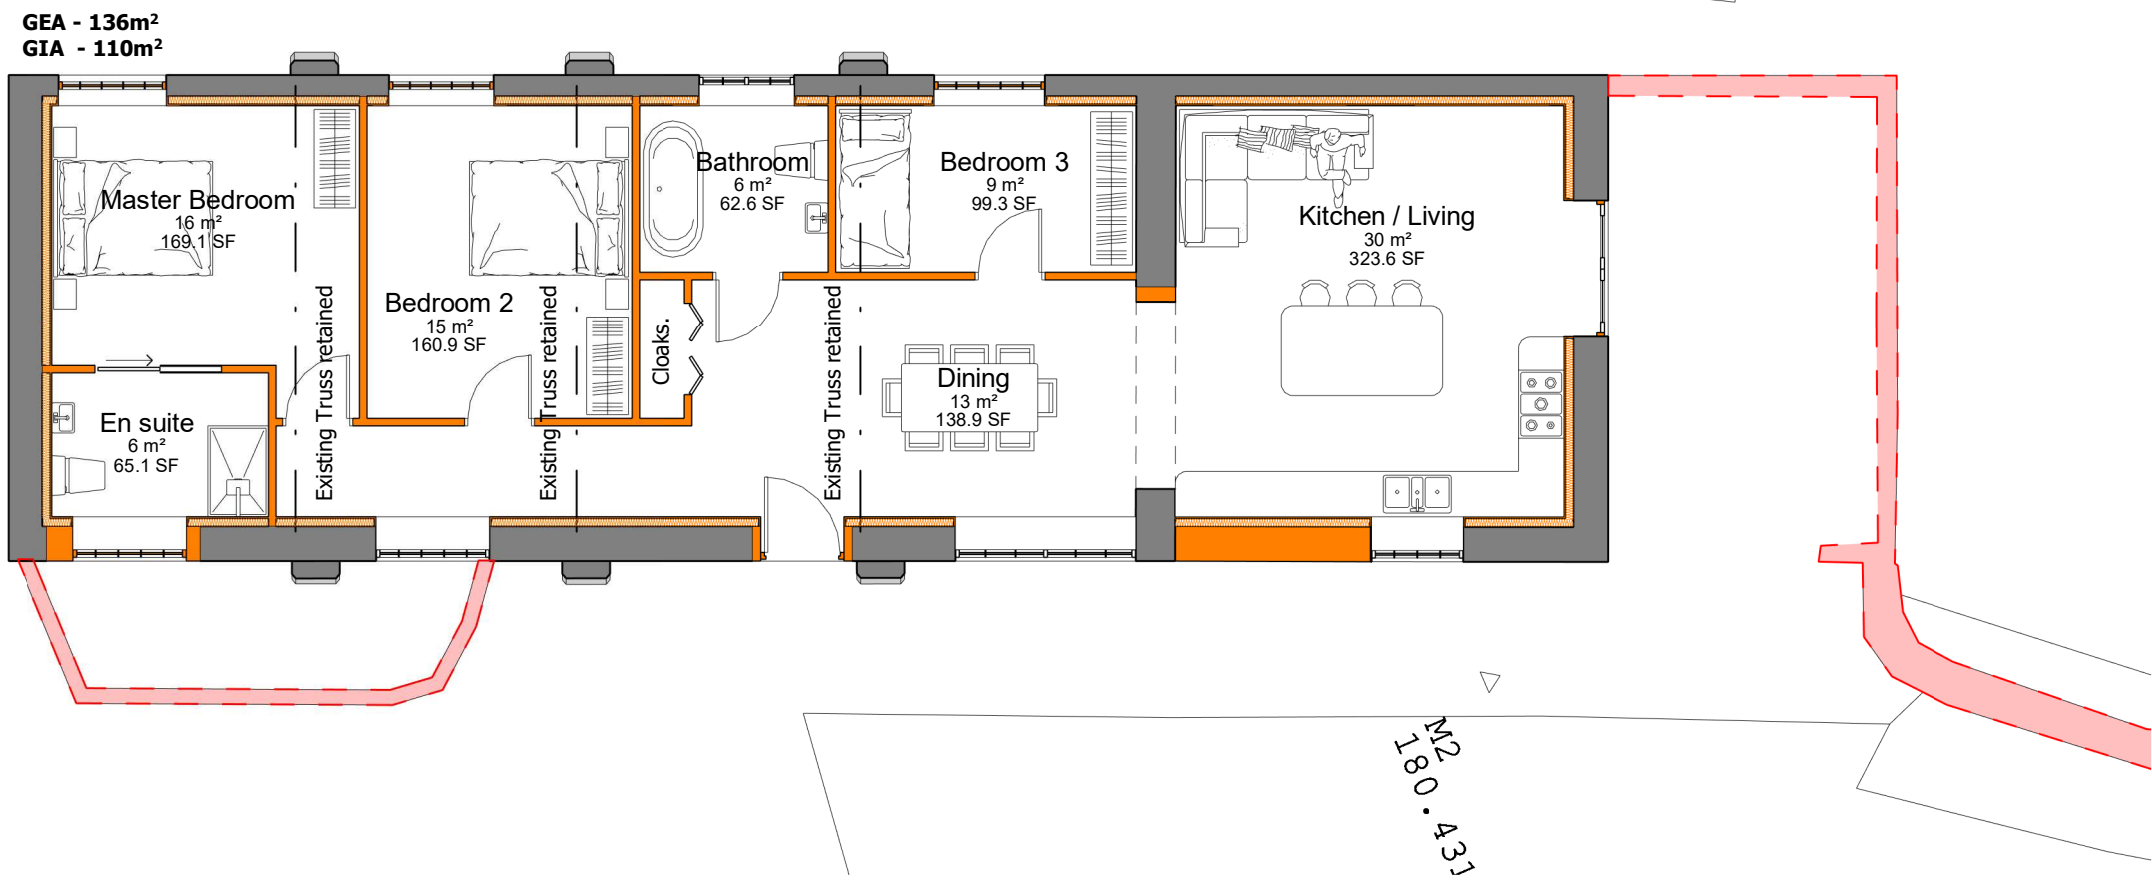


Front Elevation
1 : 100

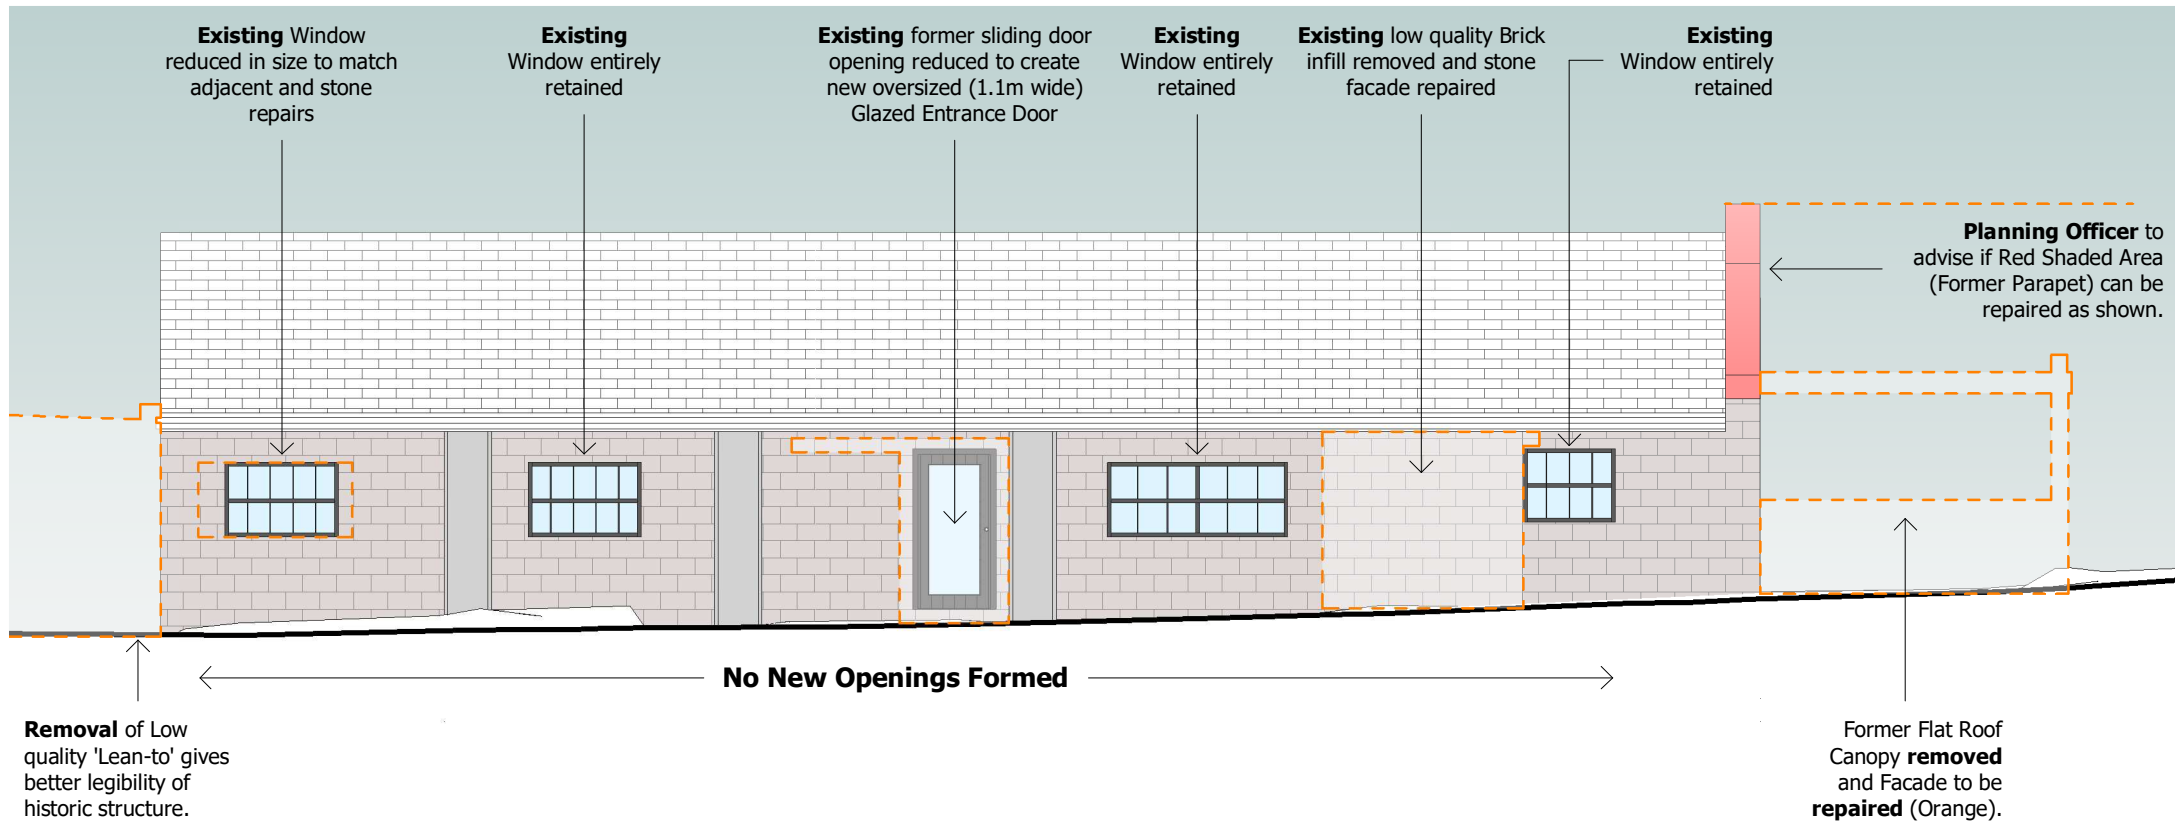


Side Elevation
1 : 100

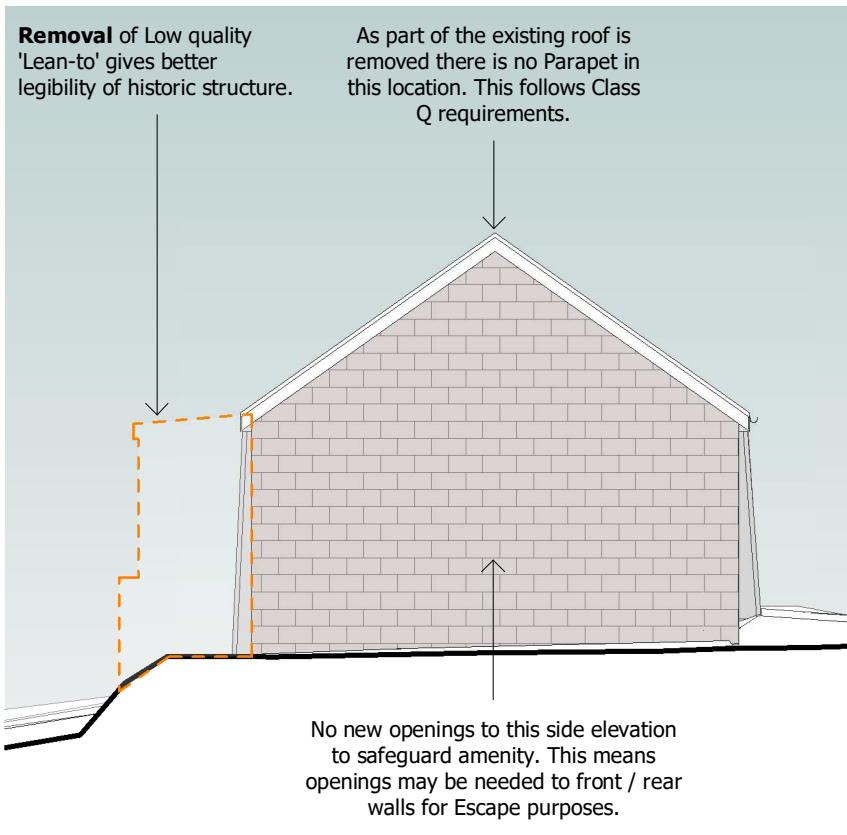

Rear Elevation
1 : 100

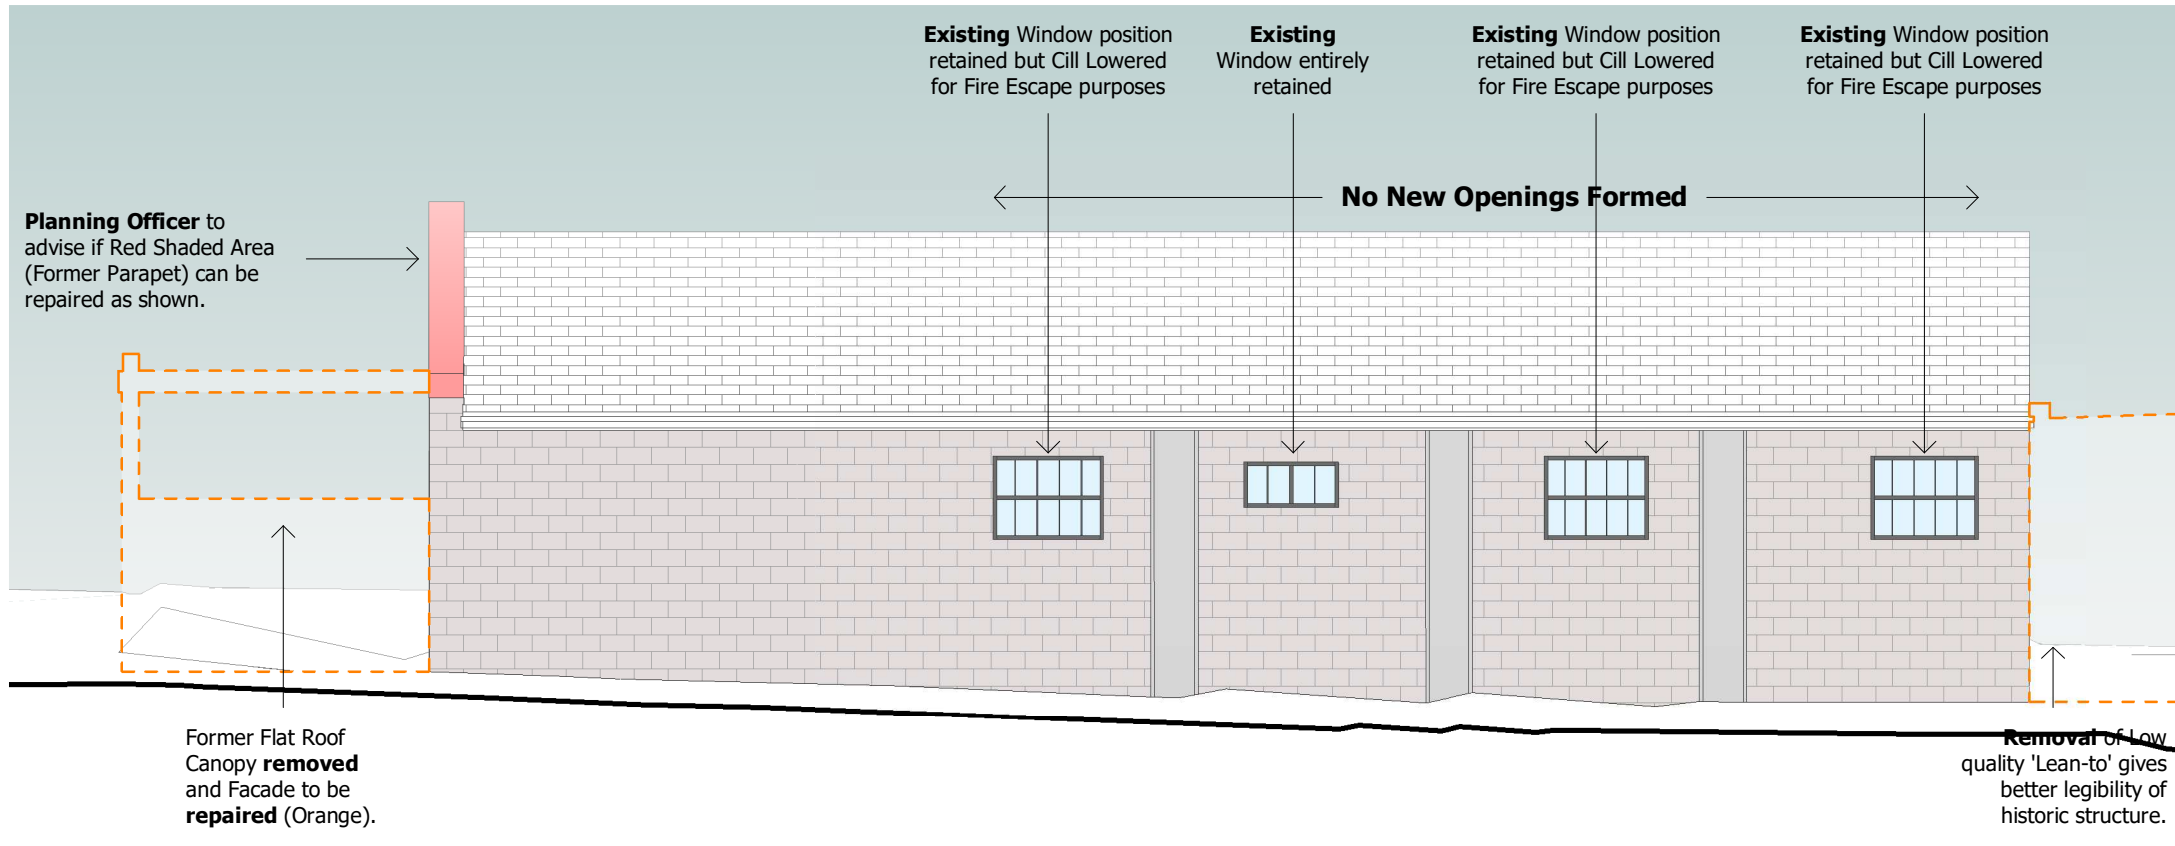

Side Elevation
1 : 100

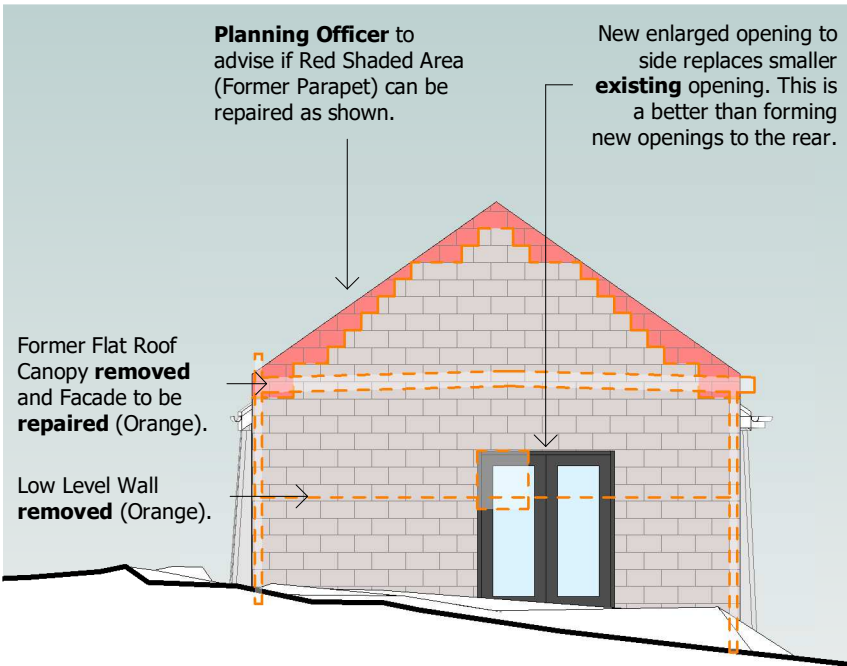

Rev	Date	By	Detail
Drawing status			
RIBA Stage 2 - Concept Design			
Client			
Mr T.Eyre & Ms A.McDermott			
Project/Location			
Barn Conversion at:			
Shaw Farm, Cheadle Road (B 5032), Alton, Staffordshire, ST10 4DH			
Title	Date	Drawn	
Barn 2- Proposed Plan & Ele's	04-11-23	NJ	
Drawing Ref	Scale(s)	Revision	
23-12-b3-02-XX-DR-A-0208	As indicated @A1	B	