



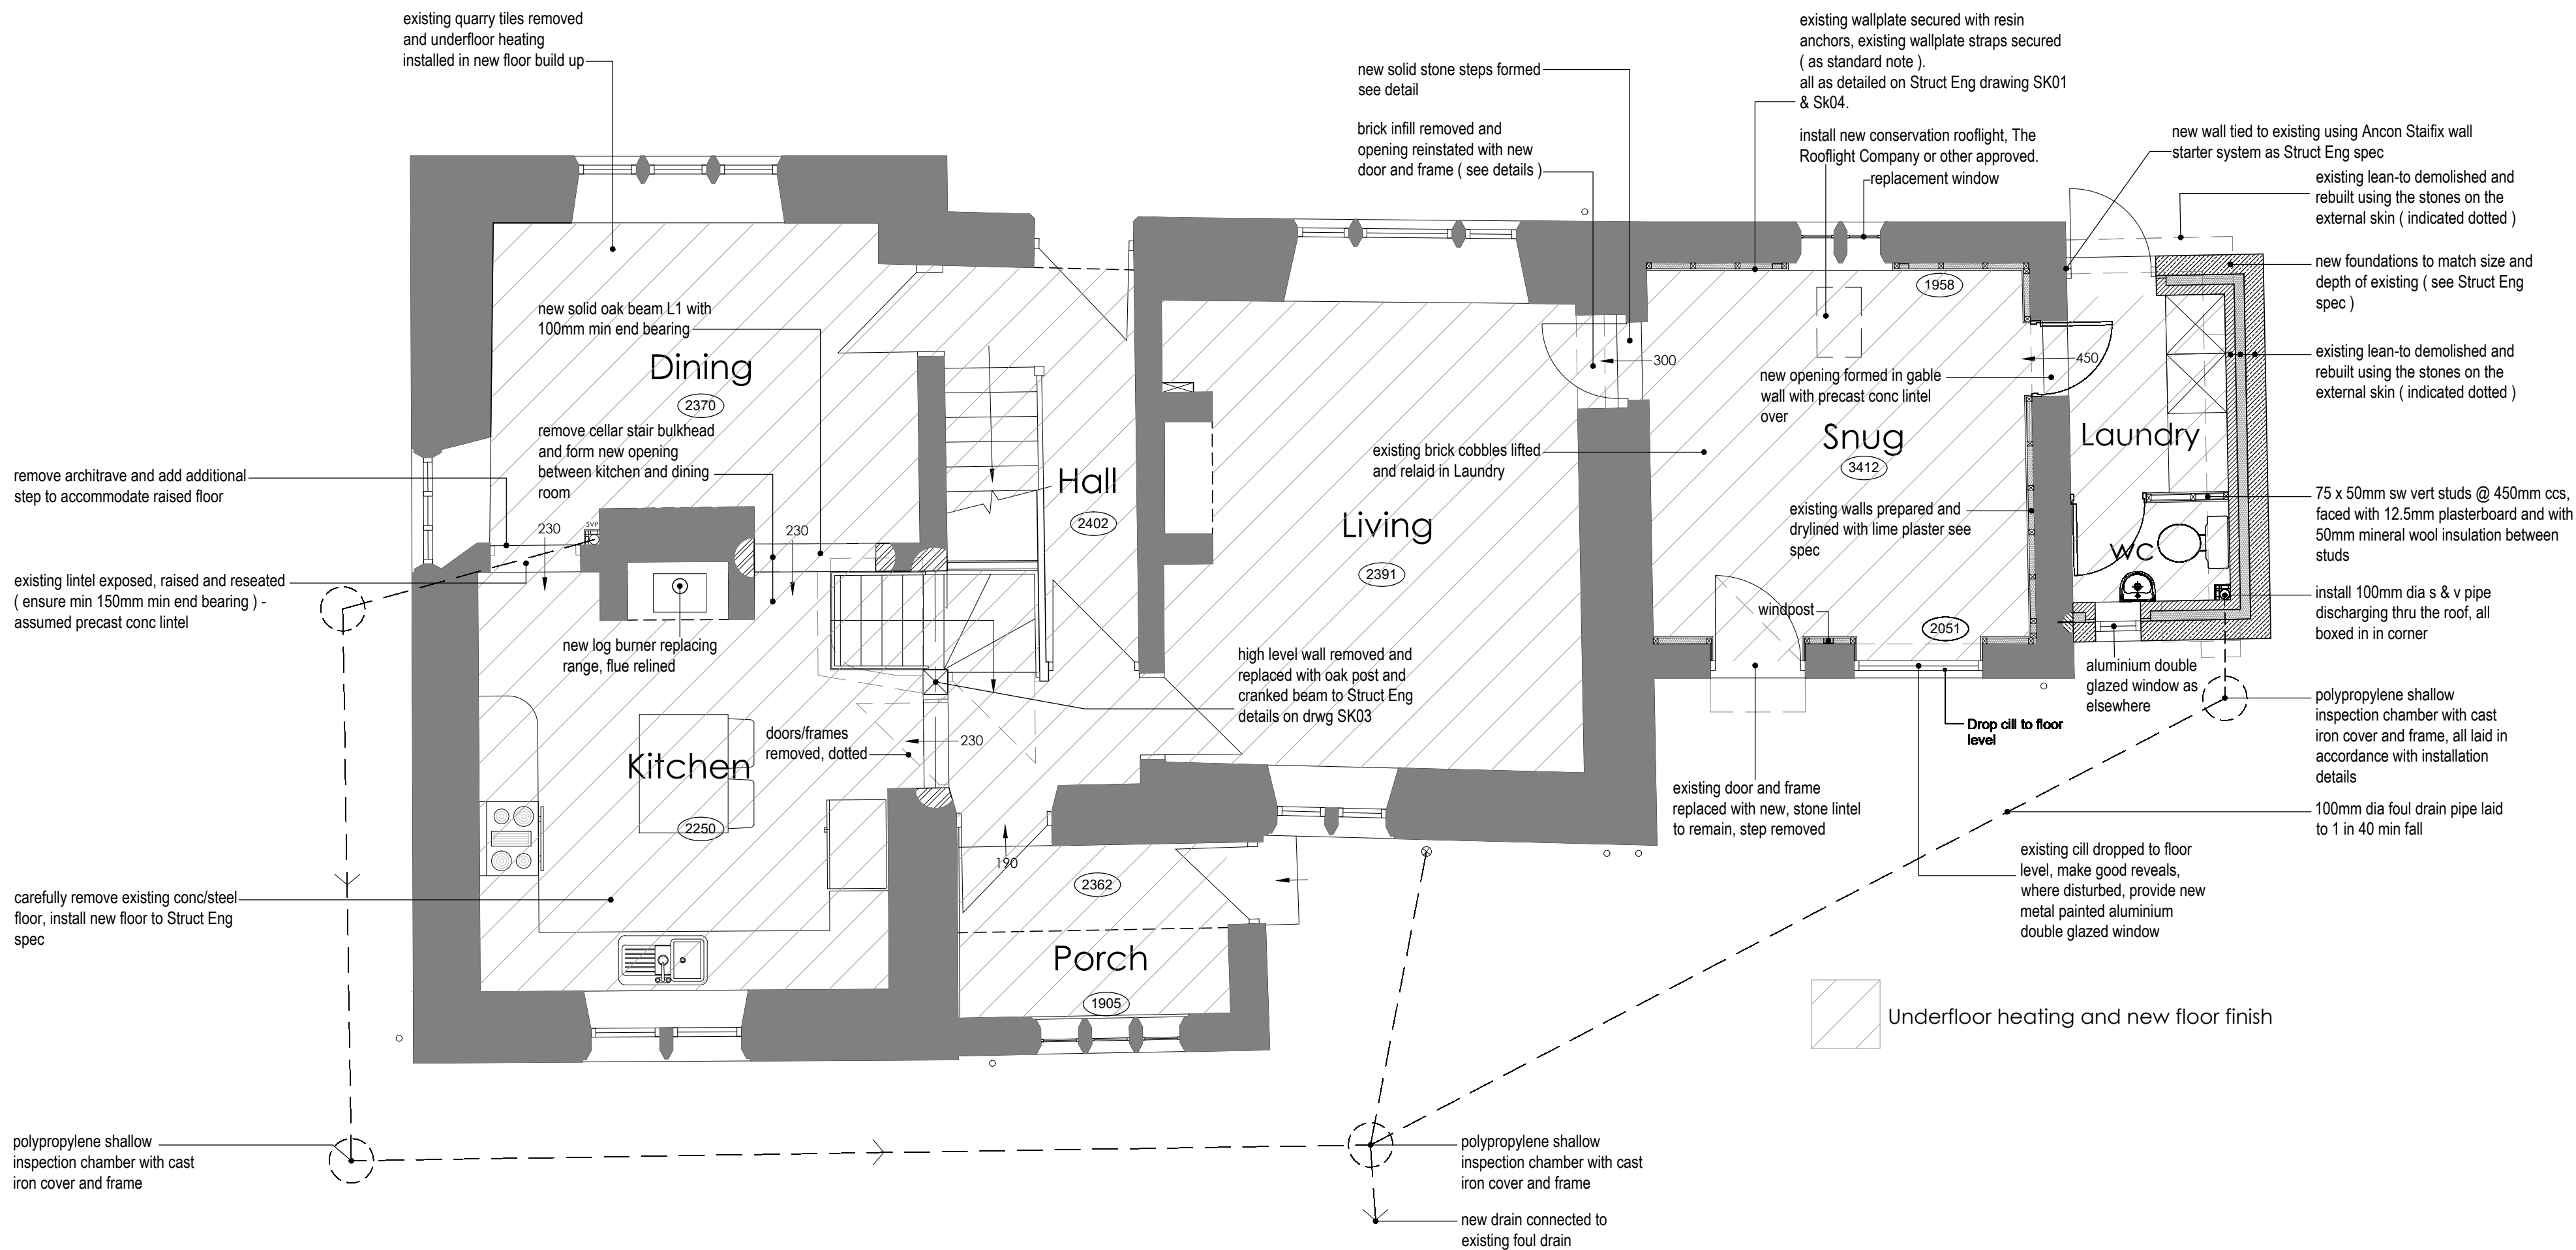

GROUND FLOOR PLAN 1:50

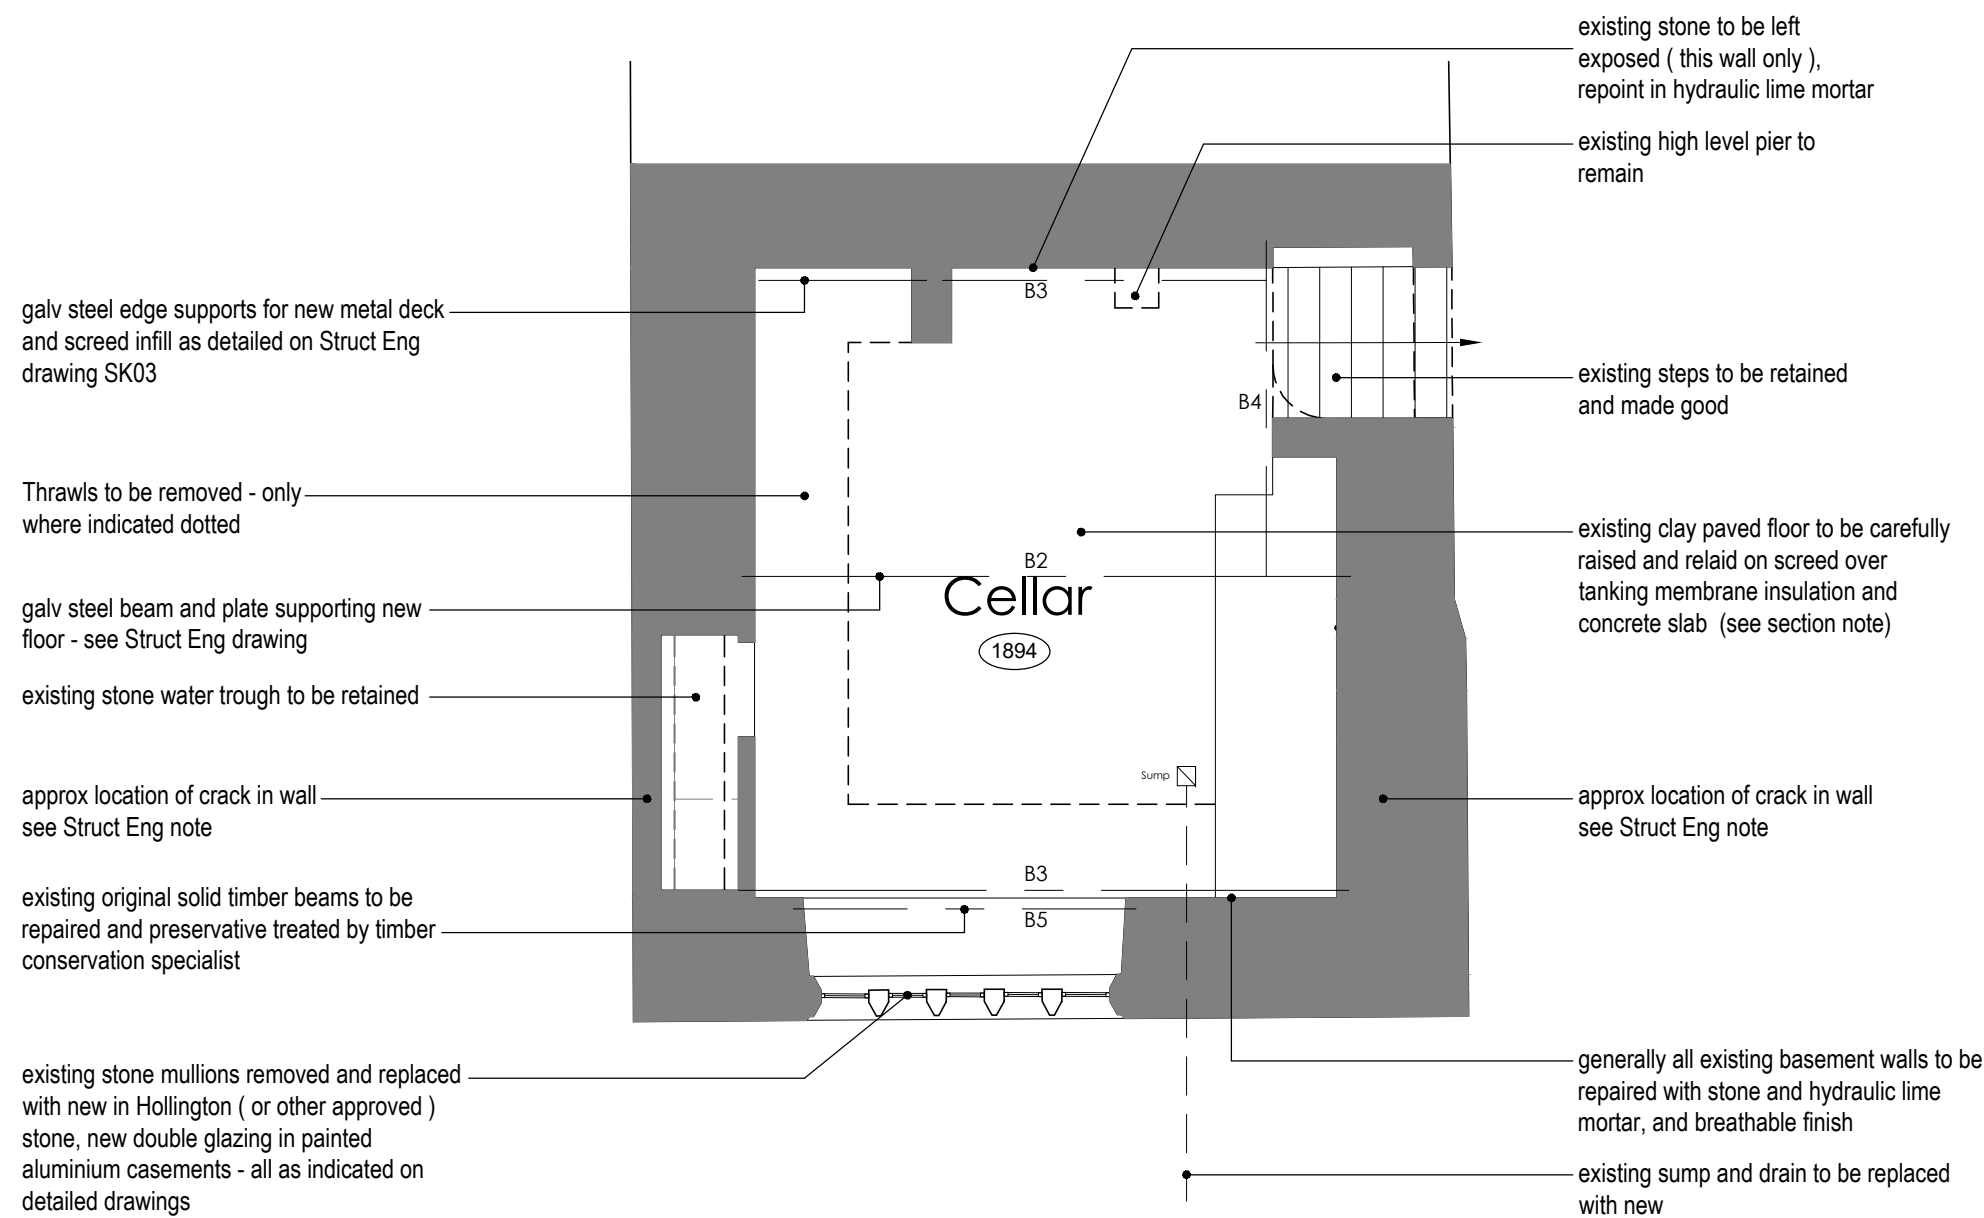

CELLAR PLAN 1:50