


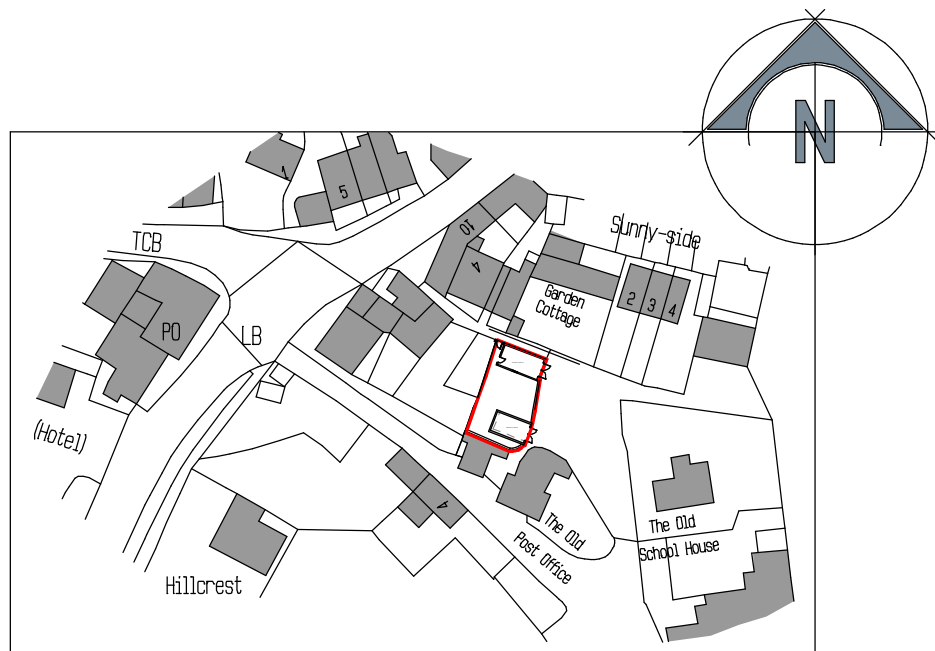

Ordnance Survey, (c) Crown Copyright 2019. All rights reserved. Licence number 100022432

site location plan

Scale 1:1250

A4

Client	
A & J Properties	
Contract	
Proposed demolition of the the existing garage and reconstruction.	
Drawing Title	
Proposed Conditions Site Location Plan	
Date	March 2024
Scale	1:1250
Orig. No.	5468 - 302
Status	Preliminary
Contract Number	5468
Revision Suffix	
Revisions	