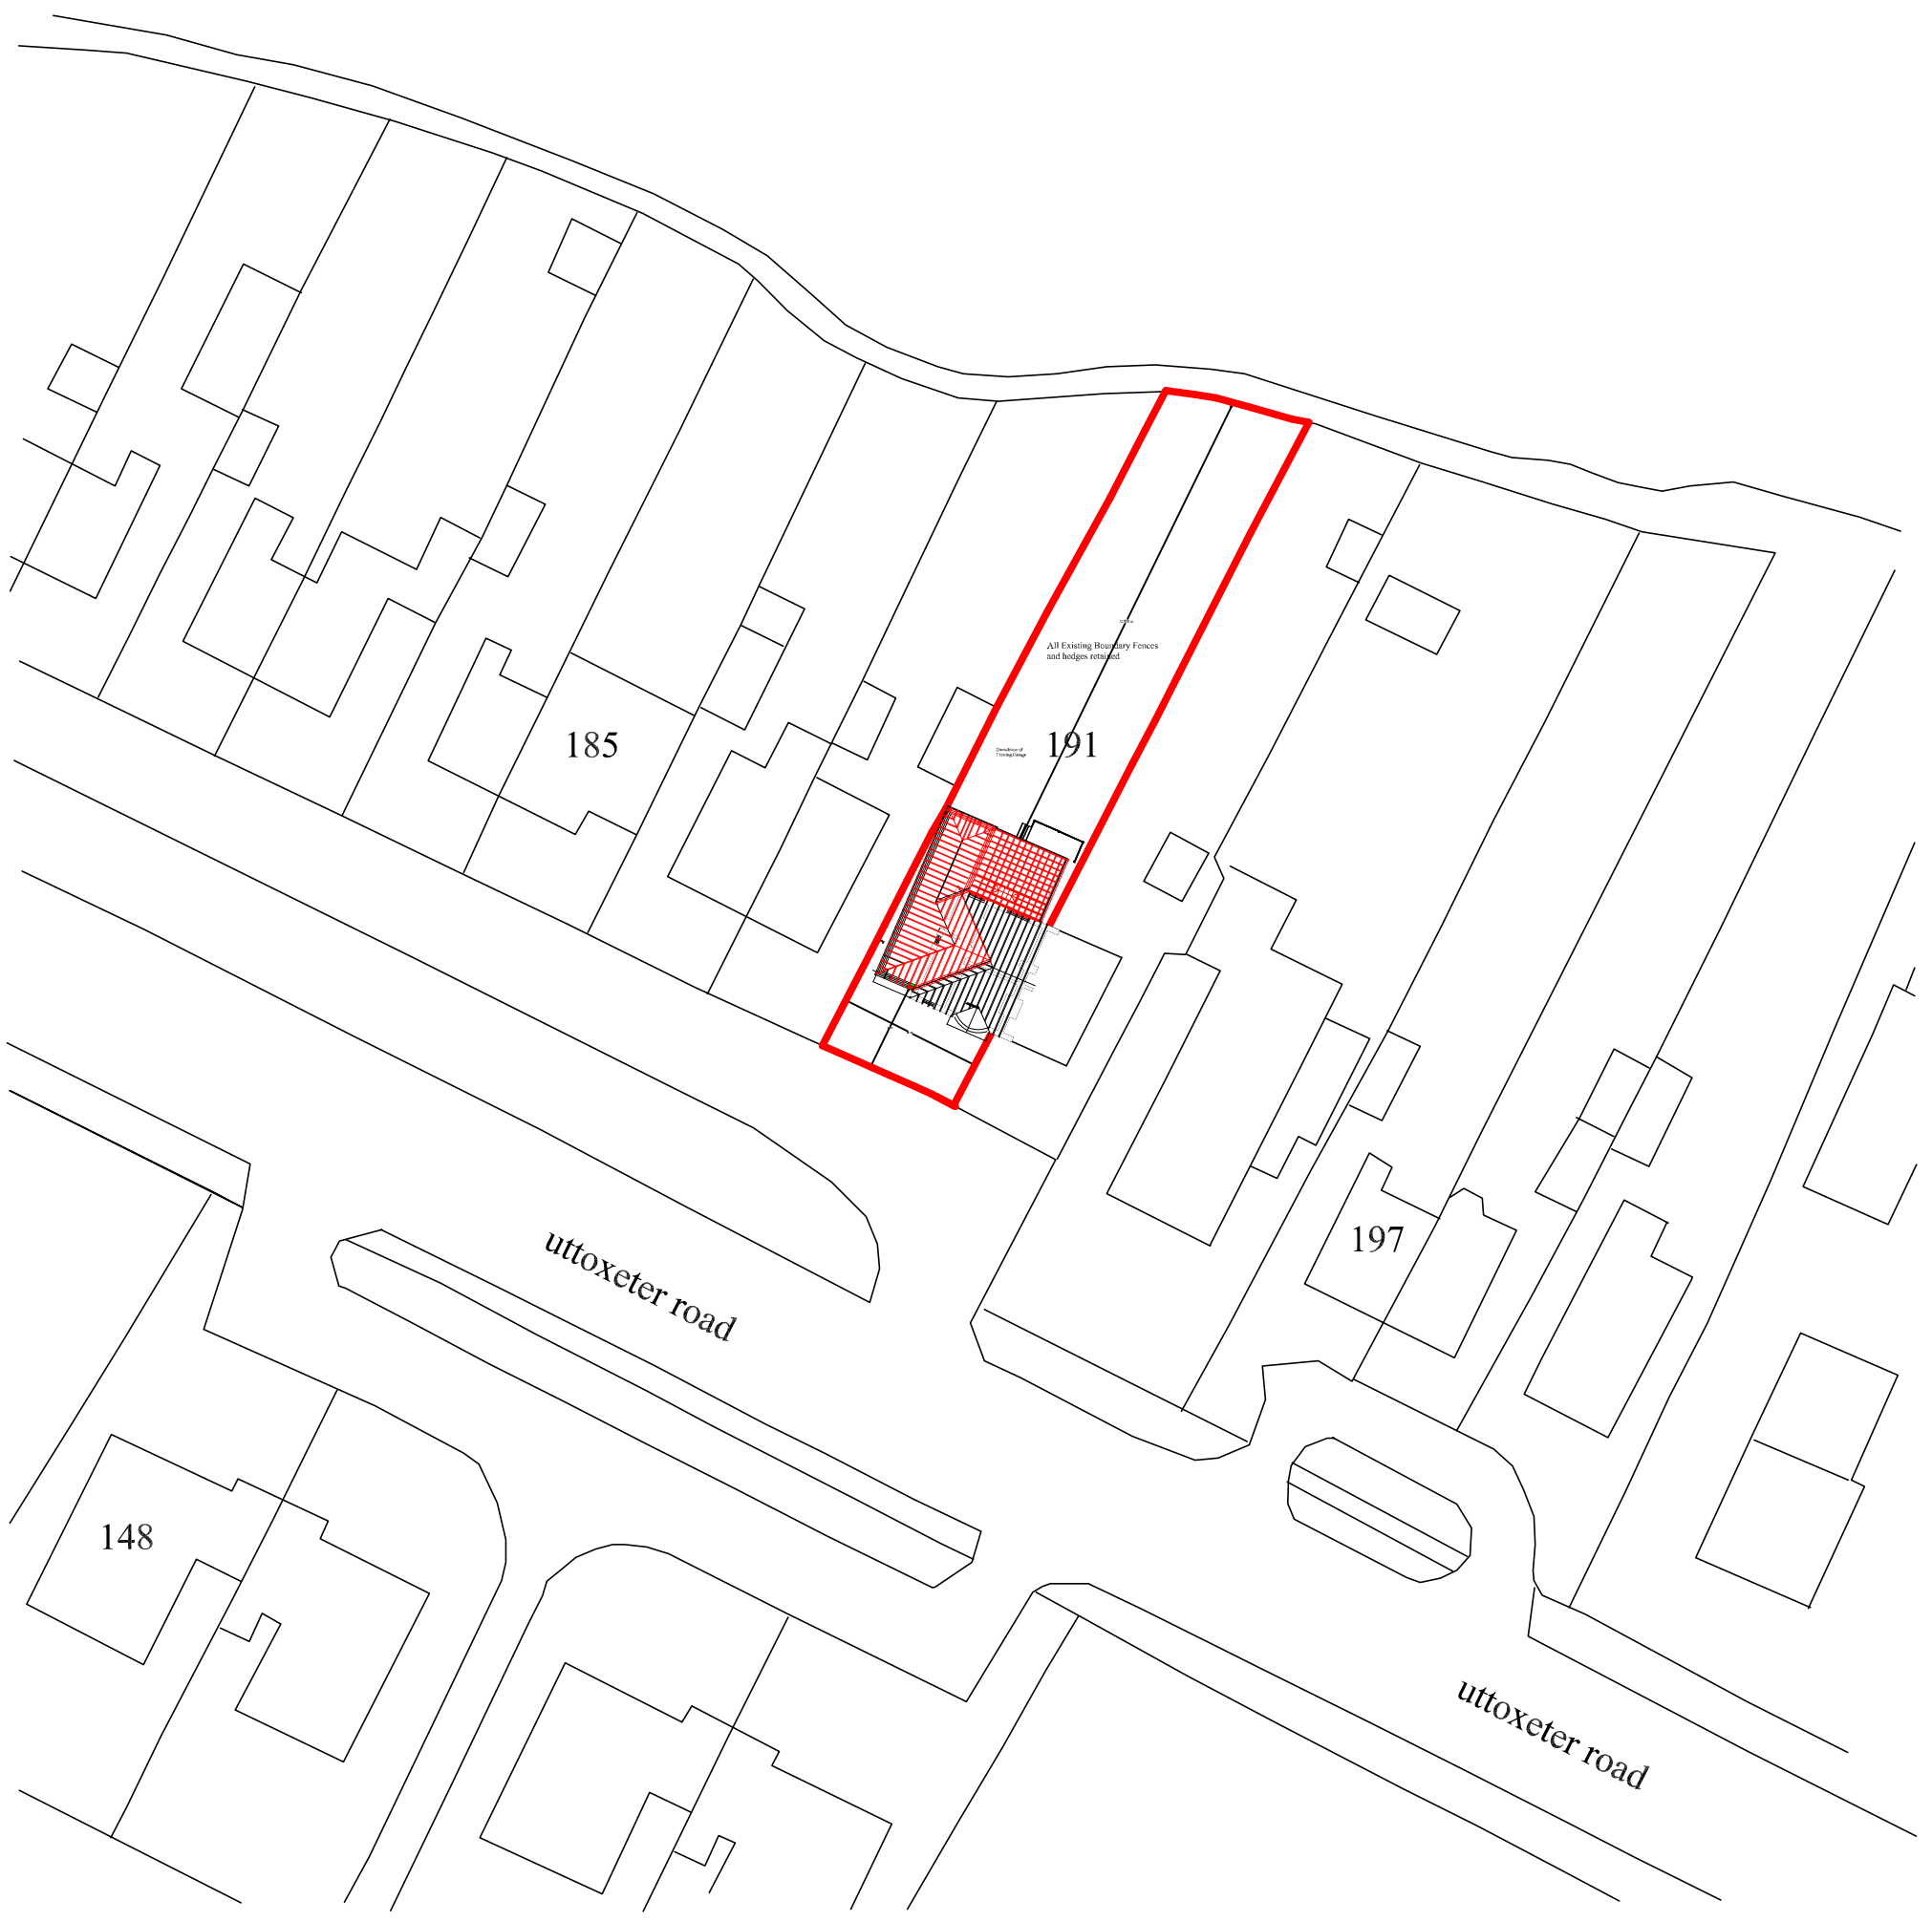


AH eywood Design 45 Highton Street Milton Stoke-on-Trent ST2 7BA Tele 07922258241 e-mail anthony0848@yahoo.co.uk	Client Mr Ben Steel 191 Uttoxeter Road Blythe Bridge ST11 9HQ Email ben1steel@gmail.com		
	Title Proposed Side Two Story gable and rear single Extension		
	SIZE A3	DWG NO 002/A	REV
	Scale 1:500	SHEET	