




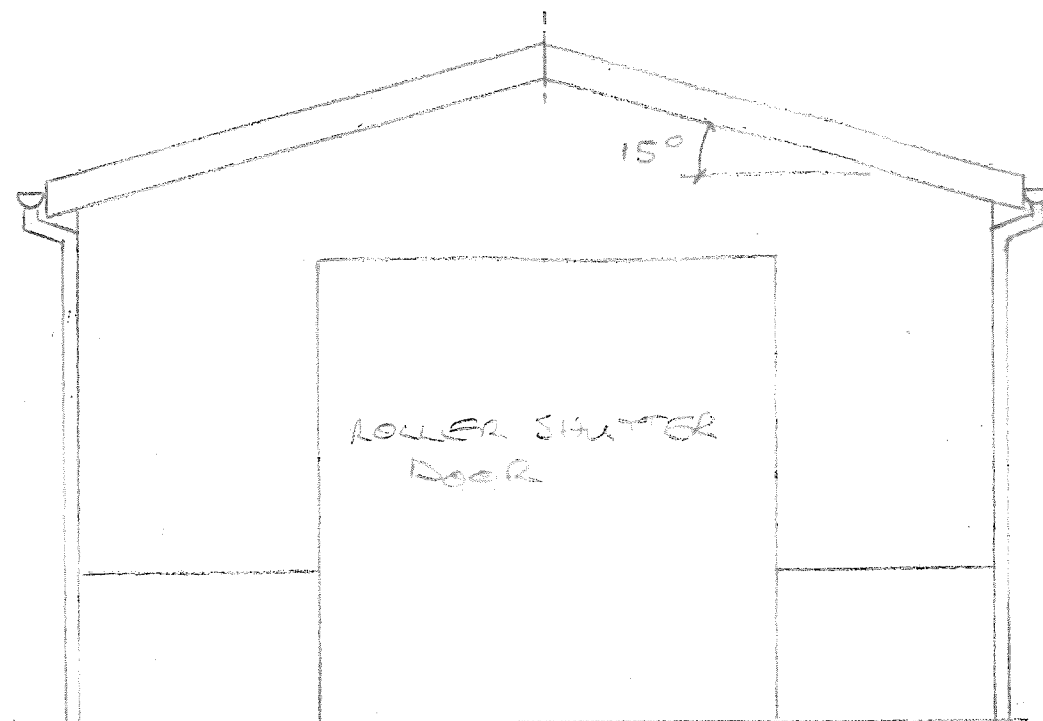


PROPOSED NORTH ELEVATION

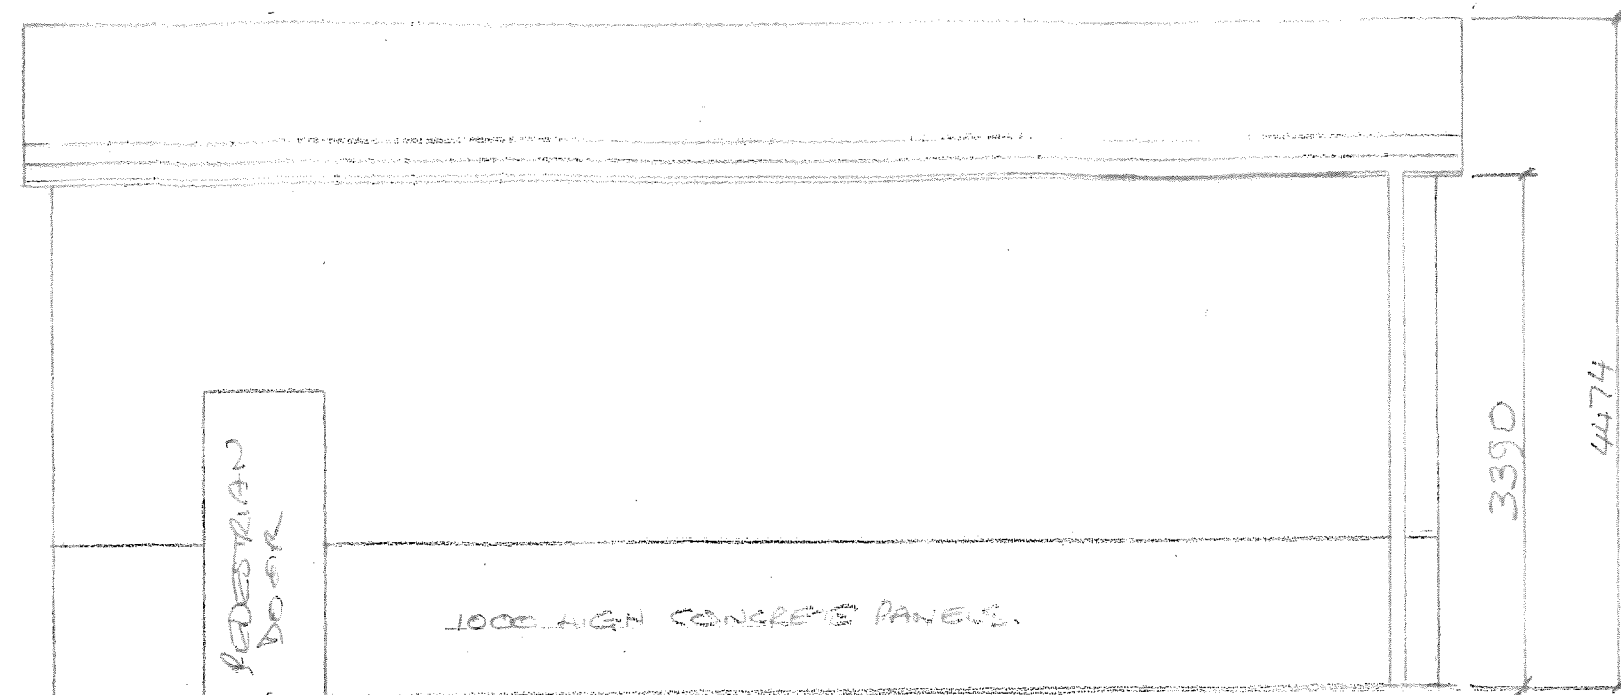

PROPOSED WEST ELEVATION

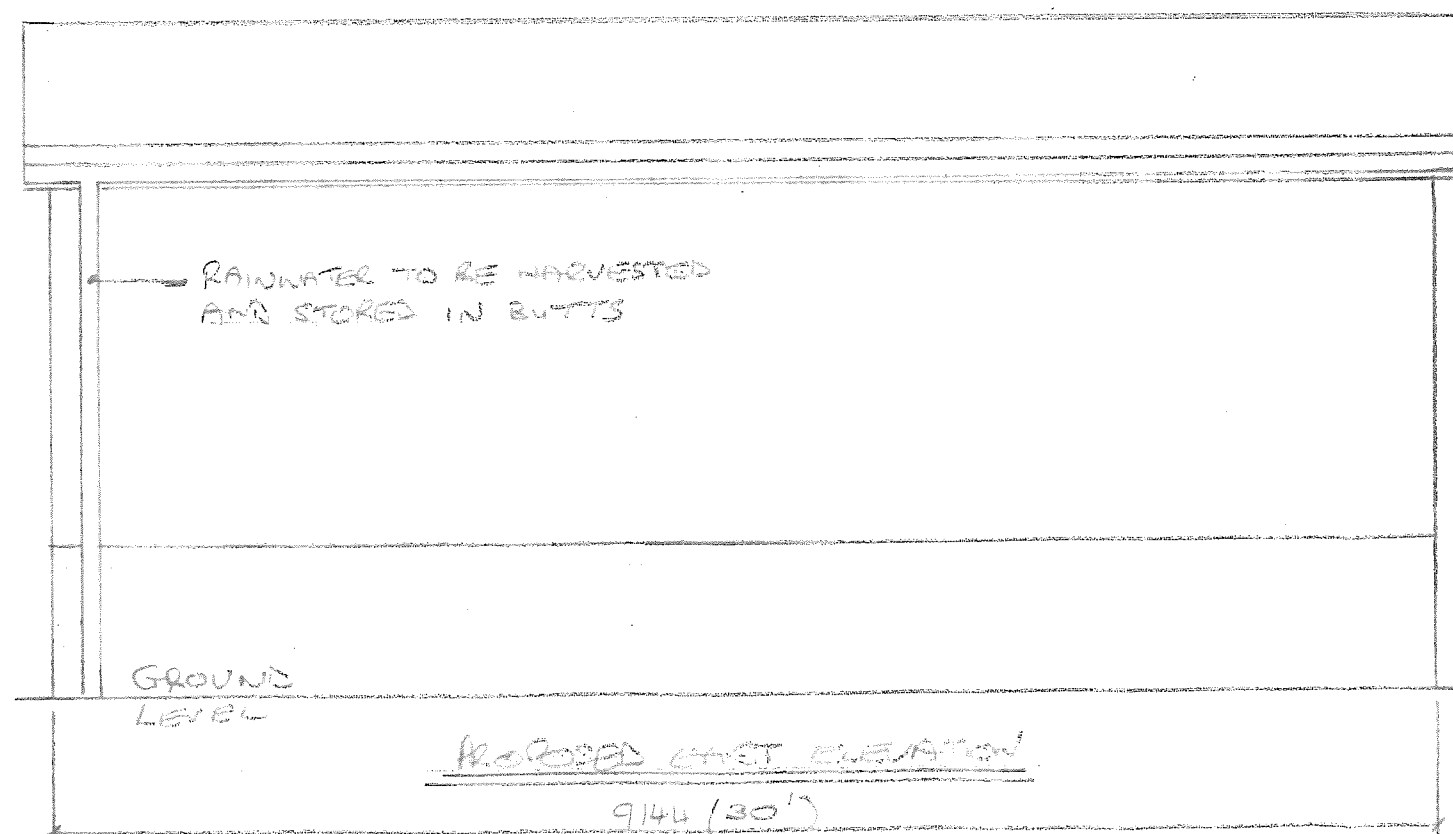

PROPOSED EAST ELEVATION

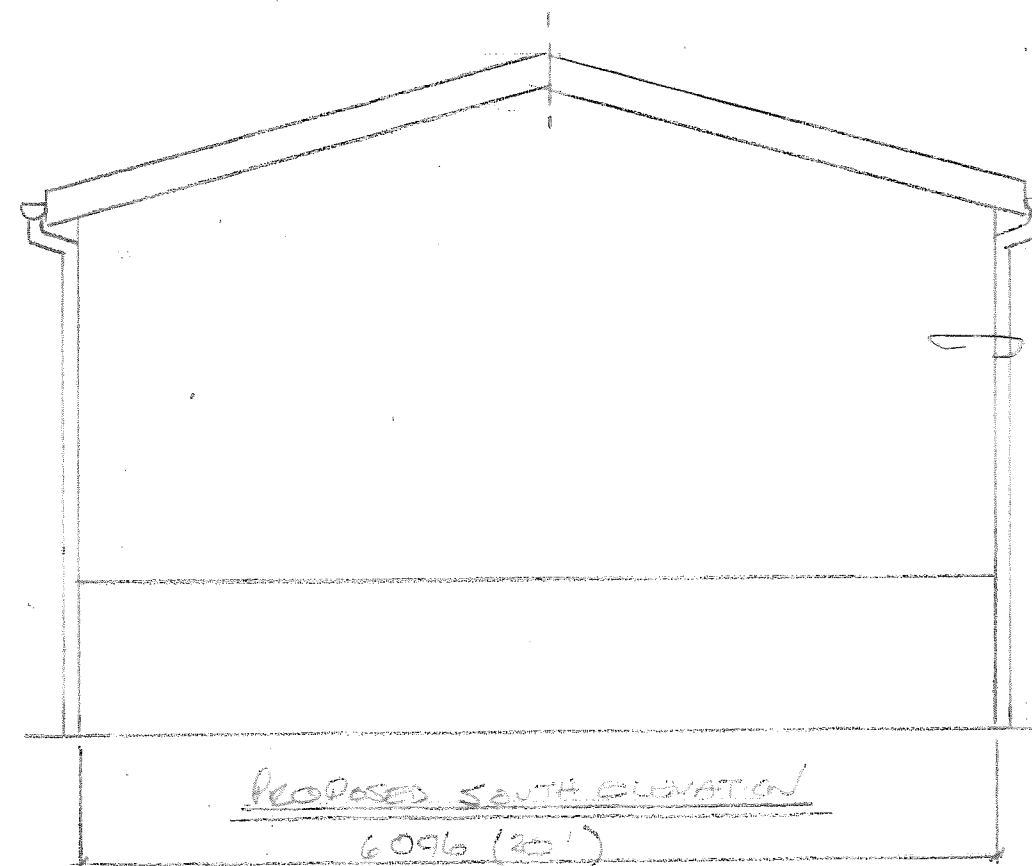

PROPOSED SOUTH ELEVATION

MATERIALS: ROOF: ANTICONDENSATION SINGLE SKIN
30mm BOX PROFILE STEEL SHEETING,
PLASTIC COATED IN JUNIPER GREEN.
SIDES: SINGLE SKIN 24mm BOX PROFILE SHEETING
PLASTIC COATED IN JUNIPER GREEN.

PROPOSED AGRICULTURE BUILDING FOR M. M. HAMMER
AT HUMME FARM, DALE BANK ROAD,
FRESHFORD, CHESTER STAFFS STORRE
SCALE OF DETAILS 1:50 DWTB 11.04.2024.
ISSUE 2 - GAVES HEIGHT 3390 WAS 3657 TB 30.04.2024