


Boundary

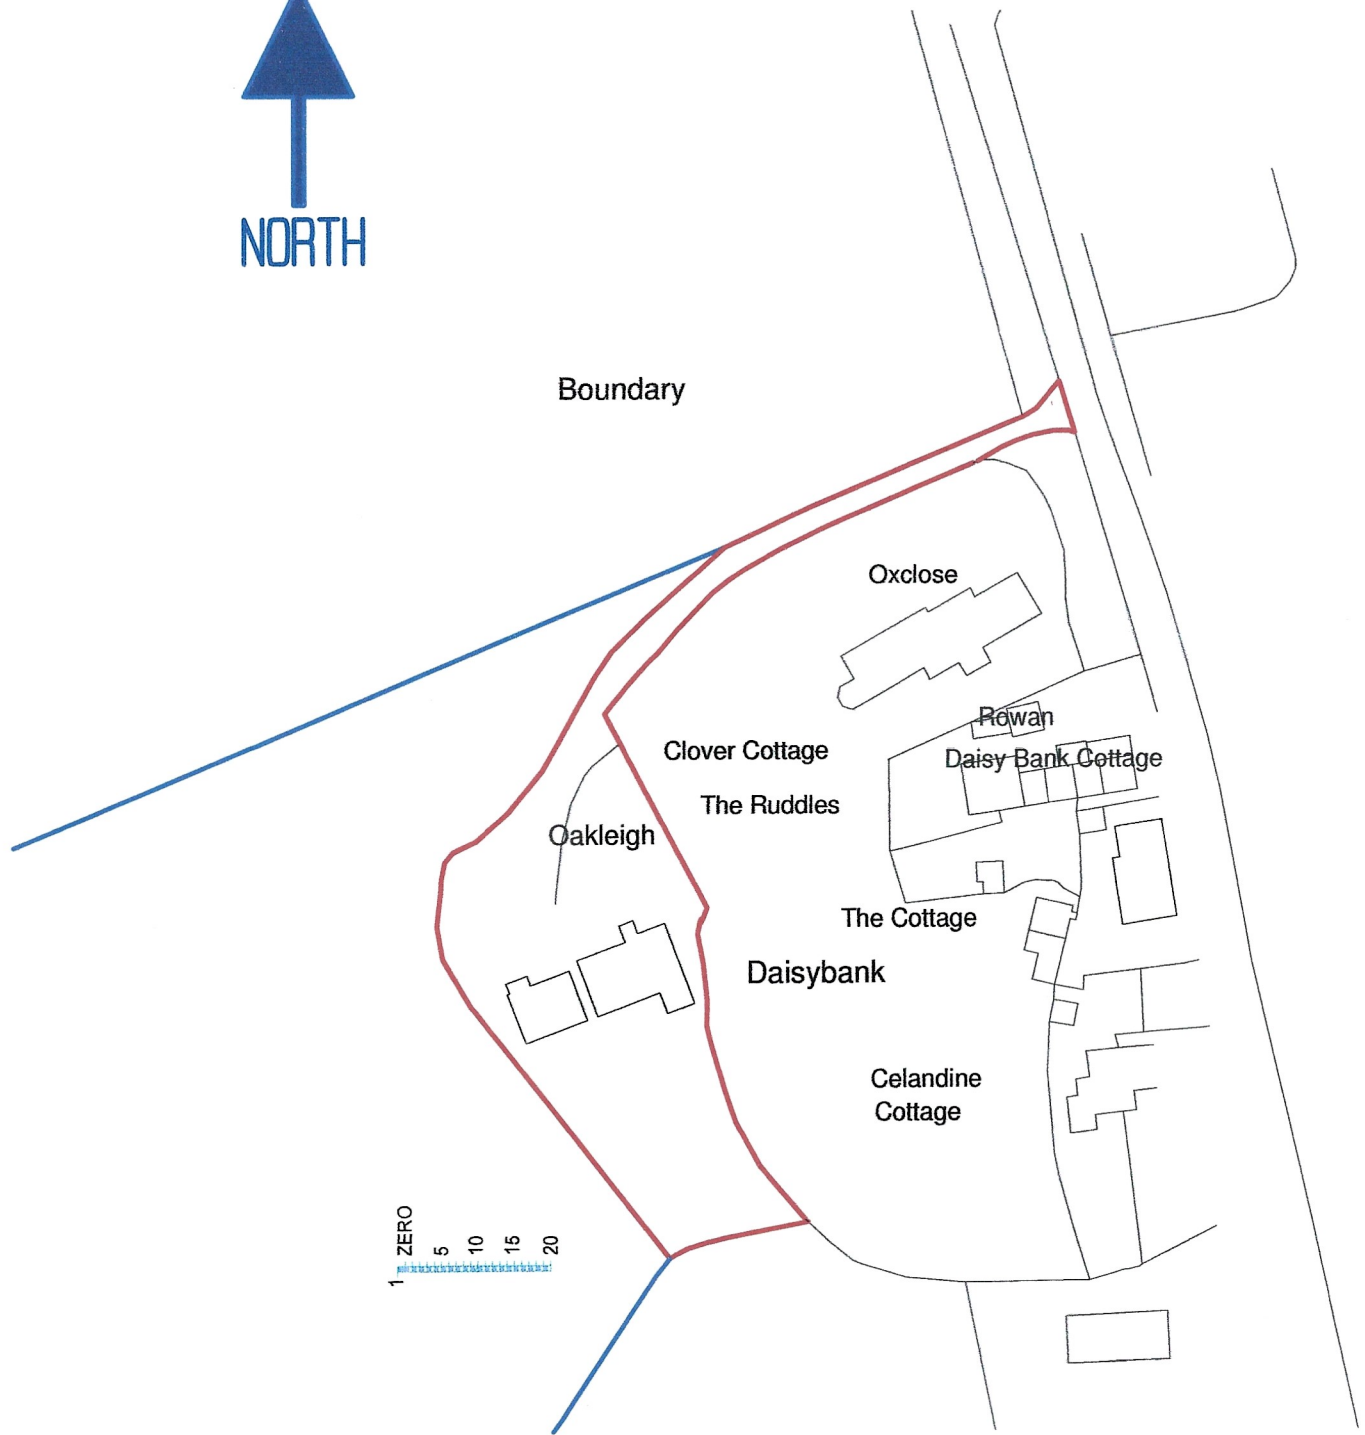

1 ZERO
5 10 15 20

FOR PLANNING

Crown copyright and database rights 23.08.2022
Ordnance Survey 0100031673

Block Plan as Proposed
Oakleigh, BOUNDARY, ST14 2NU

Drawing No.
C.2207.16 - GA4

Site Block Plan
Scale - 1 to 500 on A2