

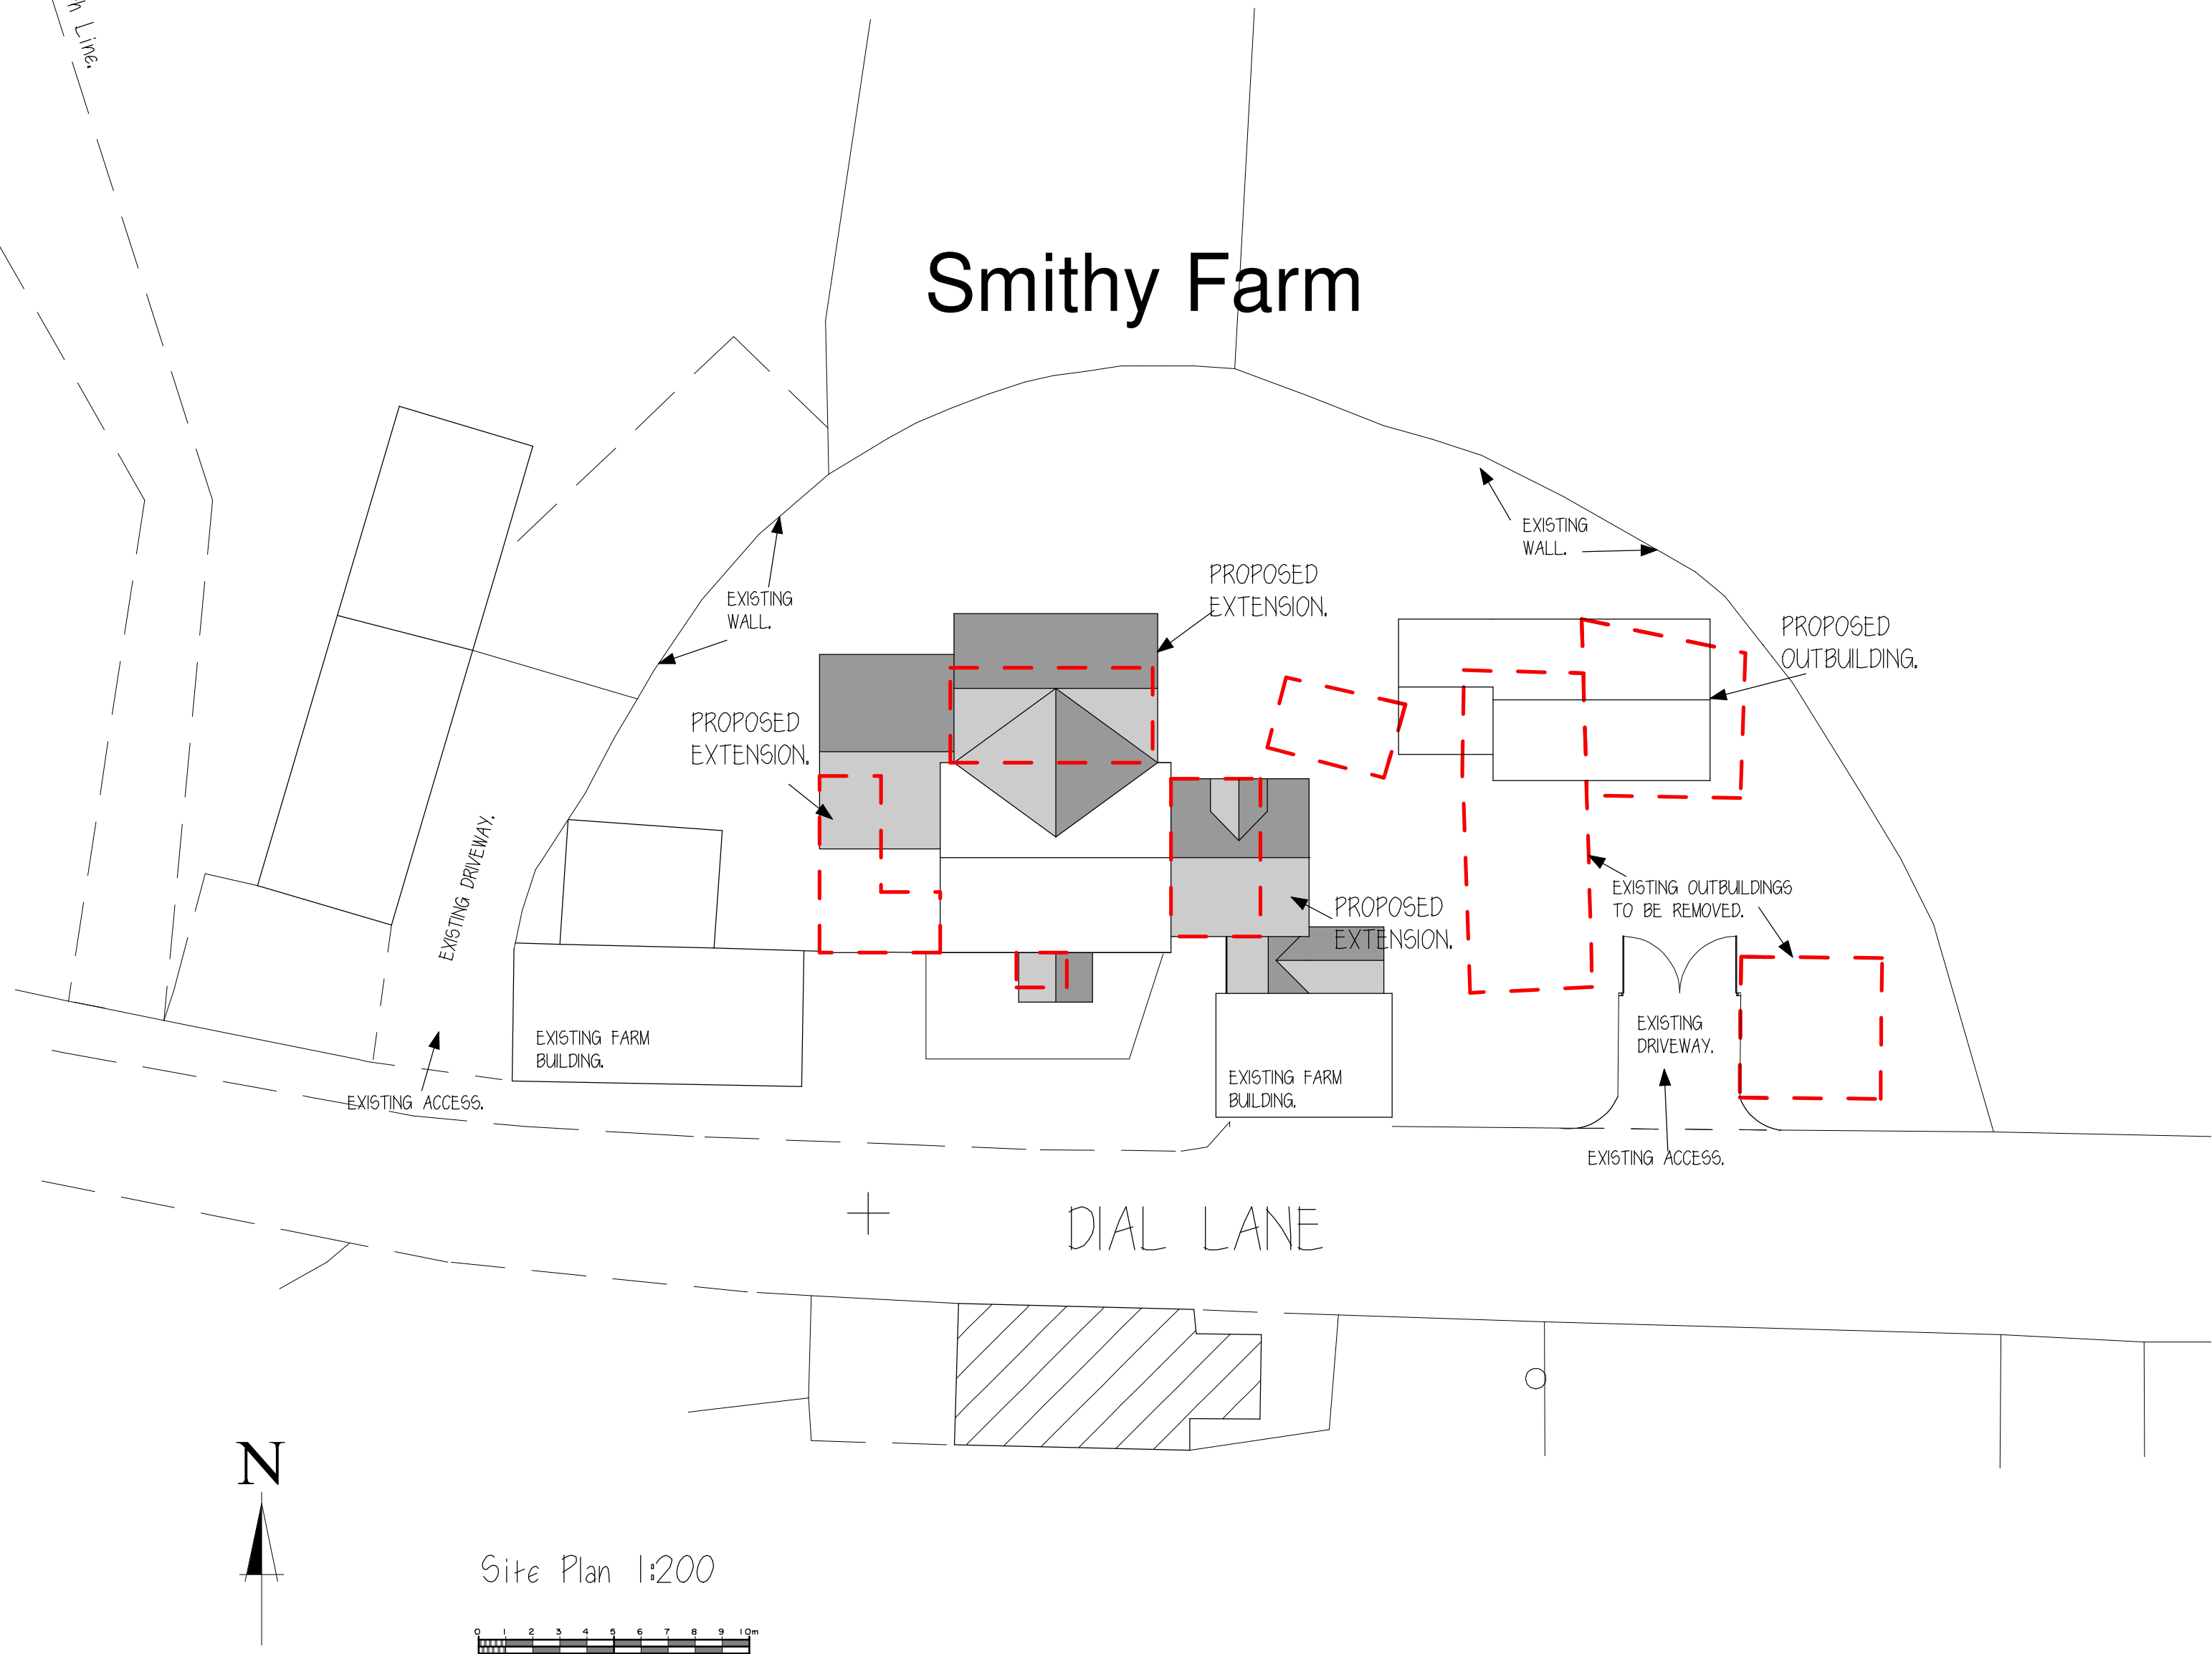
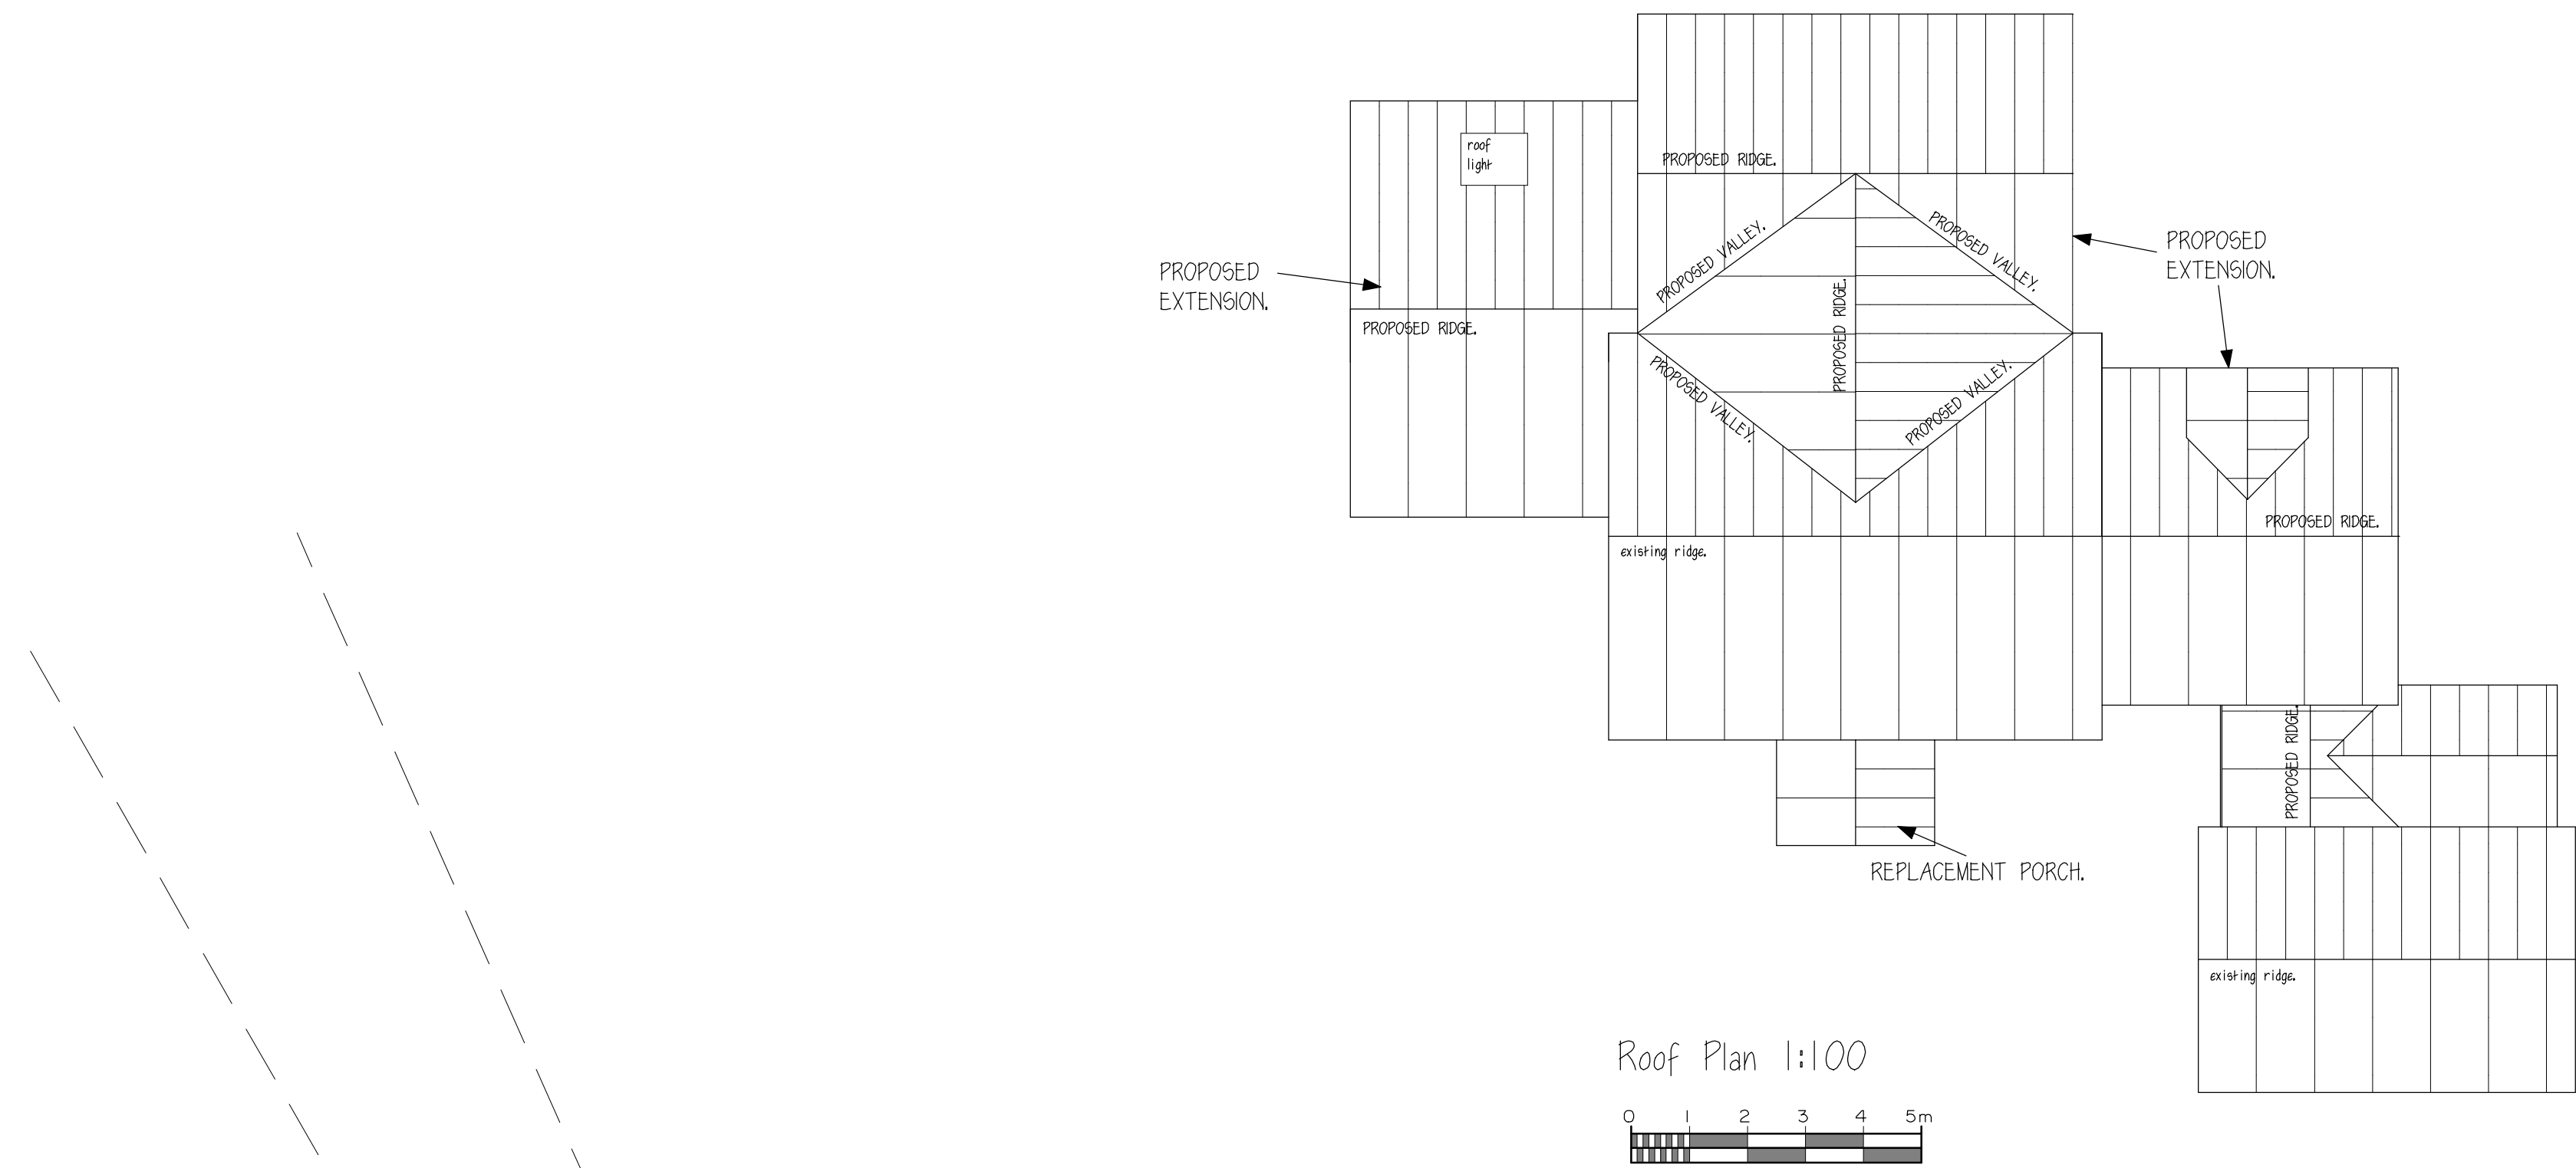
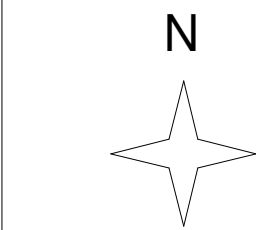


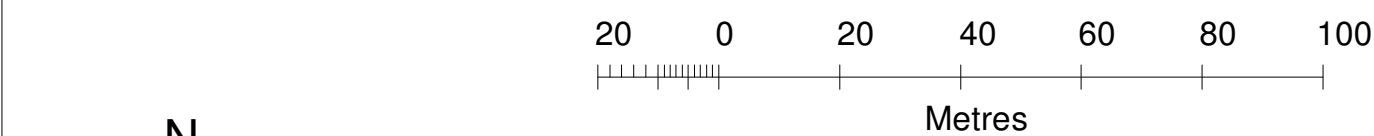

Stanfords VectorMap

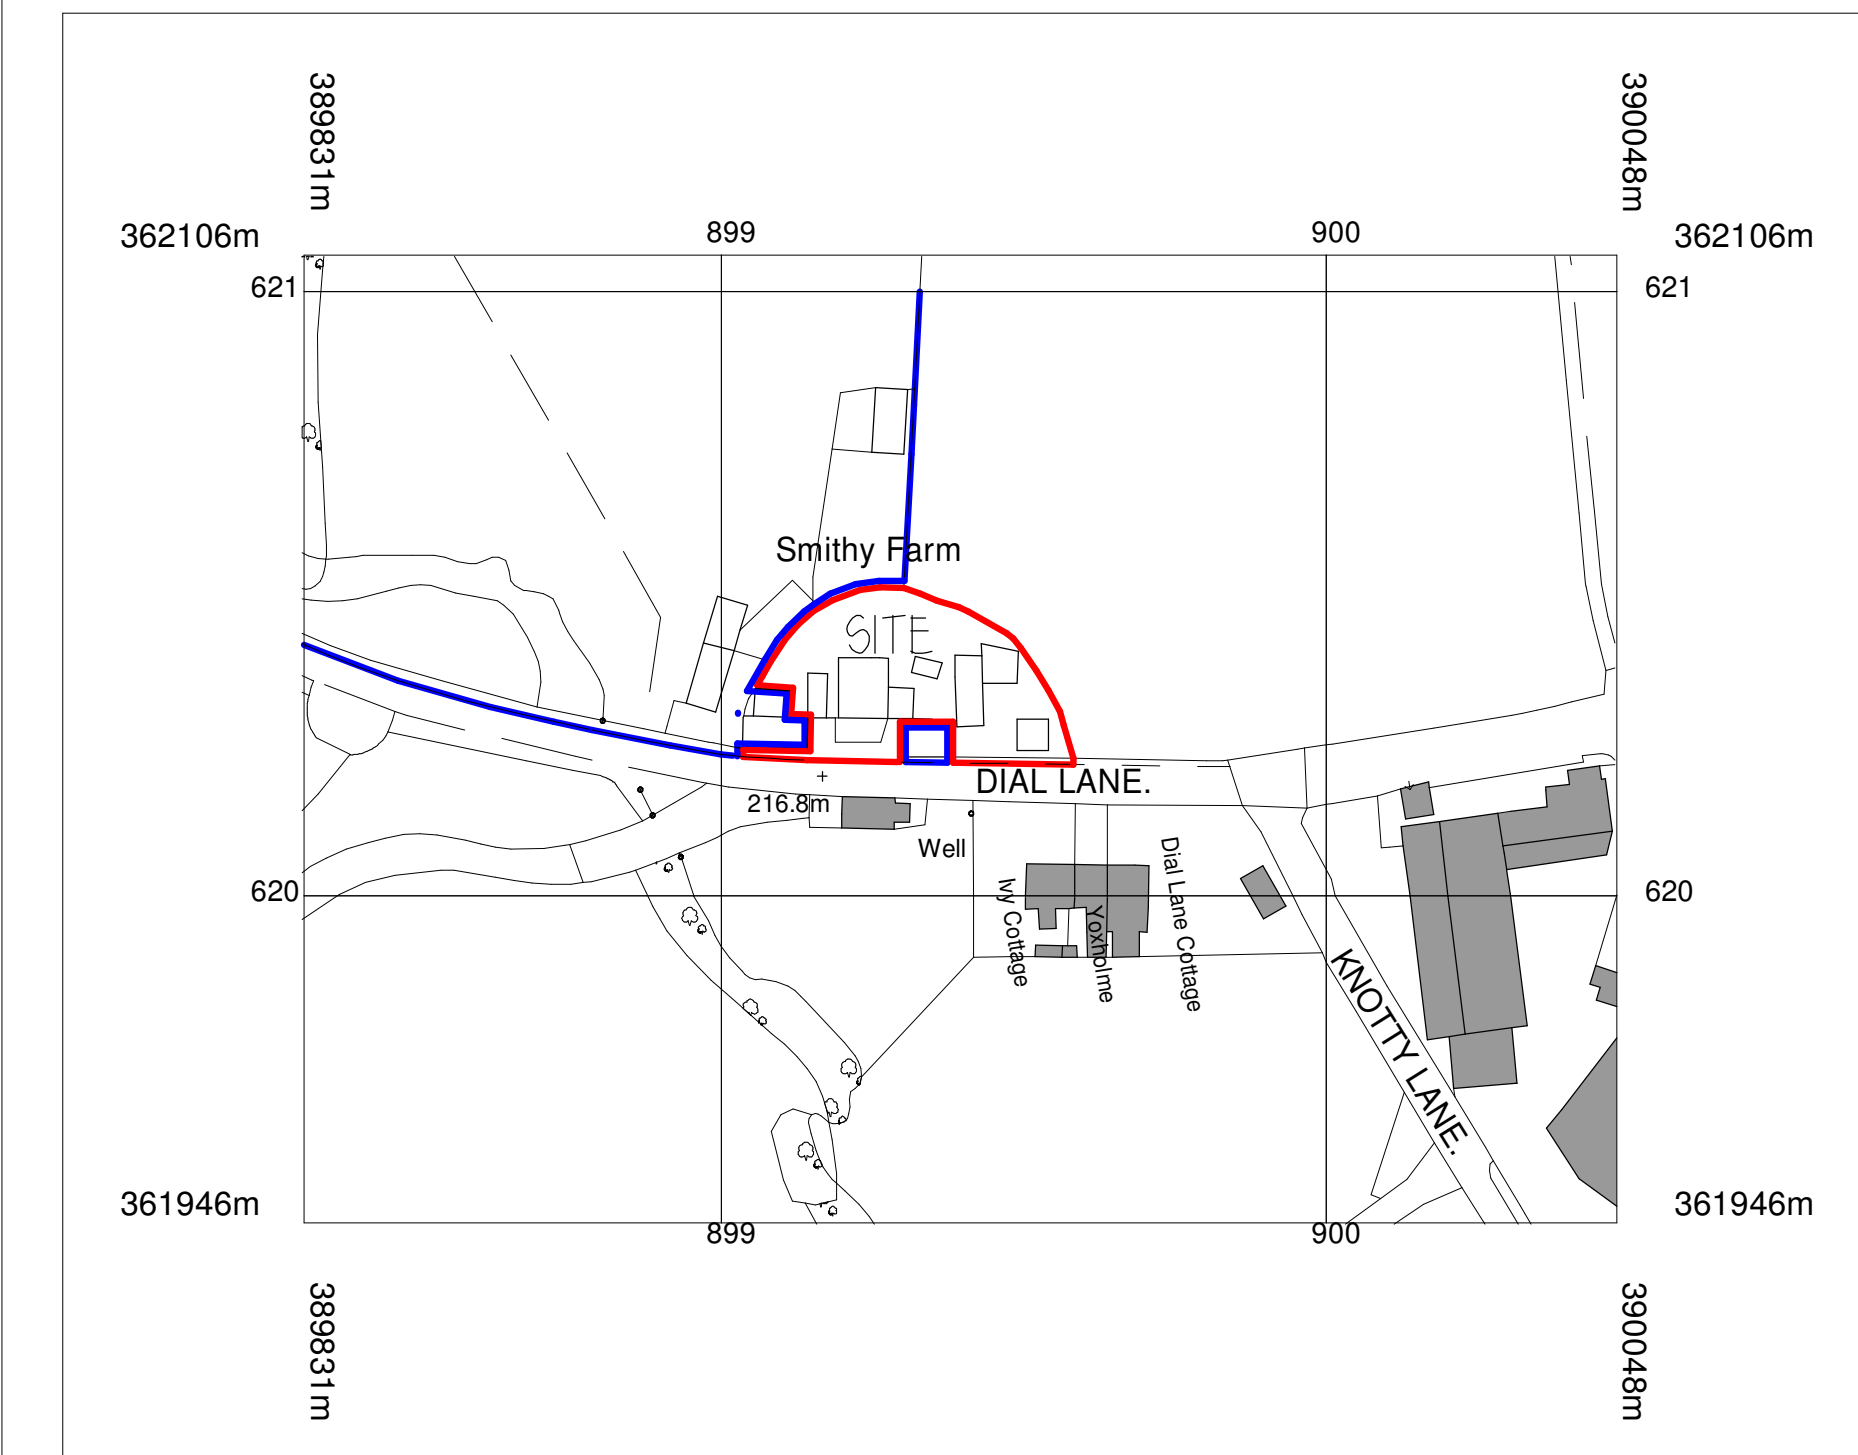

© Crown copyright and database rights 2020 OS 100035409
Reproduction in whole or in part is prohibited
without the permission of Ordnance Survey.

Location Plan 1:1250

Extension and Alterations.

Smithy Farm,
Dial Lane,
Congleton.

G.D.A Design Associates Ltd.

**4 Oakleigh Court
Congleton,
Cheshire
CW12 4NP
TEL: 01260 273331**

Date. FEB 20 Scale. 1:200 1:1250

Drawn. DA Drg. No. 20/01/04F

Note.
All dimensions must be checked on site.
Drawing size A1.