

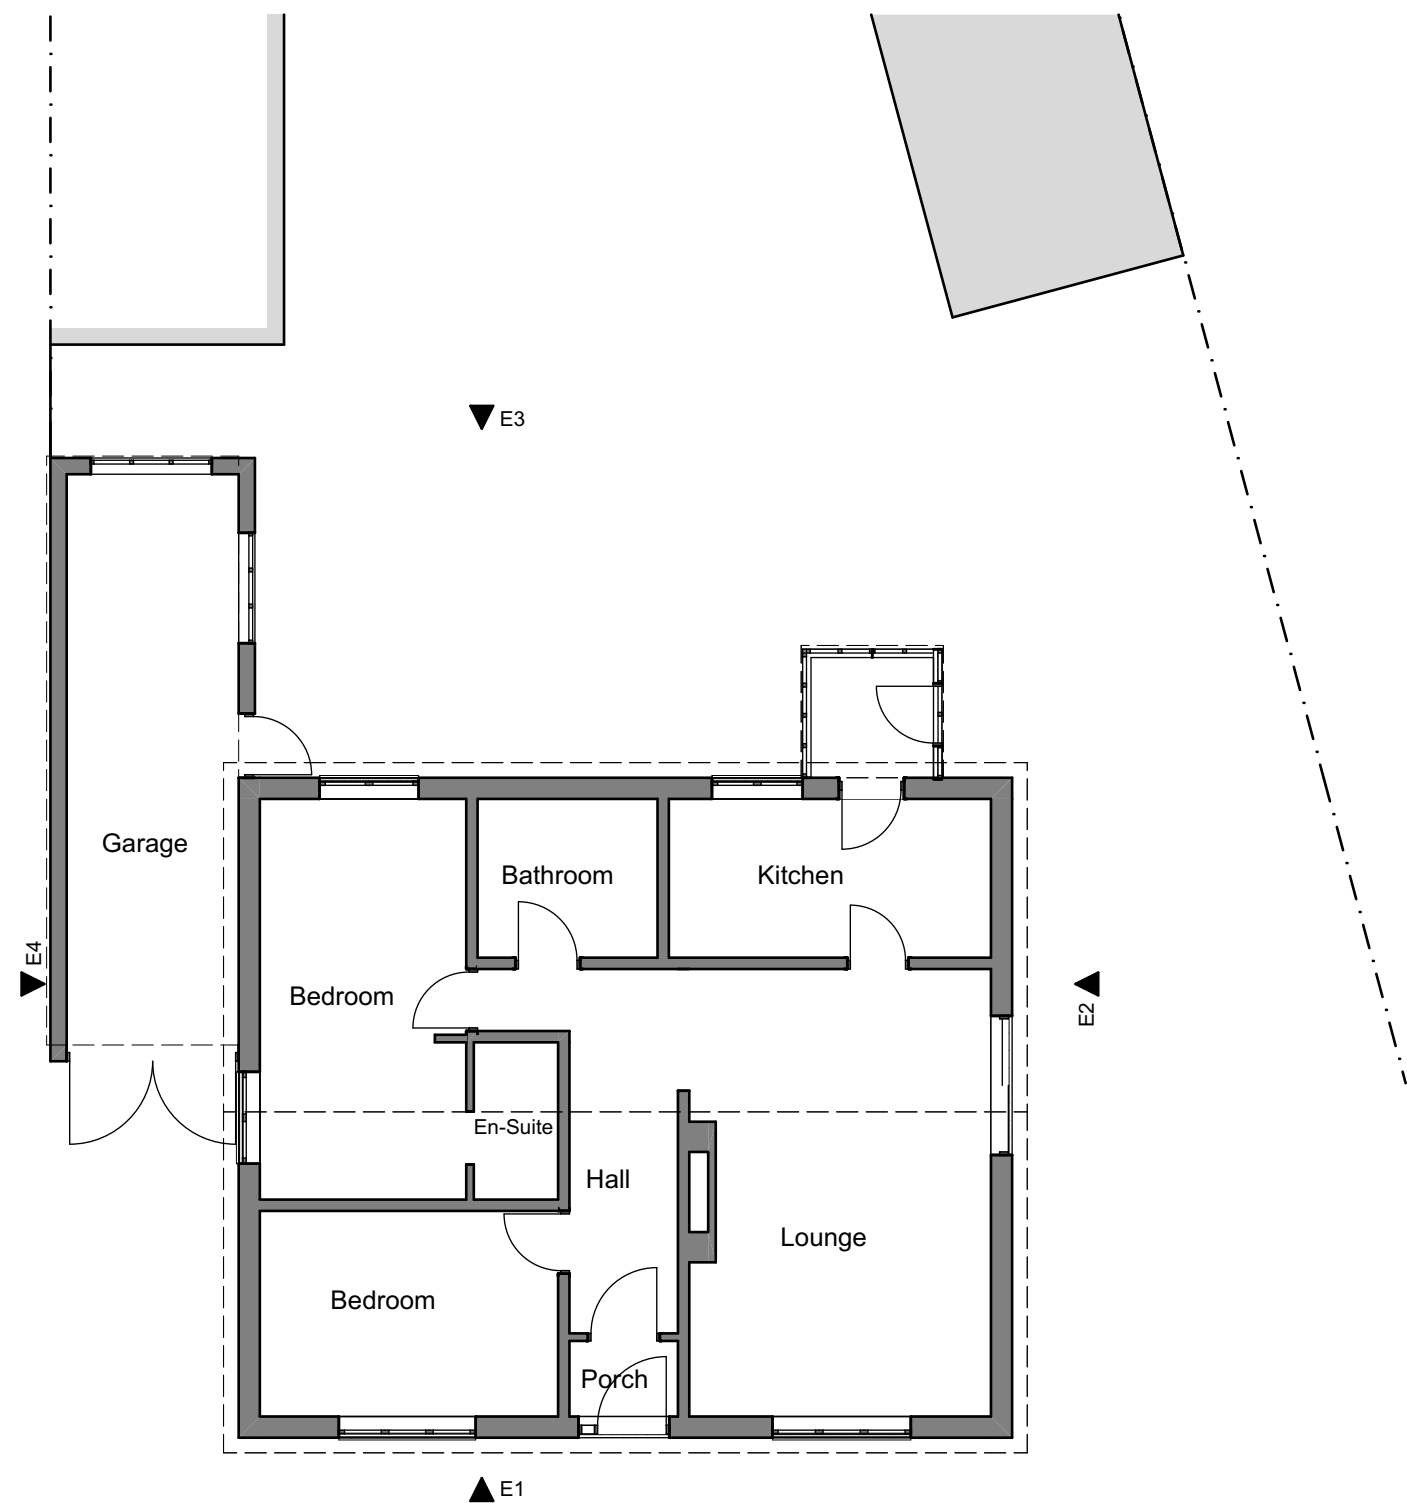
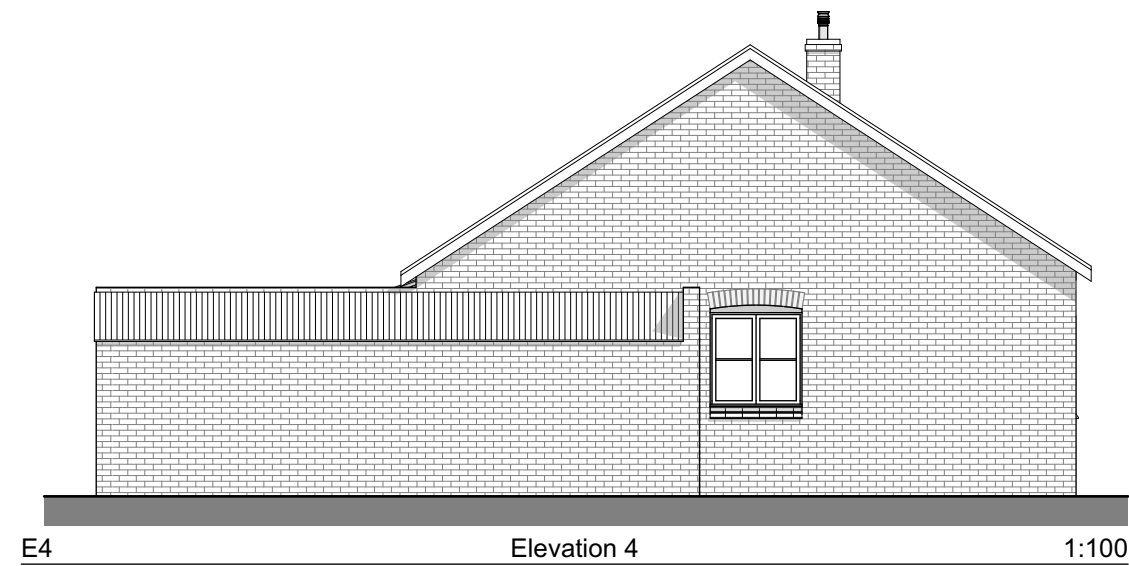
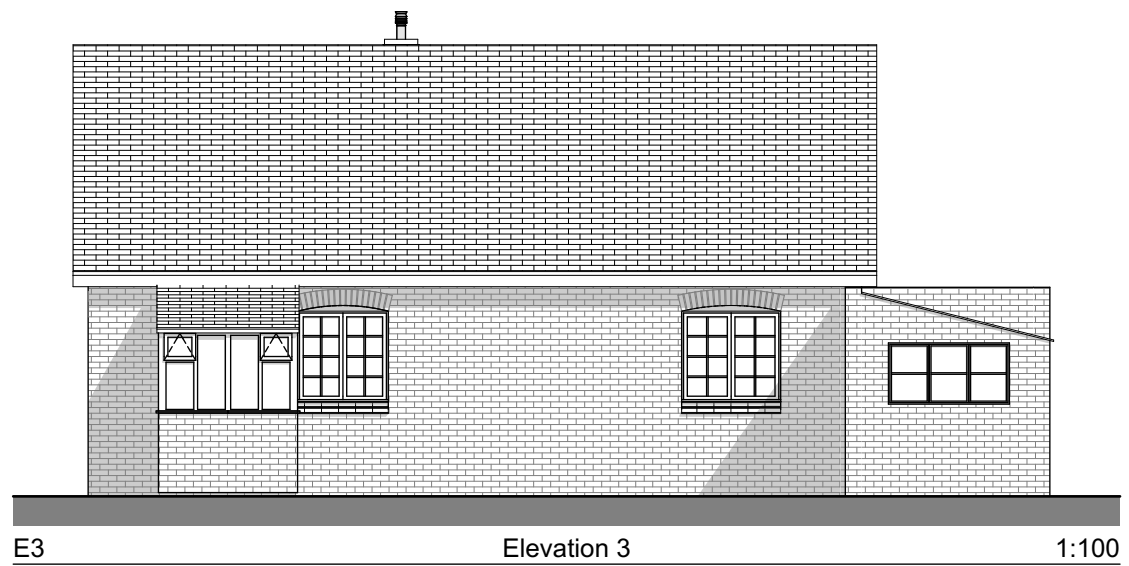


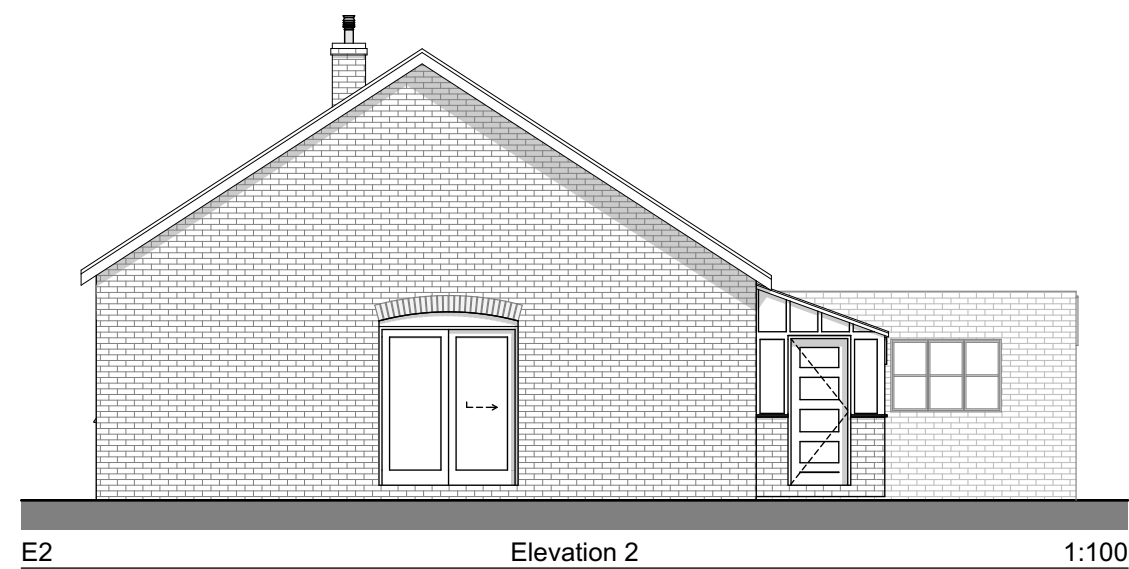

GF-Ground Floor 1:100

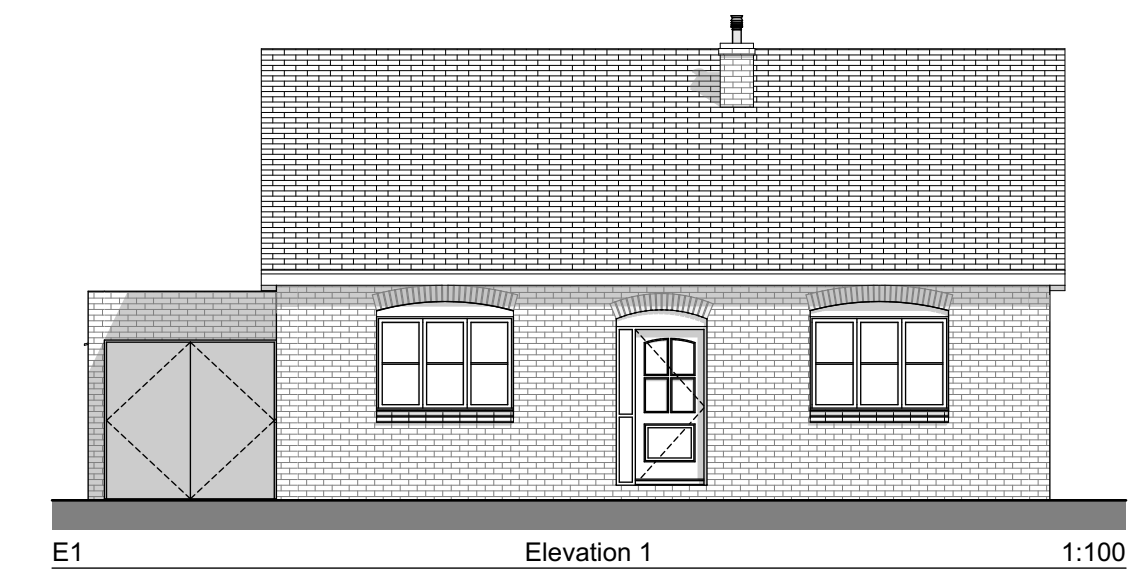

Client.
Lynton
Roughcote Lane
Stoke-on-Trent
Project.
Proposed Extension to Dwelling

Scale 1:100	Sheet Size A2	Issue Date 26/04/2024
----------------	------------------	--------------------------

Title.
Plans and Elevations as Existing

Drawing Number RC-01-01	/(Revision)	Revision ID
-----------------------------------	-------------	-------------