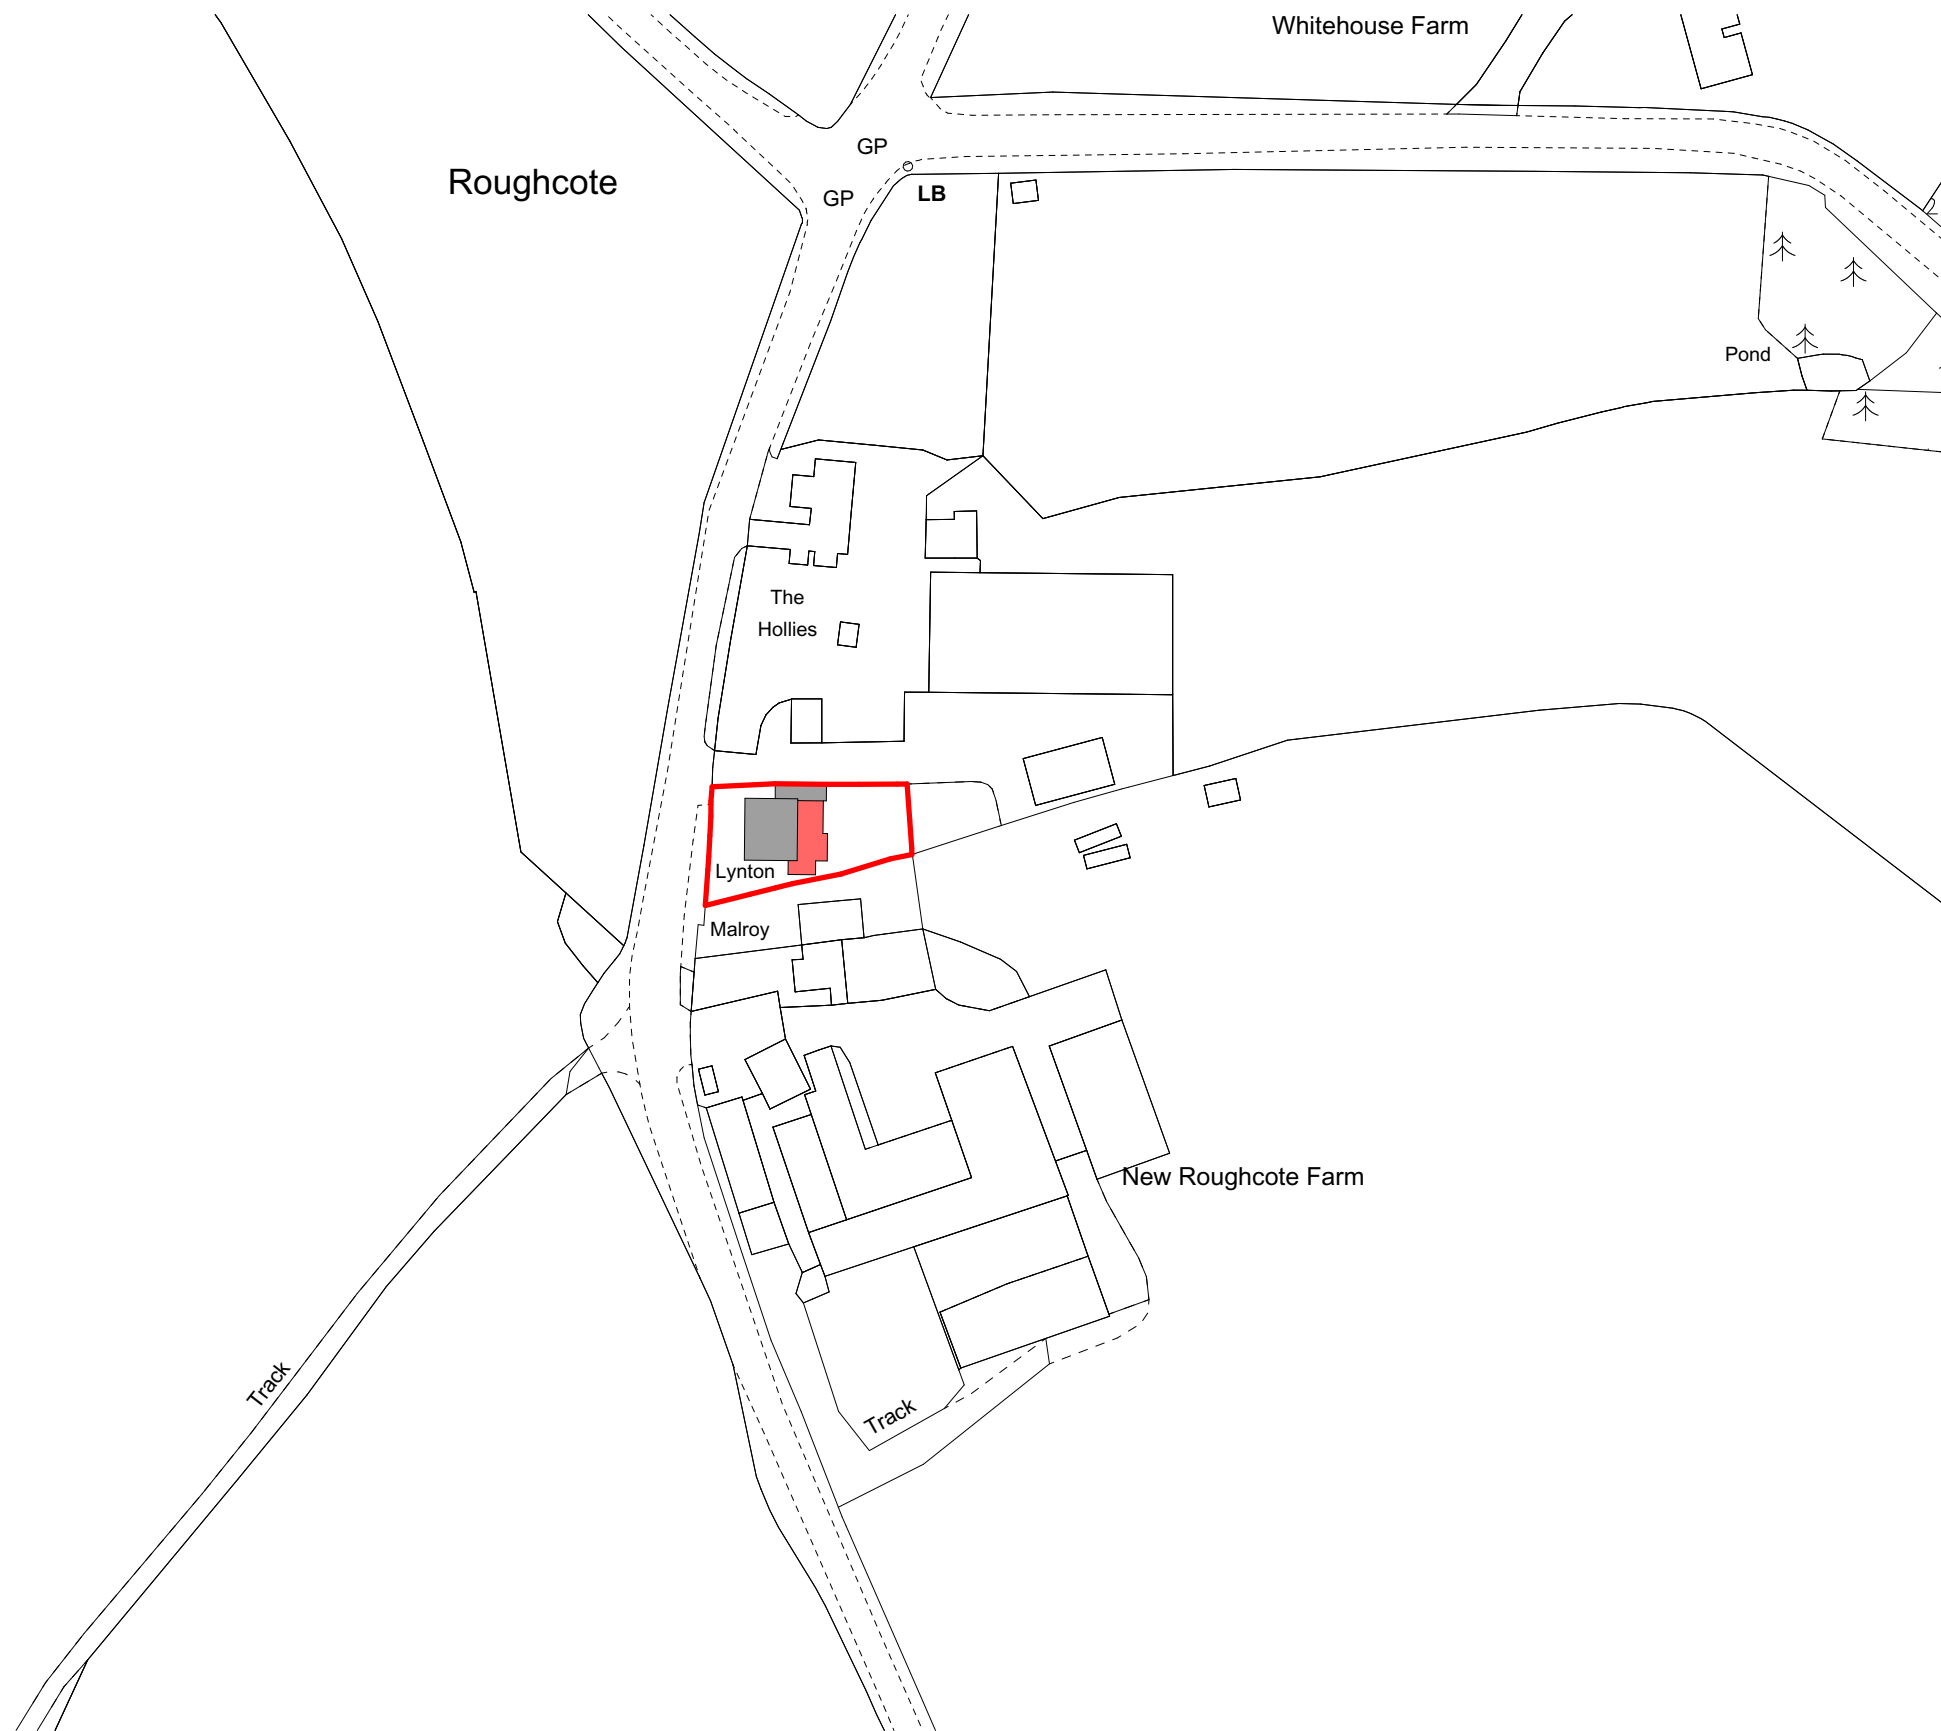


Client. Lynton Roughcote Lane Stoke-on-Trent		
Project. Proposed Extension to Dwelling		
Scale 1:1250	Sheet Size A3	Issue Date 09/05/2024
Title. Location Plan		
Drawing Number RC-01-06	/ (Revision)	Revision ID