


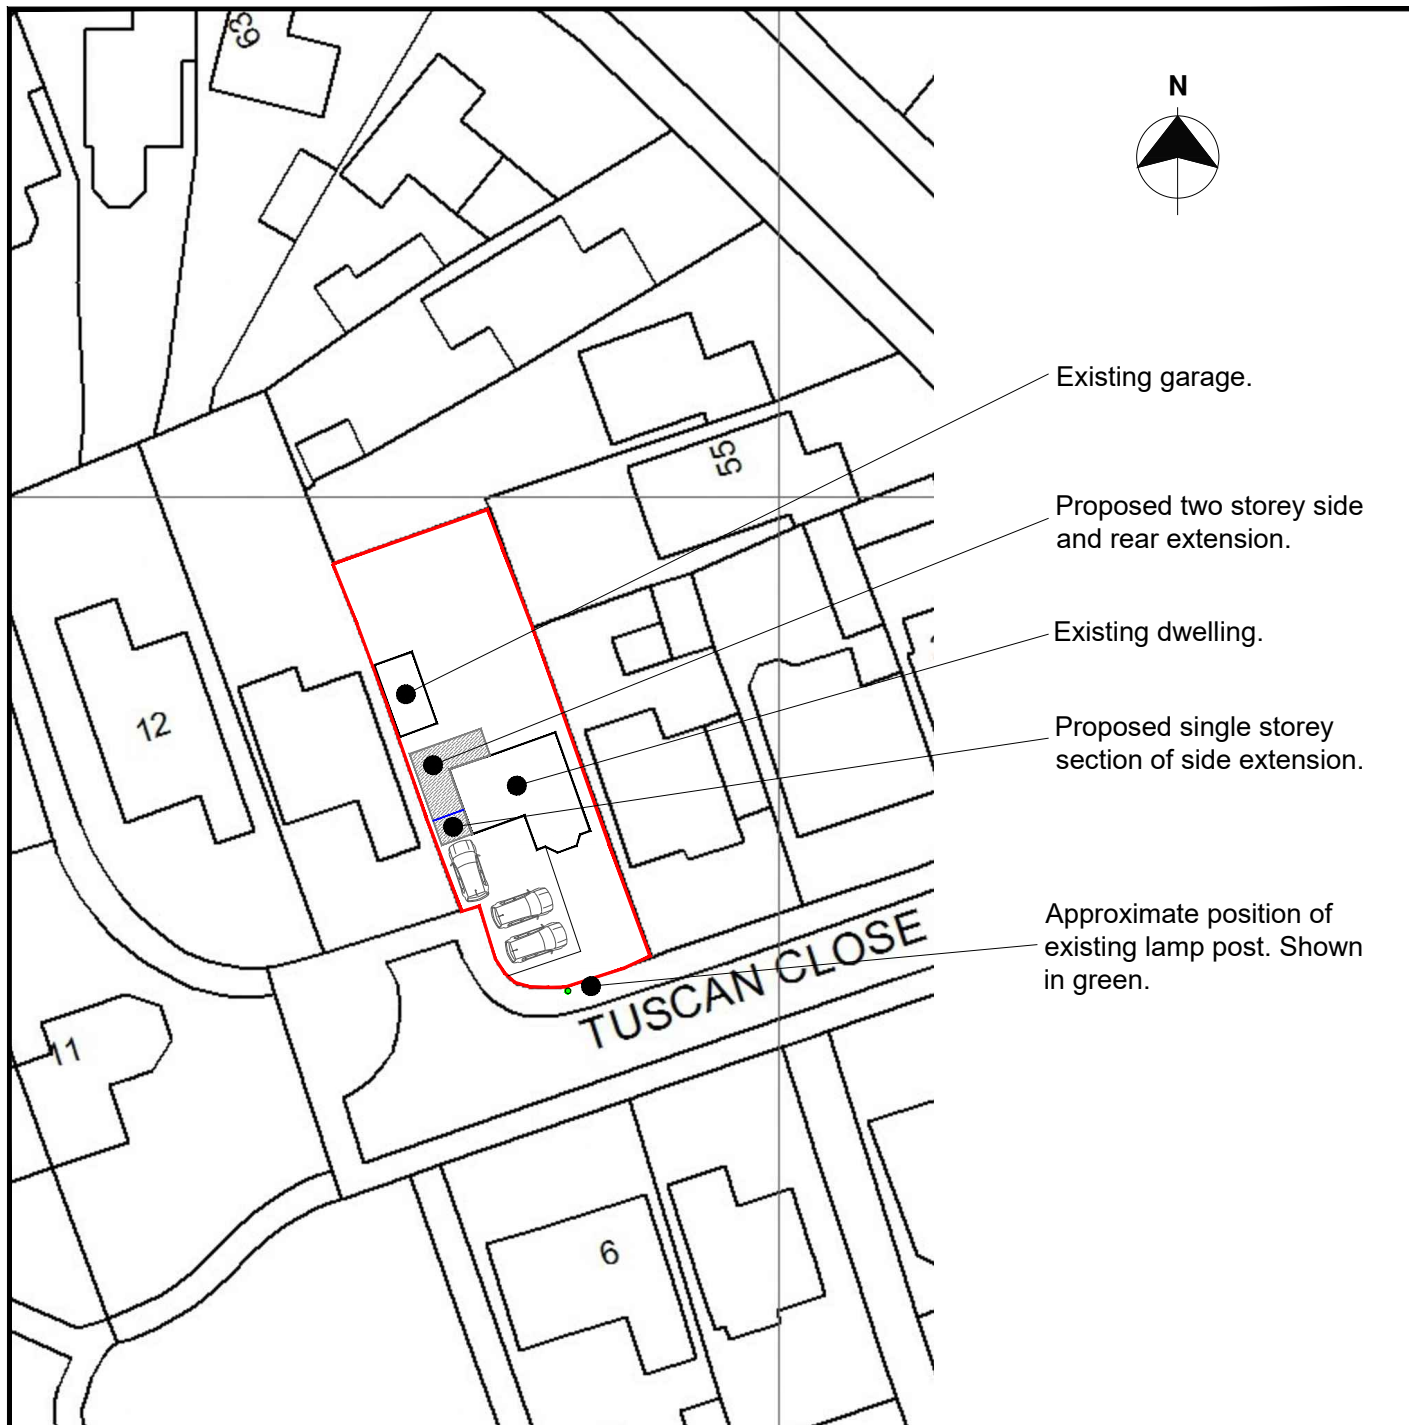

TOM WITHERS ARCHITECTURE

Tom Withers Architecture Ltd

5 The Courtyard,
Greenfield Industrial Estate, Congleton,
Cheshire, CW12 4TR.
Tel: 01260 277175

Email: info@tomwithersarchitecture.co.uk

Project Details:

Proposed two storey side and rear extension.
8 Tuscan Close,
Cheadle,
Stoke-On-Trent,
Staffordshire,
ST10 1HS
For: Ms Jenny Coverley.

Revisions: P1 Existing lamp post shown, proposed parking revised. 16.05.24

Date: May 2024	Status: As Proposed	Sheet No: Planning Drawings 0605-004-P1
Scale: 1:500 @ A4 Block Plan	Drawn By: MC	