


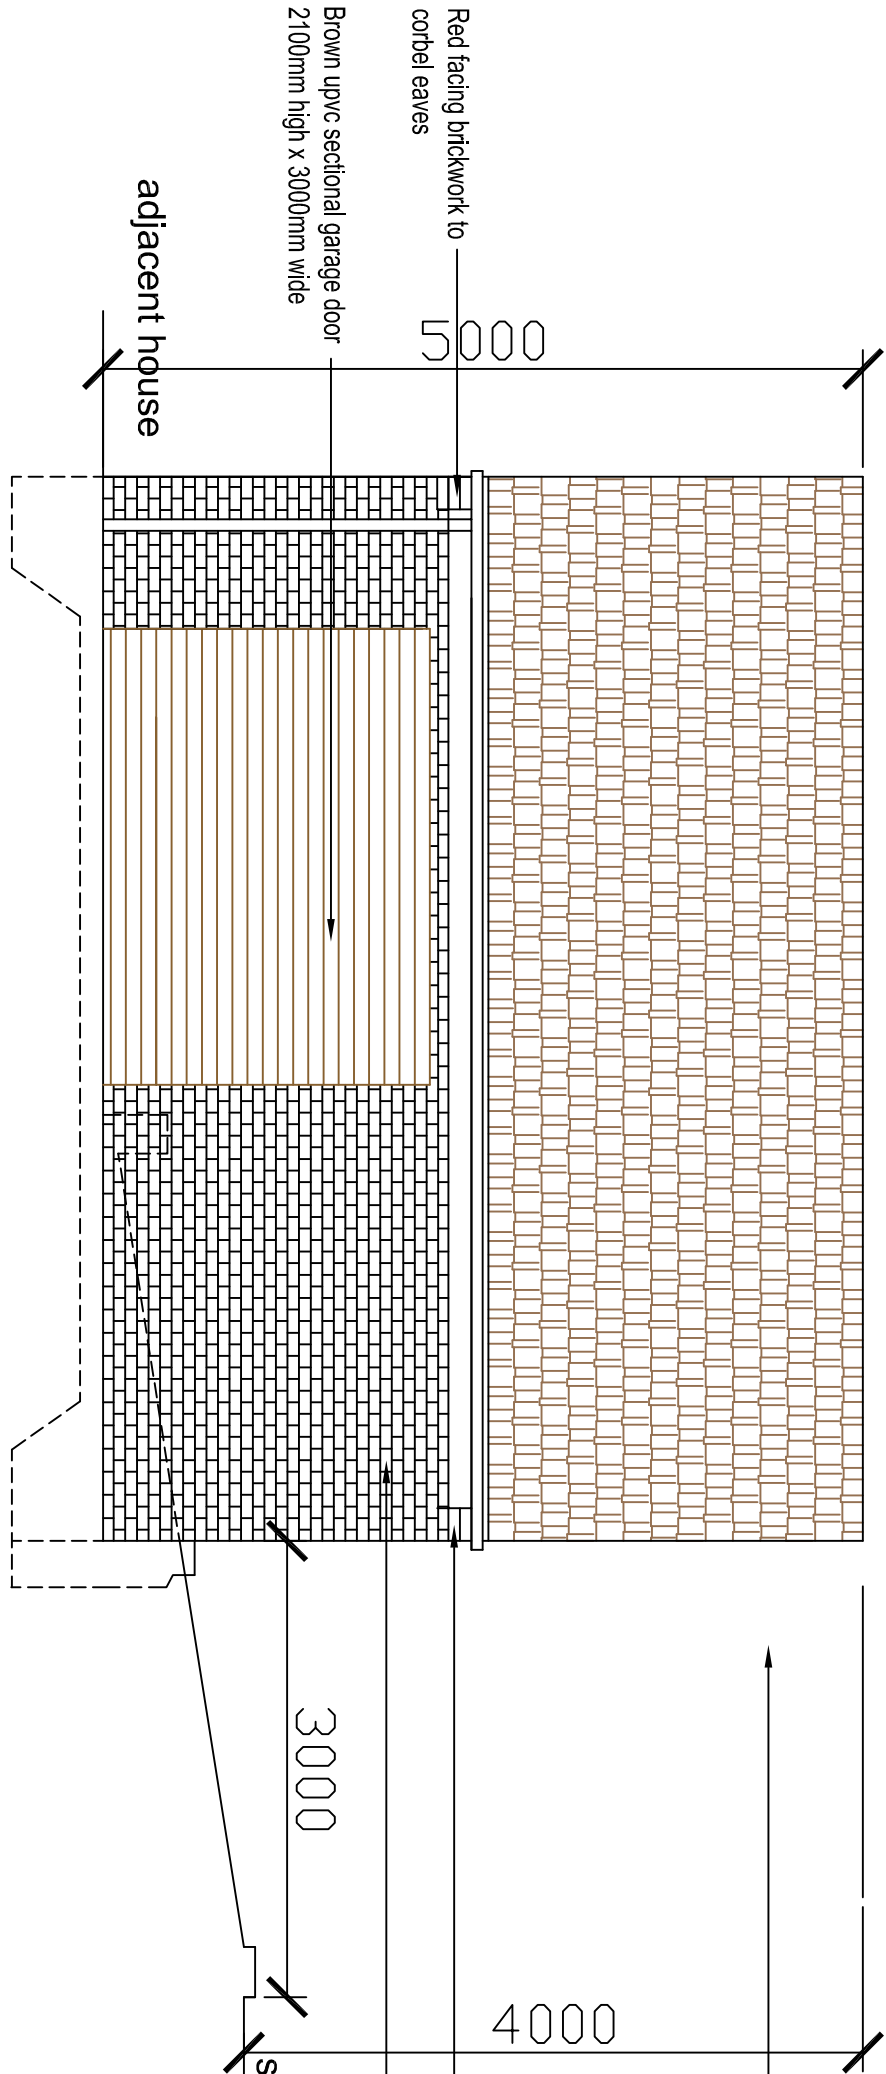
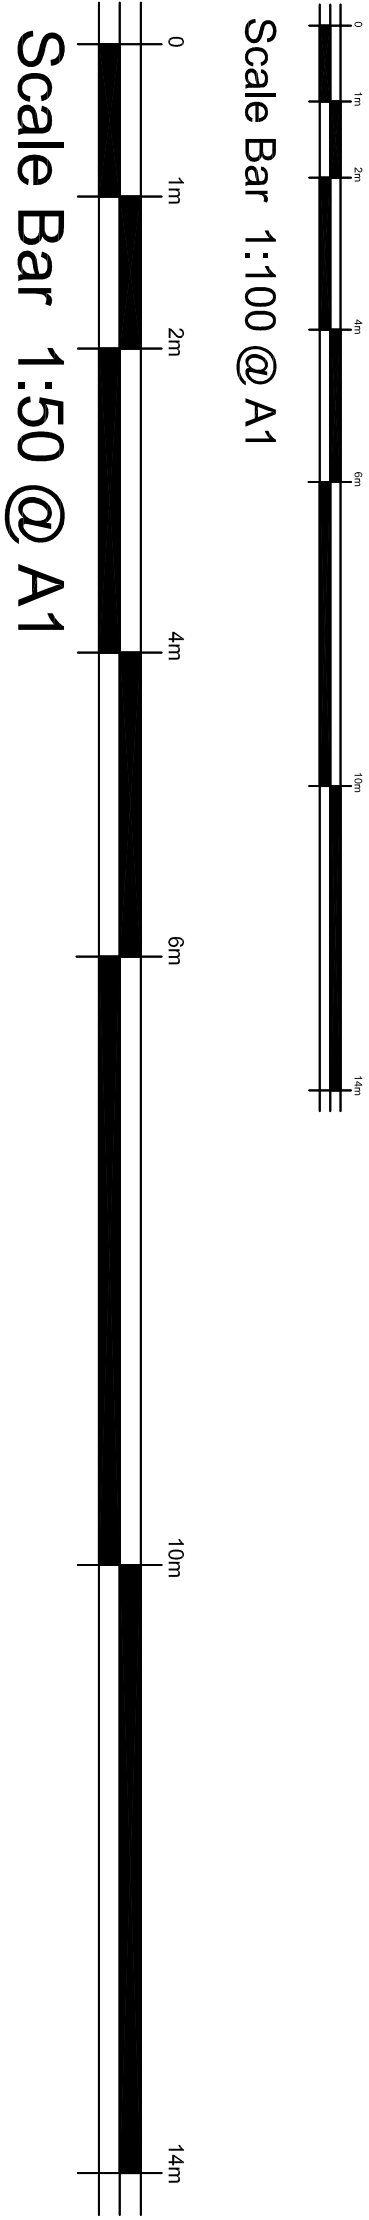
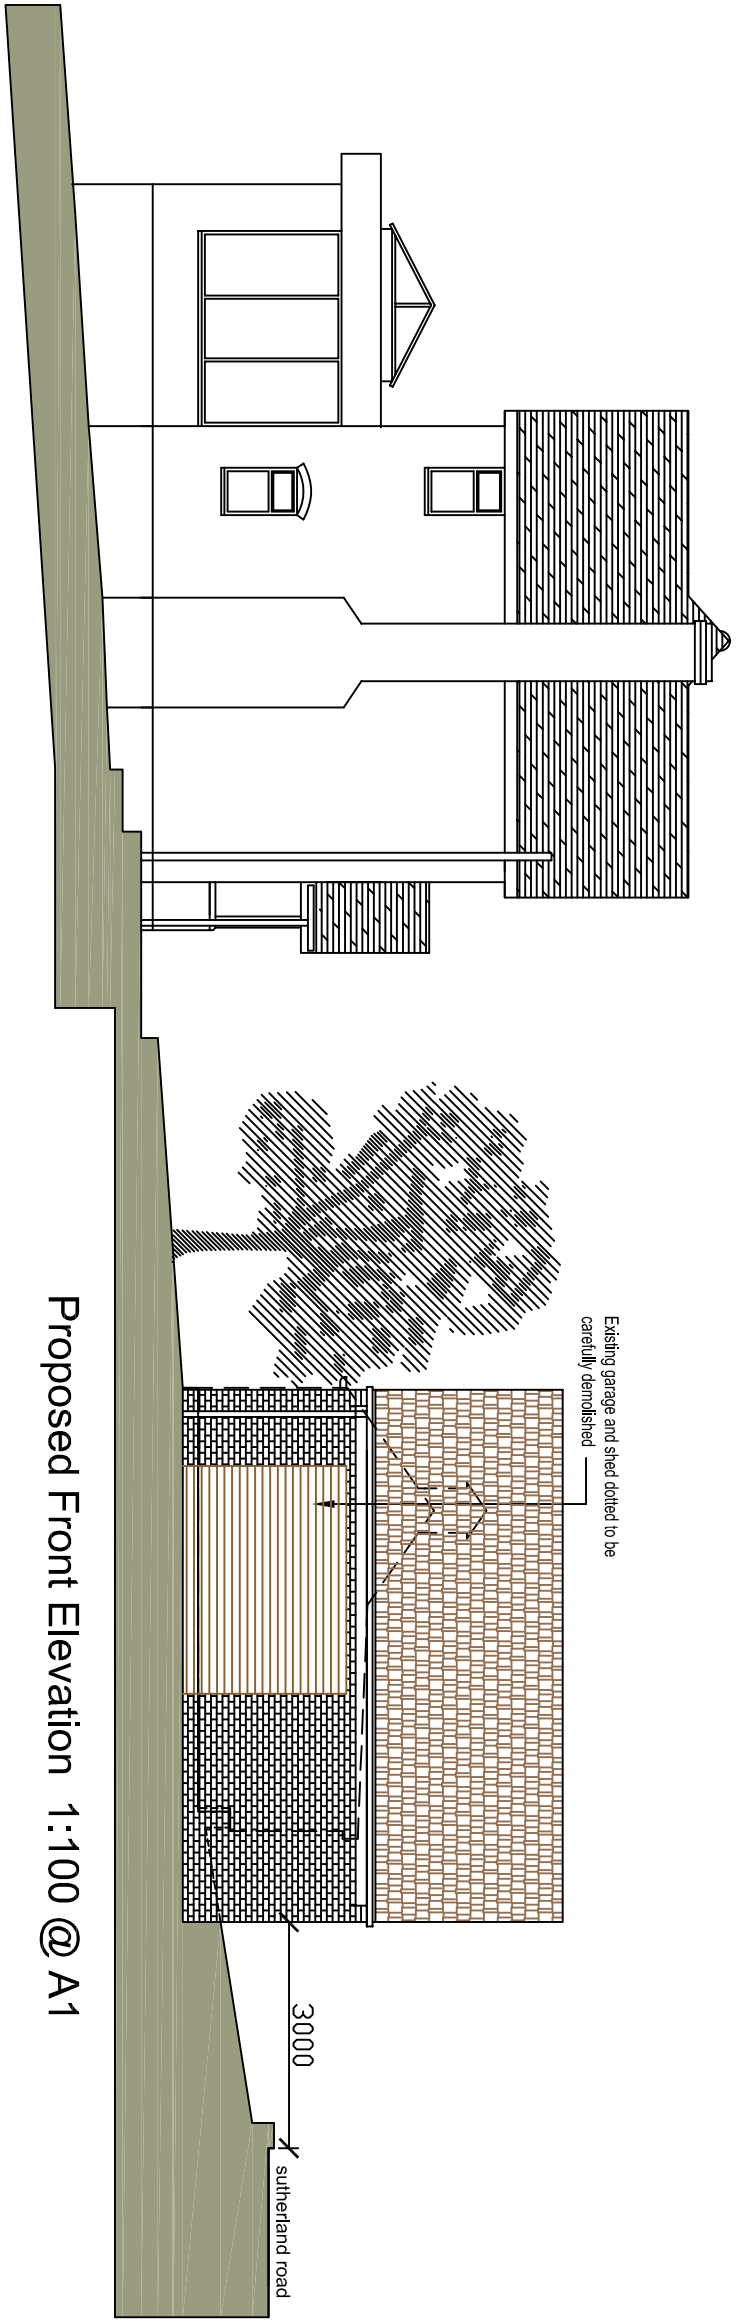
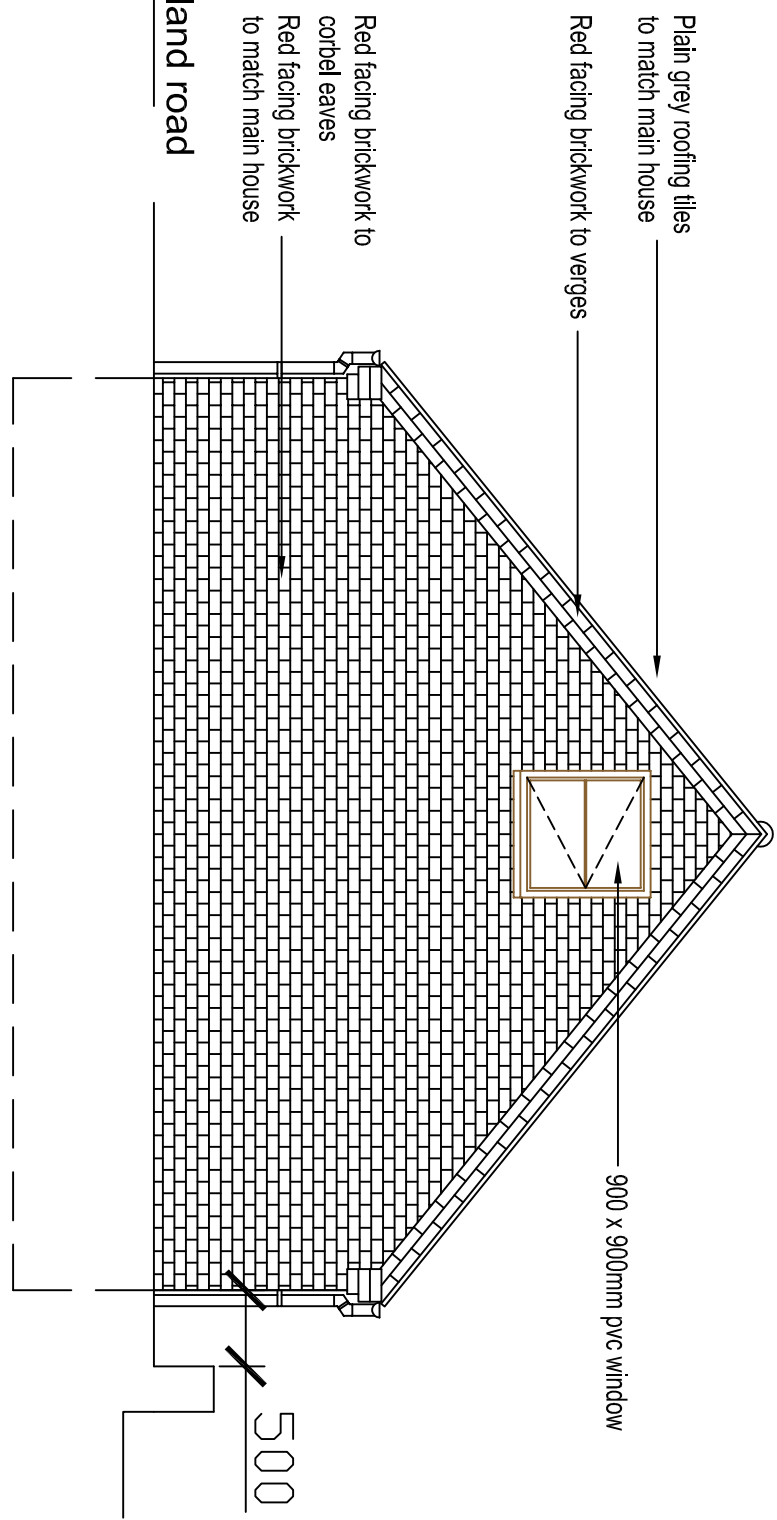


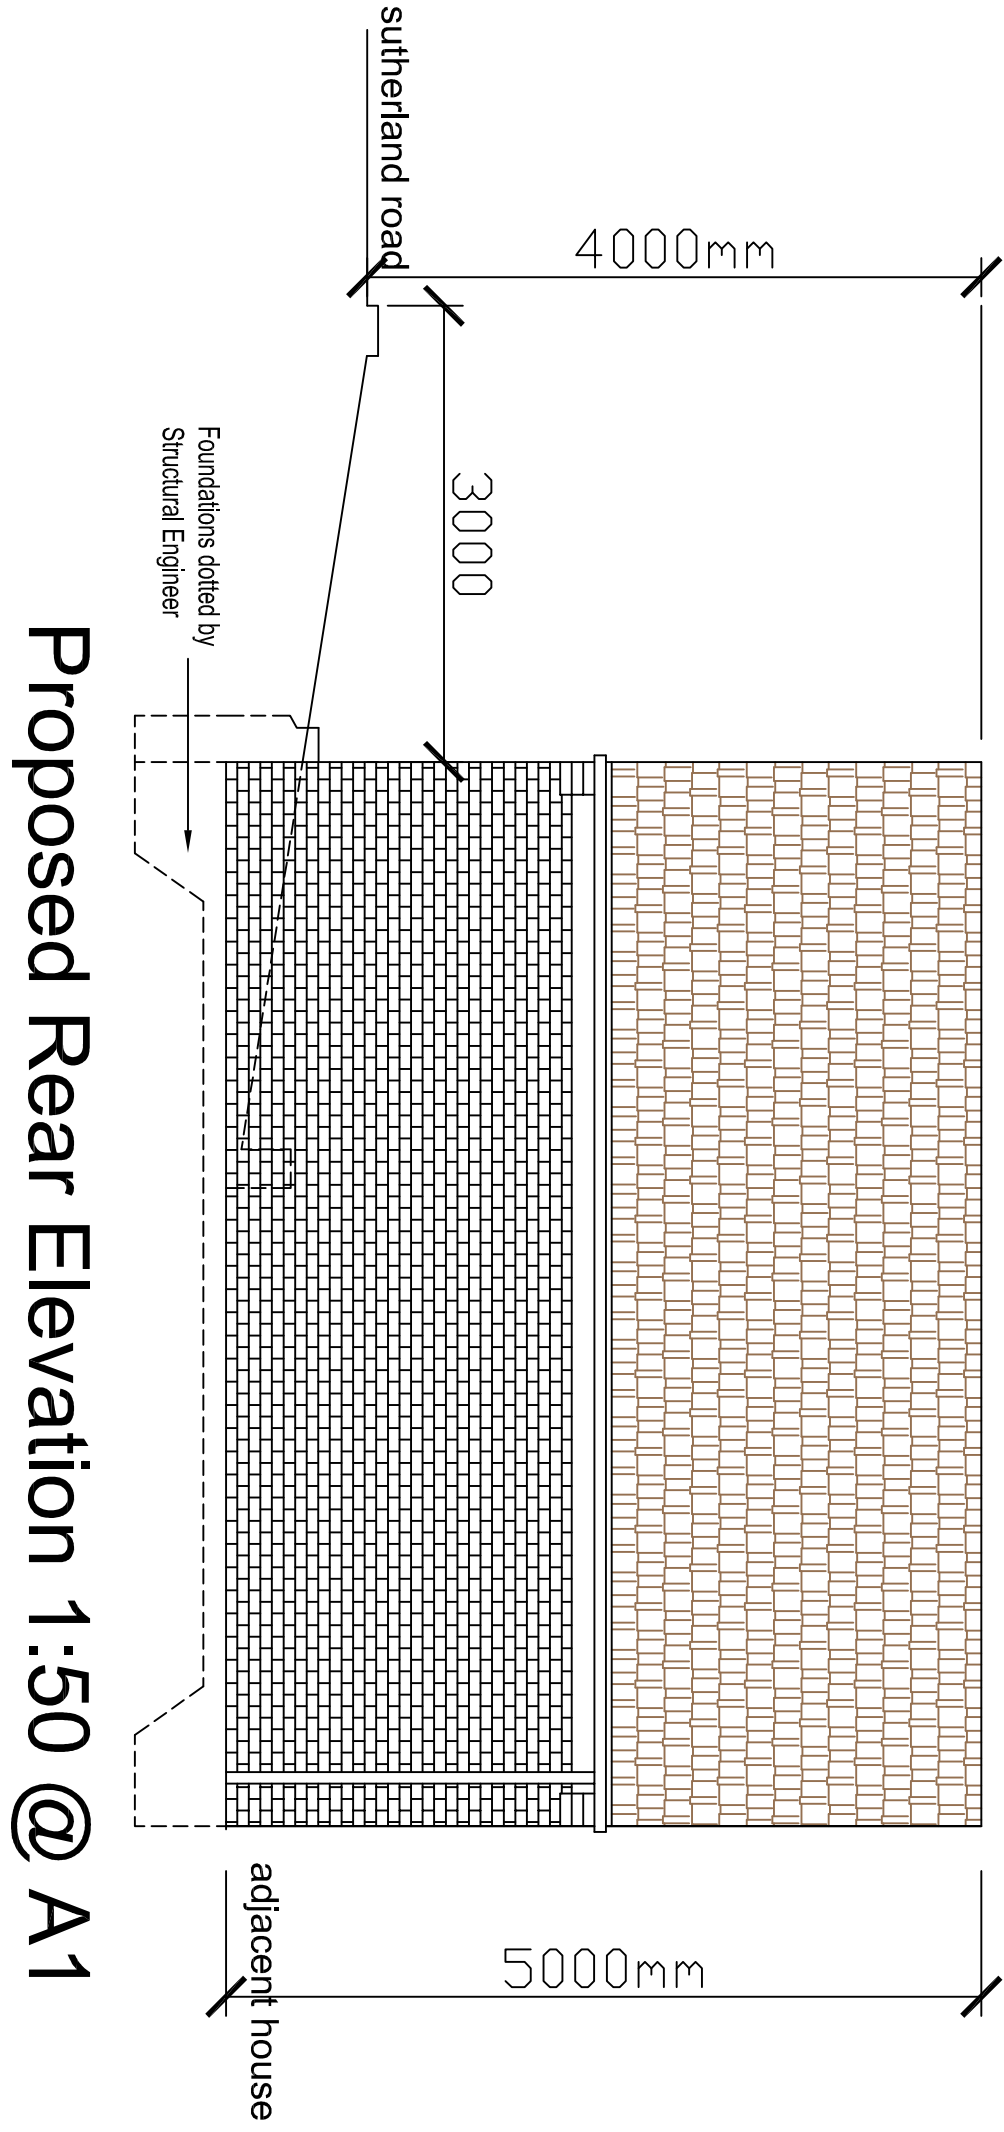

Proposed Side Elevation 1:50 @ A1
(view from sutherland road)

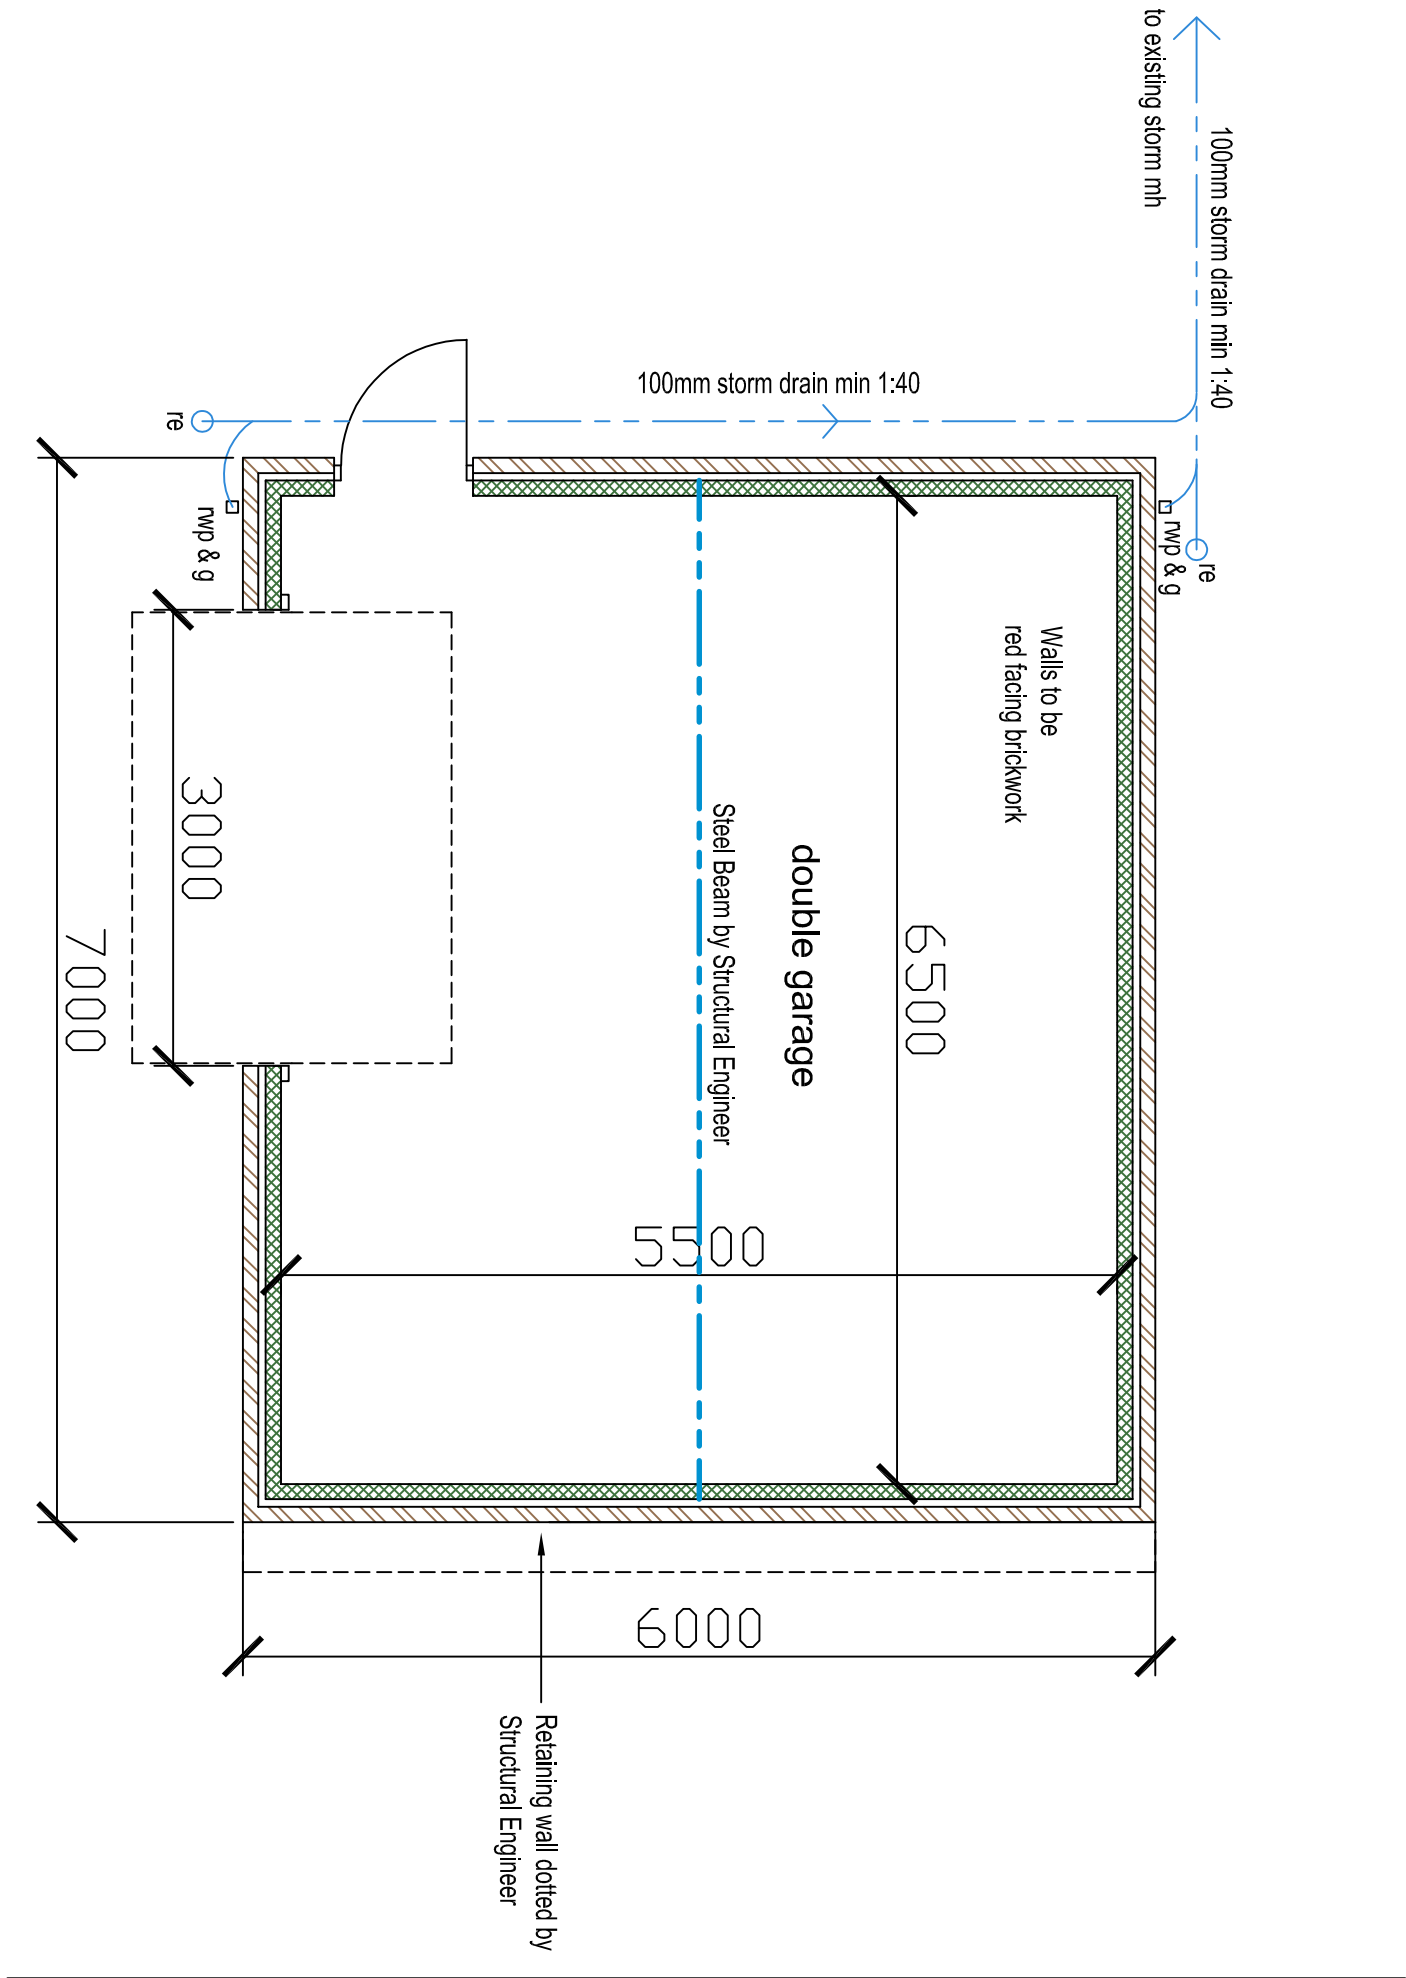

Proposed Side Elevation 1:50 @ A1
(adjacent house)

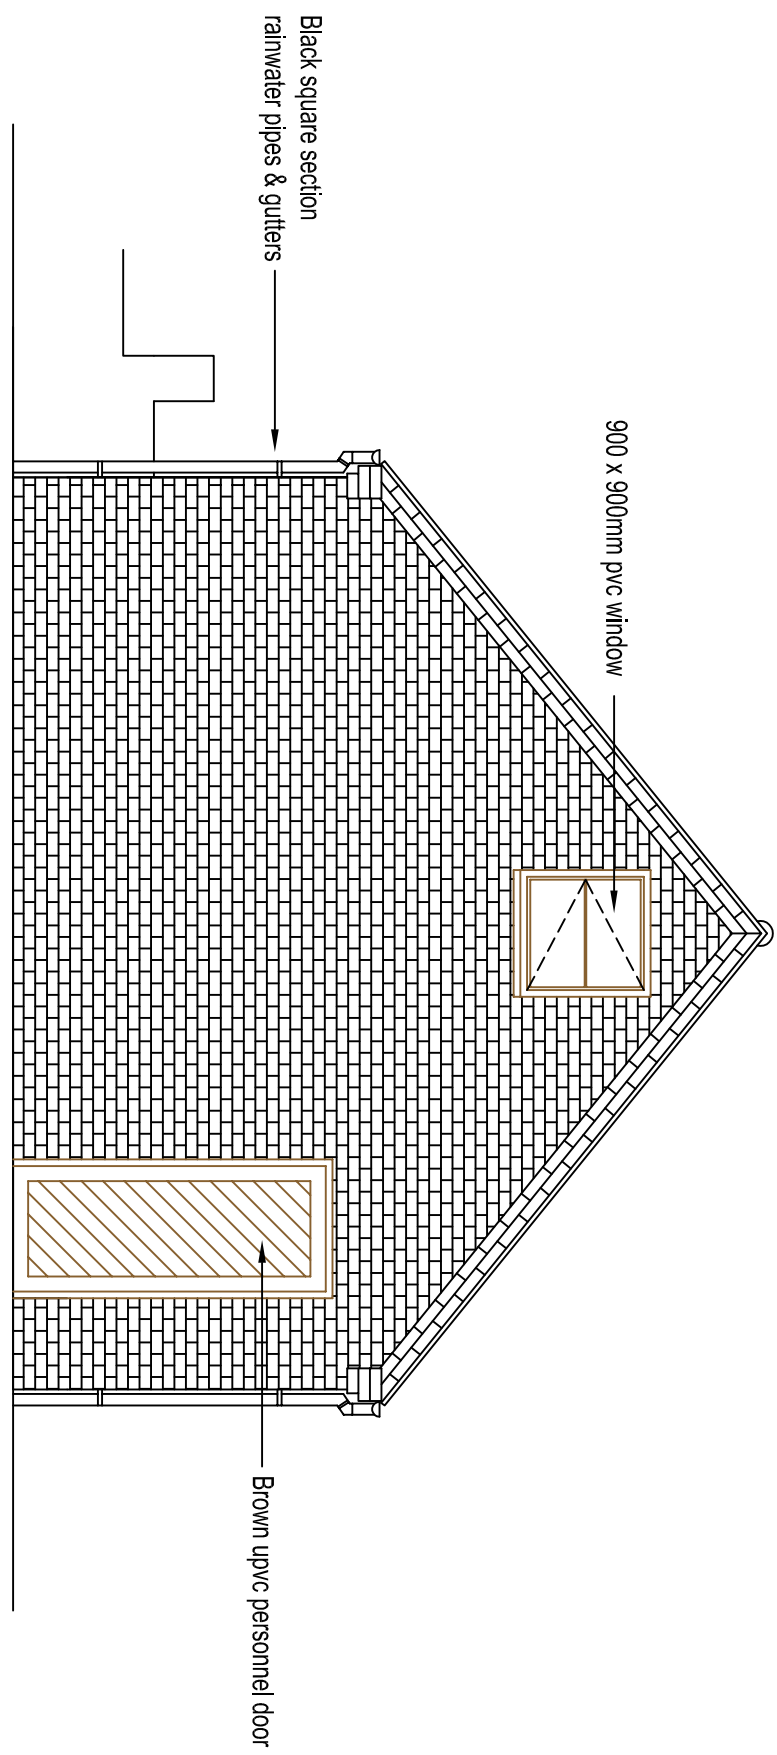

Proposed Demolition of Existing Single Detached Garage and Lean to shed and Erection of new Double Detached Garage at 'Apple Tree Cottage' Sutherland Road, Longsdon, Stoke on Trent. .
For Mr & Mrs P. Potts. Scale:- 1:50 & 1:100 Date September 2023