





North Elevation



Sectional West Elevation

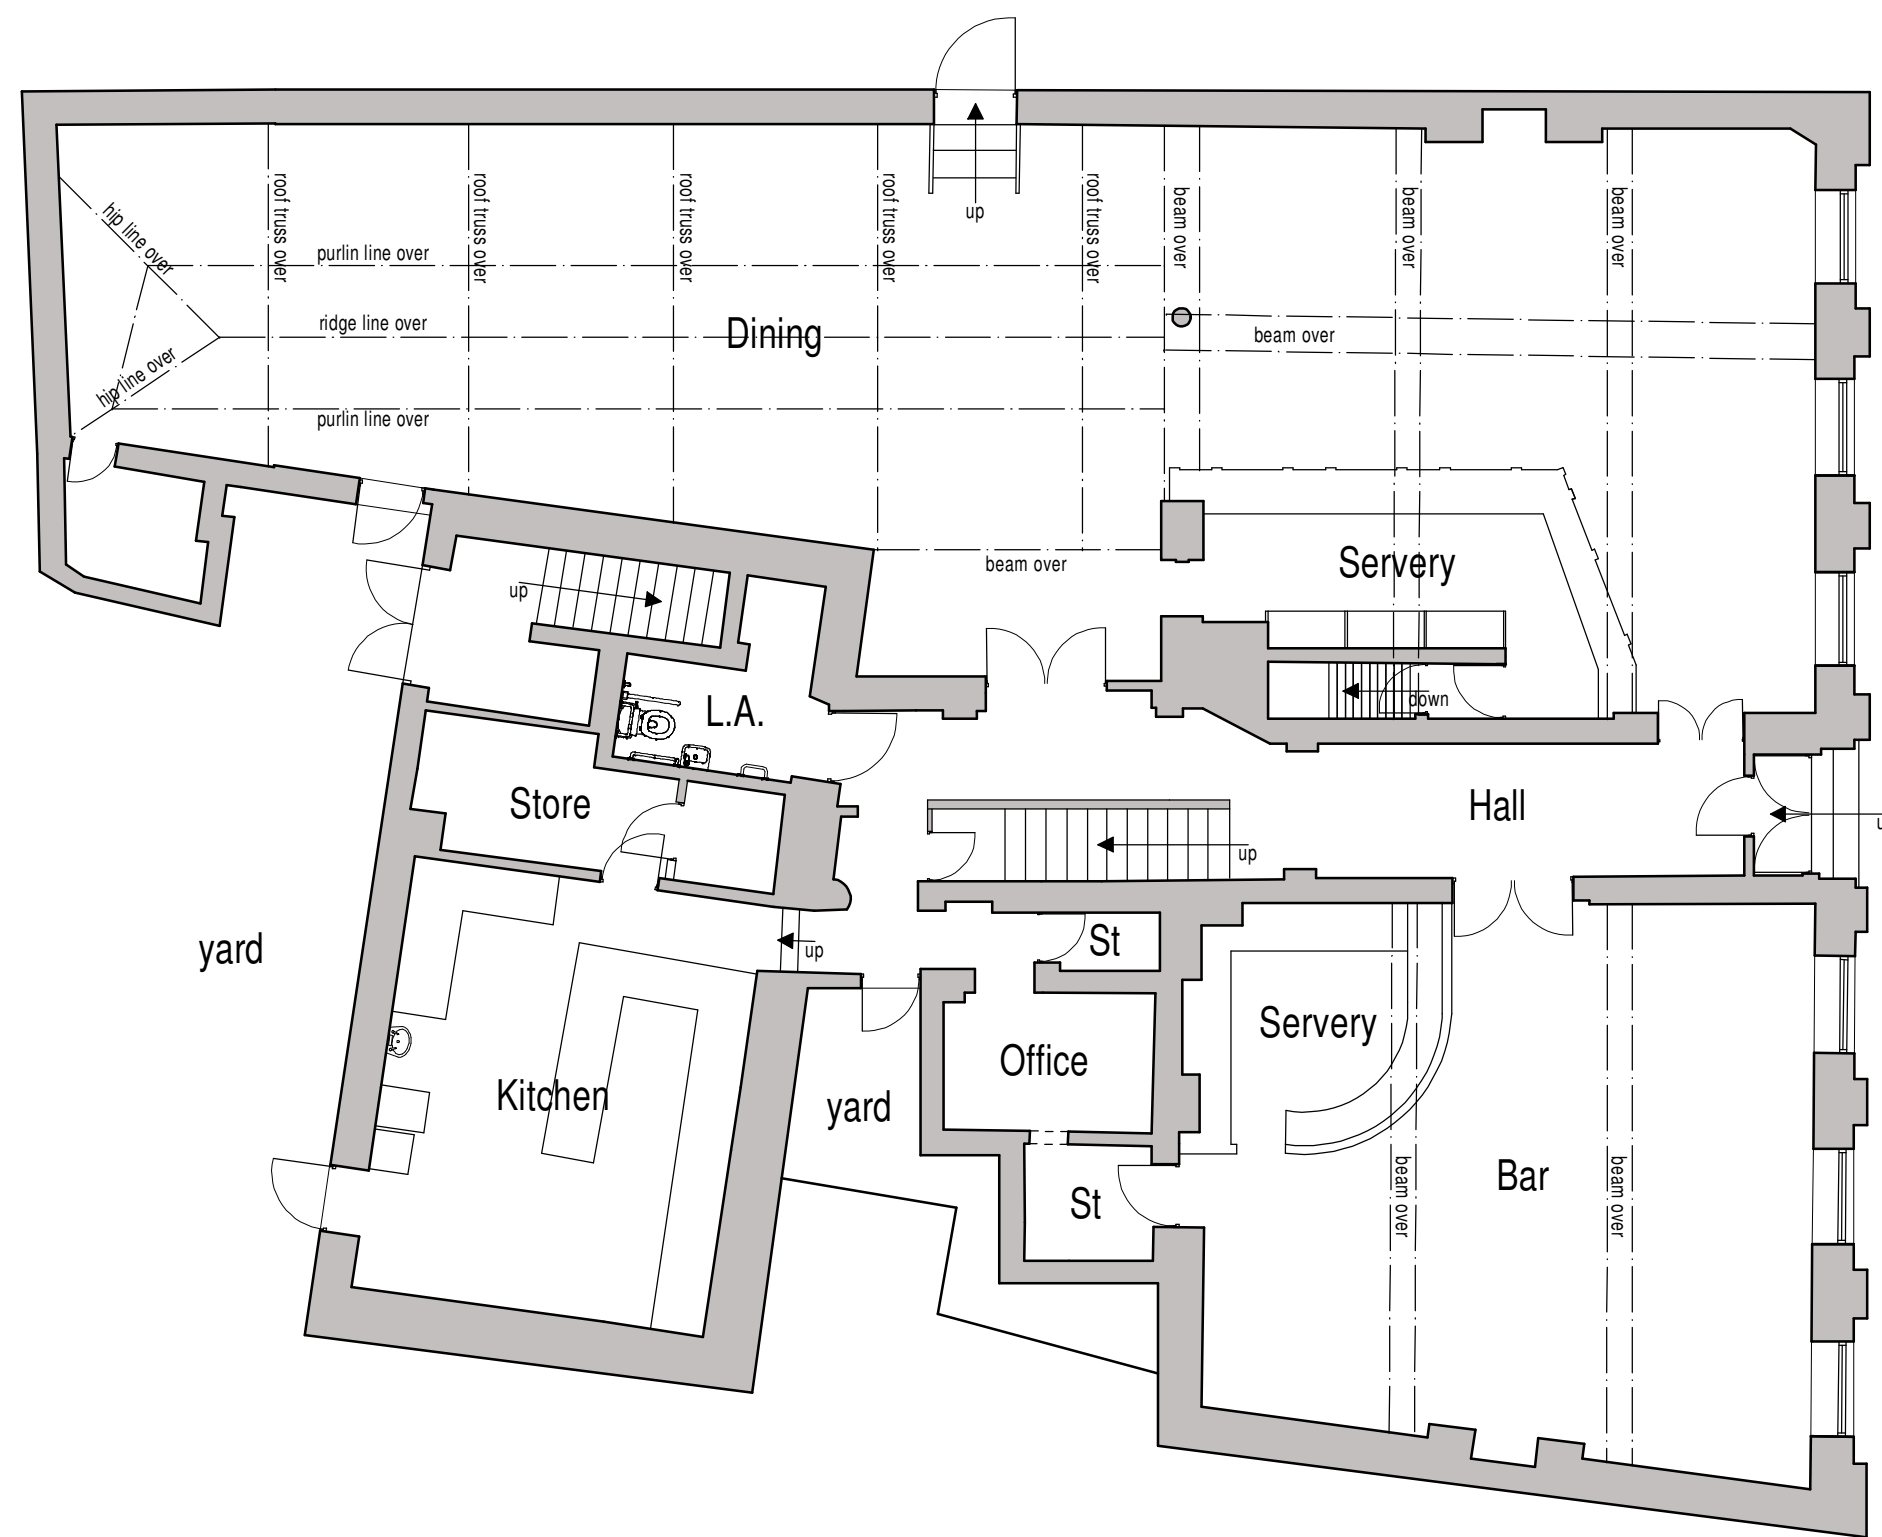

Ground Floor Plan

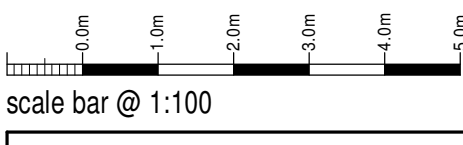

Silk Mill
Proposed Addition of Rooflights to
Dining Area @ Silk Mill,
3 Market Street,
Leek, Staffordshire,
ST13 6HX

Existing Conditions		Floor Plan and Elevations	
Date	April 2024	Sheet	A1
Rev.	2023-2829-06	Scale	1:100
Drawn	A	Rev.	RG
A-0305/2024 - PLAN UPDATED FOR PLANNING SUBMISSION			



10 Cawdry Buildings, Fountain Street, Leek, ST13 6JP
Telephone: 01538 386002
E-mail: info@sammonsltd.co.uk
Web: www.sammonsltd.co.uk