


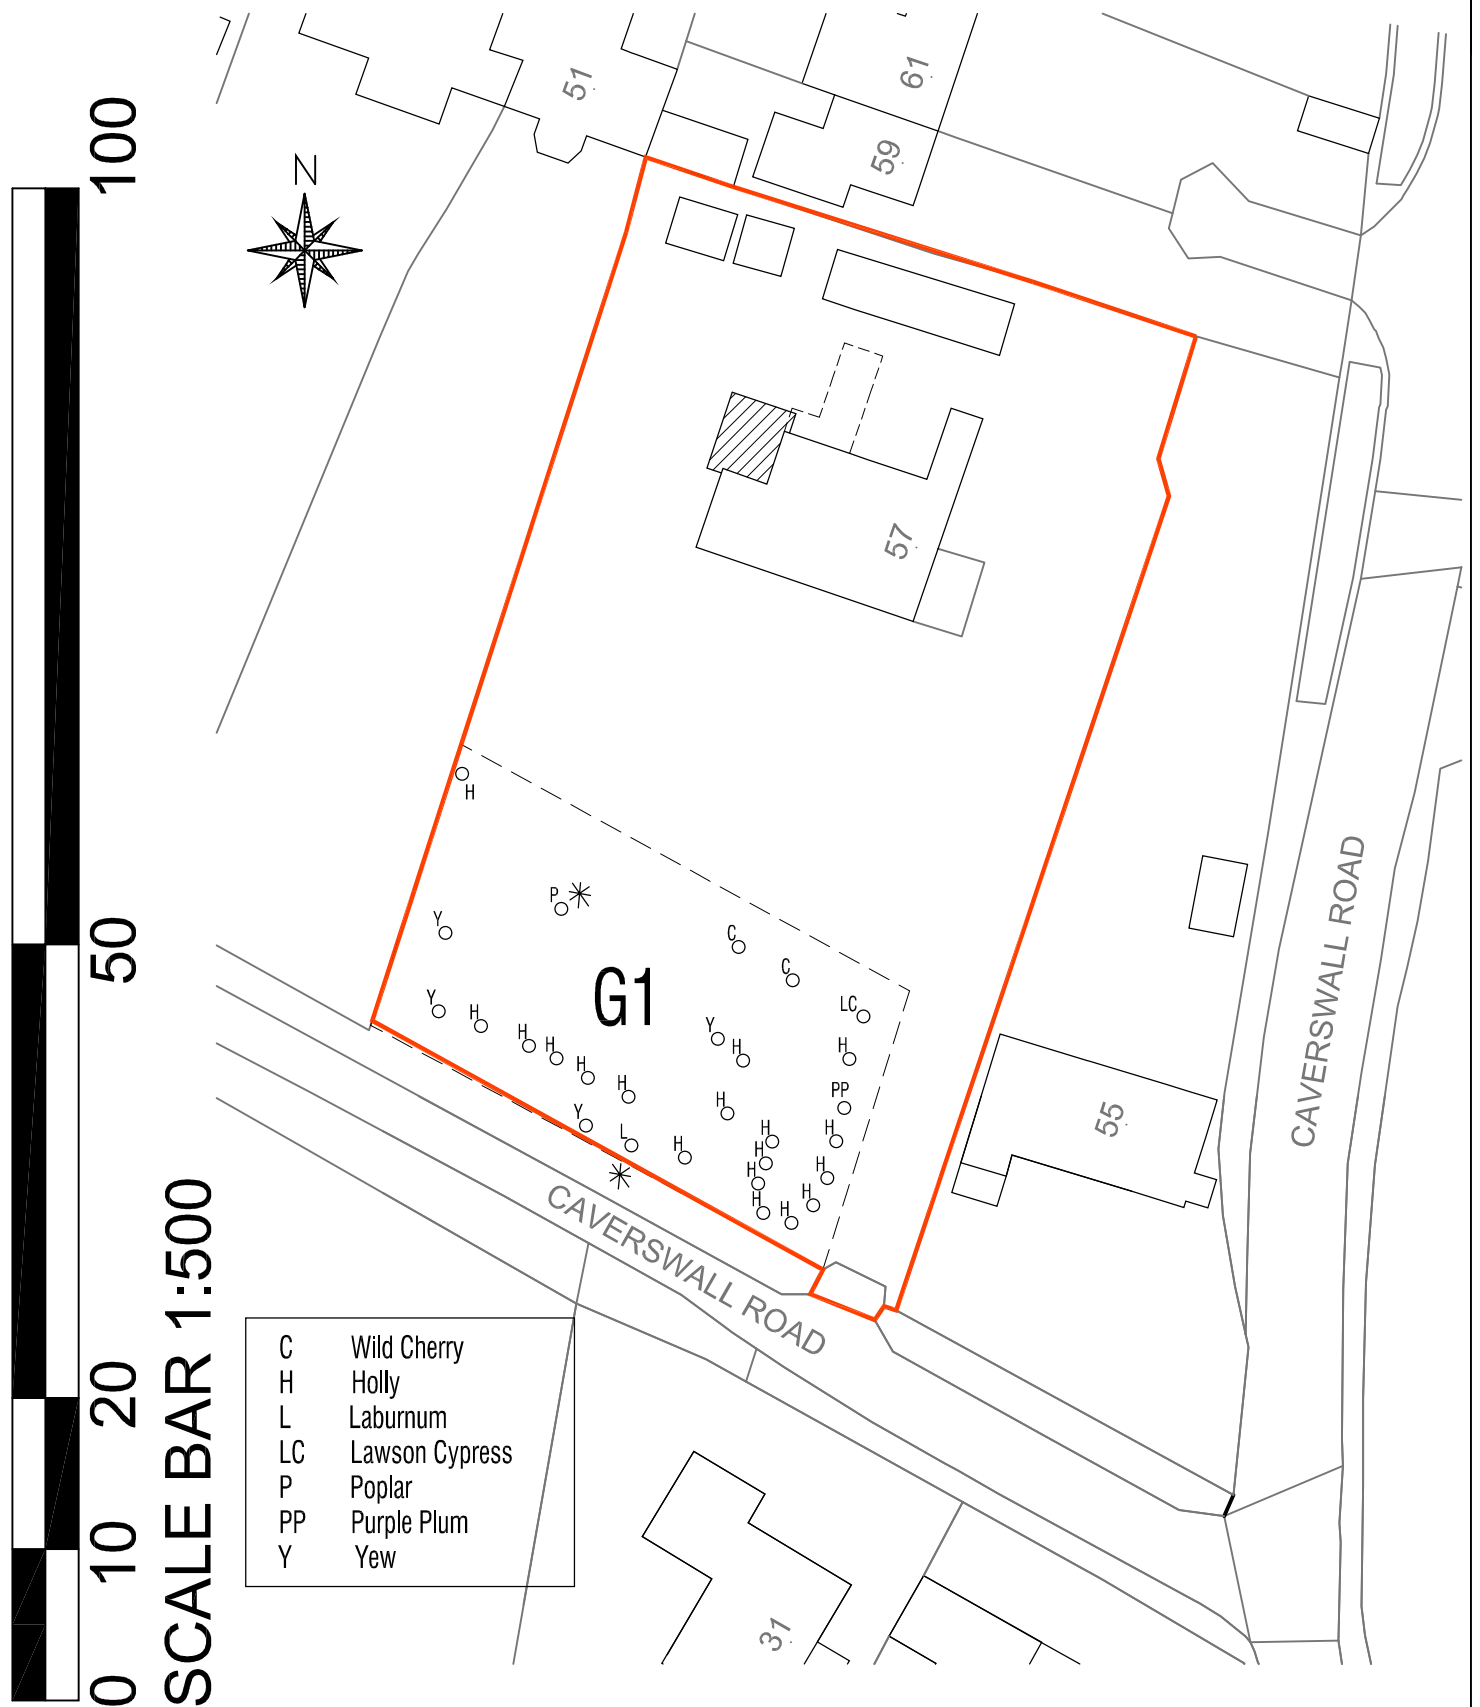

Crown Copyright and database rights 2024 OS Licence no. 100059809

A4 Block Plan 1:500

Proposed Two Storey Extension to Side of Mayfield,
57 Caverswall Road, Blythe Bridge, S-o-T, ST11 9BG

Mrs. Michelle Schroder

Rev A



Architectural Design Specialists

e : enquiries@jpkdesign.co.uk
w : www.jpkdesign.co.uk

83 Dimsdale Parade East
Wolstanton
Newcastle under Lyme
ST5 8DP
T:01782 622321