




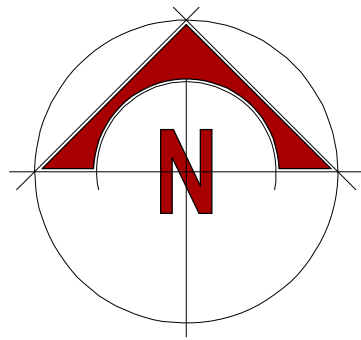


Block Plan

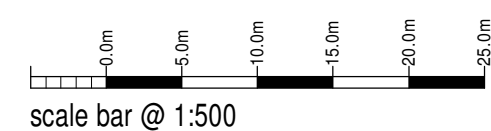

scale bar @ 1:500

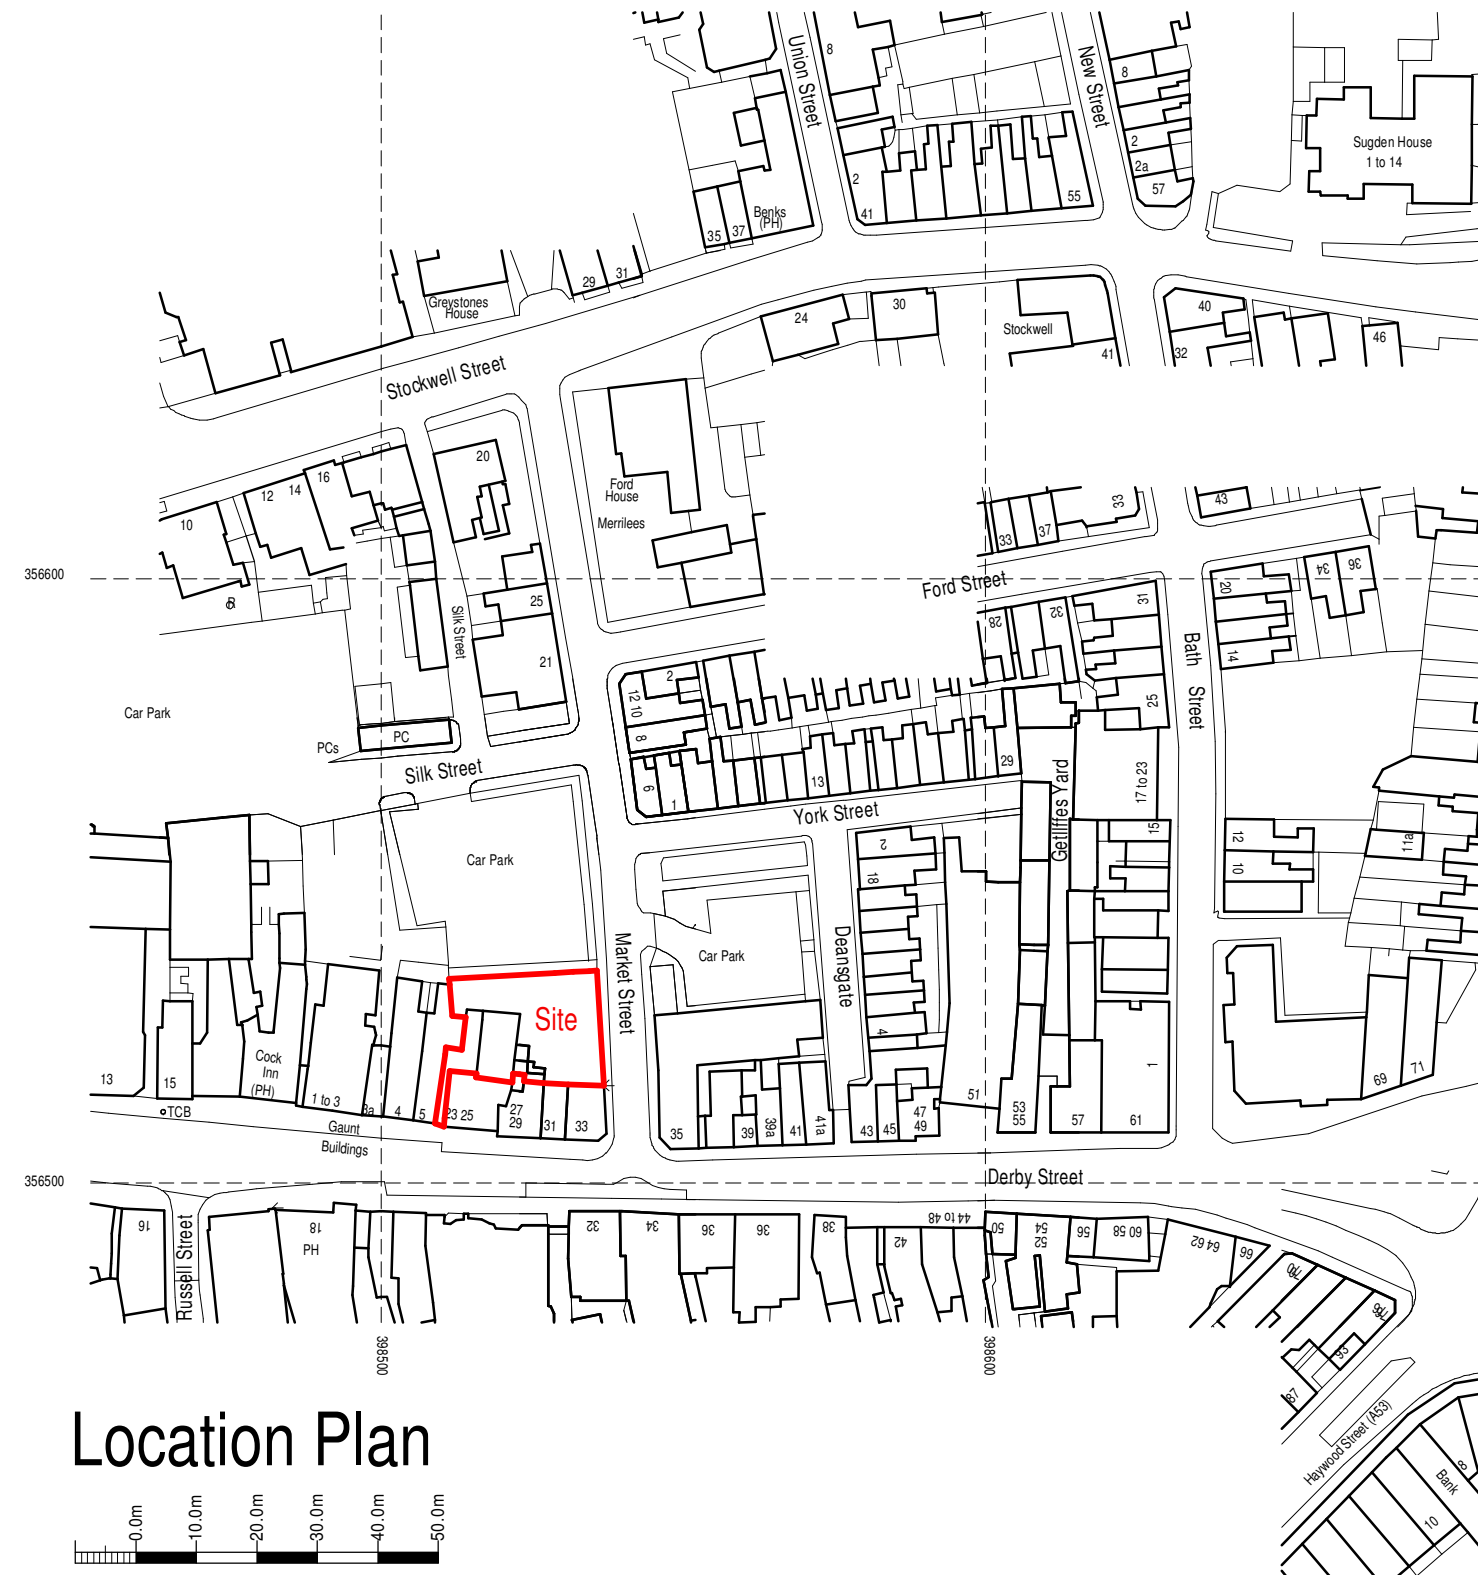

Location Plan

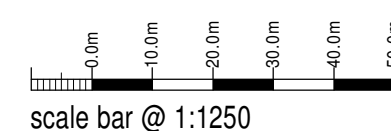

scale bar @ 1:1250

© Crown copyright and database right 2022
Ordnance Survey licence 100048957

Silk Mill

Proposed Addition of Rooflights to
Dining Area @ Silk Mill,
3 Market Street,
Leek, Staffordshire,
ST13 6HX

Planning Proposal
Location and Block Plan

Date	Sheet	Scale
April 2024	A2	1:1250 + 1:500
Org No.	Rev.	Drawn
2023-2829-05	A	RG

A - 03/05/2024 - PLAN UPDATED FOR PLANNING SUBMISSION



10 Cawdry Buildings, Fountain Street, Leek. ST13 6JP
Telephone: 01538 386002
E-mail: info@sammonsltd.co.uk
Web: www.sammonsltd.co.uk

This drawing is copyright.
All dimensions must be checked prior to commencement.