



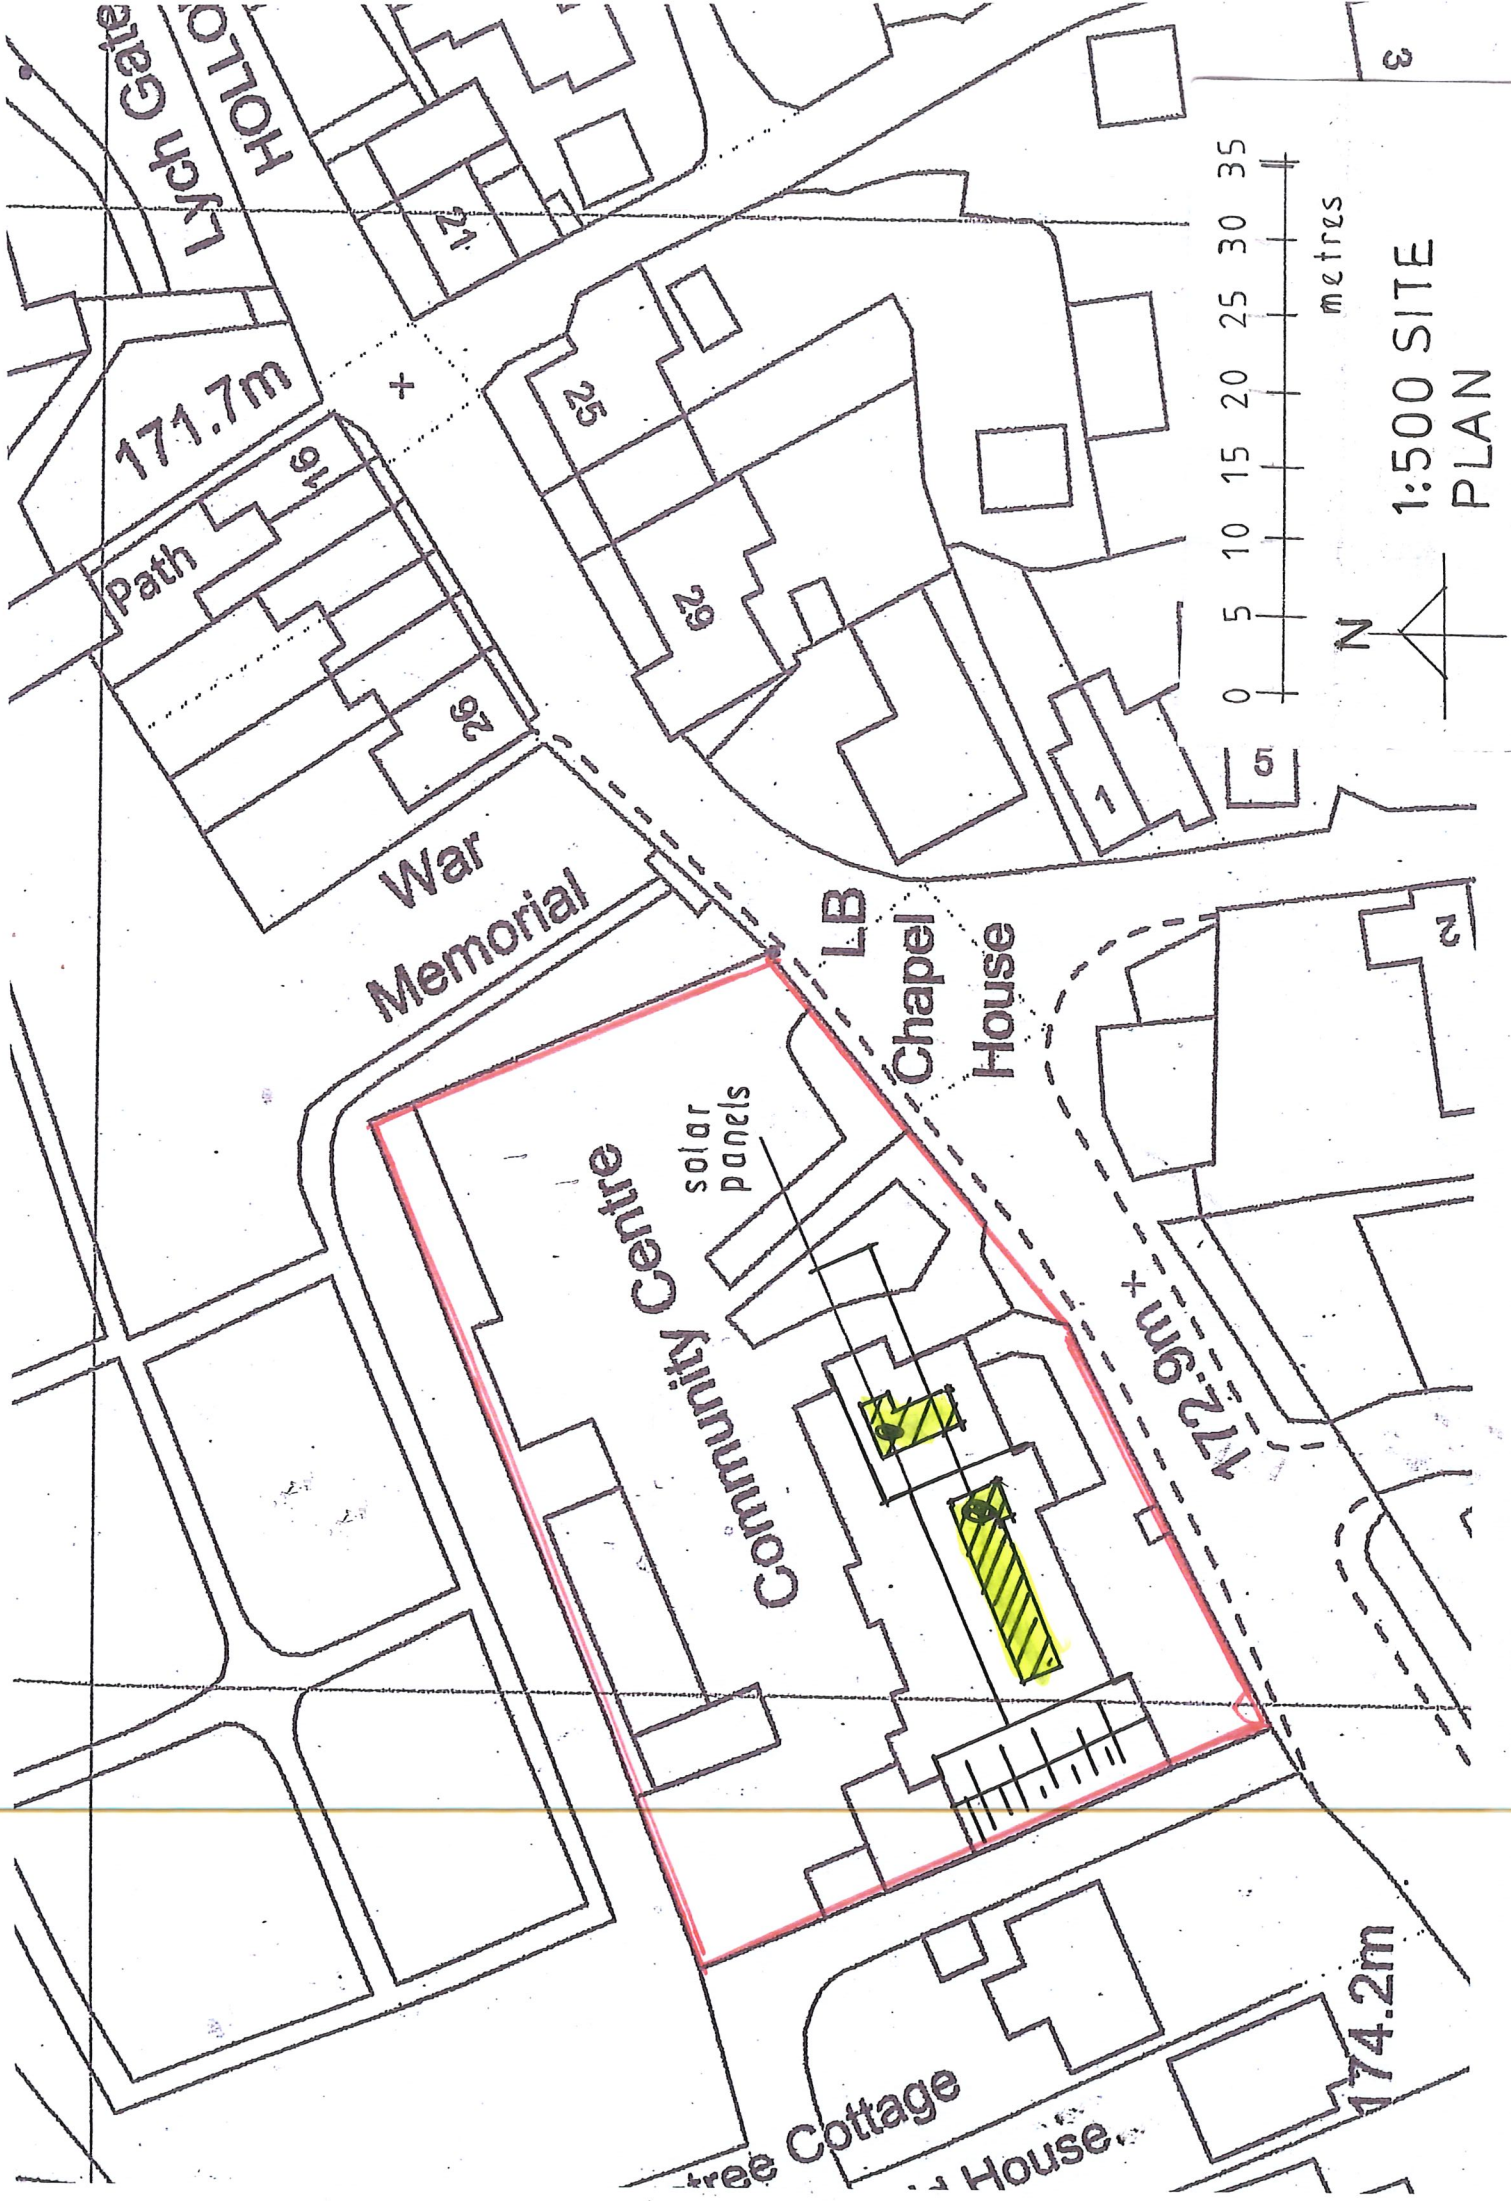

1:500 SITE
PLAN

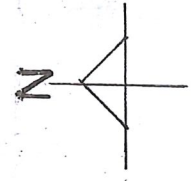

metres

