
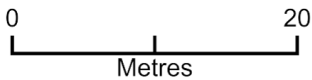


Cloud Park Farm Biddulph Congleton CW12 3QJ

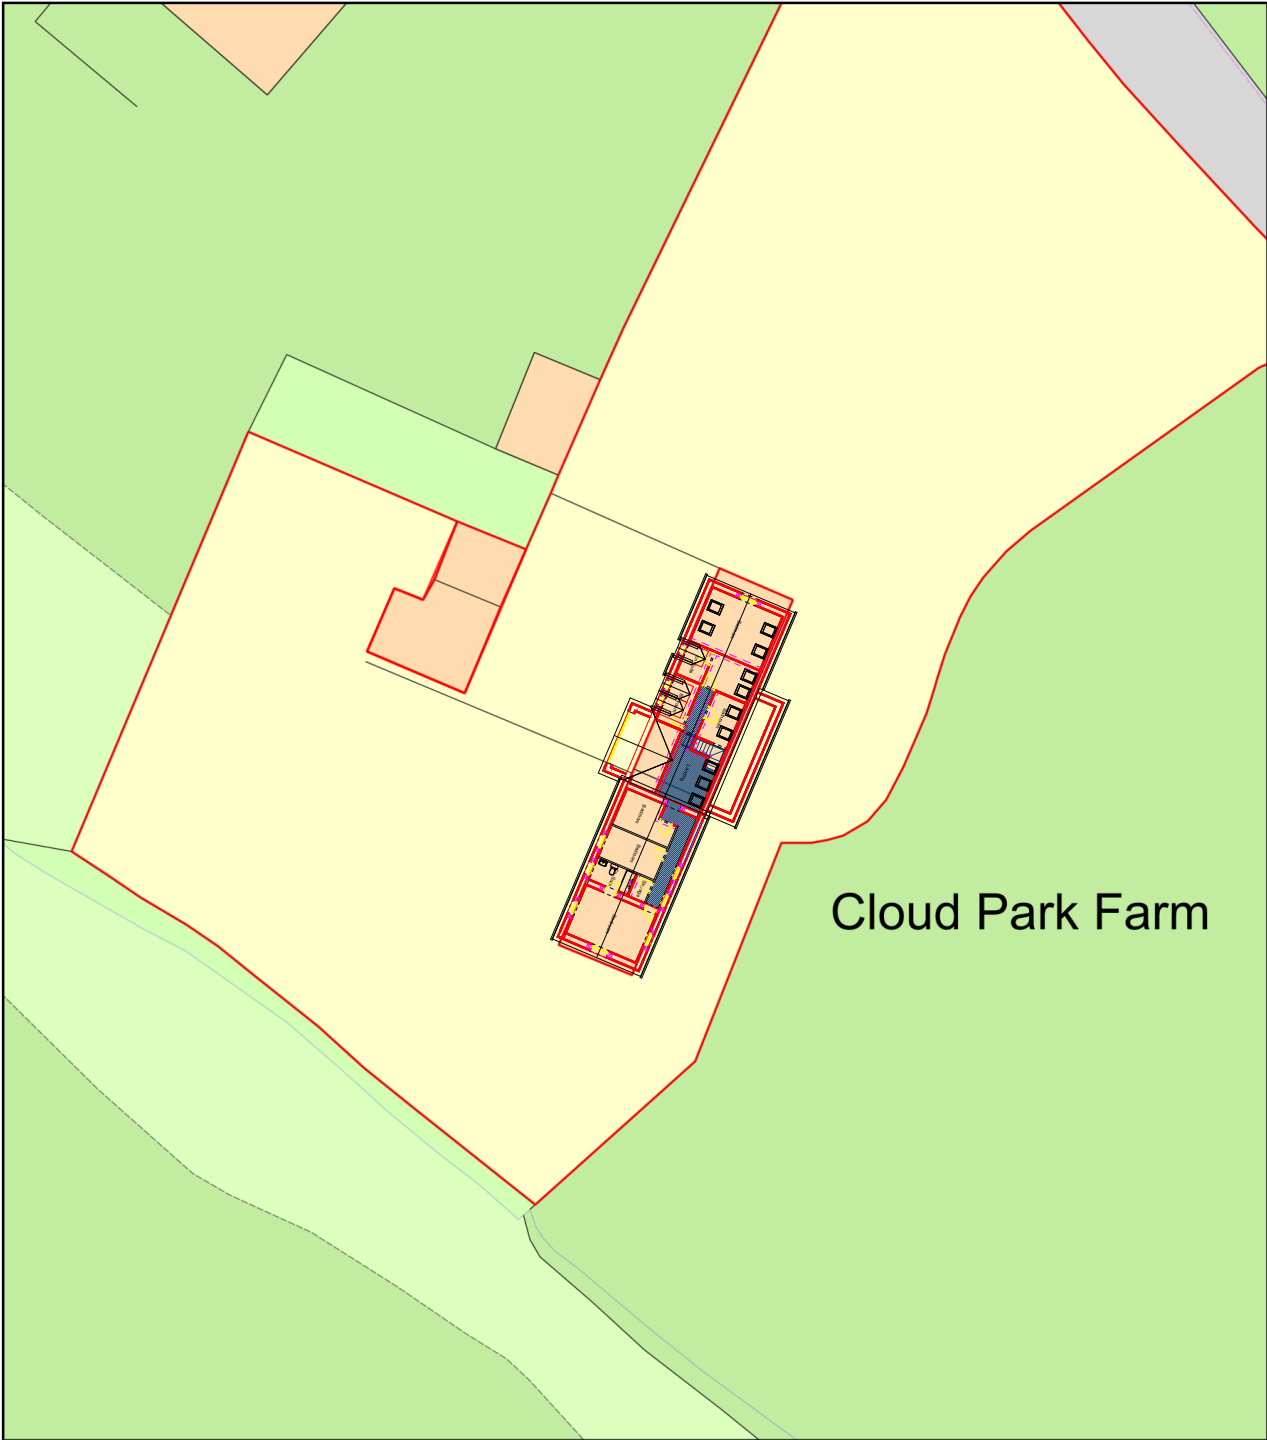

Plan Produced for: Mr & Mrs Walters
Date Produced: 30 Apr 2024
Plan Reference Number: TQRQM24121114625307
Scale: 1:500 @ A4