




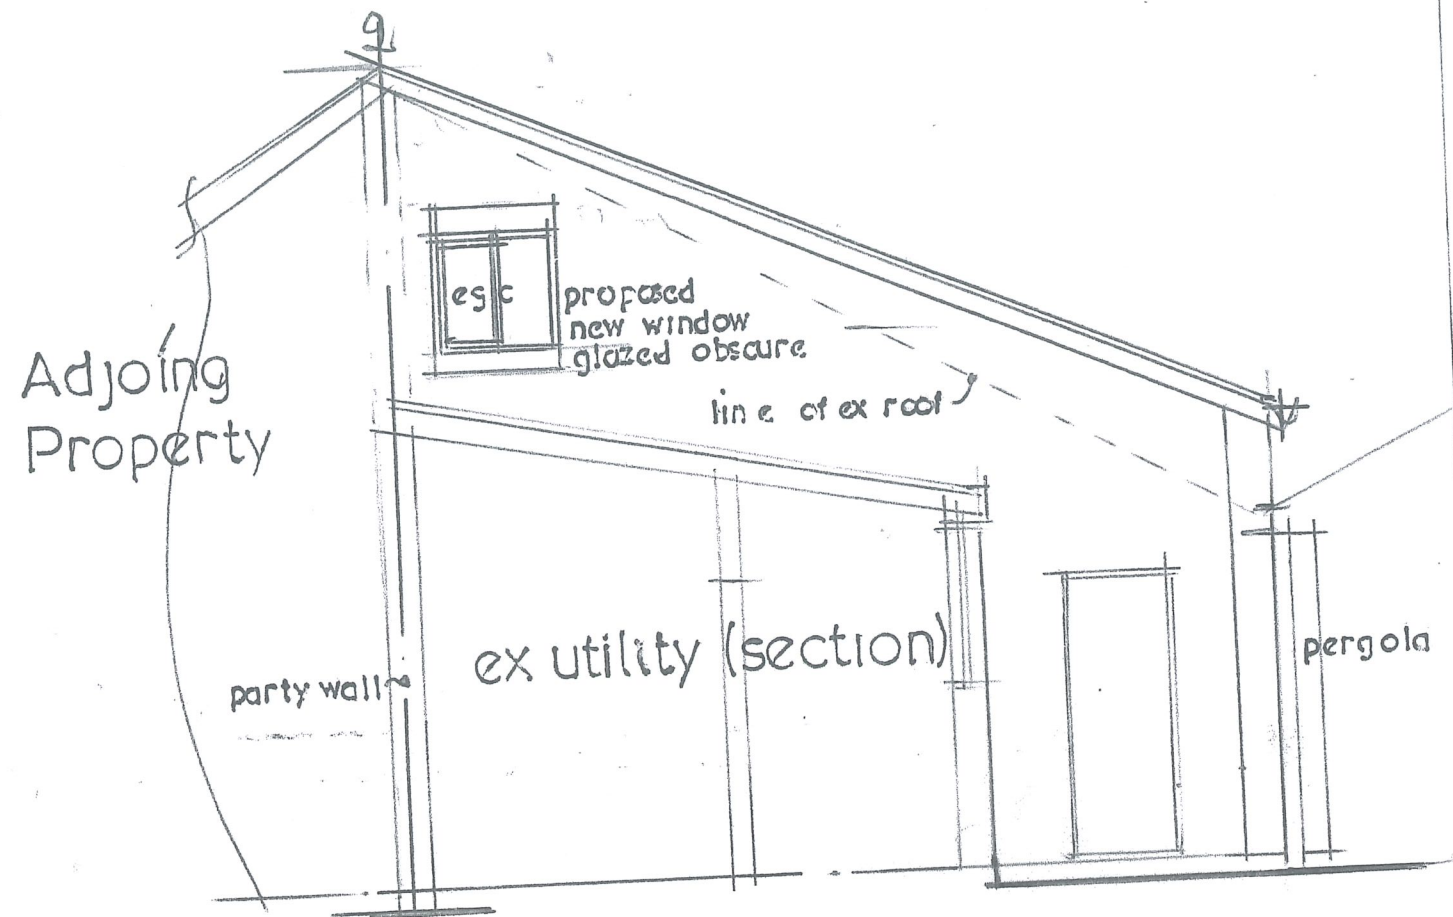

Proposed End Elevation 1:50

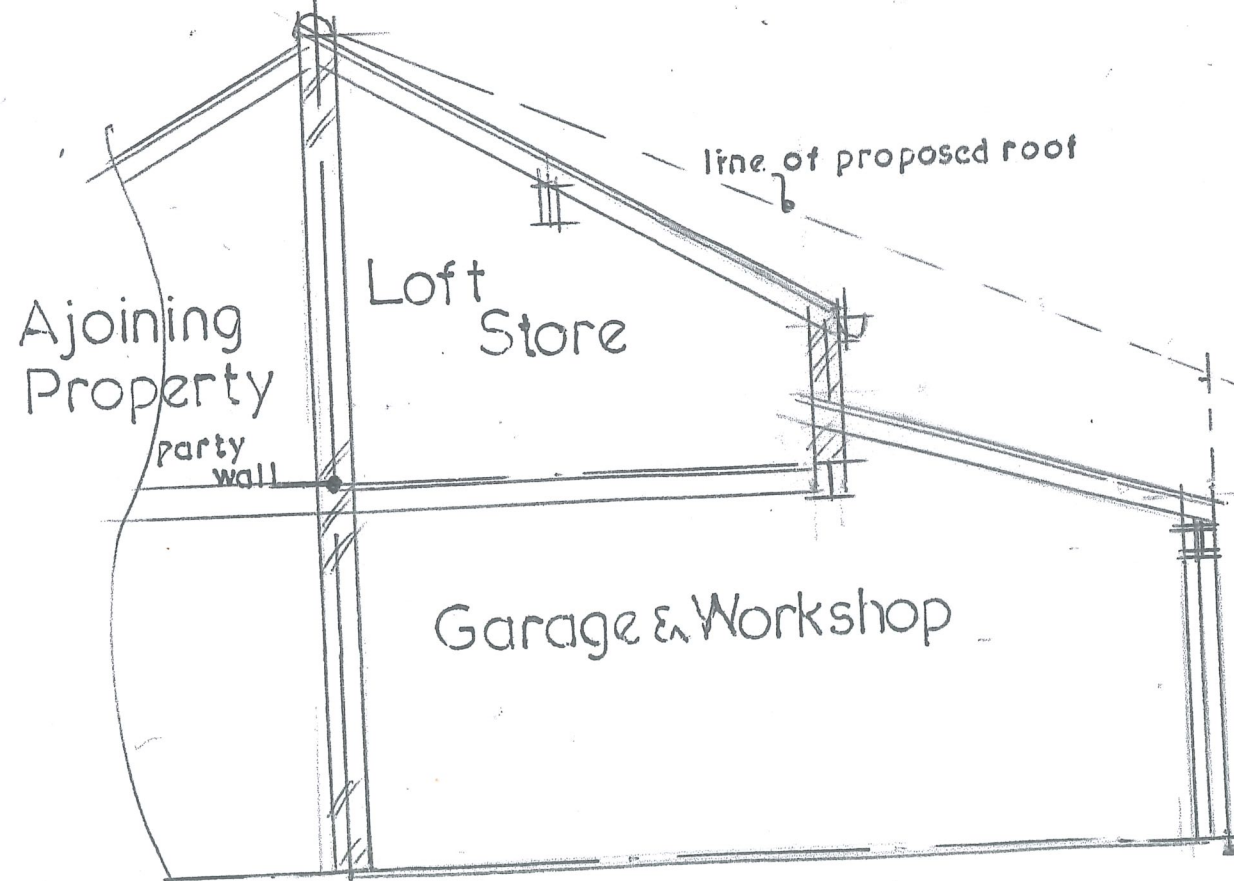

Existing Section AA 1:50

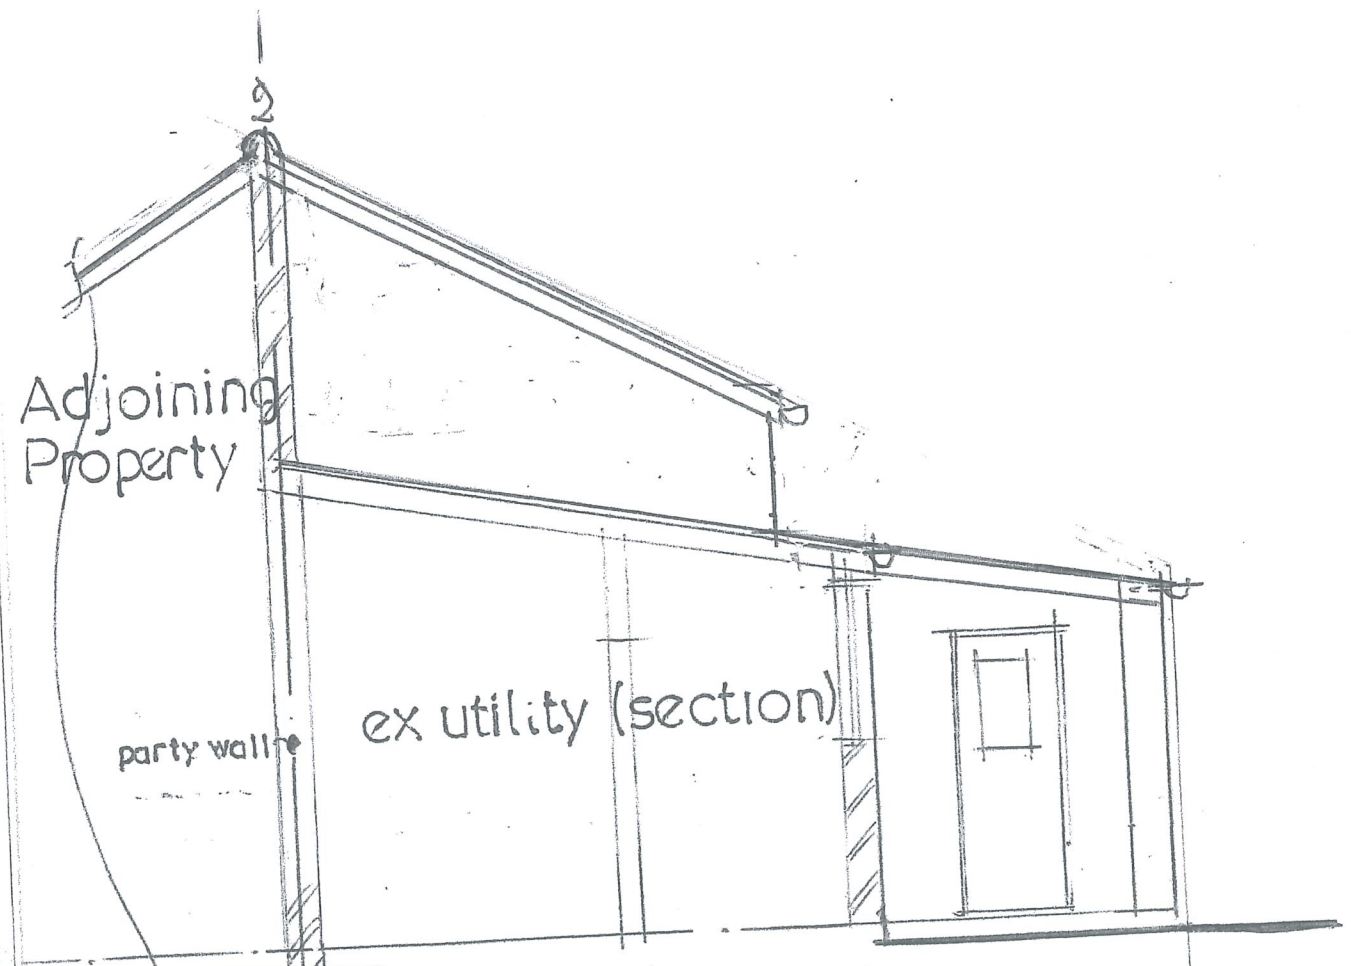

Existing End Elevation 1:50