



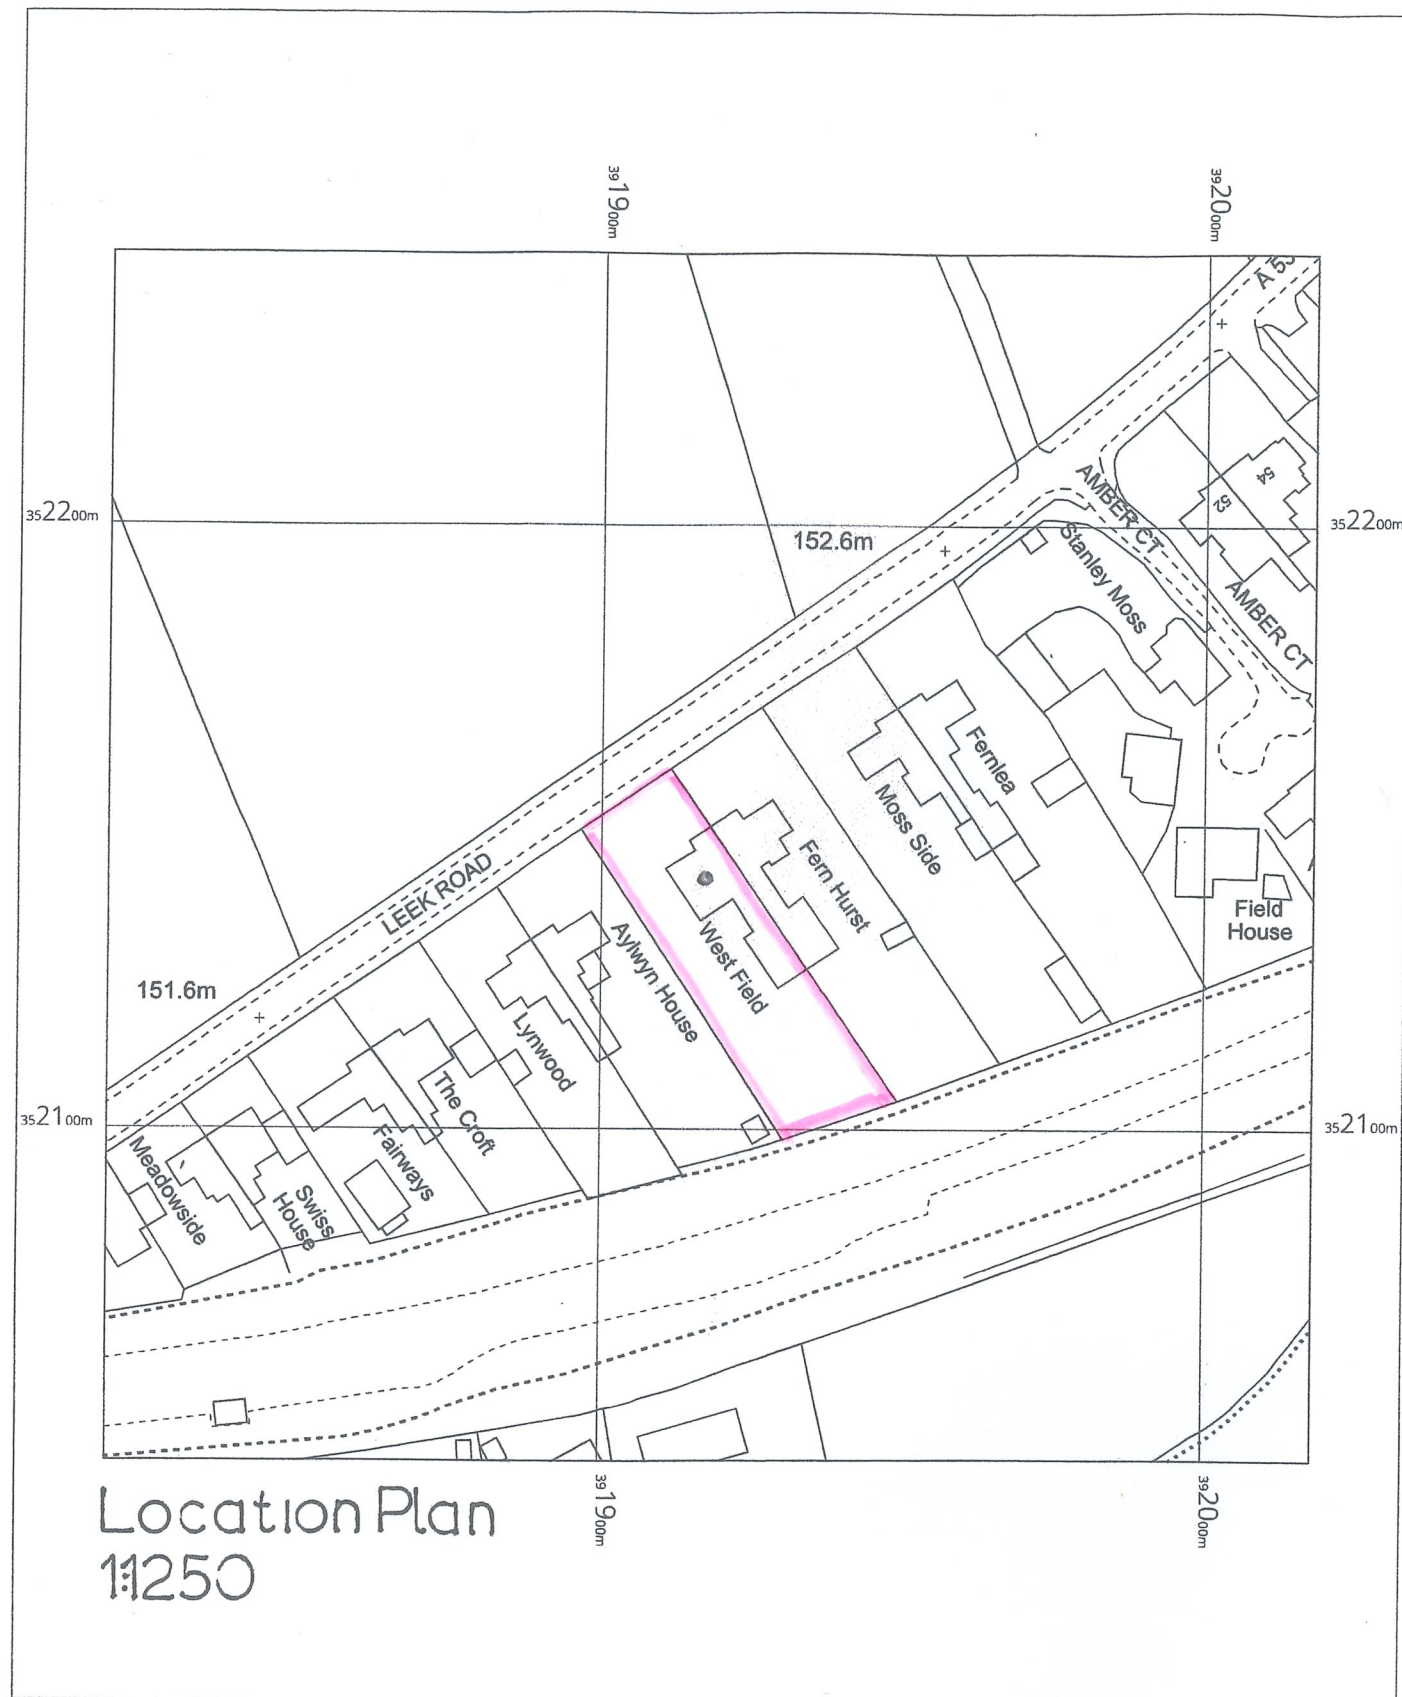

Location Plan
1:250

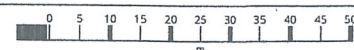

44 Leek Road,
Stockton Brook,
Stoke-On-Trent,
Staffordshire,
ST9 9NH

OS MasterMap 1250/2500/10000 scale
Monday, December 18, 2023, ID: BW1-01141161
www.blackwellmapping.co.uk


1:1250 scale print at A4, Centre: 391918 E, 352145 N

©Crown Copyright Ordnance Survey. Licence no.
100041041



BLACKWELL'S
www.blackwellmapping.co.uk

TEL: 0114 268 7658
maps.sheffield@blackwell.co.uk

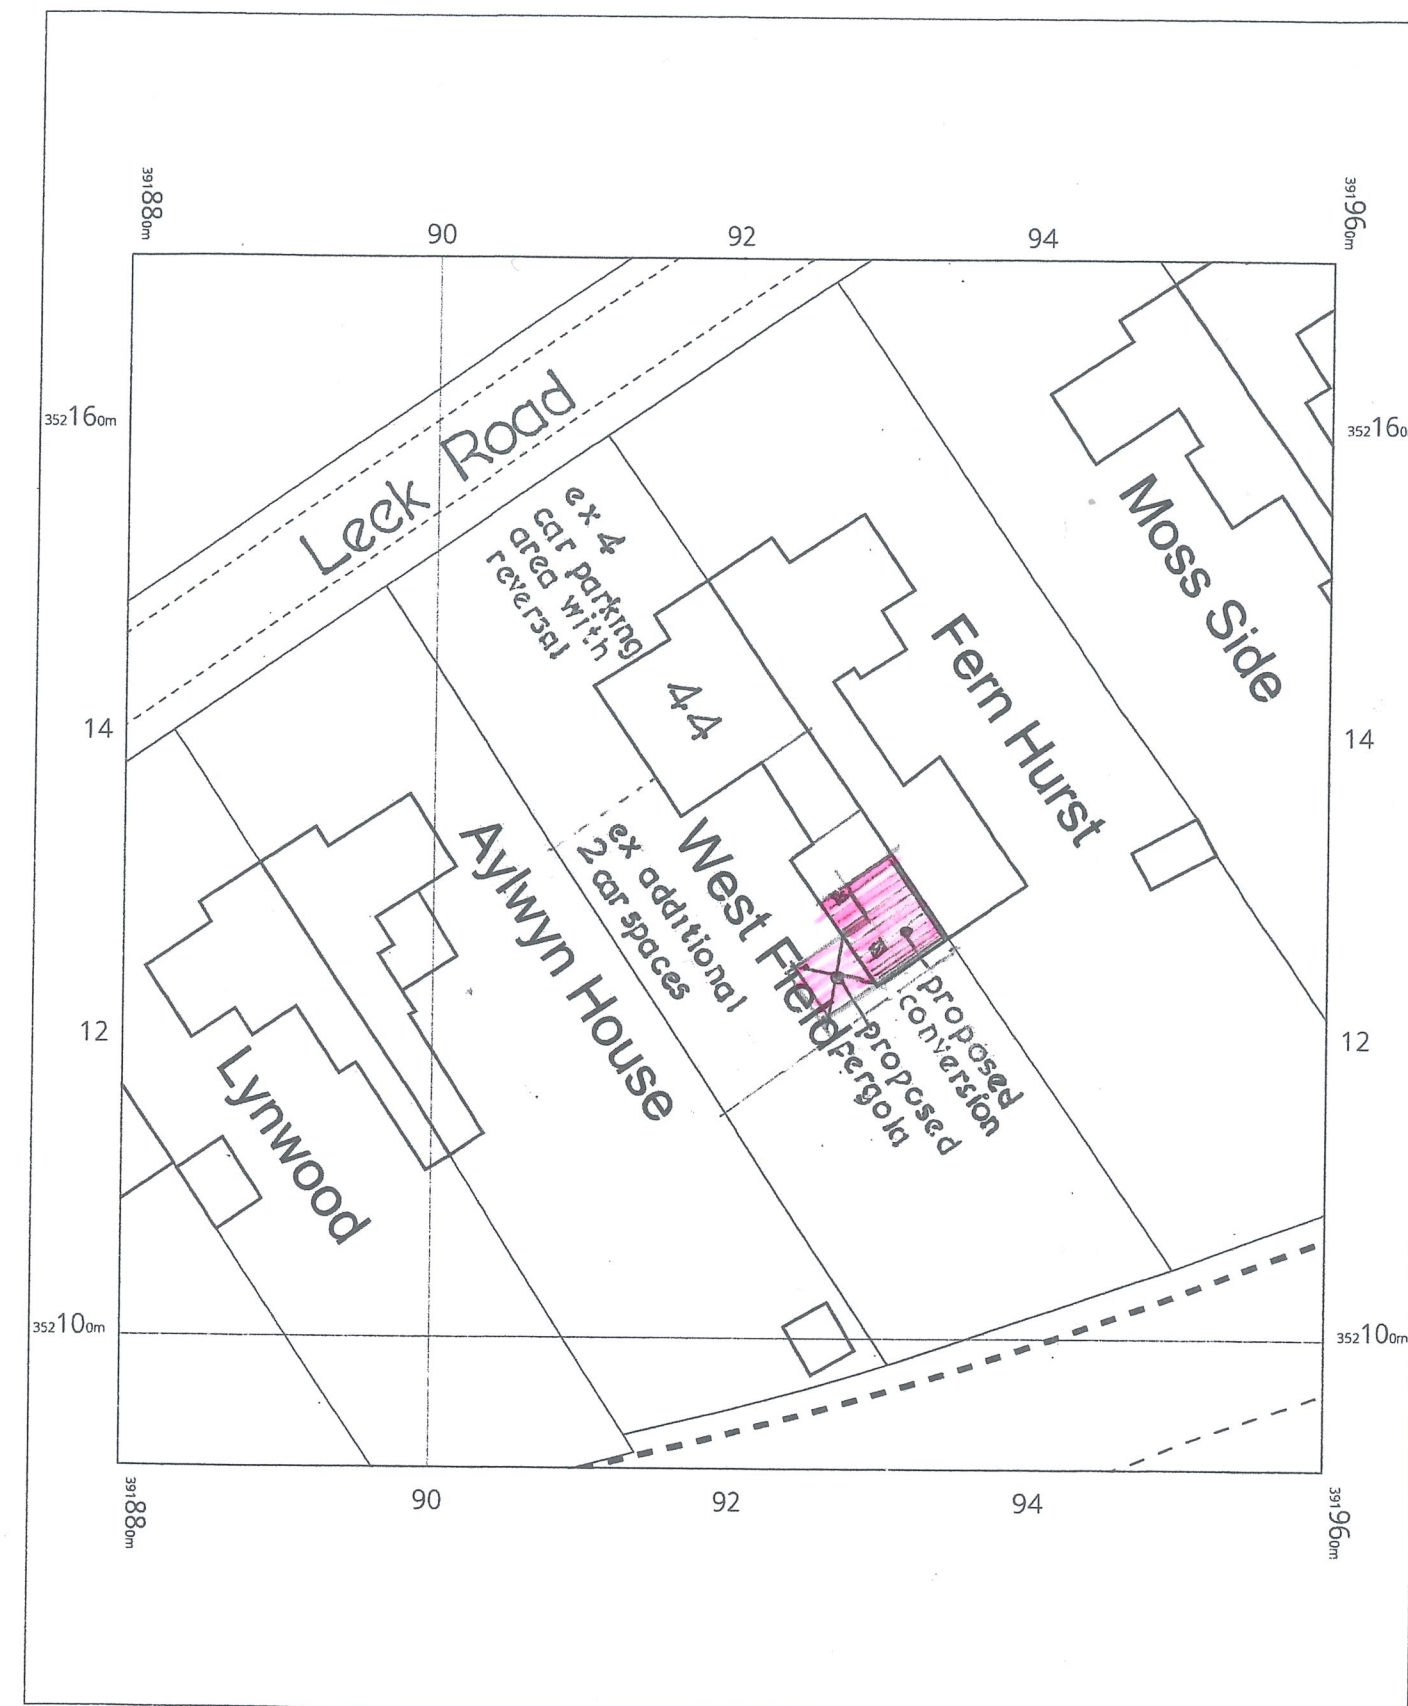

Site Plan 1:500



44 Leek Road,
Stockton Brook,
Stoke-On-Trent,
Staffordshire,
ST9 9NH

OS MasterMap 1250/2500/10000 scale
Monday, December 18, 2023, ID: BW1-01141160
www.blackwellmapping.co.uk

1:500 scale print at A4, Centre: 391919 E, 352131 N

©Crown Copyright Ordnance Survey. Licence no.
100041041



BLACKWELL'S
www.blackwellmapping.co.uk

TEL: 0114 268 7658
maps.sheffield@blackwell.co.uk