

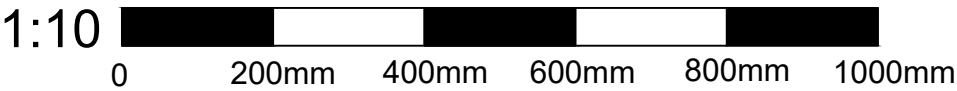


Proposed
Elevation

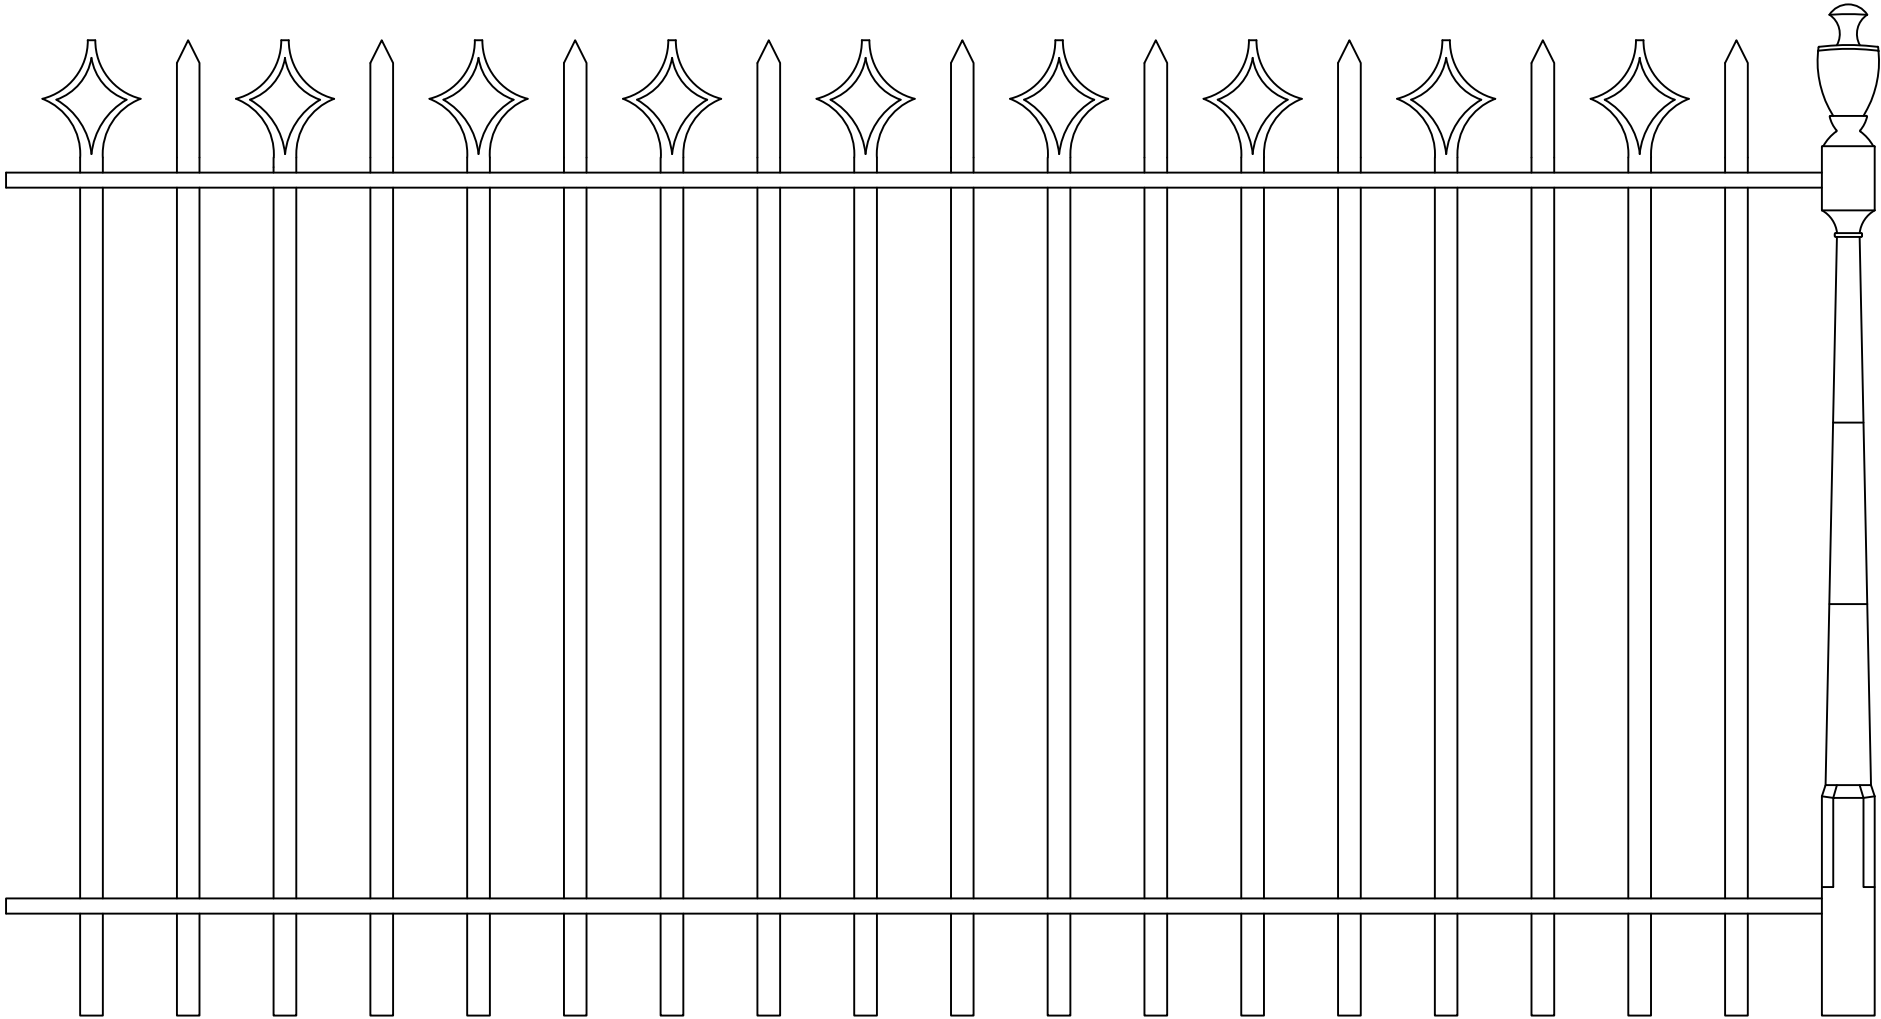

Proposed
Detail

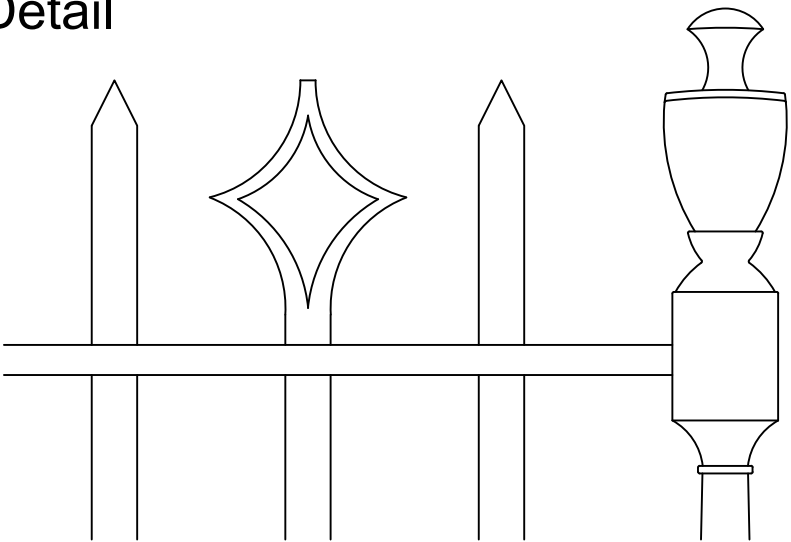

Proposed
railings to match
style of existing



The dimensions in this drawing are believed to be accurate at the scale identified below to a reasonable tolerance, unless stated otherwise, providing the drawing has been reproduced using a correctly calibrated plotting device. Photocopies and subsequent reproductions must not be scaled.

The Principal Contractor is to verify all dimensions, levels and datums prior to commencement of work. The Contractor should not rely upon scaled dimensions. No allowance will be made for non-compliance with this advice.

Any discrepancies are to be reported immediately to the Contract Administrator.

Variations and modifications to the work shown on these drawings are not to be carried out without the express consent of the Contract Administrator.

This drawing is the property of The National Trust and must not be copied or reproduced, in whole or in part, except with their express permission nor may the design or any information thereon be disclosed to any third party.

Maps are reproduced by permission of Ordnance Survey.
© Crown copyright and database right 2011.
All rights reserved.
Ordnance Survey licence number AL 100023974

Revision	By	Date	Details

Notes

 **National Trust**
Micheldever Hub,
4 Warren Farm Barns,
Andover Road,
Micheldever Station,
Winchester,
Hampshire,
SO21 3FL

Estate / Property

Biddulph Grange Garden

Drawing Title

Railing Proposed Details

Drawn By RH	Date 15 May 2024
Scale @ A3 1:10 and 1:5 (as specified)	Property Reference 000
Drawing No Proposed Details_Railings RevA 001	Revision 0