



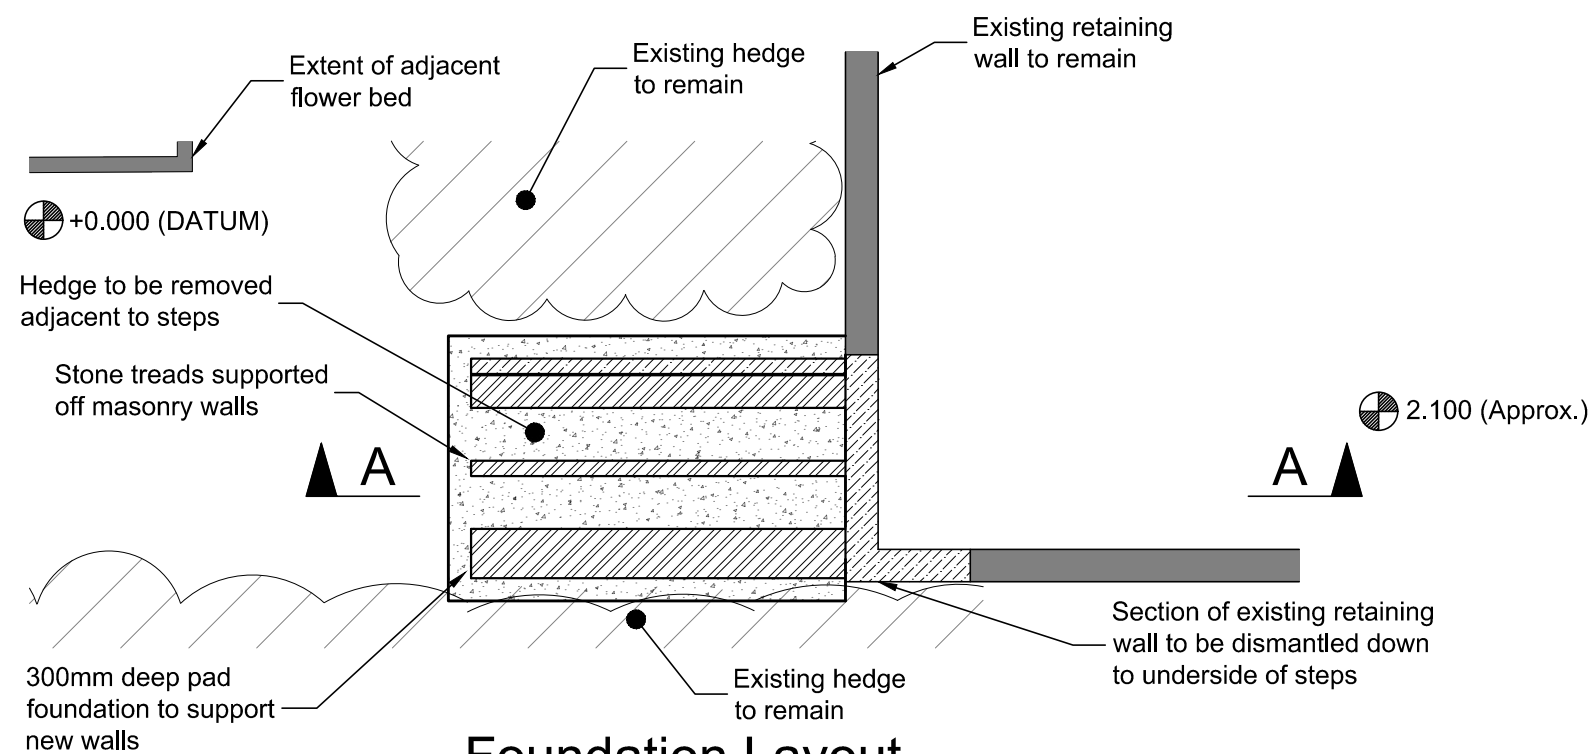


Foundation Layout

Scale - 1:50@A3

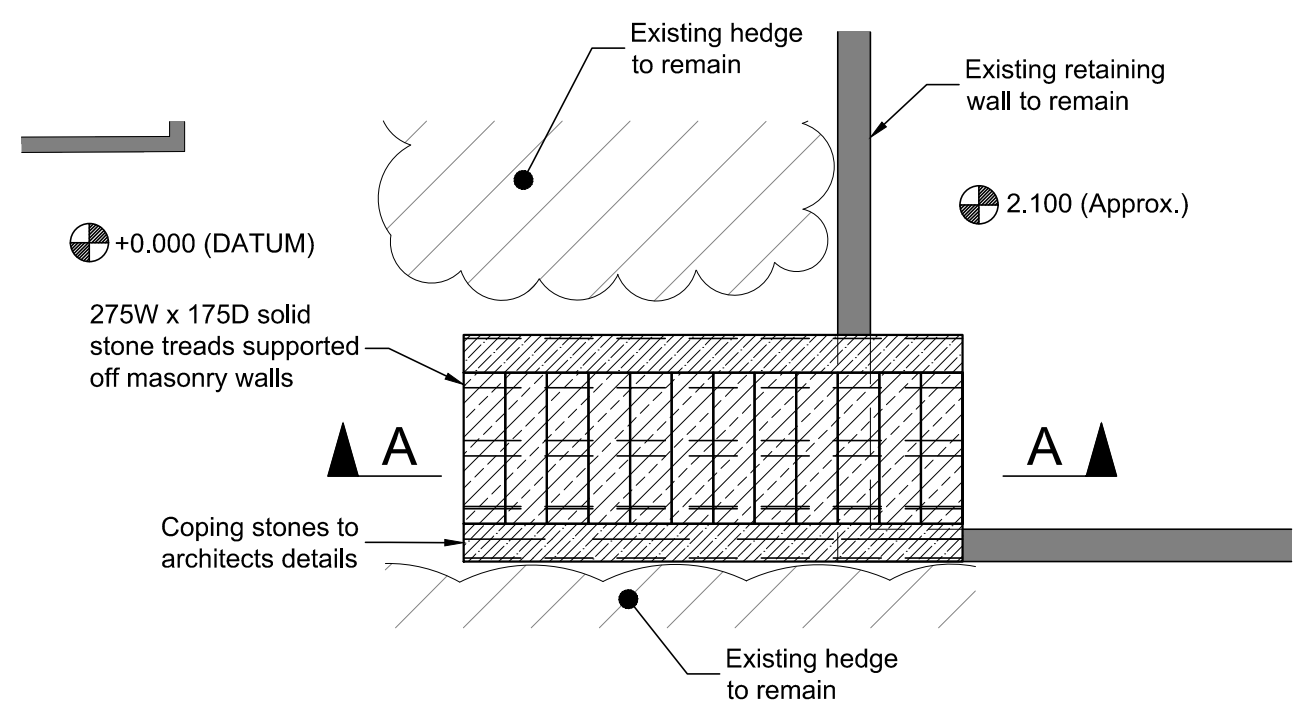


Step Layout

Scale - 1:50@A3

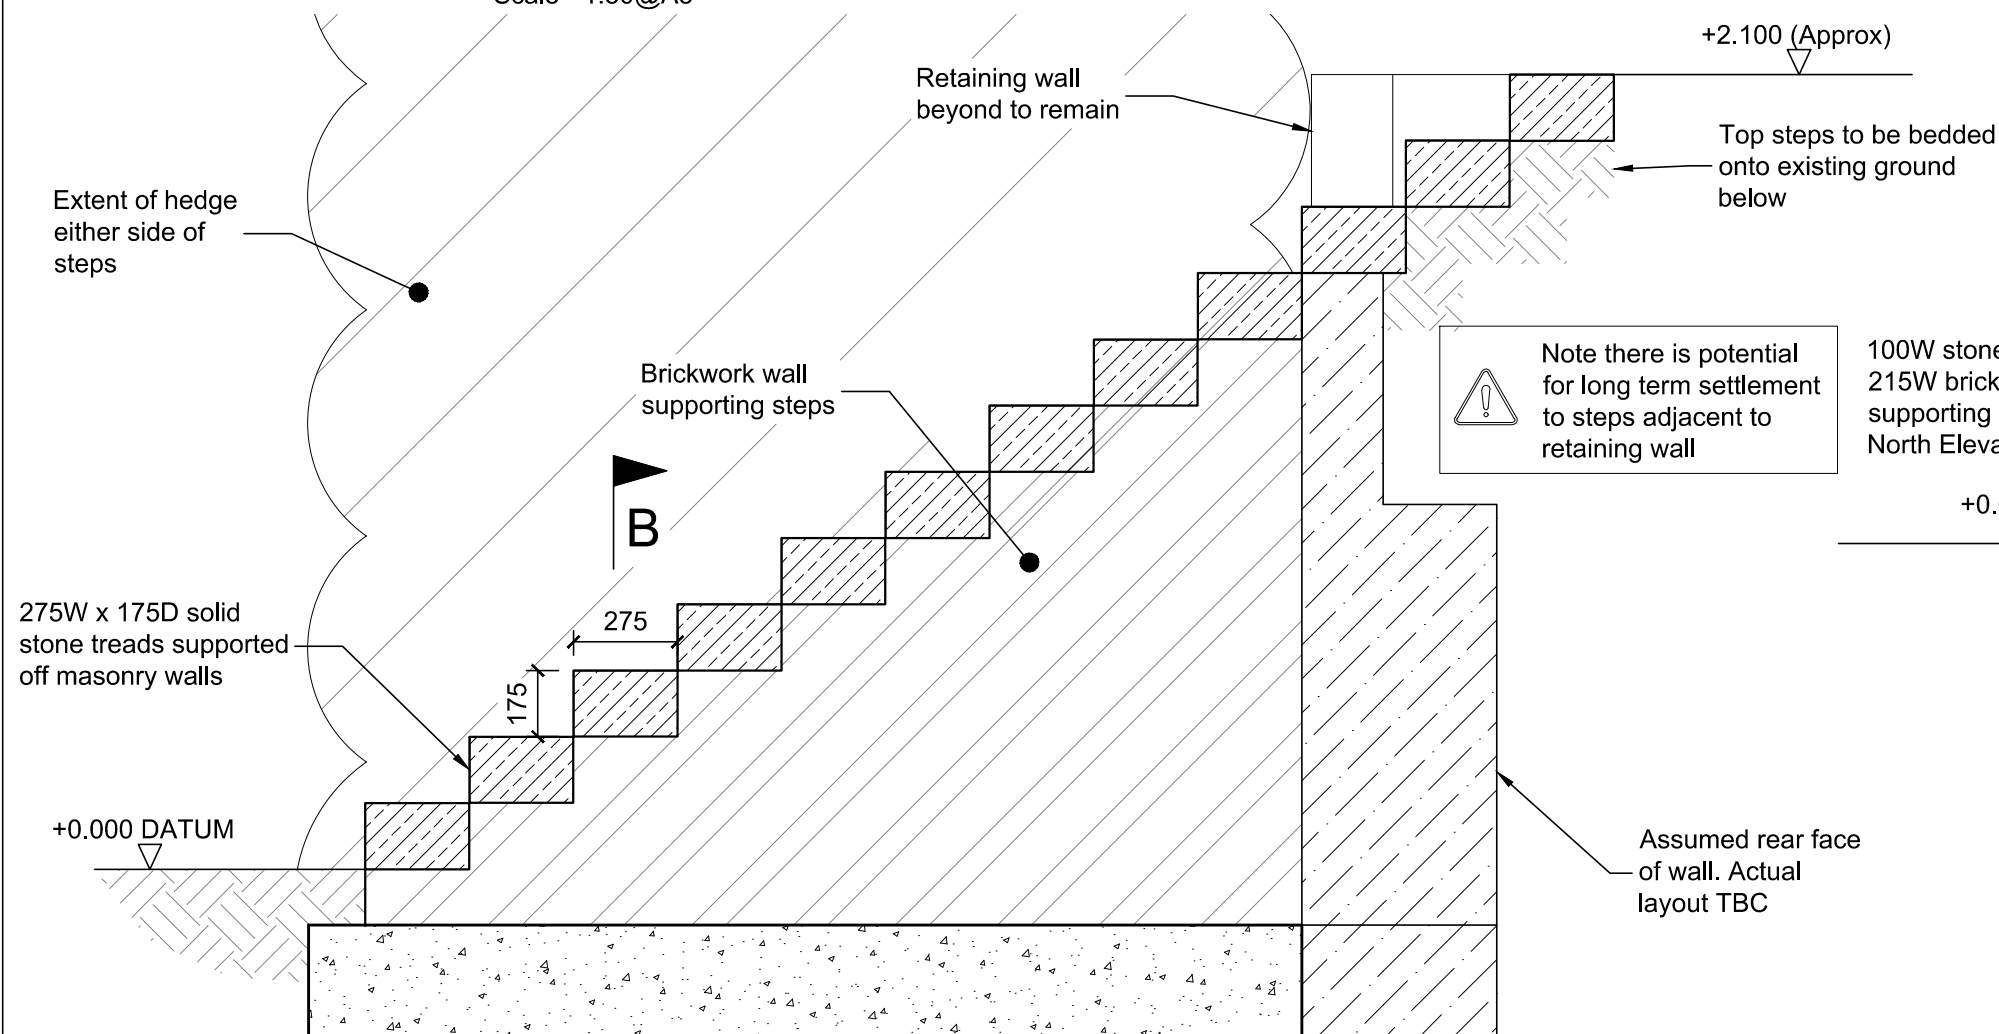

Section A-A

Scale - 1:20@A3

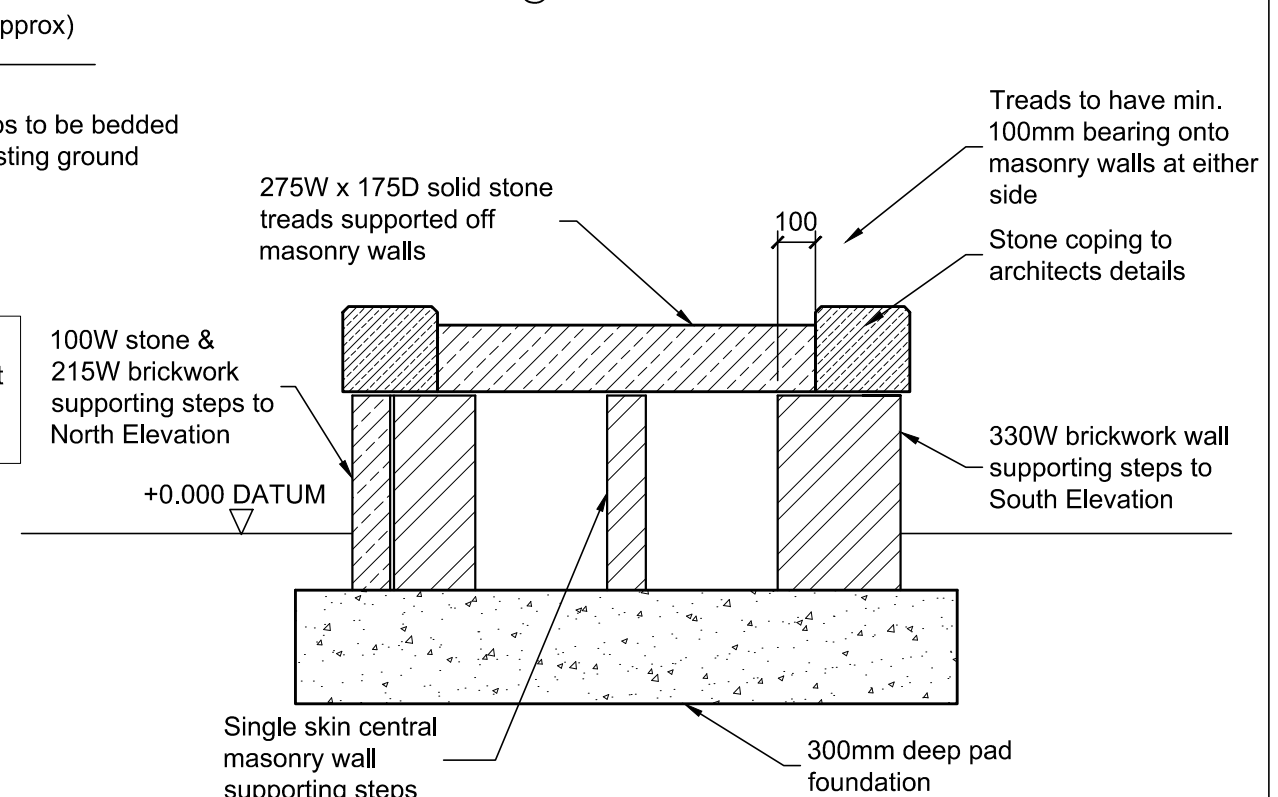

Section B-B

Scale - 1:20@A3

Client:	National Trust	Drawing Status: PLANNING				
Architect:	TACP Architects Ltd	Scale:	Size:	Drawn by:	Checked by:	Date:
Job Title:	Biddulph Grange - Mrs Bateman's Steps	1:50	A3	LB		04/04/24
Drawing Title:	New Stairs - Layout & Sections	Job No.	Drawing No.		Revision:	
		12416	10		P1	