


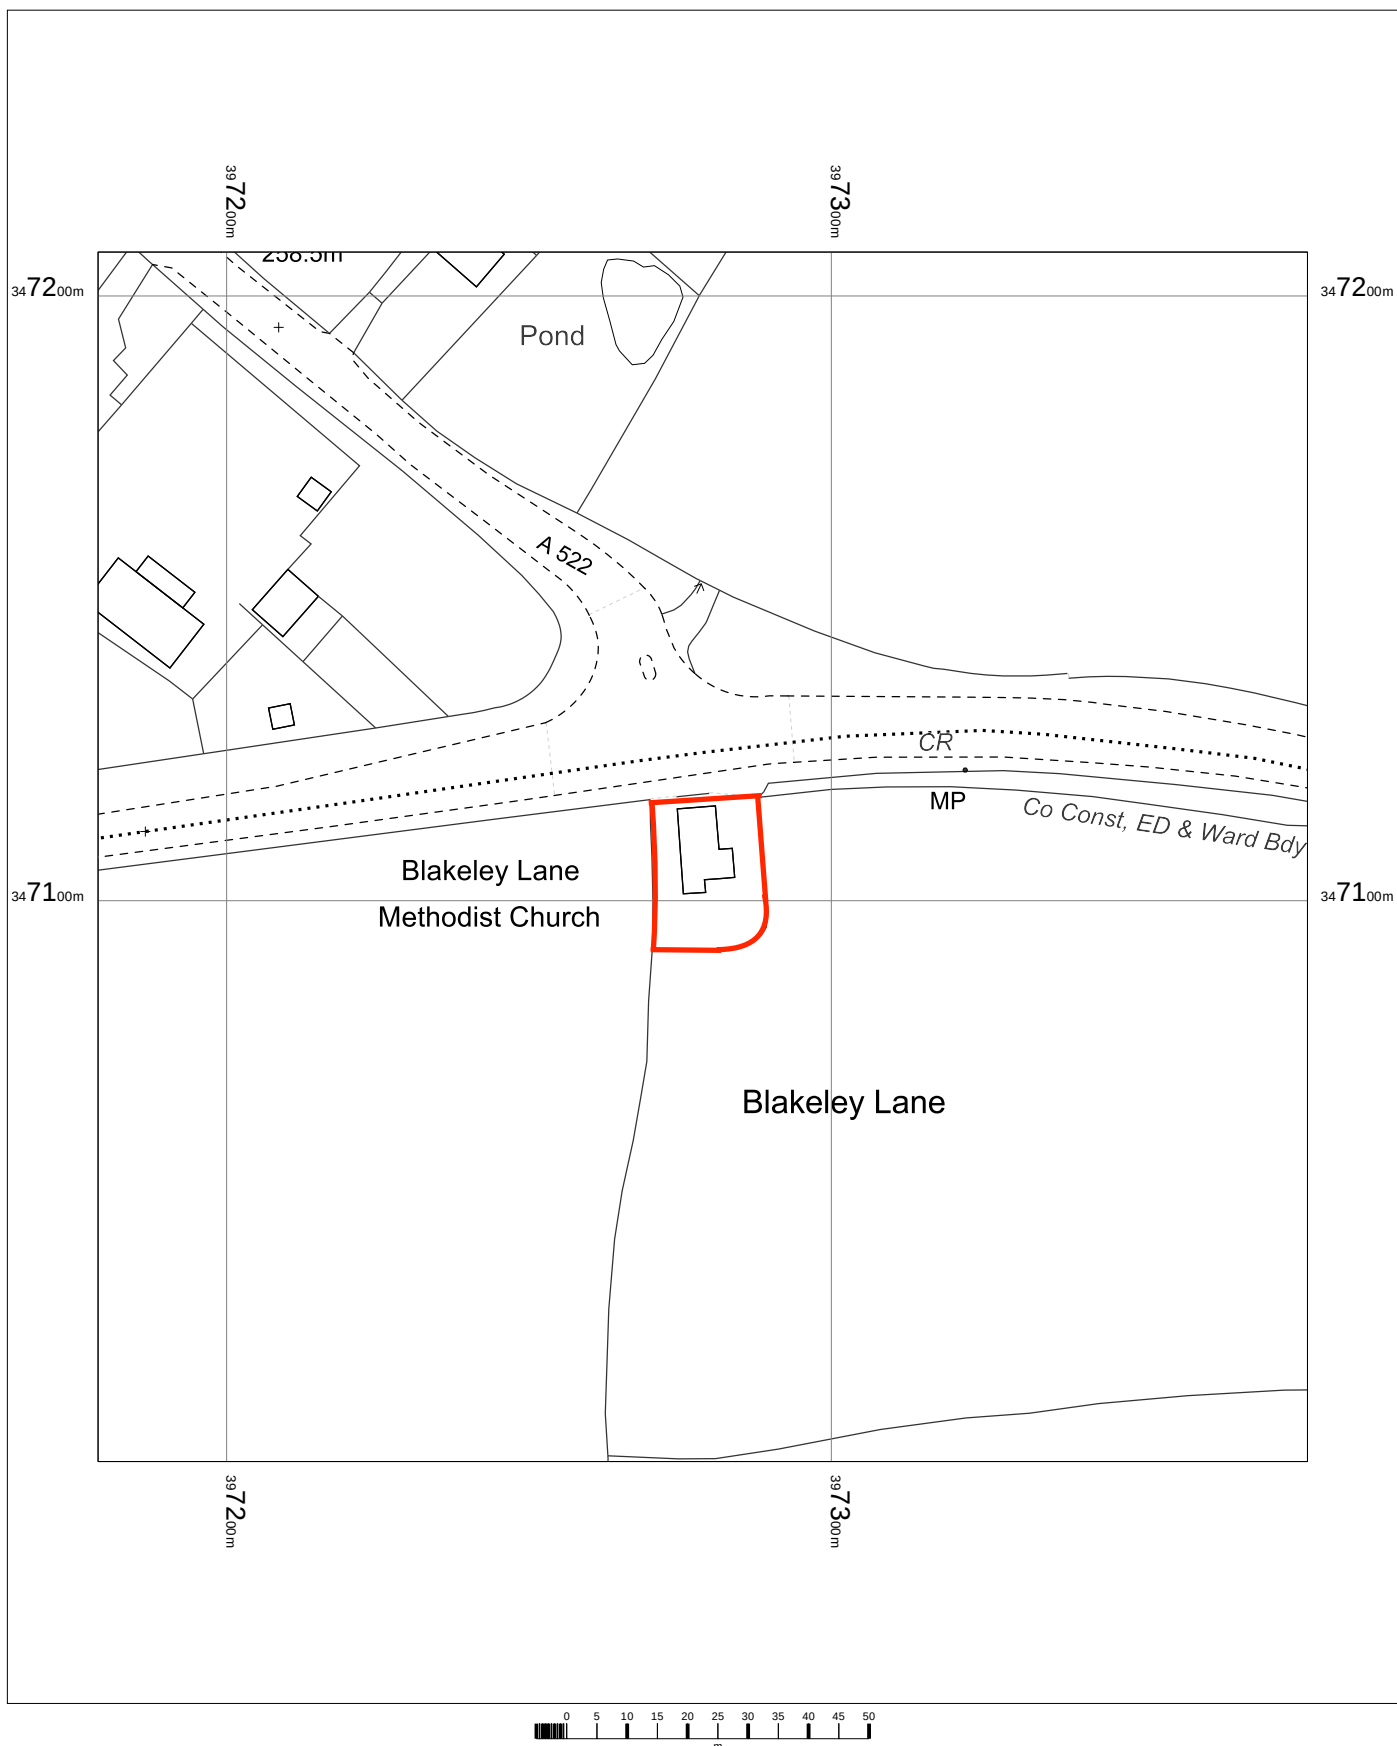


Former Methodist Church,
Blakeley Lane,
Kingsley Moor,
Staffordshire,
ST10 2PS

OS MasterMap 1250/2500/10000 scale
Friday, October 28, 2022, ID: BW1-01069037
www.blackwellmapping.co.uk

1:1250 scale print at A4, Centre: 397279 E, 347107 N

©Crown Copyright Ordnance Survey. Licence no. 100041041

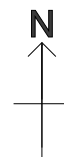

BLACKWELL'S
www.blackwellmapping.co.uk

TEL: 0114 268 7658
maps.sheffield@blackwell.co.uk