




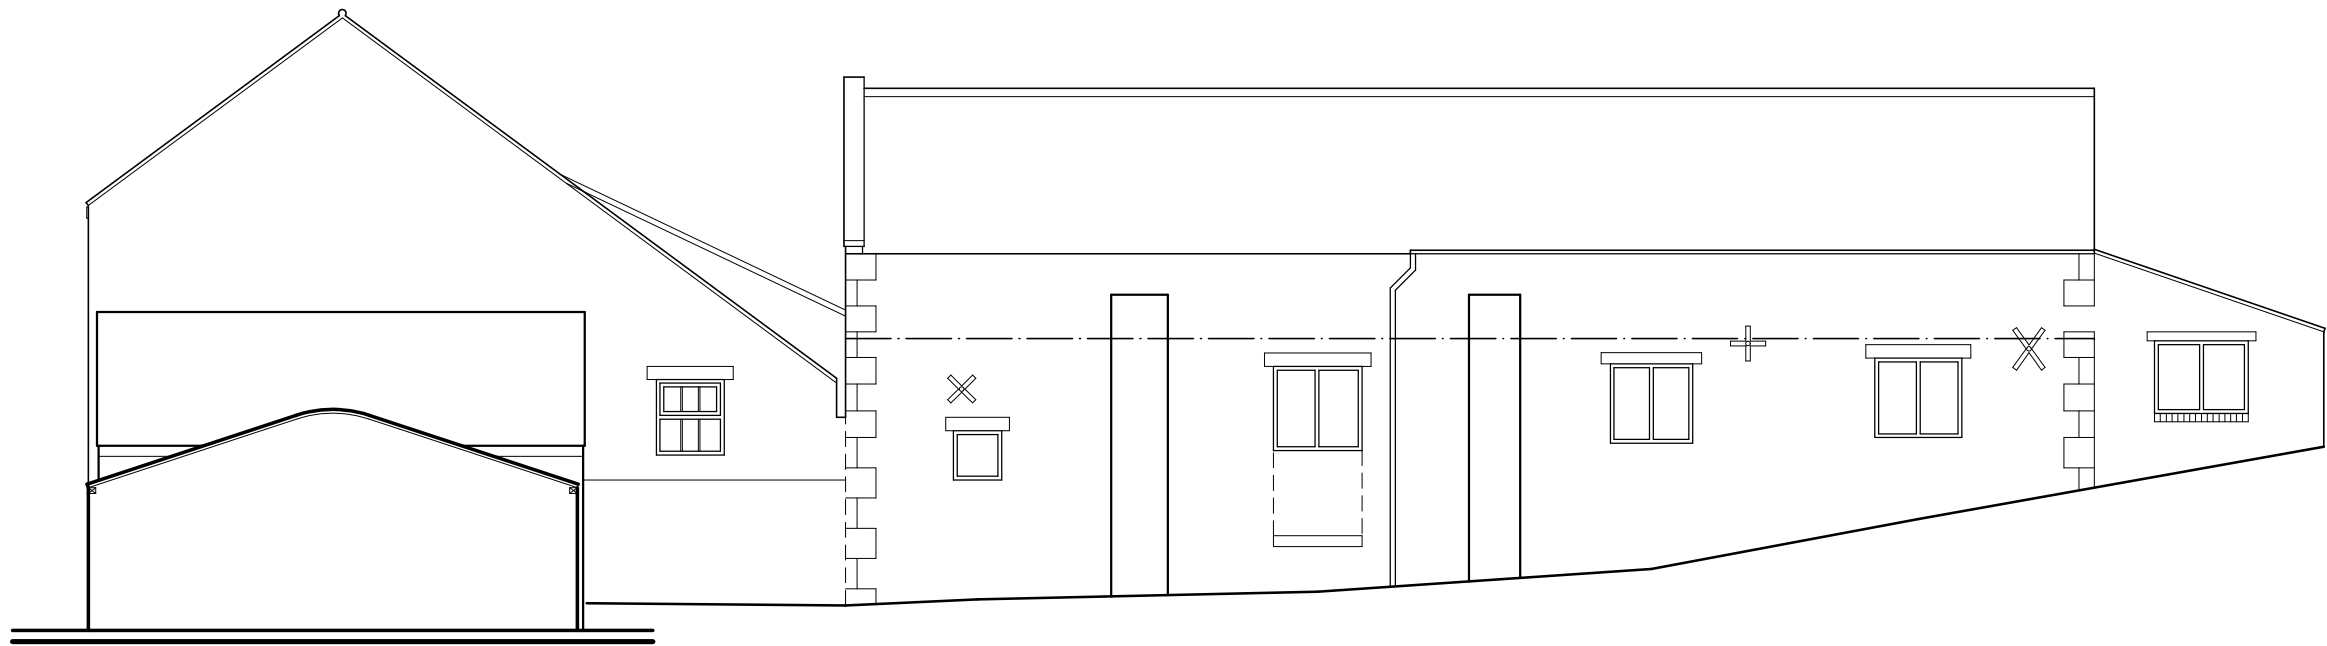


East Elevation

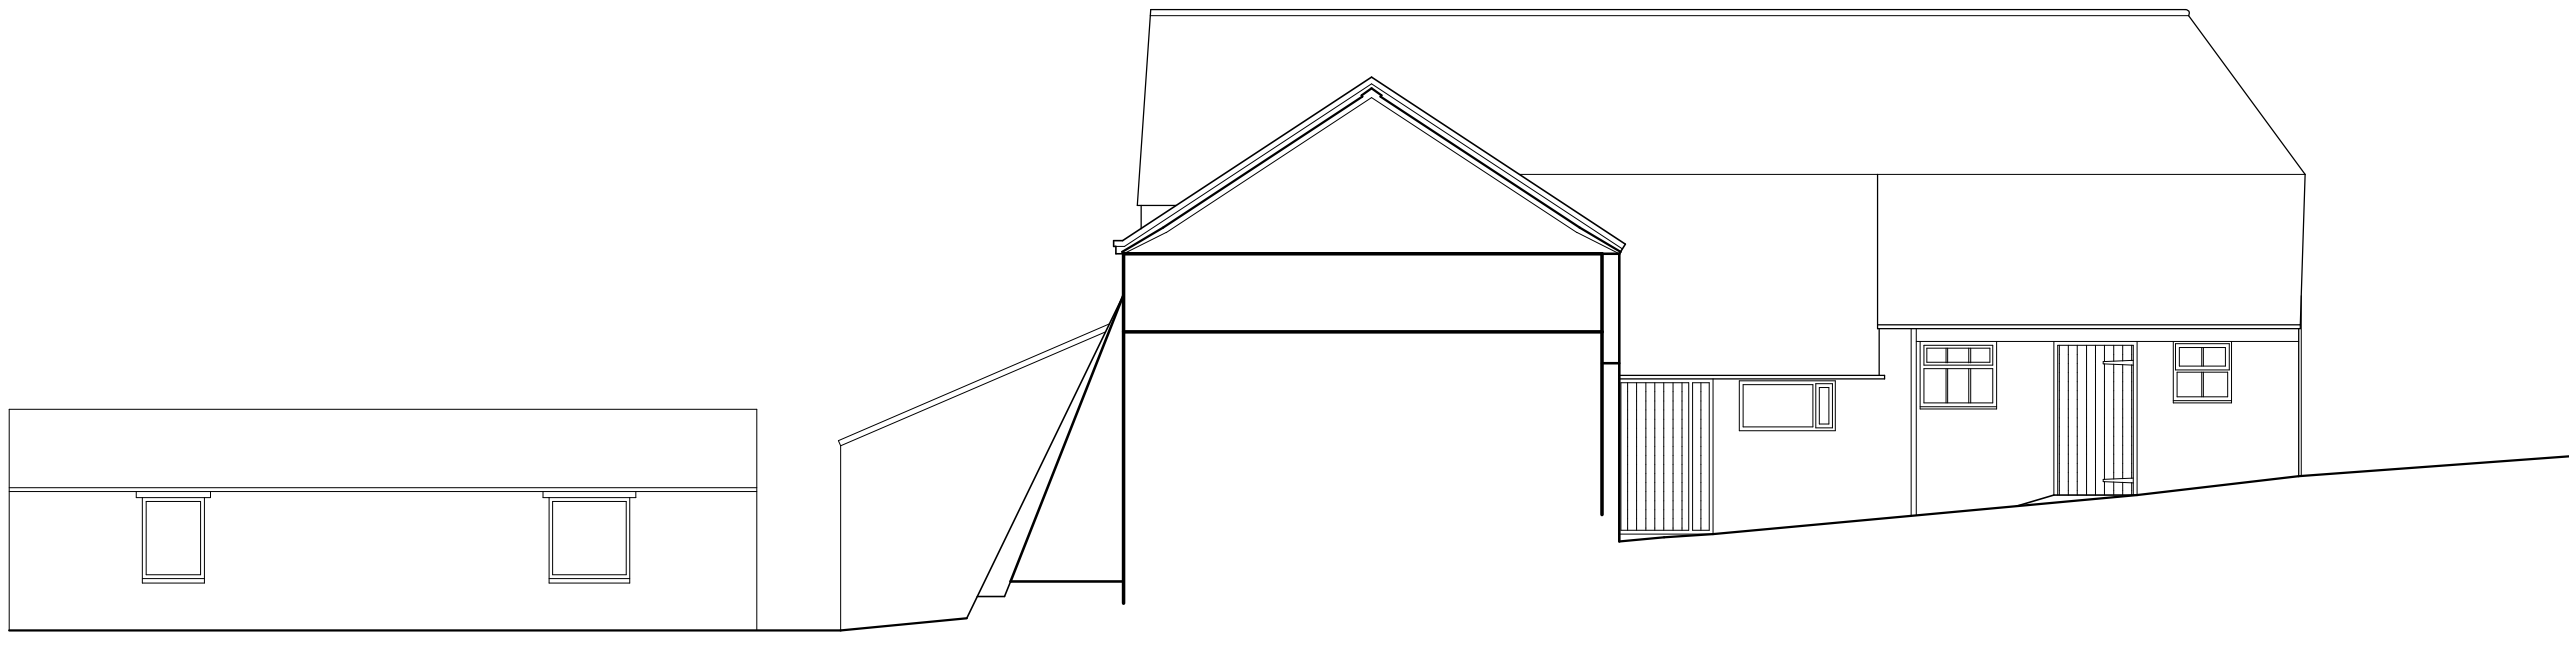


North Elevation

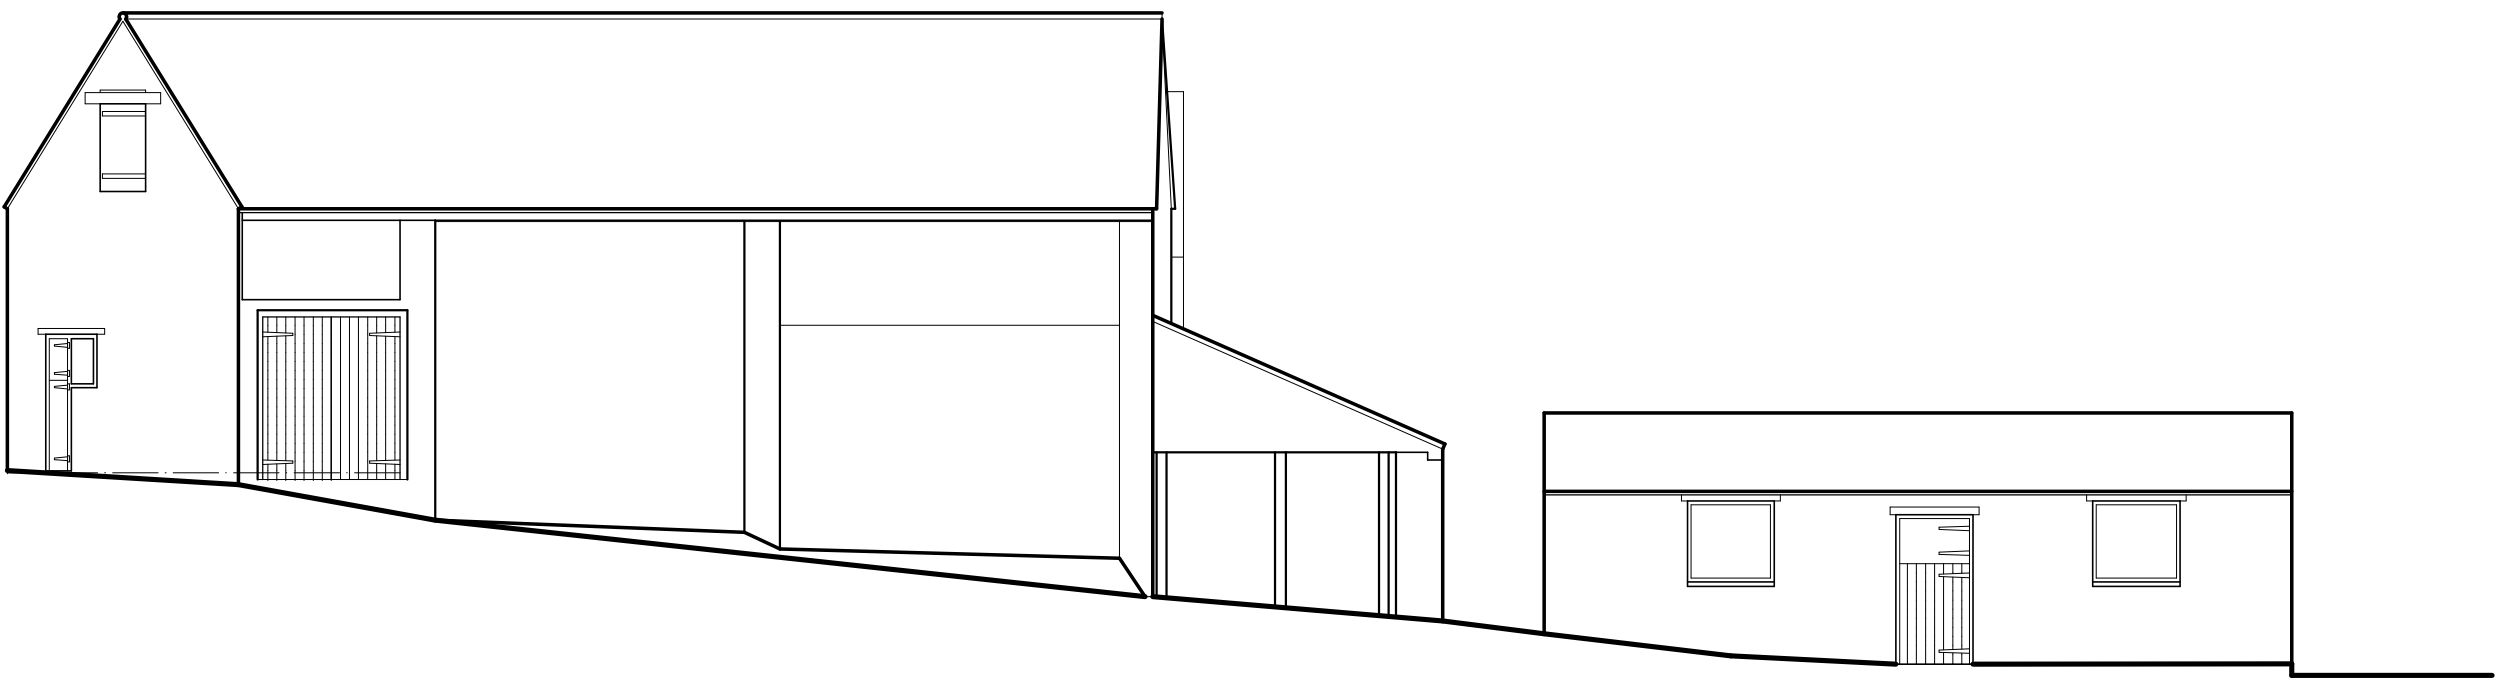


South Elevation

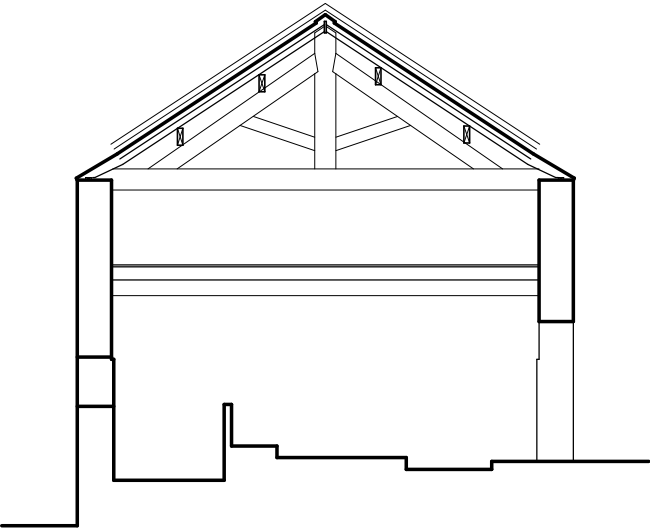


Section A:A

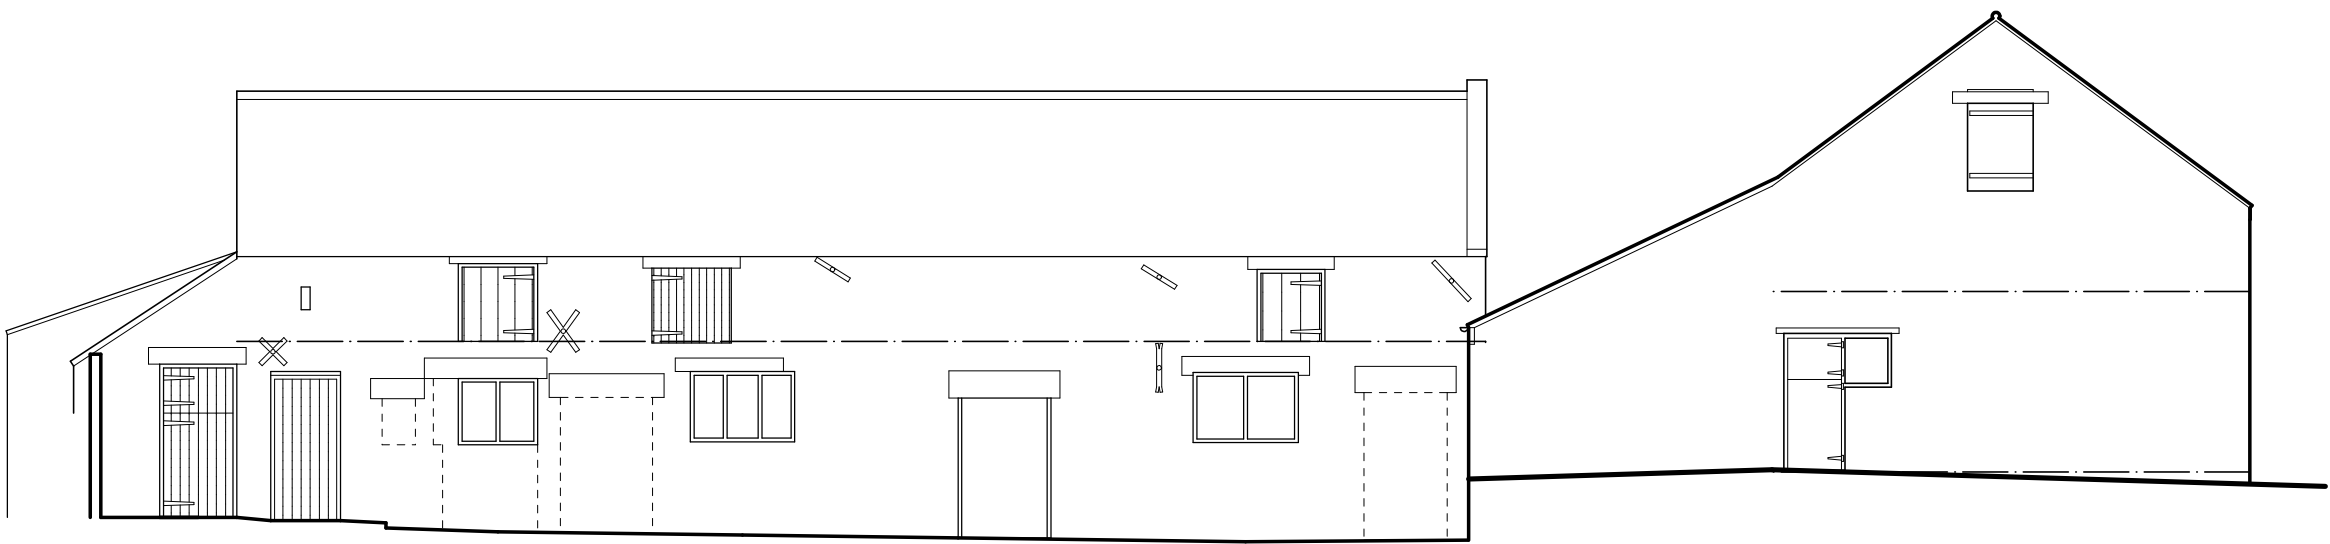

West Elevation

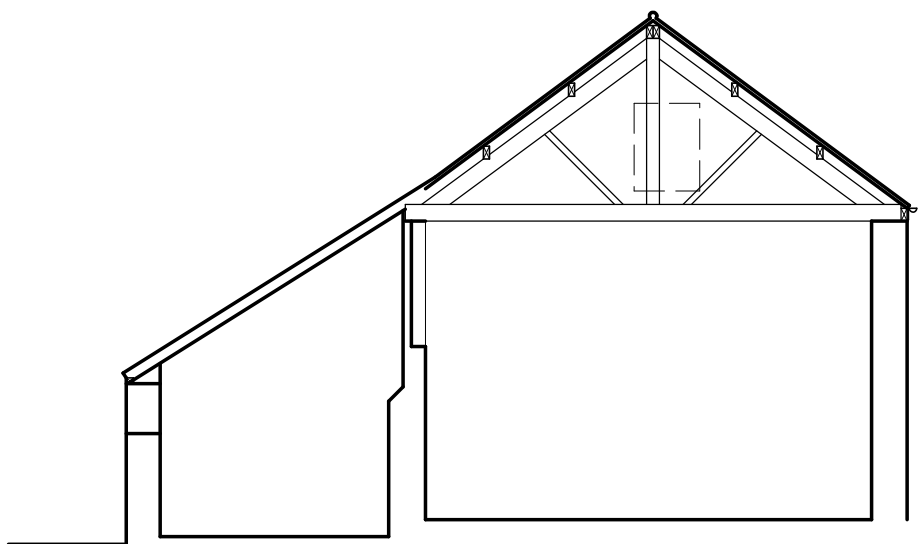

Section B:B

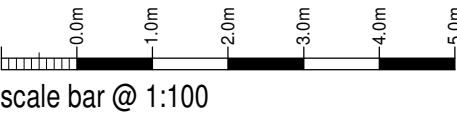

Mr P Orme

Proposed Conversion of Barns into
2 No. Dwellings at
Pool Meadows Farm,
Old Mill Lane,
Bagnall, ST9 9JS

Existing Conditions	
Elevations and Sections	
Date	Sheet
June 2023	A1
Drw No	Rev.
2023-2792-02	-
Drawn	NAW



10 Cawdry Buildings, Fountain Street, Leek, ST13 6JP
Telephone: 01538 386002
E-mail: info@sammonsltd.co.uk
Web: www.sammonsltd.co.uk

This drawing is copyright.
All dimensions must be checked prior to commencement.