



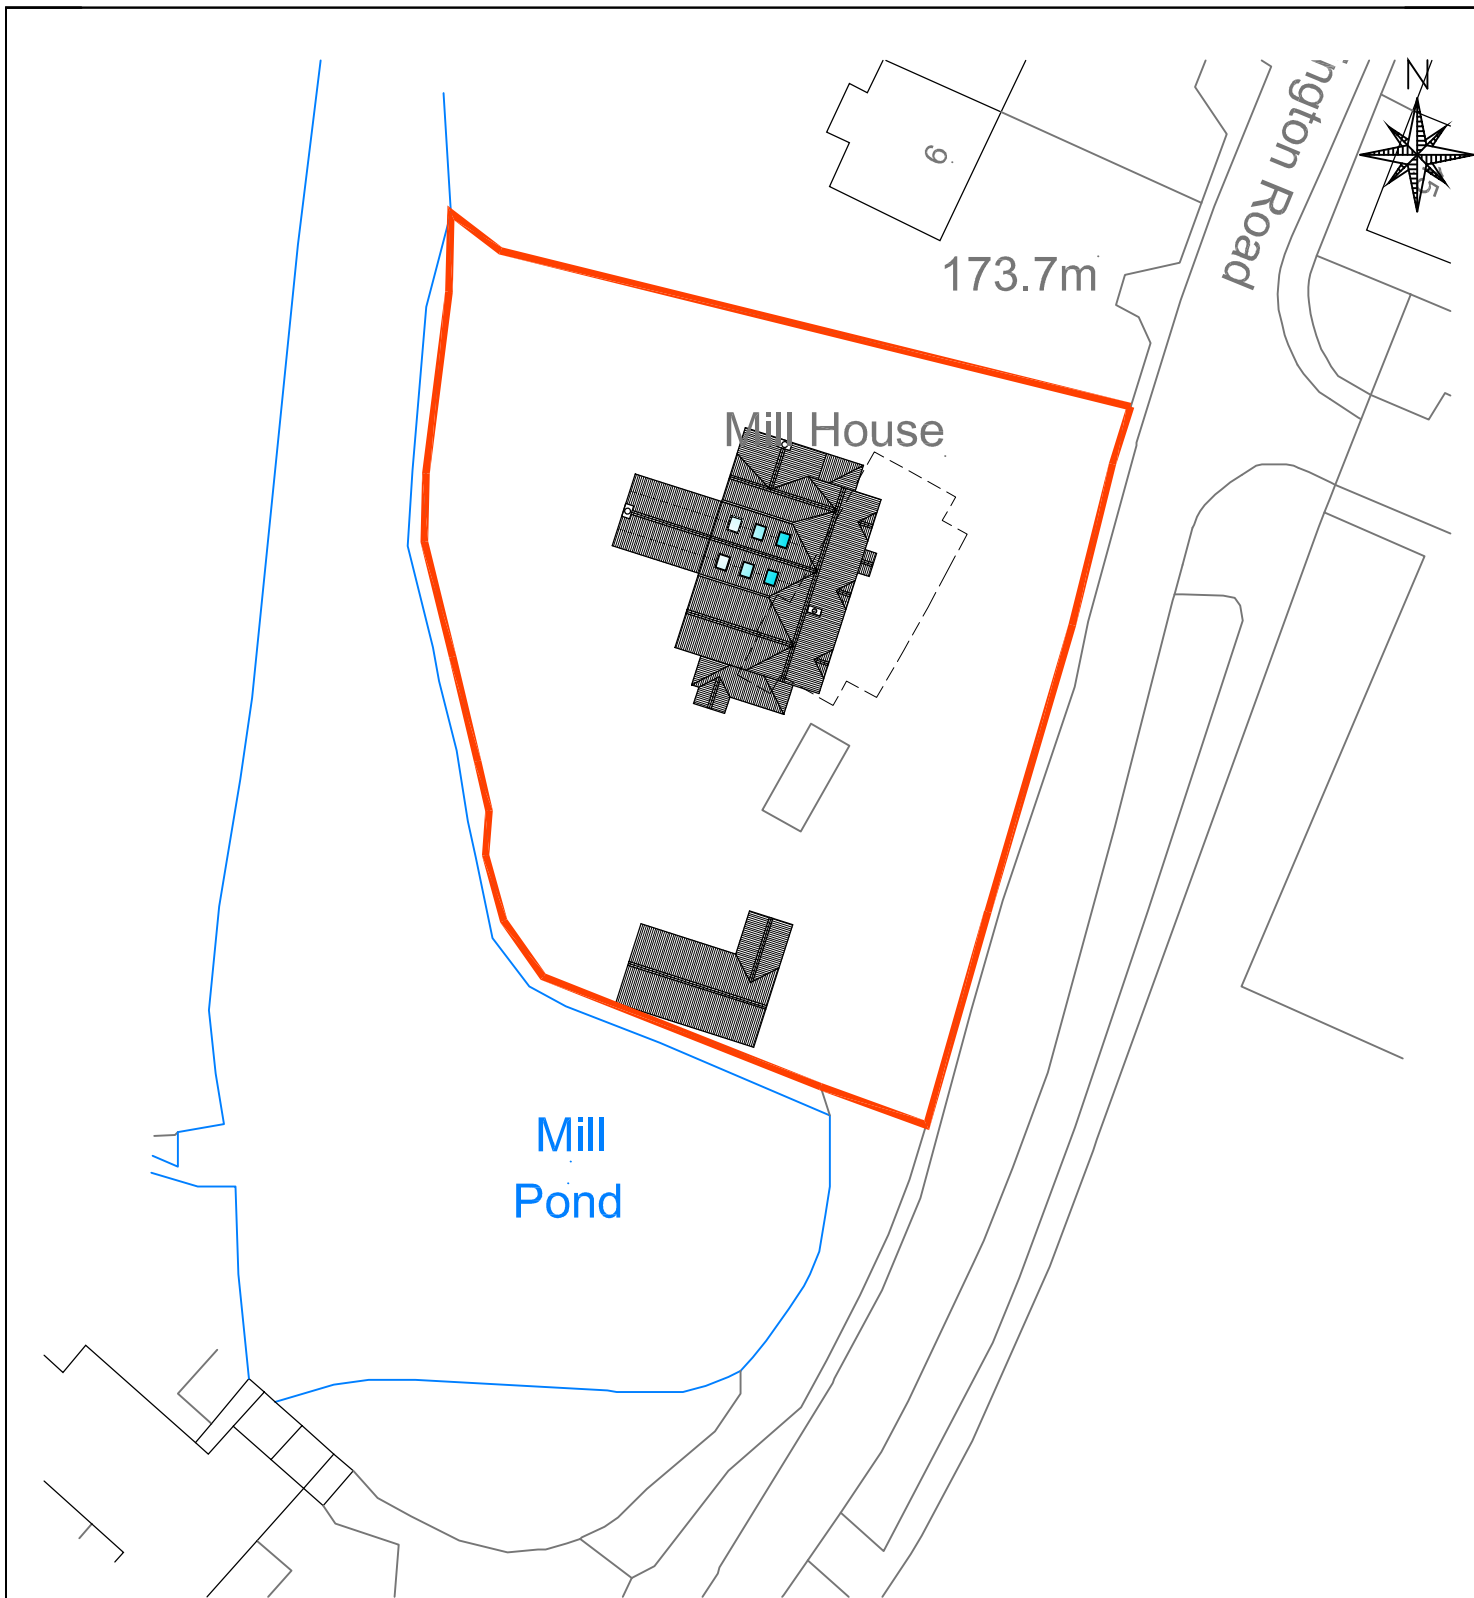

Crown Copyright and database rights 2020 OS Licence no. 100059809

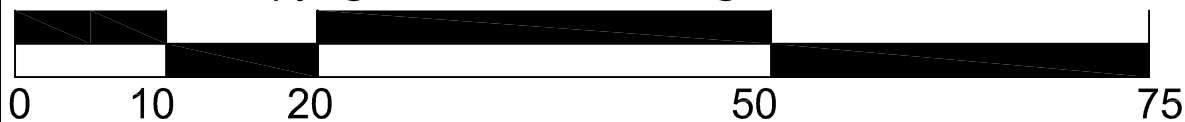

SCALE BAR 1:500

Block Plan 1:500

Proposed Replacement Dwelling at Mill House,
10 Stallington Lane, Blythe Bridge, SoT, Staffs, ST11 9PN
Mrs. Holdcroft



Architectural Design Specialists

e : enquiries@jpkdesign.co.uk
w : www.jpkdesign.co.uk

83 Dimsdale Parade East
Wolstanton
Newcastle under Lyme
ST5 8DP
T:01782 622321