


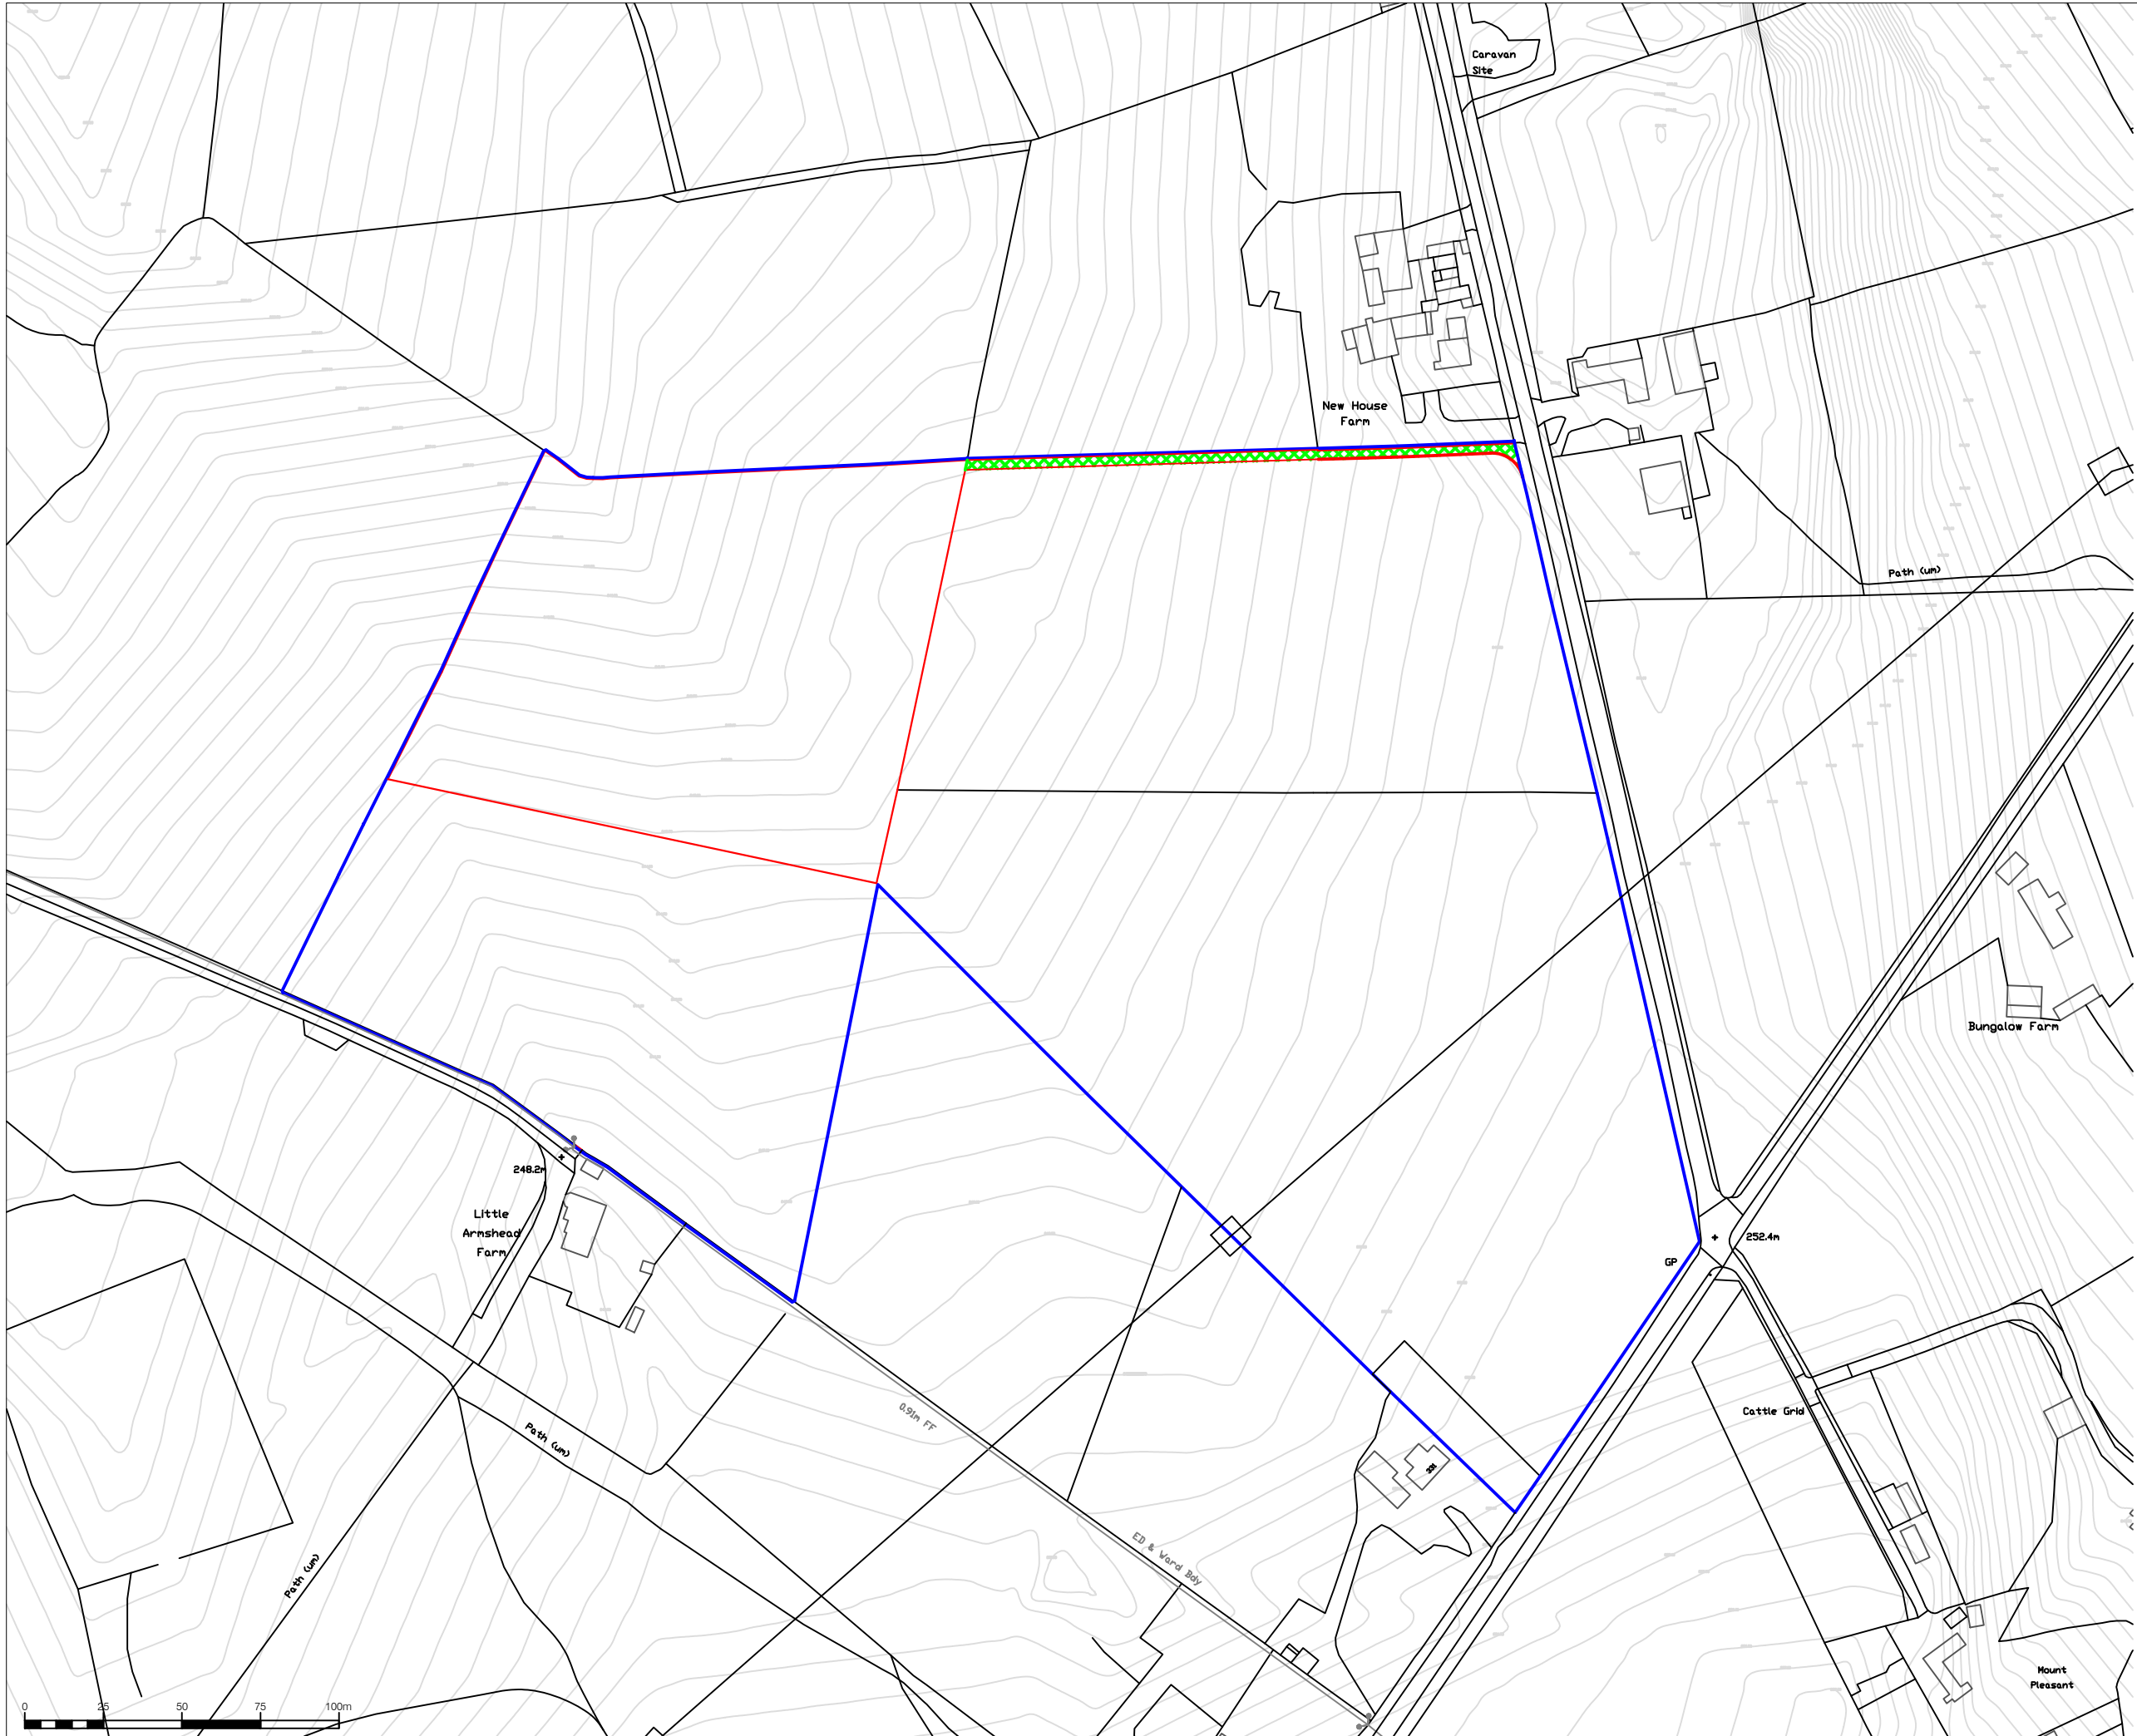

LEGEND

Planning Boundary
(area = 17,411m²)

Site access from
Bagnall Road
(length ~115m)

Land Ownership
Boundary

Rev.	Date	Details
------	------	---------

SITE
Land Adjoining New House Farm
Luzlow, Bagnall, Stoke-On-Trent
ST9 9JZ

TITLE
99MW Location Plan
w/ Access Road

DWG. No.	REV
LZL-BESS-001.4 Location	

SCALE	DATE
1:2000 @ A3	28/02/2024
DRAWN	STATUS
AL	Pre-App



YLEM ENERGY
VLEM Energy Limited
Edison House, Daniel Adamson Road, Salford, M50 1DT
+44 (0)161 660 2222
ylemenergy.com