





Existing NE Elevation
1 : 100


All heights, sizes and dimensions should be checked on site by the contractor before any work is put in hand.

Figured dimensions should be taken in preference to scaling and any errors or omissions reported to the architect at once.


This drawing has been prepared in accordance with the CDM (Construction Design and Management) and all foreseeable design risks to those involved or affected by construction have been avoided wherever possible.

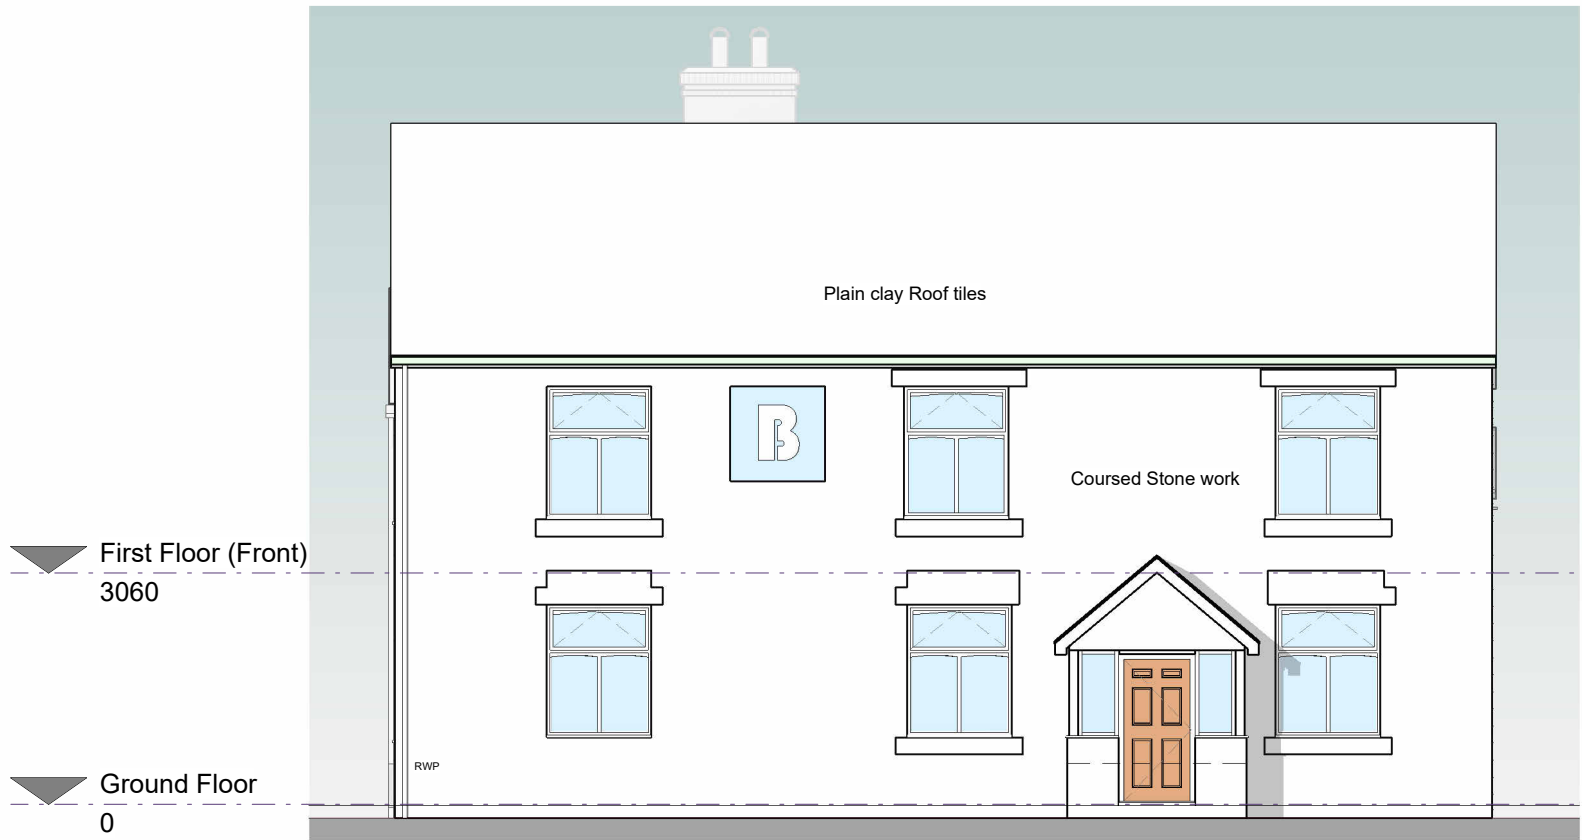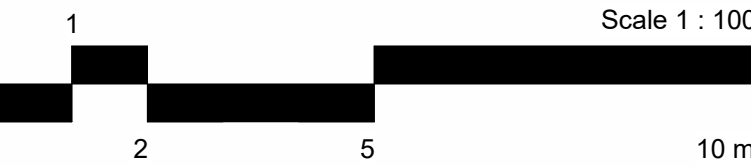

Existing NW Elevation
1 : 100

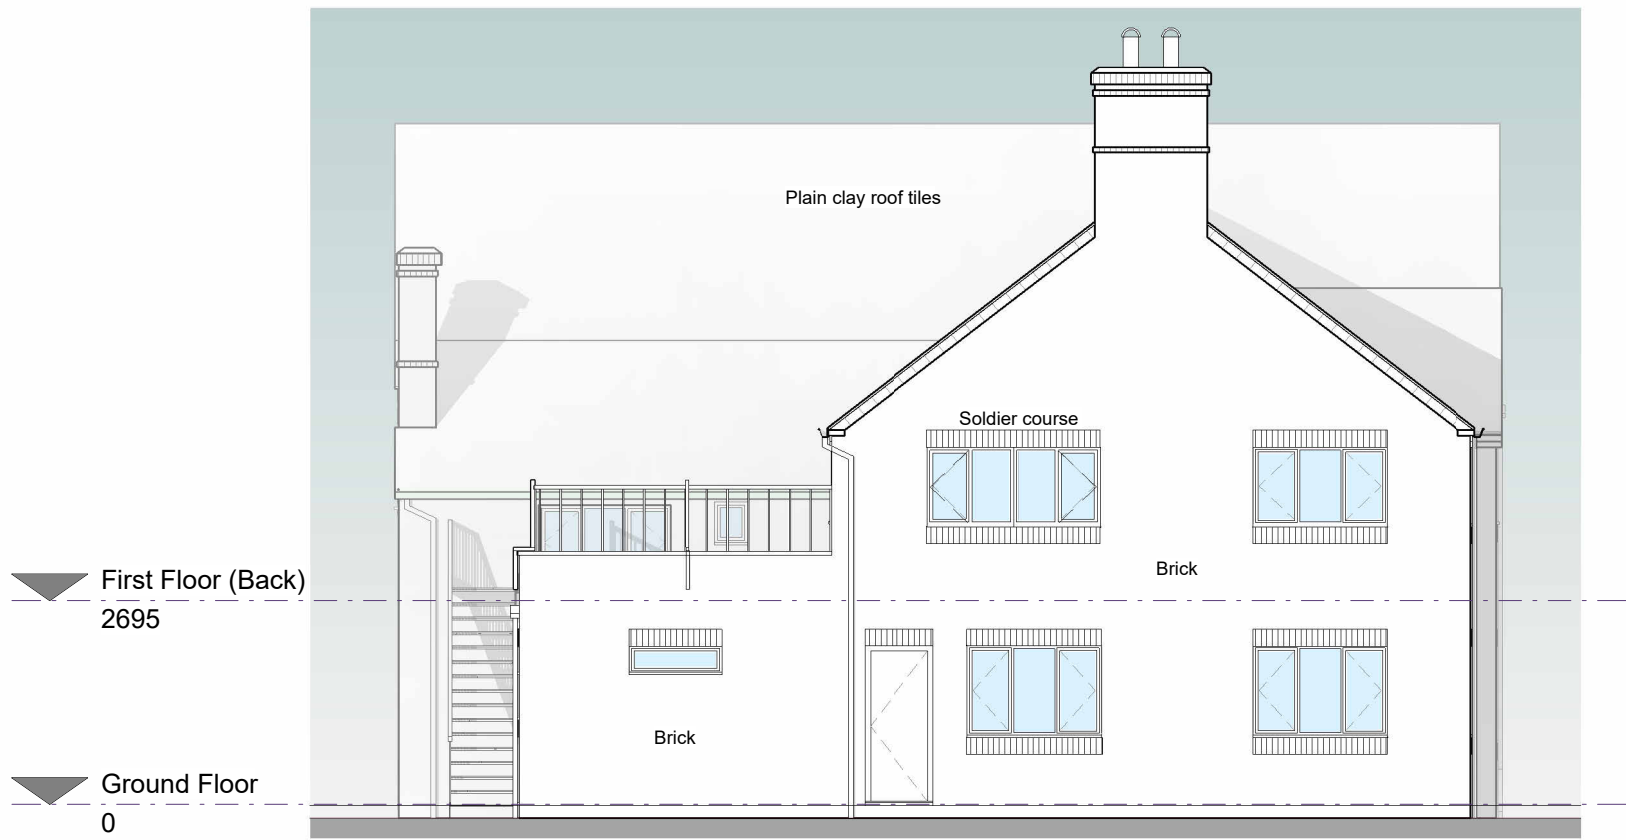

Existing SE Elevation
1 : 100

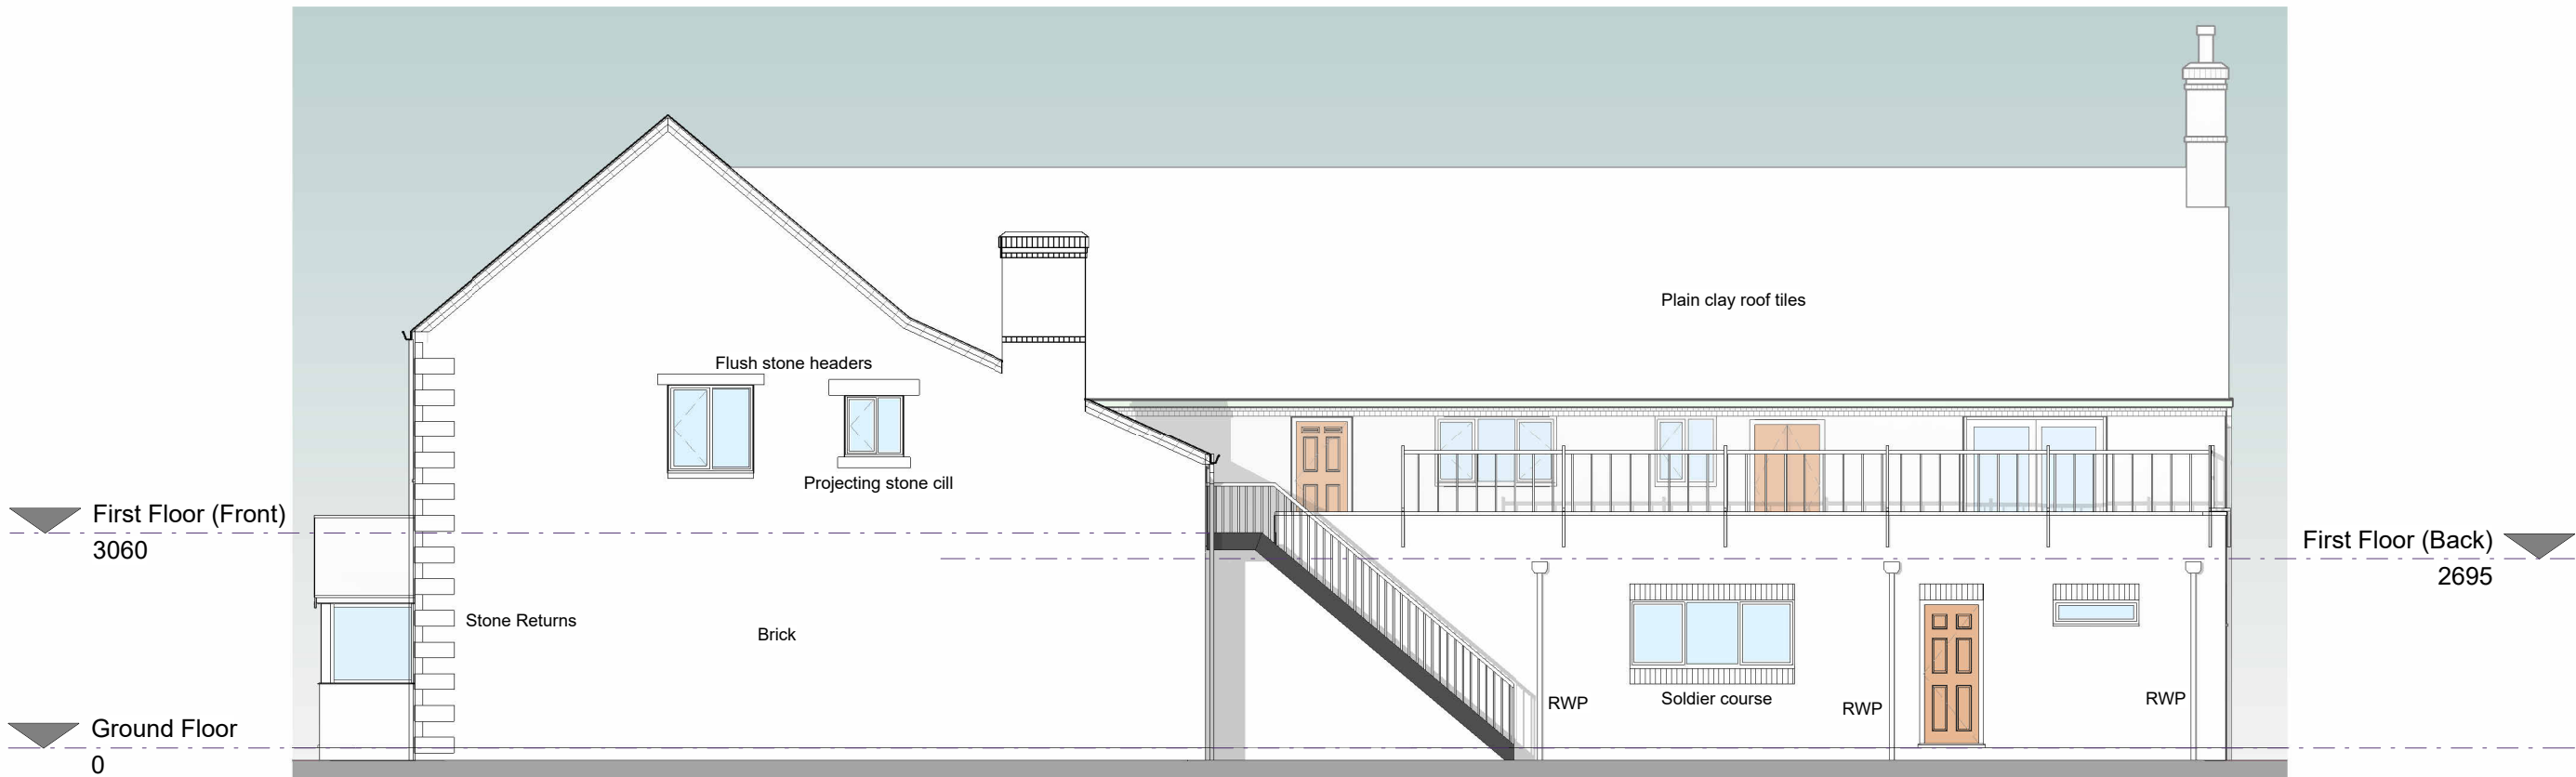

Existing SW Elevation
1 : 100

P0.2	09-01-24	RM	Generally Updated
P0.1	19-04-23	EO	Revisions following client meeting

Rev	Date	By	Detail
-----	------	----	--------

Drawing status

S3 - Planning

Client

Mr & Mrs Power-Vaugh

Project/Location

Proposed change of use to C3 dwellings at Existing Public House:

Blacksmith Arms,
Tythe Barn, Alton,
Staffordshire,
ST10 4AZ

Drawing title

Existing Elevations

Date	Drawn	Checked	Job No.
21-10-21	BJ	XX	3214

Scale(s)

1 : 100 @A2

Drawing number

BSAA-SA-XX-ZZ-DR-A-0401

Revision

P0.2



12 High Street, Tean,
Stoke-on-Trent
ST10 4DZ

T: +44 (0)1538 722097
E: mail@smytheman.co.uk
W: www.smytheman.co.uk

