Proposed NE Elevation
1 : 100

Proposed NW Elevation
1 : 100

Proposed SE Elevation
1 : 100

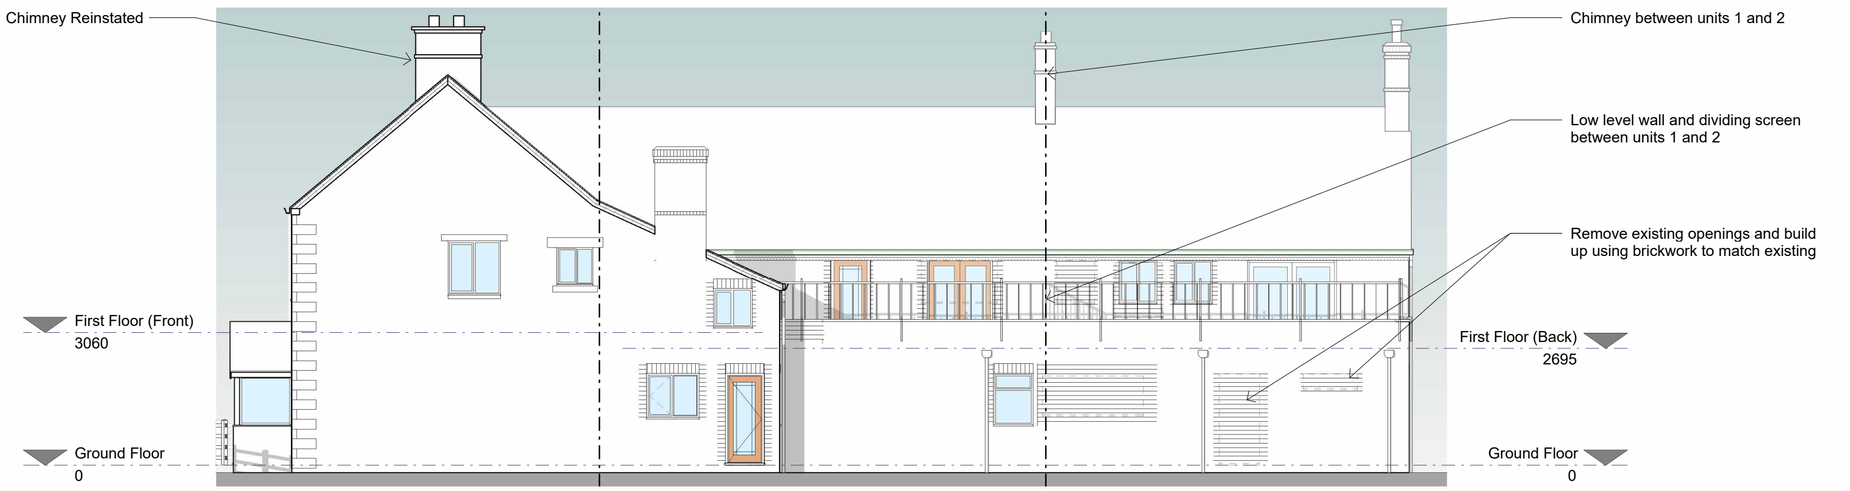

Proposed SW Elevation
1 : 100

\\Storage\Drawings\Drawing 21\3214 Blacksmith Arms, Alton\01-Architectural\01 WIP\CAD\BSAA-SA-XX-XX-M3-A-0002-Planning Drawings.rvt

All heights, sizes and dimensions should be checked on site by the contractor before any work is put in hand.

Figured dimensions should be taken in preference to scaling and any errors or omissions reported to the architect at once.

This drawing has been prepared in accordance with the CDM (Construction Design and Management) and all foreseeable design risks to those involved or affected by construction have been avoided wherever possible.

1 2 5 10 m Scale 1 : 100

Rev	Date	By	Detail
P0.4	23-02-24	RM	Amendments Following Planning Consultants Comments
P0.3	15-01-24	RM	Amendments Following Planning Consultants Comments
P0.2	09-01-24	RM	Generally Updated
P0.1	19-04-23	EO	Revisions following client meeting

Drawing status

S3 - Planning

Client

Mr & Mrs Power-Vaugh

Project/Location

Proposed change of use to C3 dwellings at Existing Public House:

Blacksmith Arms,
Tythe Barn, Alton,
Staffordshire,
ST10 4AZ

Drawing title

Proposed Elevations

Date	Drawn	Checked	Job No.
23-12-21	NJ	XX	3214

Scale(s)

1 : 100 @A2

Drawing number	Revision
BSAA-SA-XX-ZZ-DR-A-0402	P0.4

SMYTHEMAN ARCHITECTURAL

12 High Street, Tean,
Stoke-on-Trent
ST10 4DZ

T: +44 (0)1538 722097
E: mail@smytheman.co.uk
W: www.smytheman.co.uk

CIAT CHARTERED PRACTICE