




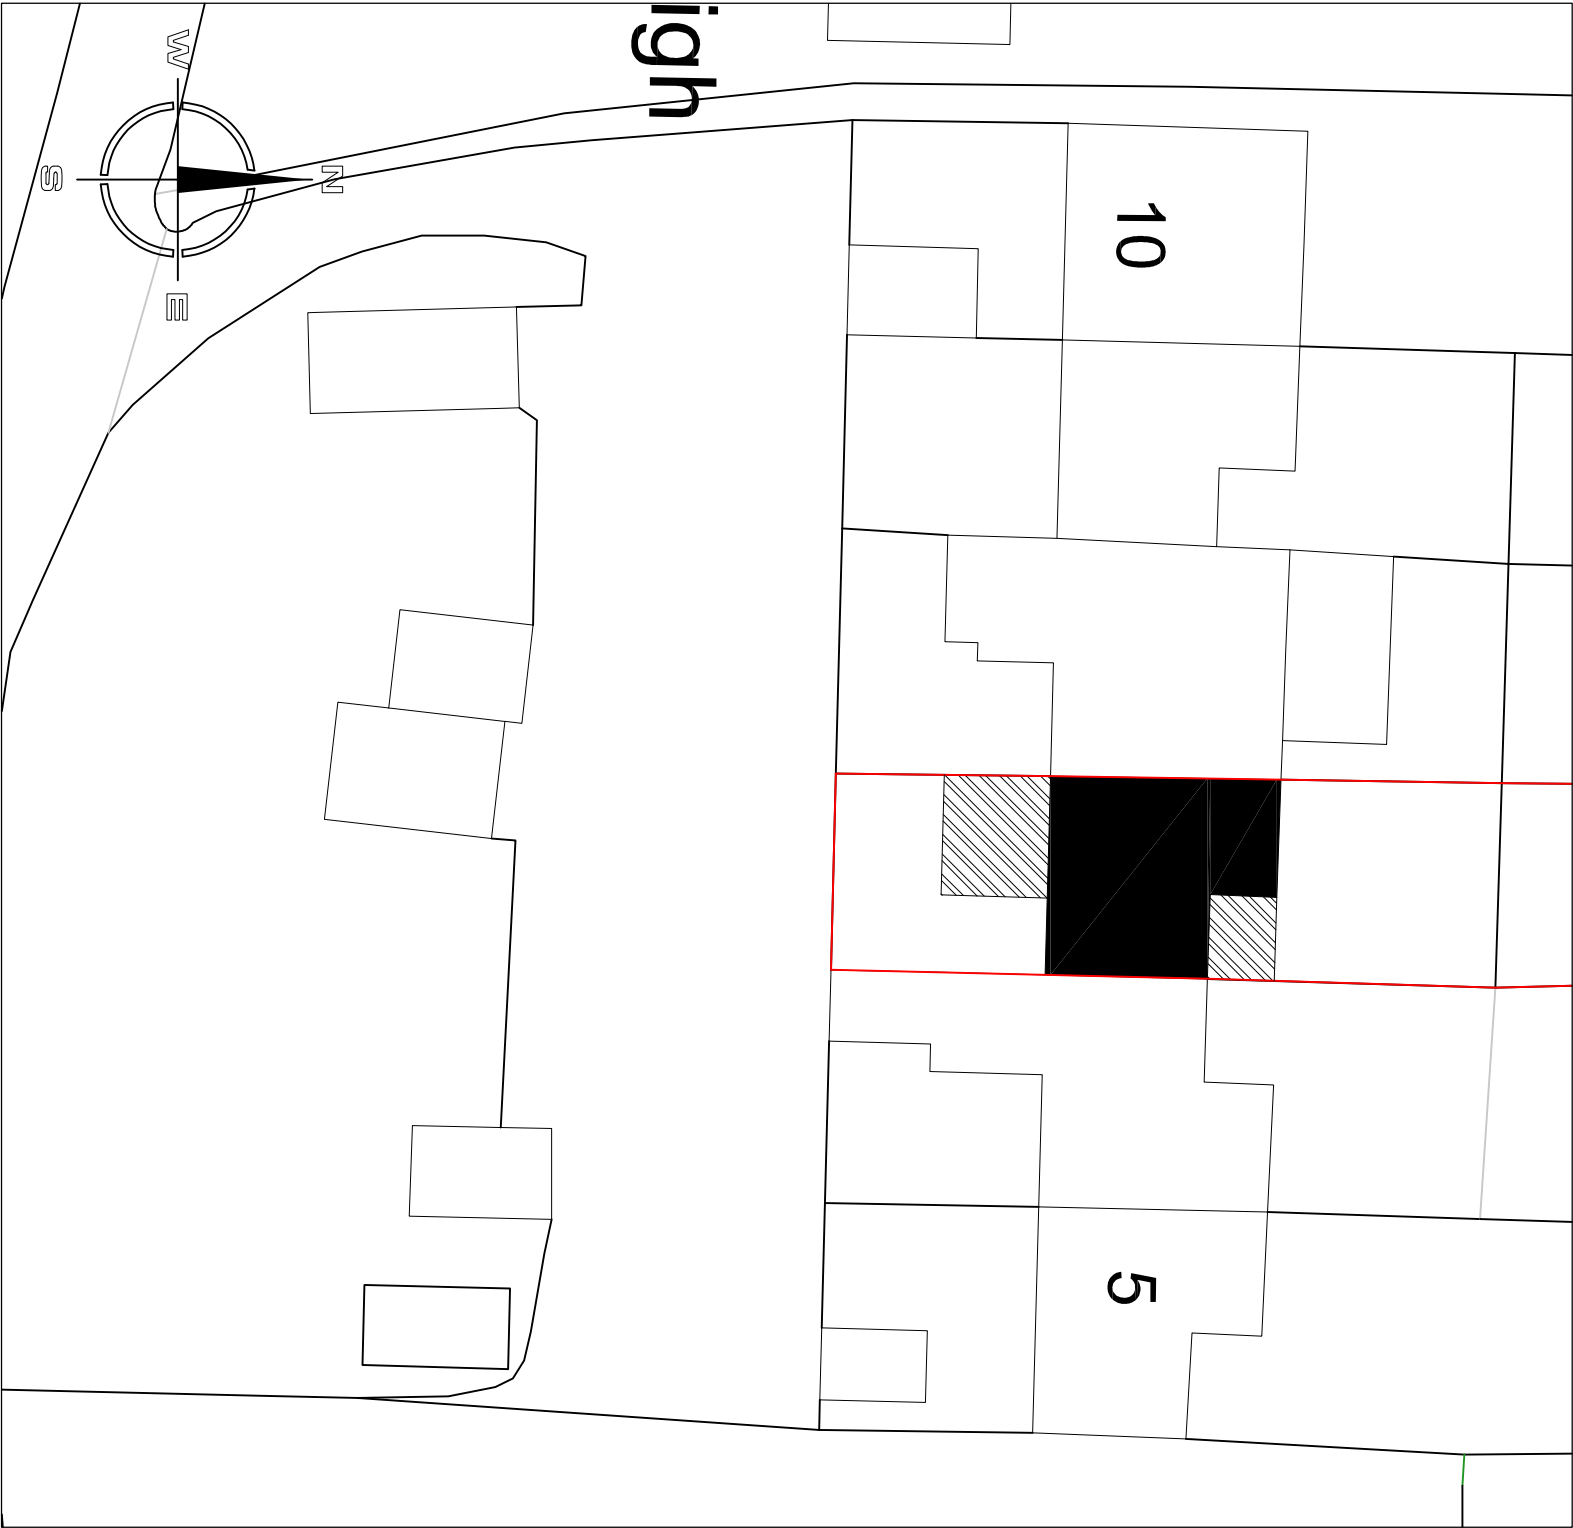


PROPOSED BLOCK PLAN 1:1250

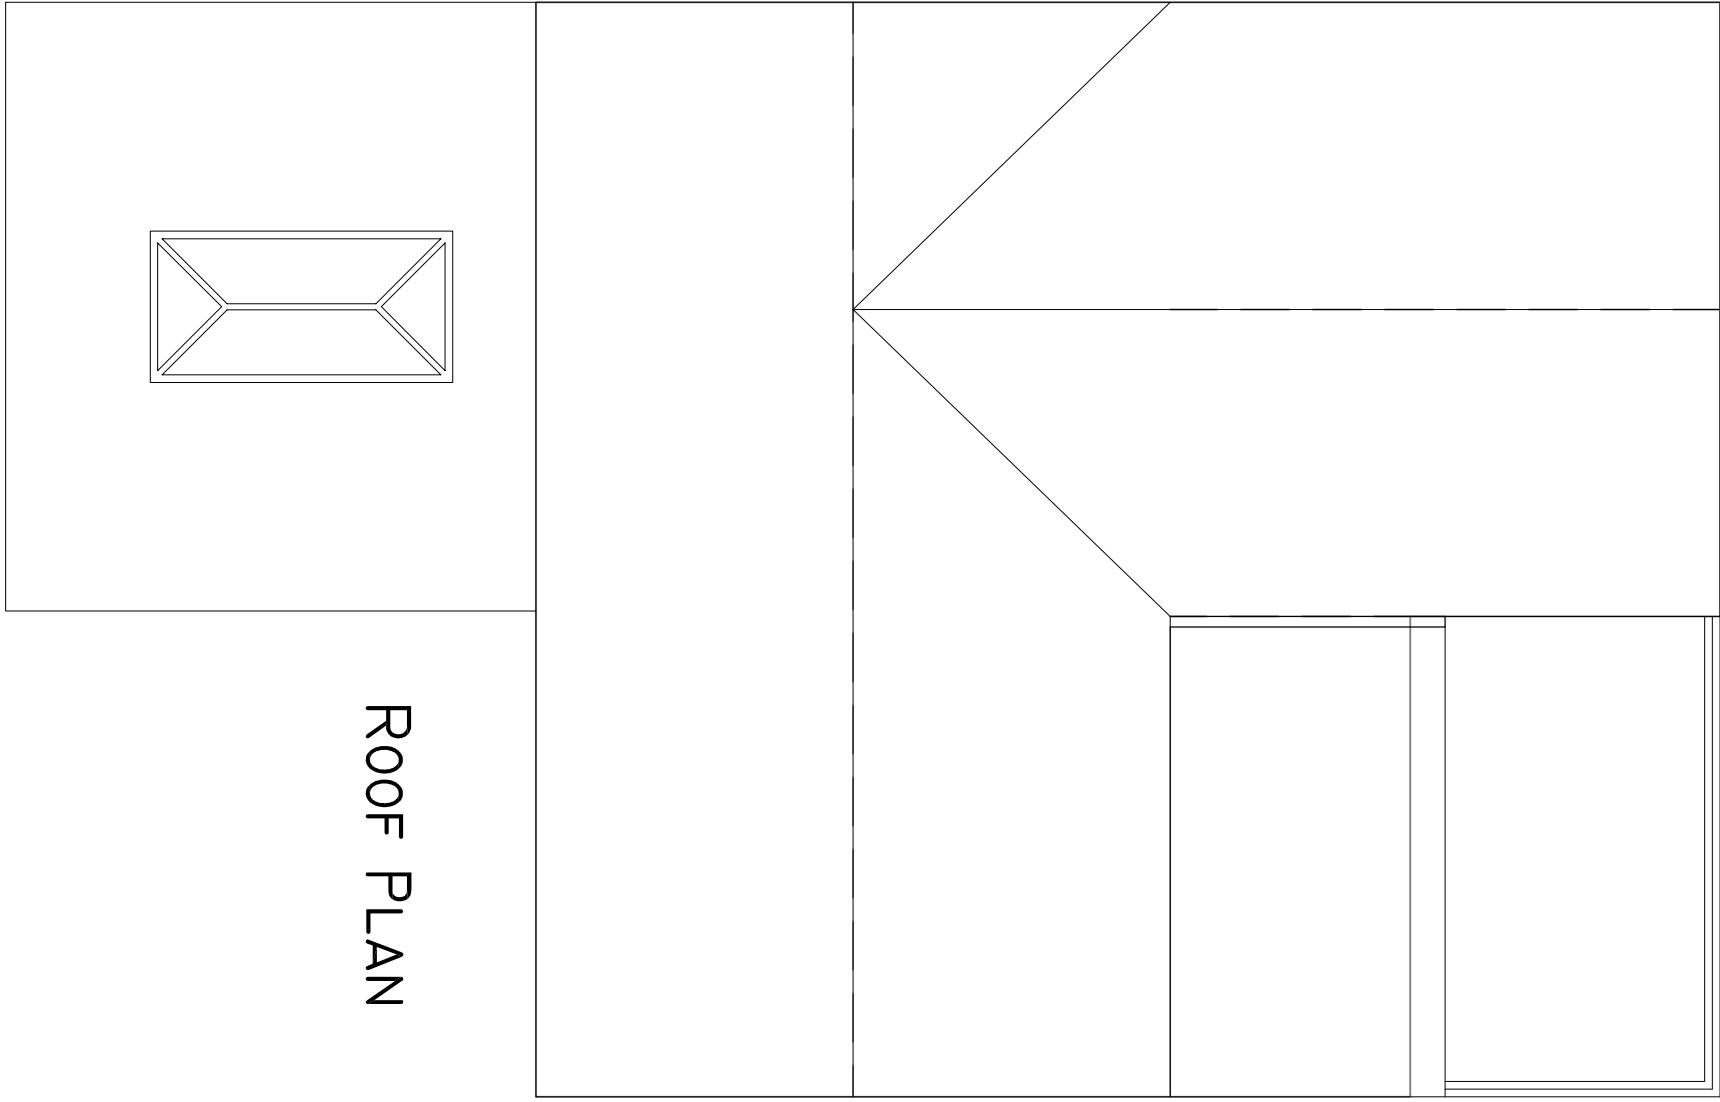


ROOF PLAN

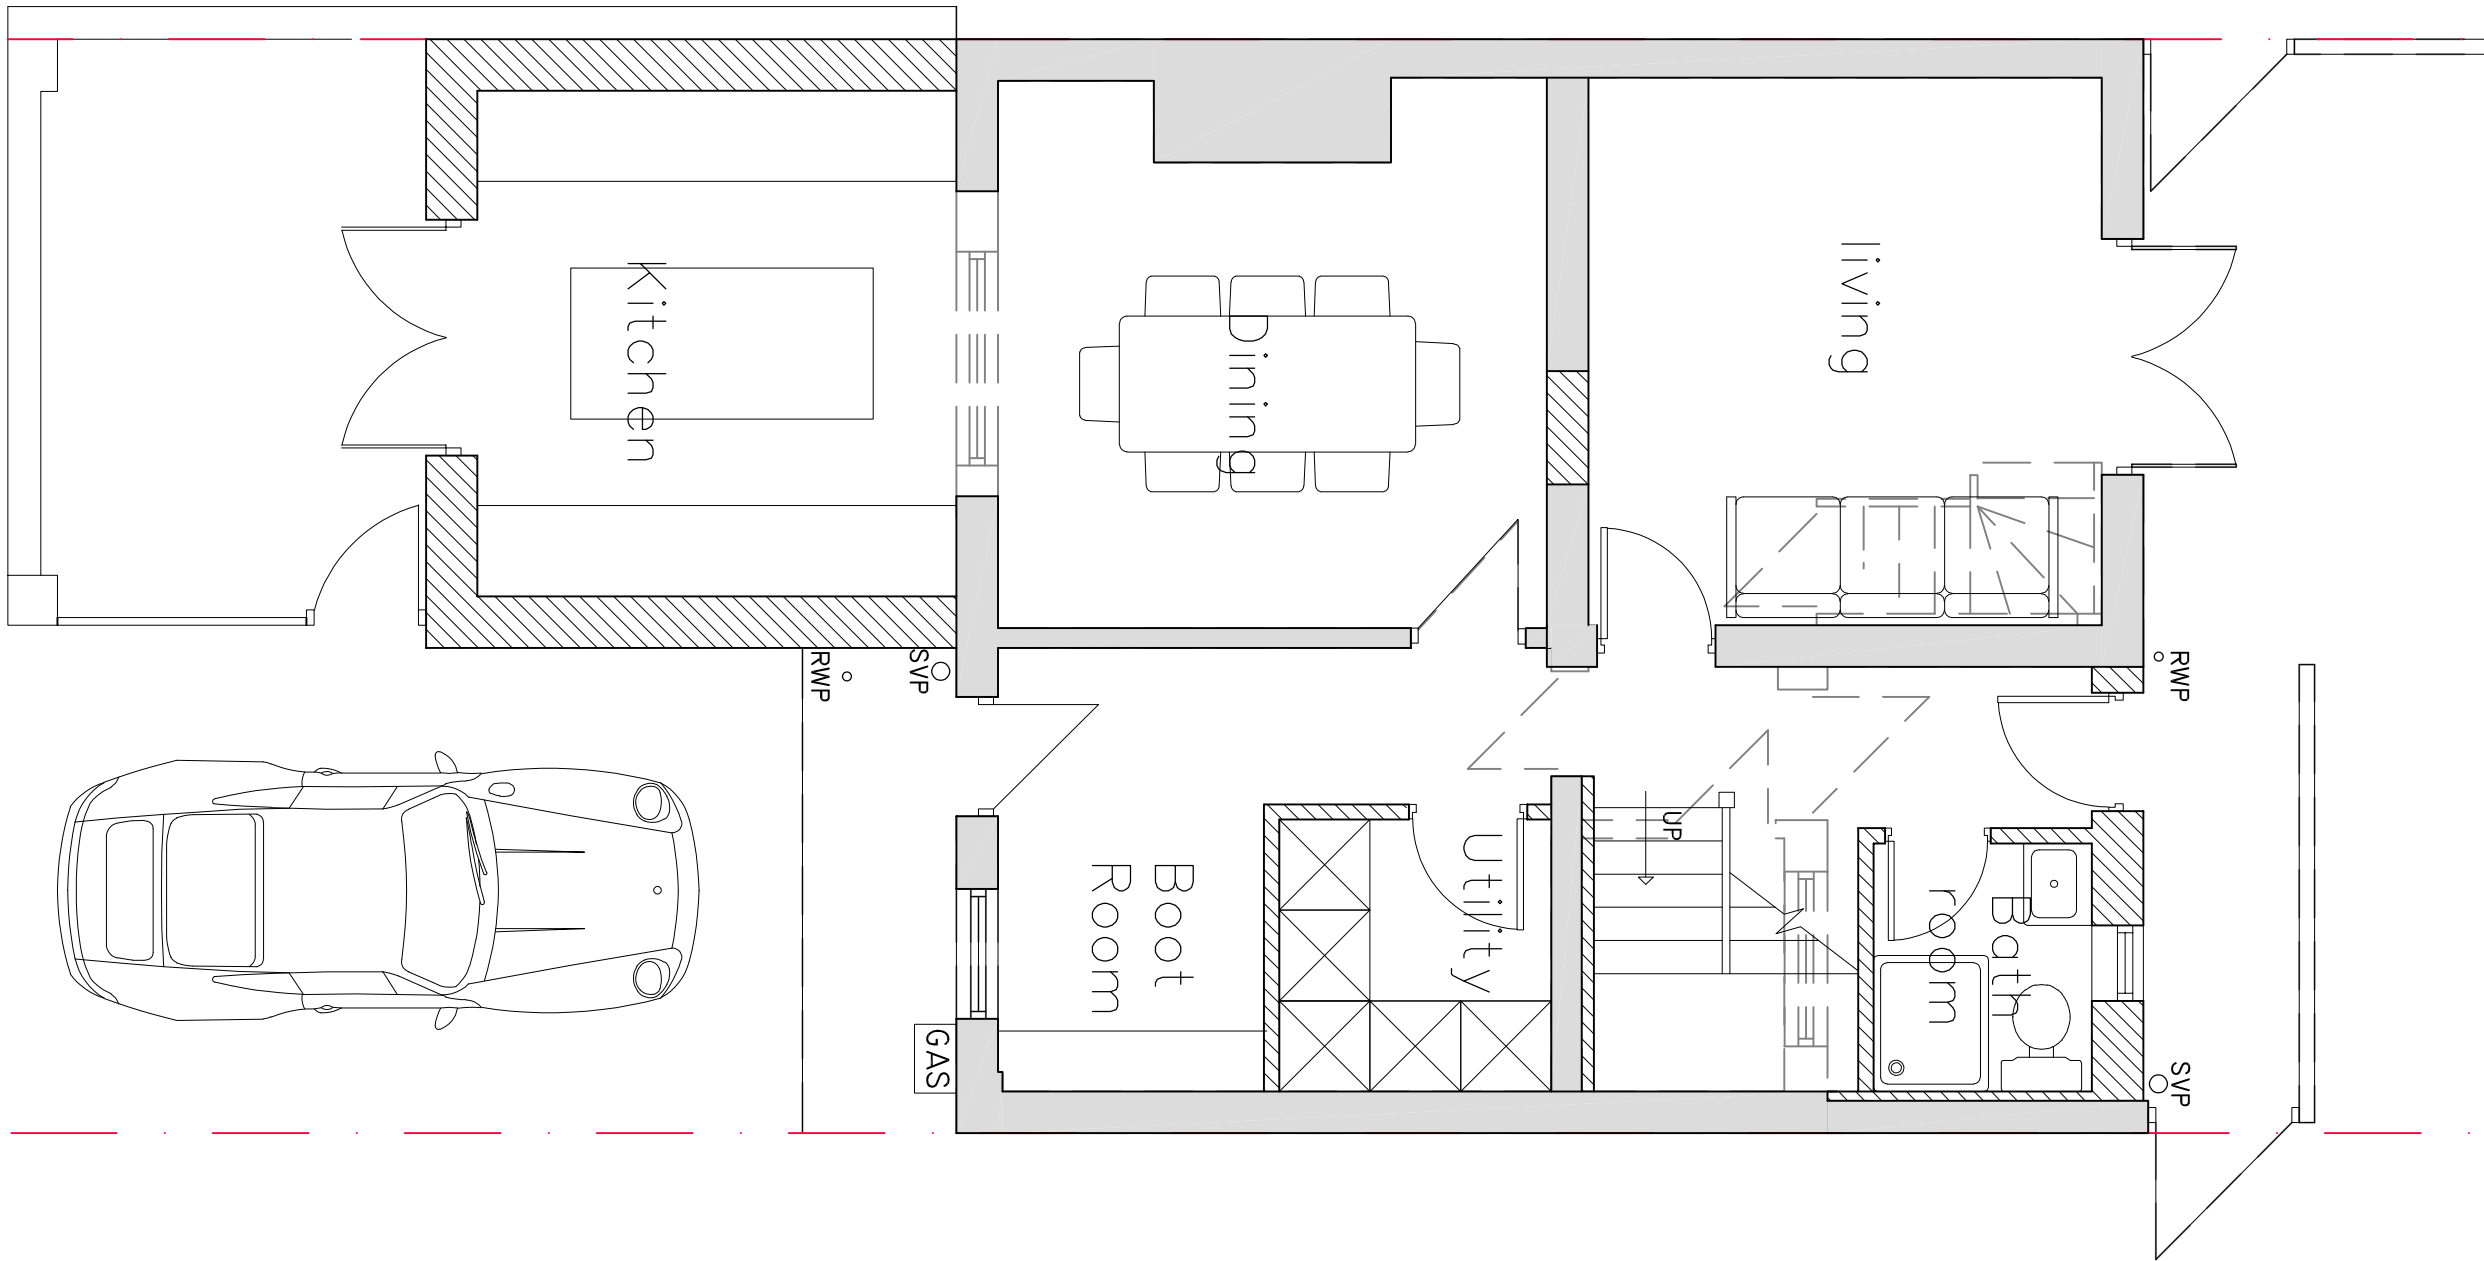


GROUND FLOOR PLAN

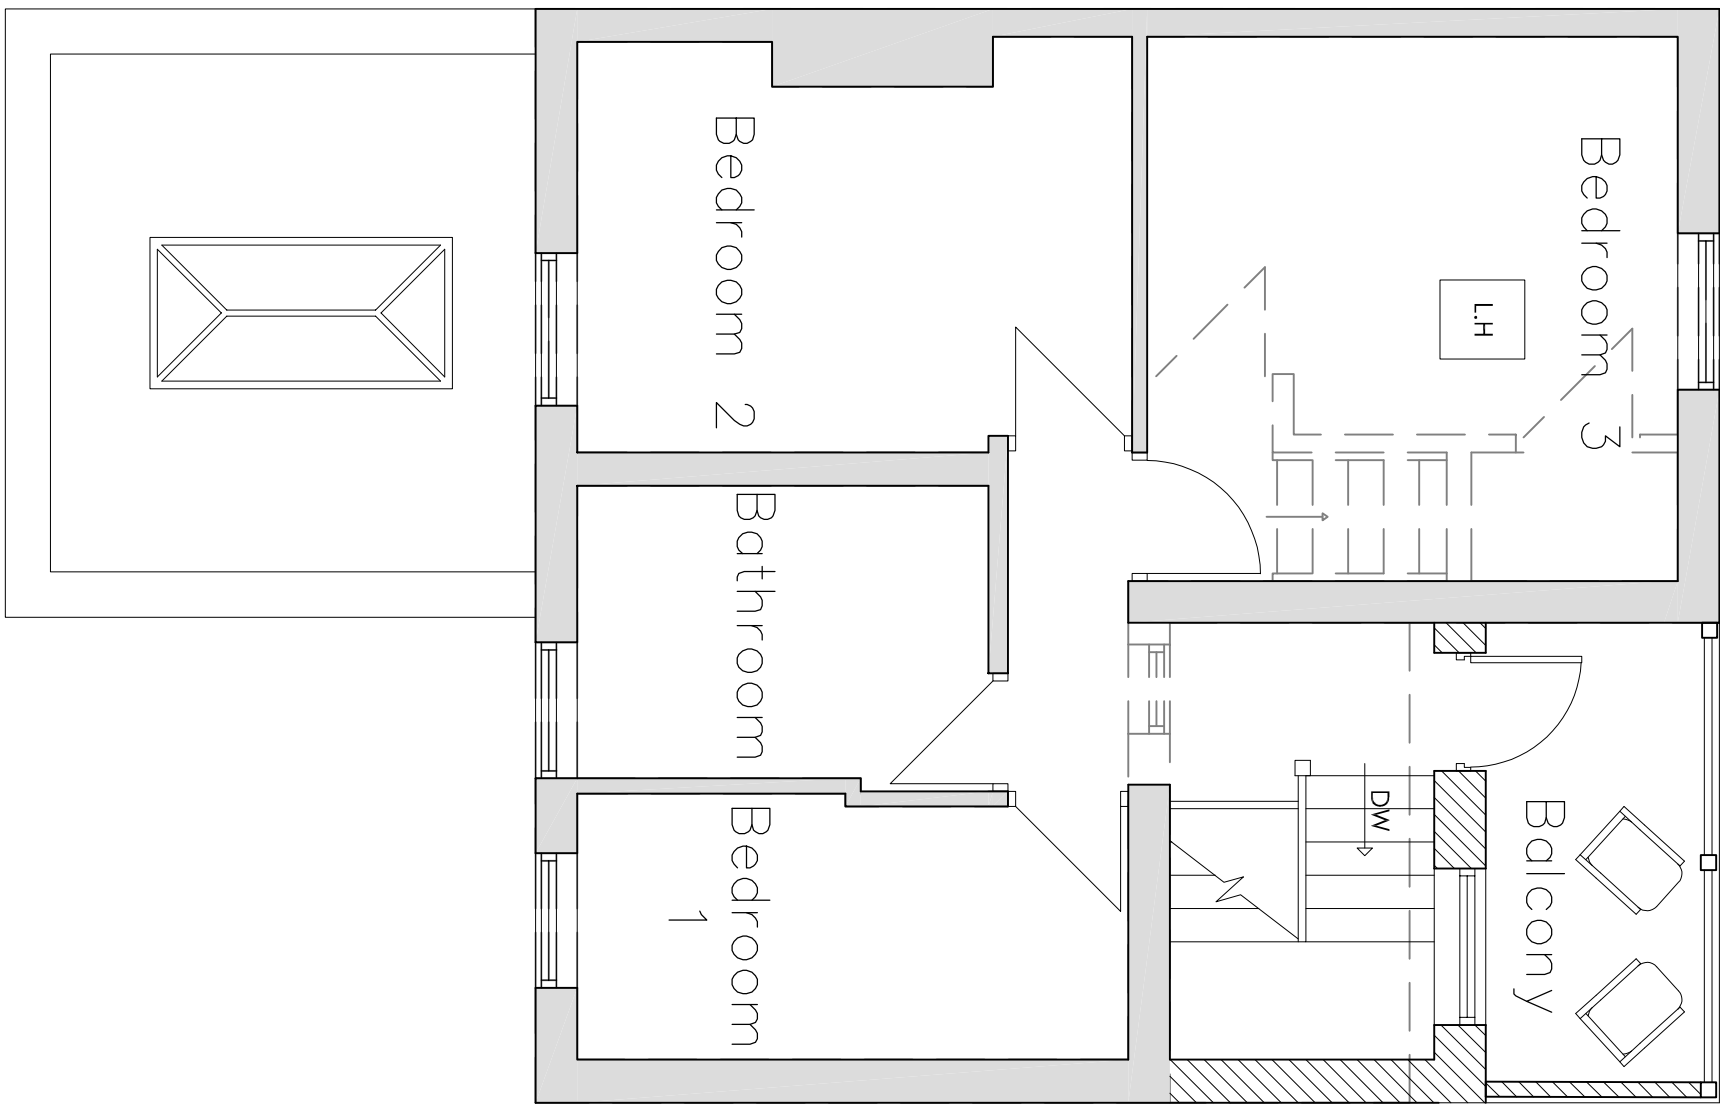

FIRST FLOOR PLAN

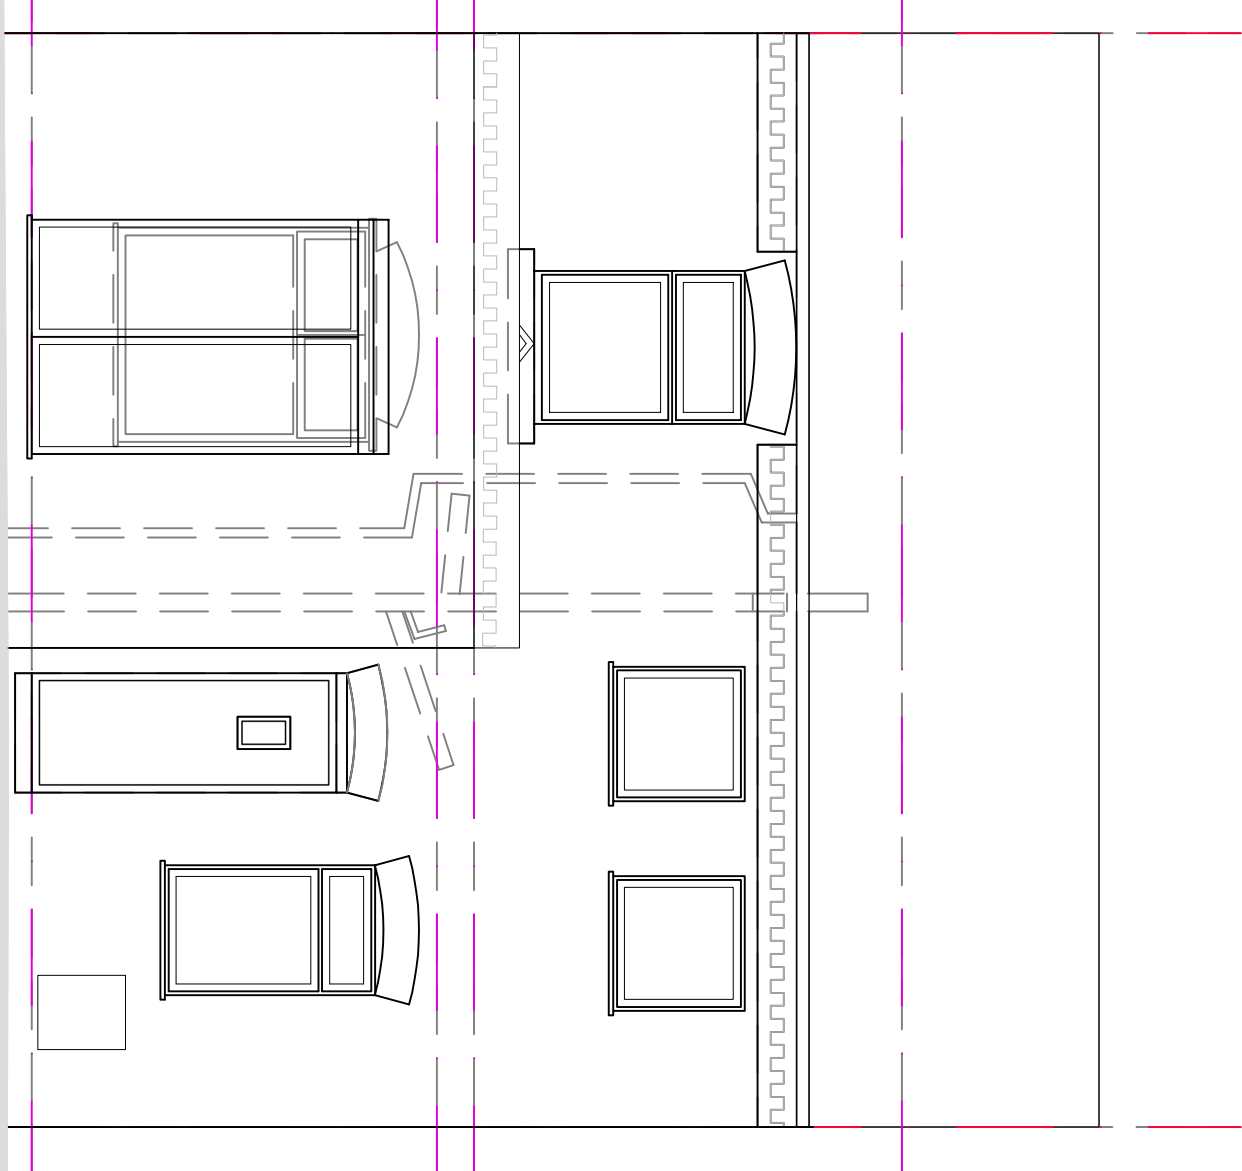

FRONT ELEVATION

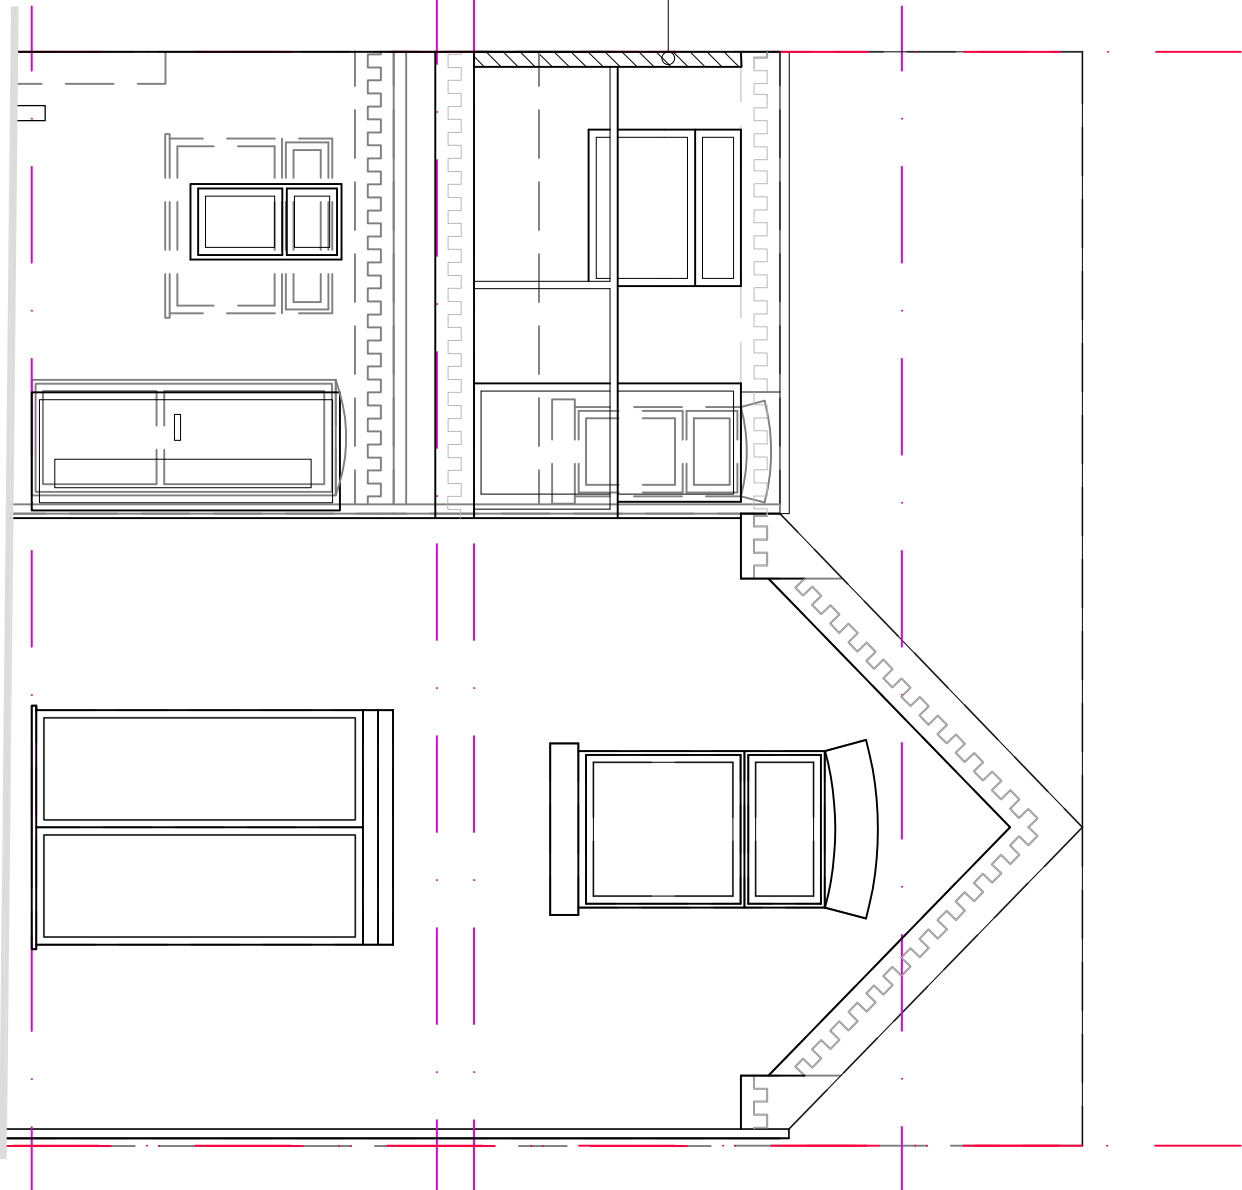

REAR ELEVATION

