

The contractor is to check all setting out dimensions are in accordance with the project specific drawings as approved by the planning department prior to commencing construction works. Contact Epoch Architecture Ltd as required for clarification.

All building work is to conform with the 2010 Building Regulations and all subsequent revised documents and to the satisfaction of the building control officer.





Works to be completed in strict accordance with all project specific documents produced in accordance with the CDM Regulations 2015.

It remains the duty of the client and contractor to establish all legal boundaries on site.

This drawing and its contents remain the copyright of Epoch Architecture Ltd.

KEY

F.C.	Flow Chart
C.H.	Head Height
H.C.	Door Head Height
220	220 mm
E.F./M.C.#	Existing Full Water Inspection Chamber
E.S./M.C.#	Existing Surface Water Inspection Chamber
E.C./M.C.#	Existing Combined Water Inspection Chamber
E.F./M.H.#	Existing Full Water Manhole
E.S./M.H.#	Existing Surface Water Manhole
E.C./M.H.#	Existing Combined Water Manhole
(P)	Proposed
S.P.	Sanitary Pipe
S.S.	Sanitary Stack
G.	Gully
B.G.	Back Siphon Gully
M.	Manhole
J.	Joint

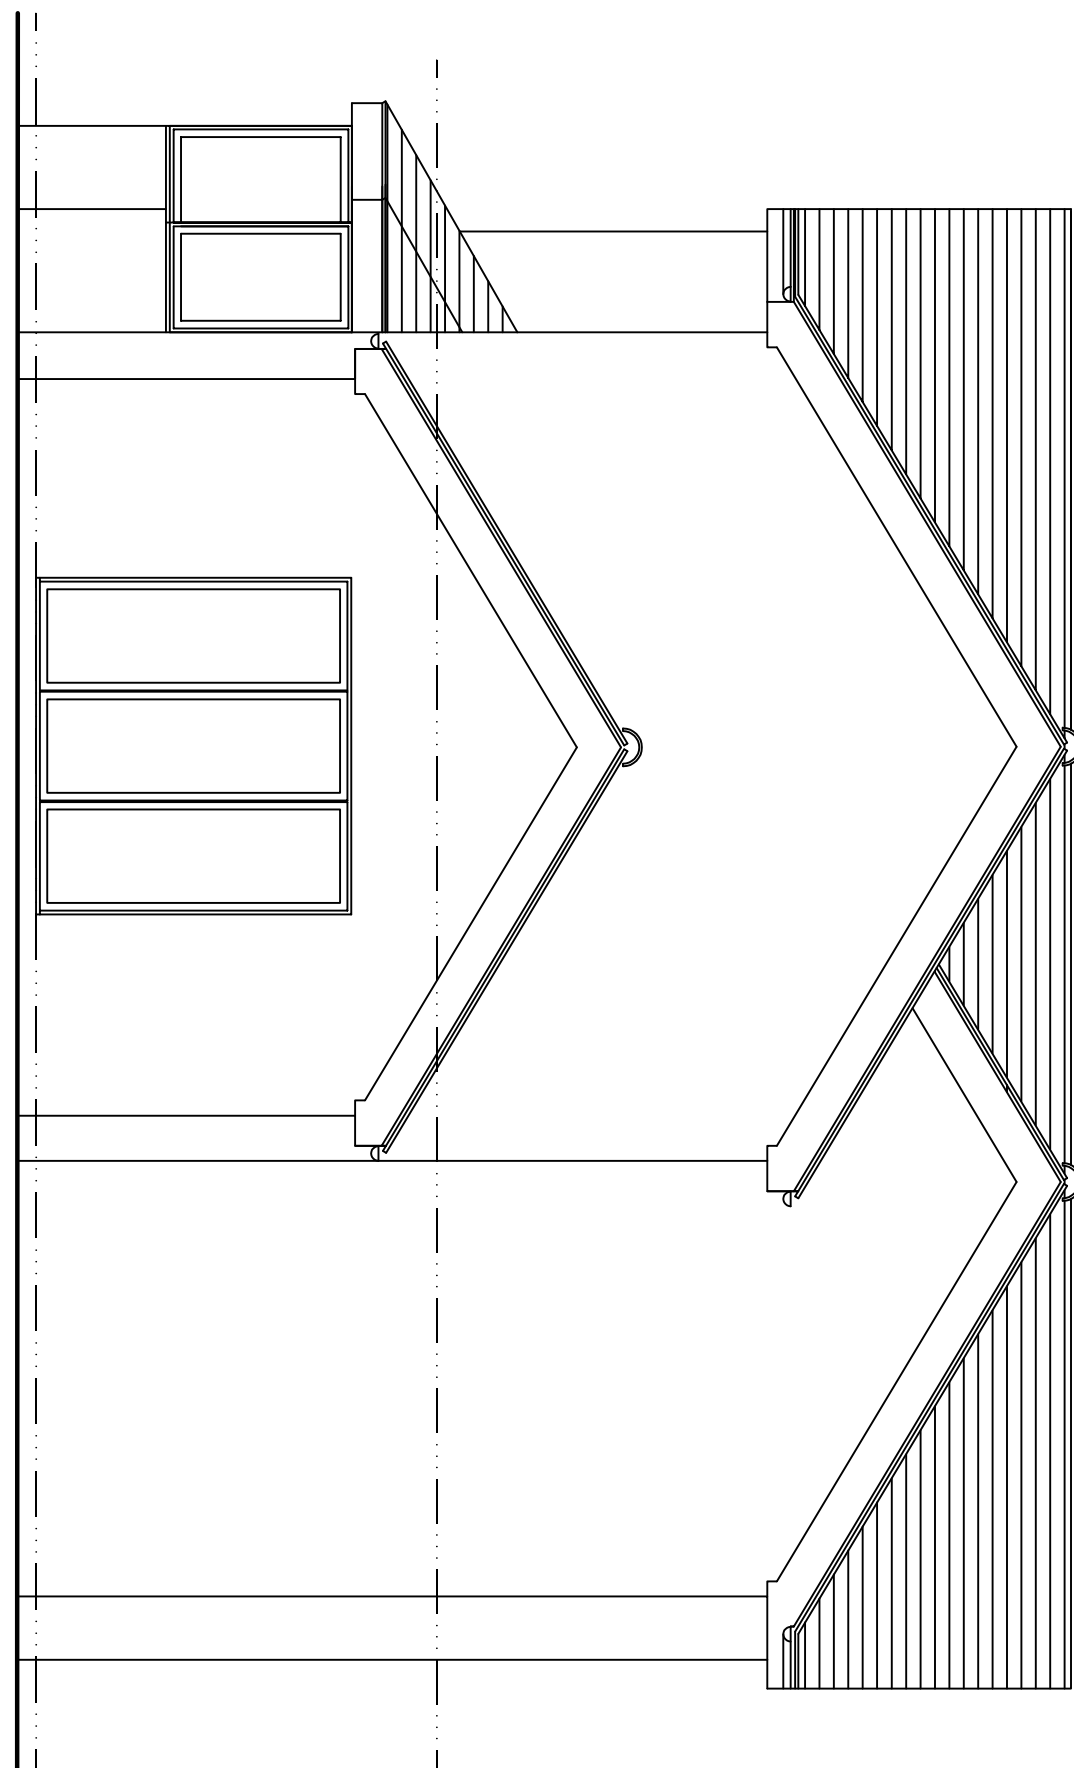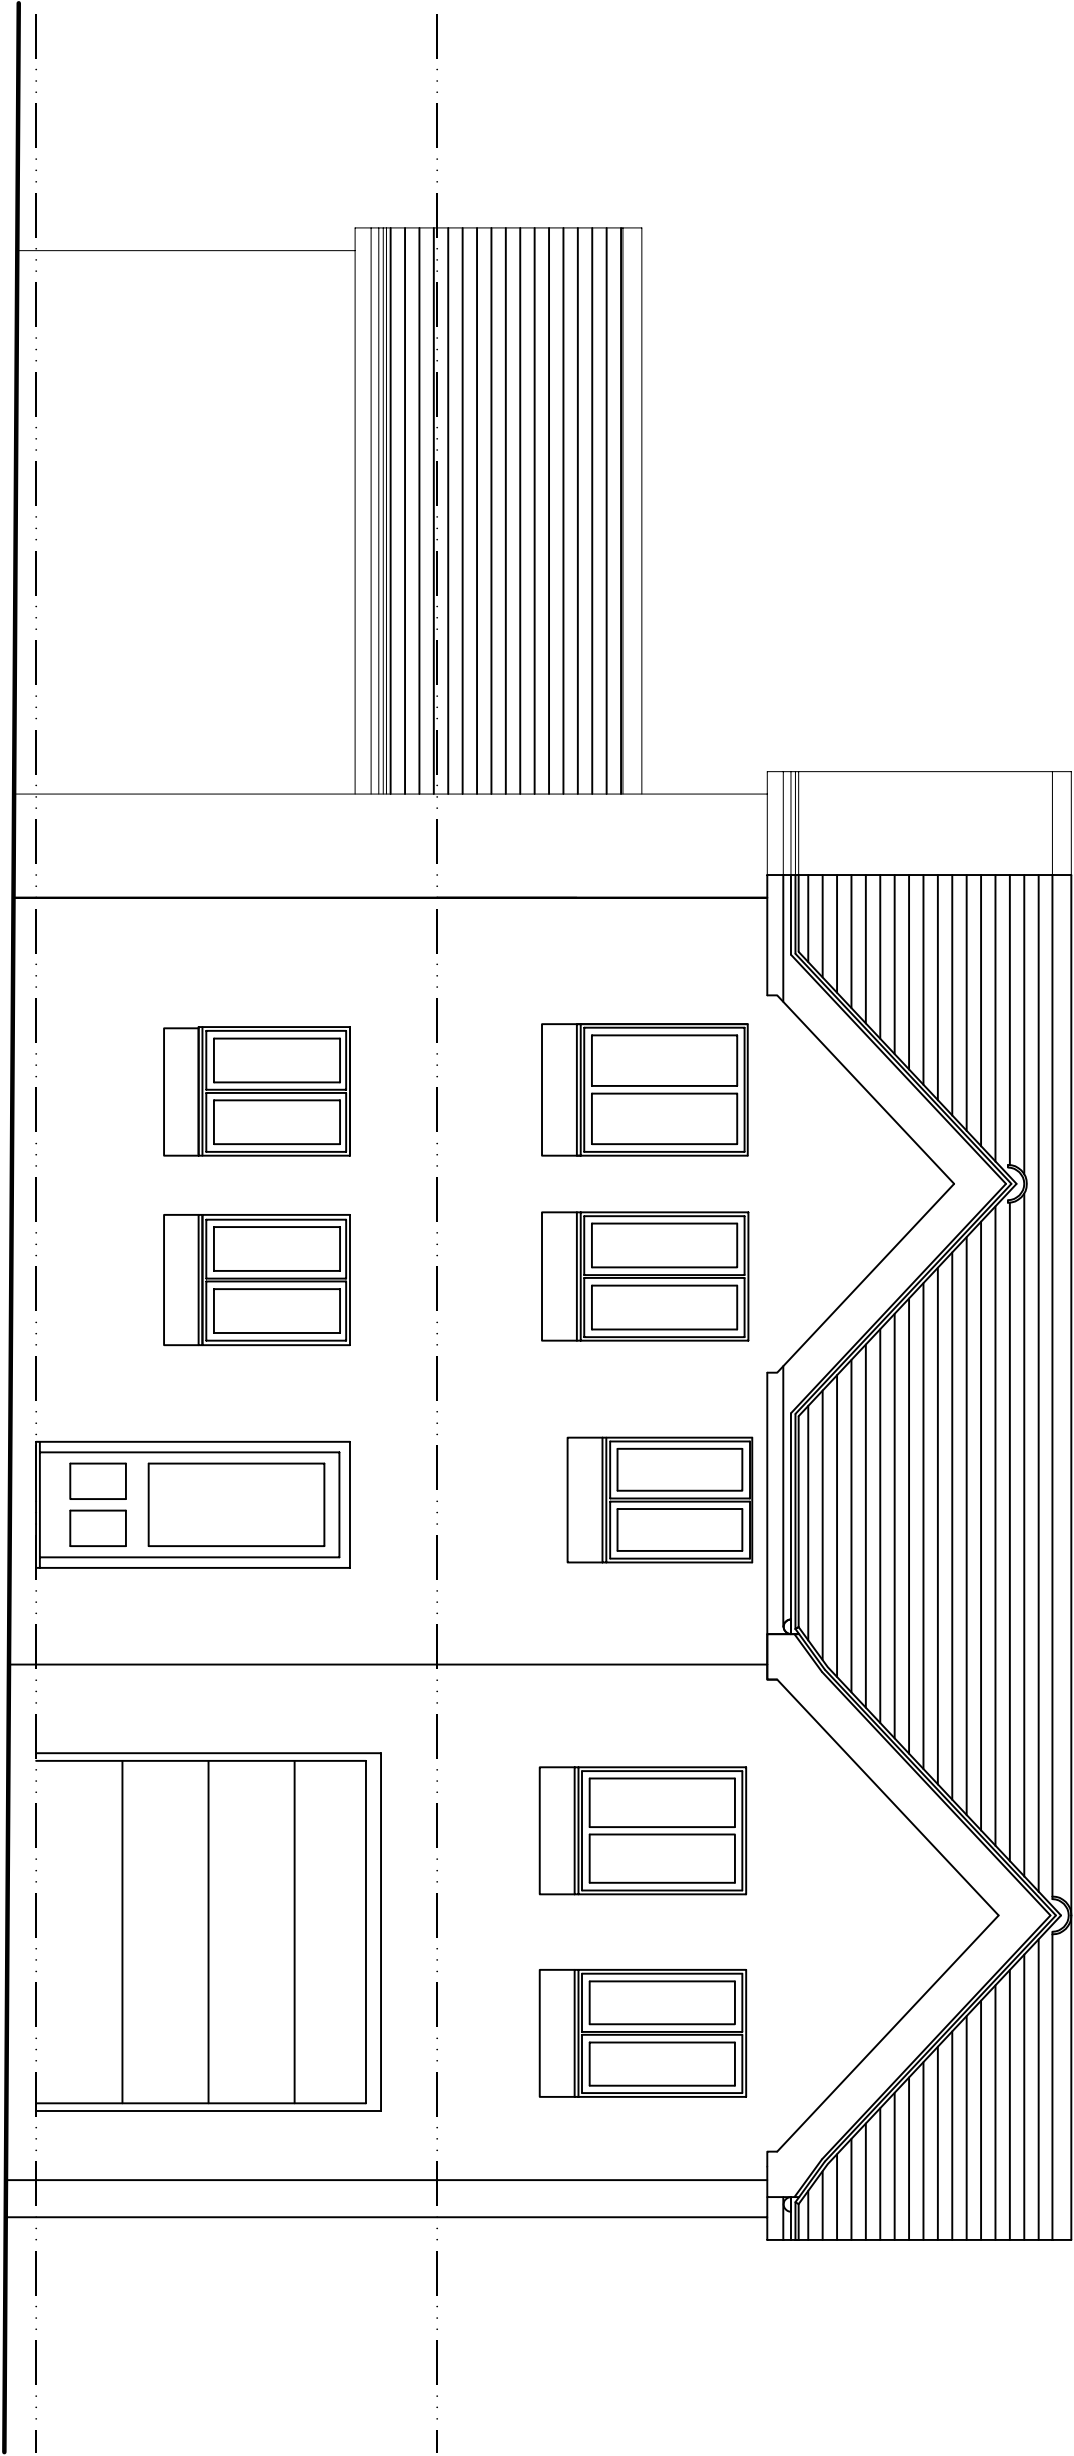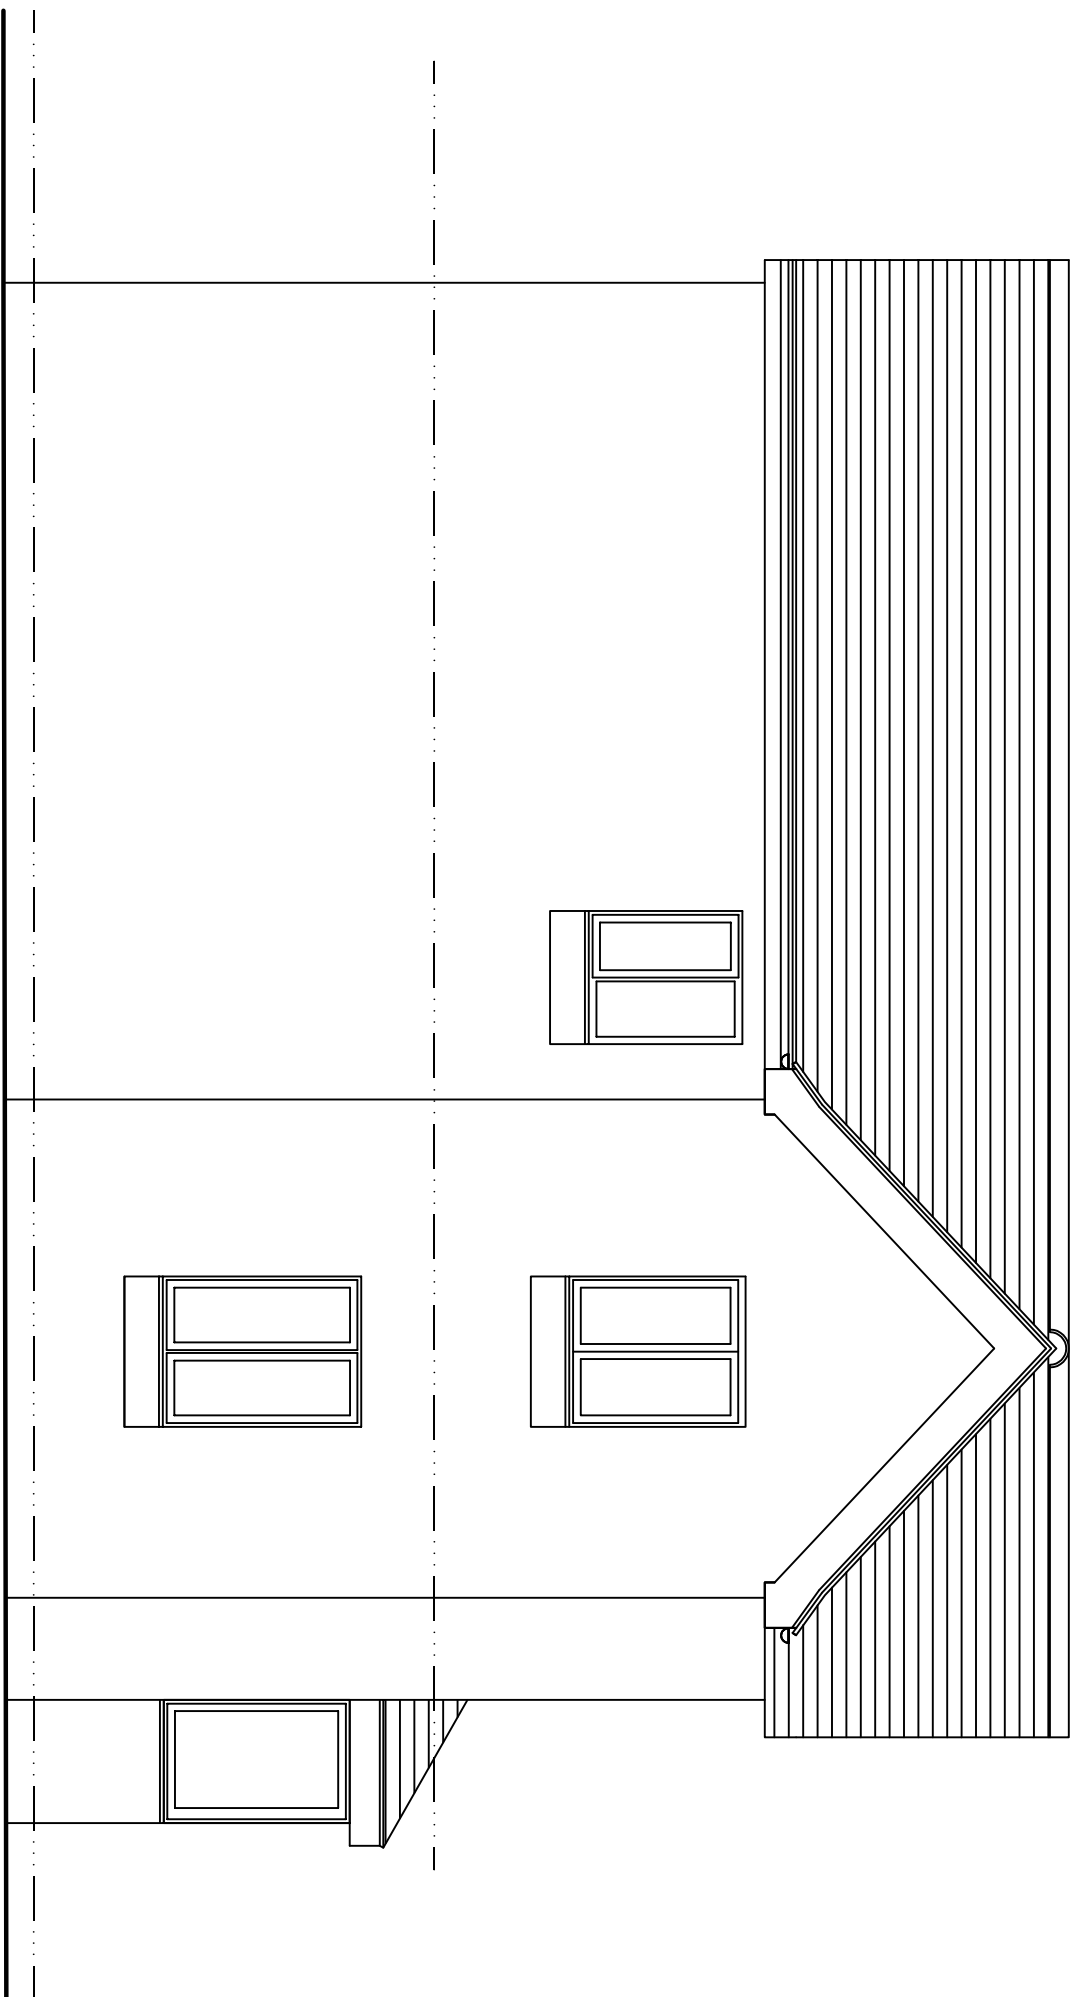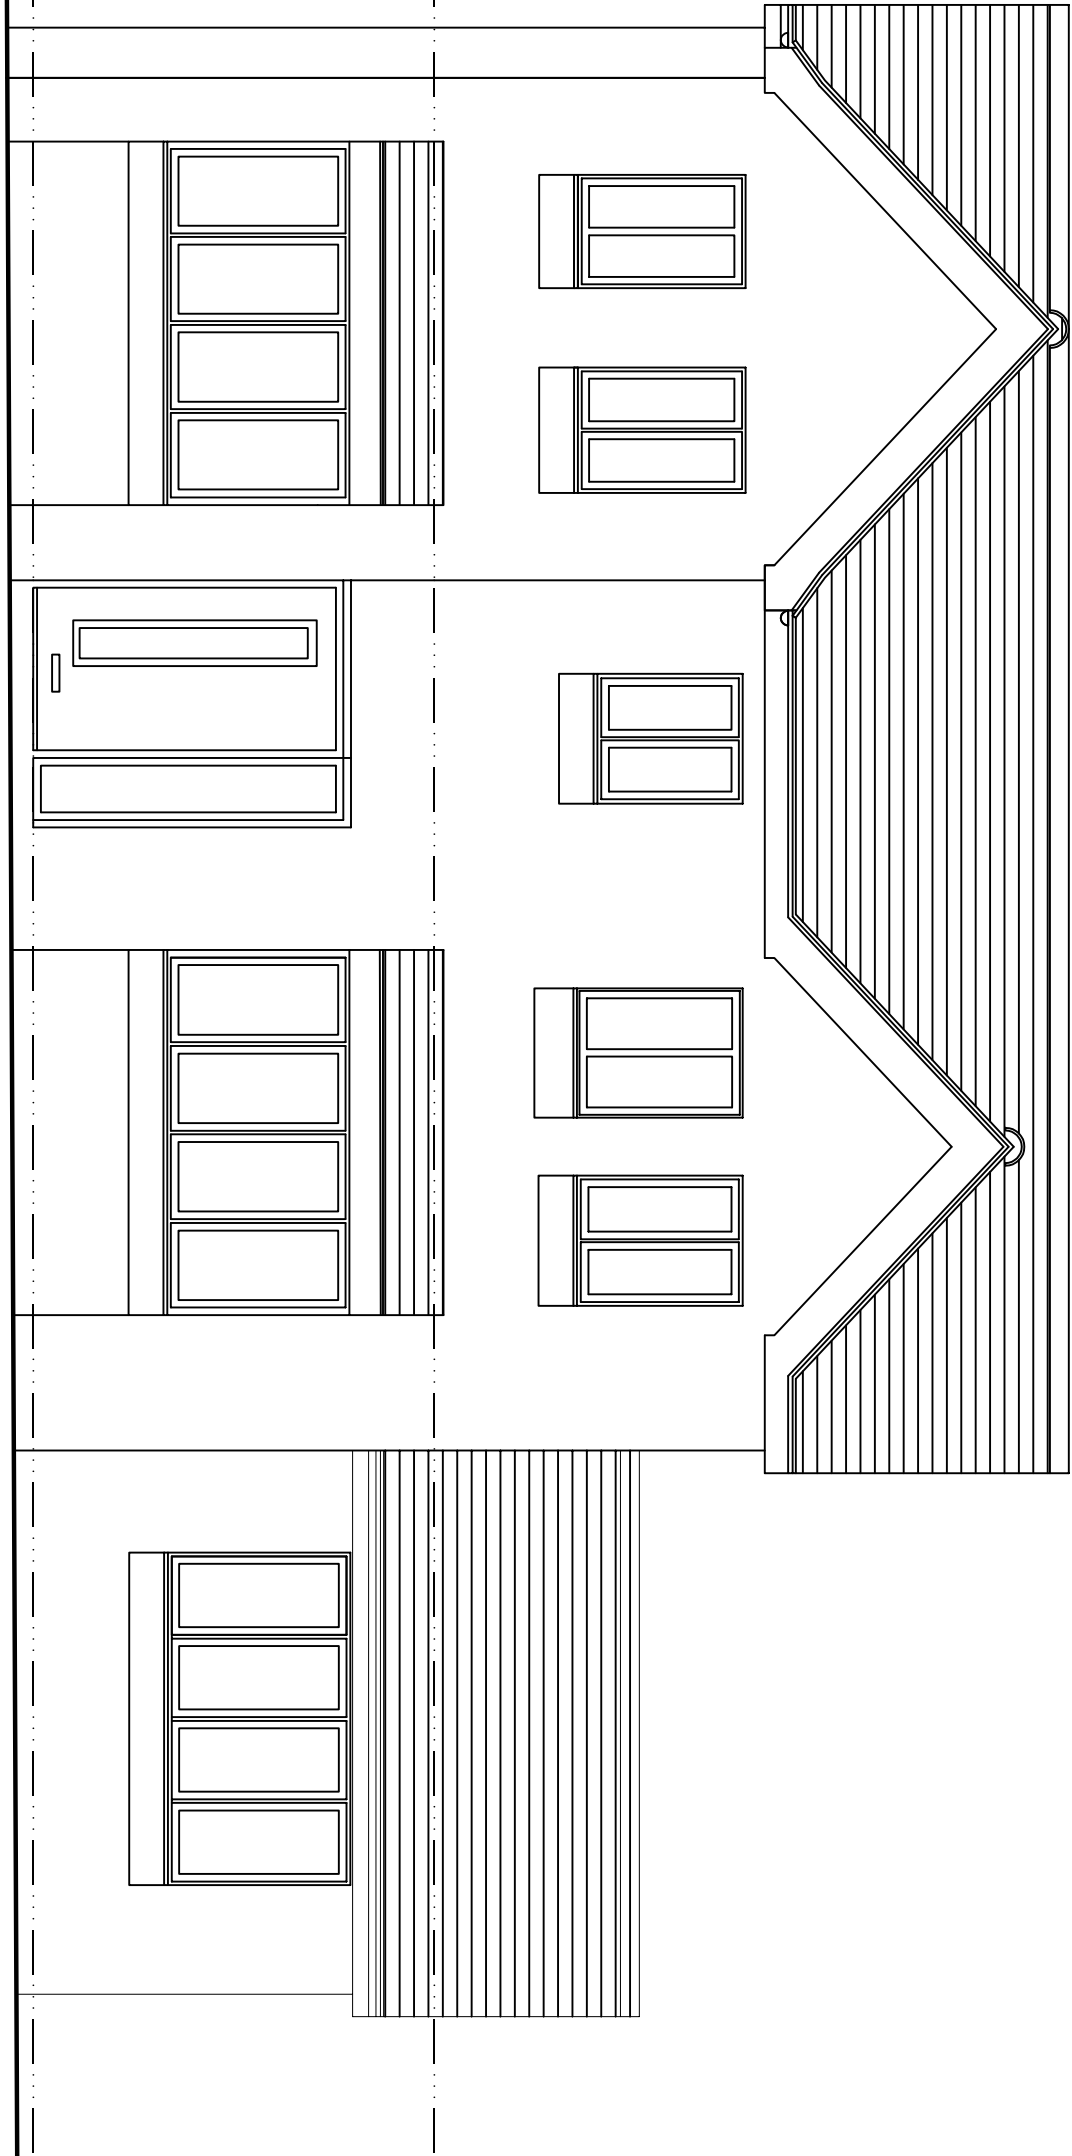

Revision	Description	Date
	Mr & Mrs Griffiths	
Client	1 Church Mews Knypersley Garage Conversion Existing Elevations	
Project		
Drawing Title		
Drawing Ref.	P369 - 201	Rev.
Date	10/05/24	Scale
Status	Feasibility Planning Tender	Size Contract Construction



EPOCH Architecture Ltd
12 Robin Hill,
Biddulph Moor, Staffordshire, ST8 7NN
T: 01782 929536
M: 07709 390128
E: jonathan@epocharchitecture.co.uk
W: www.epocharchitecture.co.uk