

The contractor is to check all setting out dimensions are in accordance with the project specific drawings as approved by the planning department prior to commencing construction works. Contact Epoch Architecture Ltd as required for clarification.

All building work is to conform with the 2010 Building Regulations and all subsequent revised documents and to the satisfaction of the building control officer.




Works to be completed in strict accordance with all project specific documents produced in accordance with the CDM Regulations 2015.

It remains the duty of the client and contractor to establish all legal boundaries on site.



This drawing and its contents remain the copyright of Epoch Architecture Ltd.

KEY

- | | |
|-------------|---|
| F.C. | Floor-Ceiling Height |
| C.H. | Head Height |
| D.H. | Door Head Height |
| E.C.W.I.# | Door Ceiling Height Inspection Chamber |
| S.E.C.W.I.# | Sealed Door Ceiling Height Inspection Chamber |
| I.E.S.W.I.# | Existing Surface Water Inspection Chamber |
| E.C.W.I.C. | Existing Confined Water Inspection Chamber |
| I.E.S.W.M.# | Existing Surface Water Manhole |
| E.C.W.M.# | Existing Confined Water Manhole |
| R.N.P. | Recessed Potable Rainwater Pipe |
| P-P- | Potable Rainwater Pipe |
| S.S. | Sanitary Sewer |
| G. | Gully |
| B.B. | Back Inlet Gully |
| M.L. | Movement Joint |

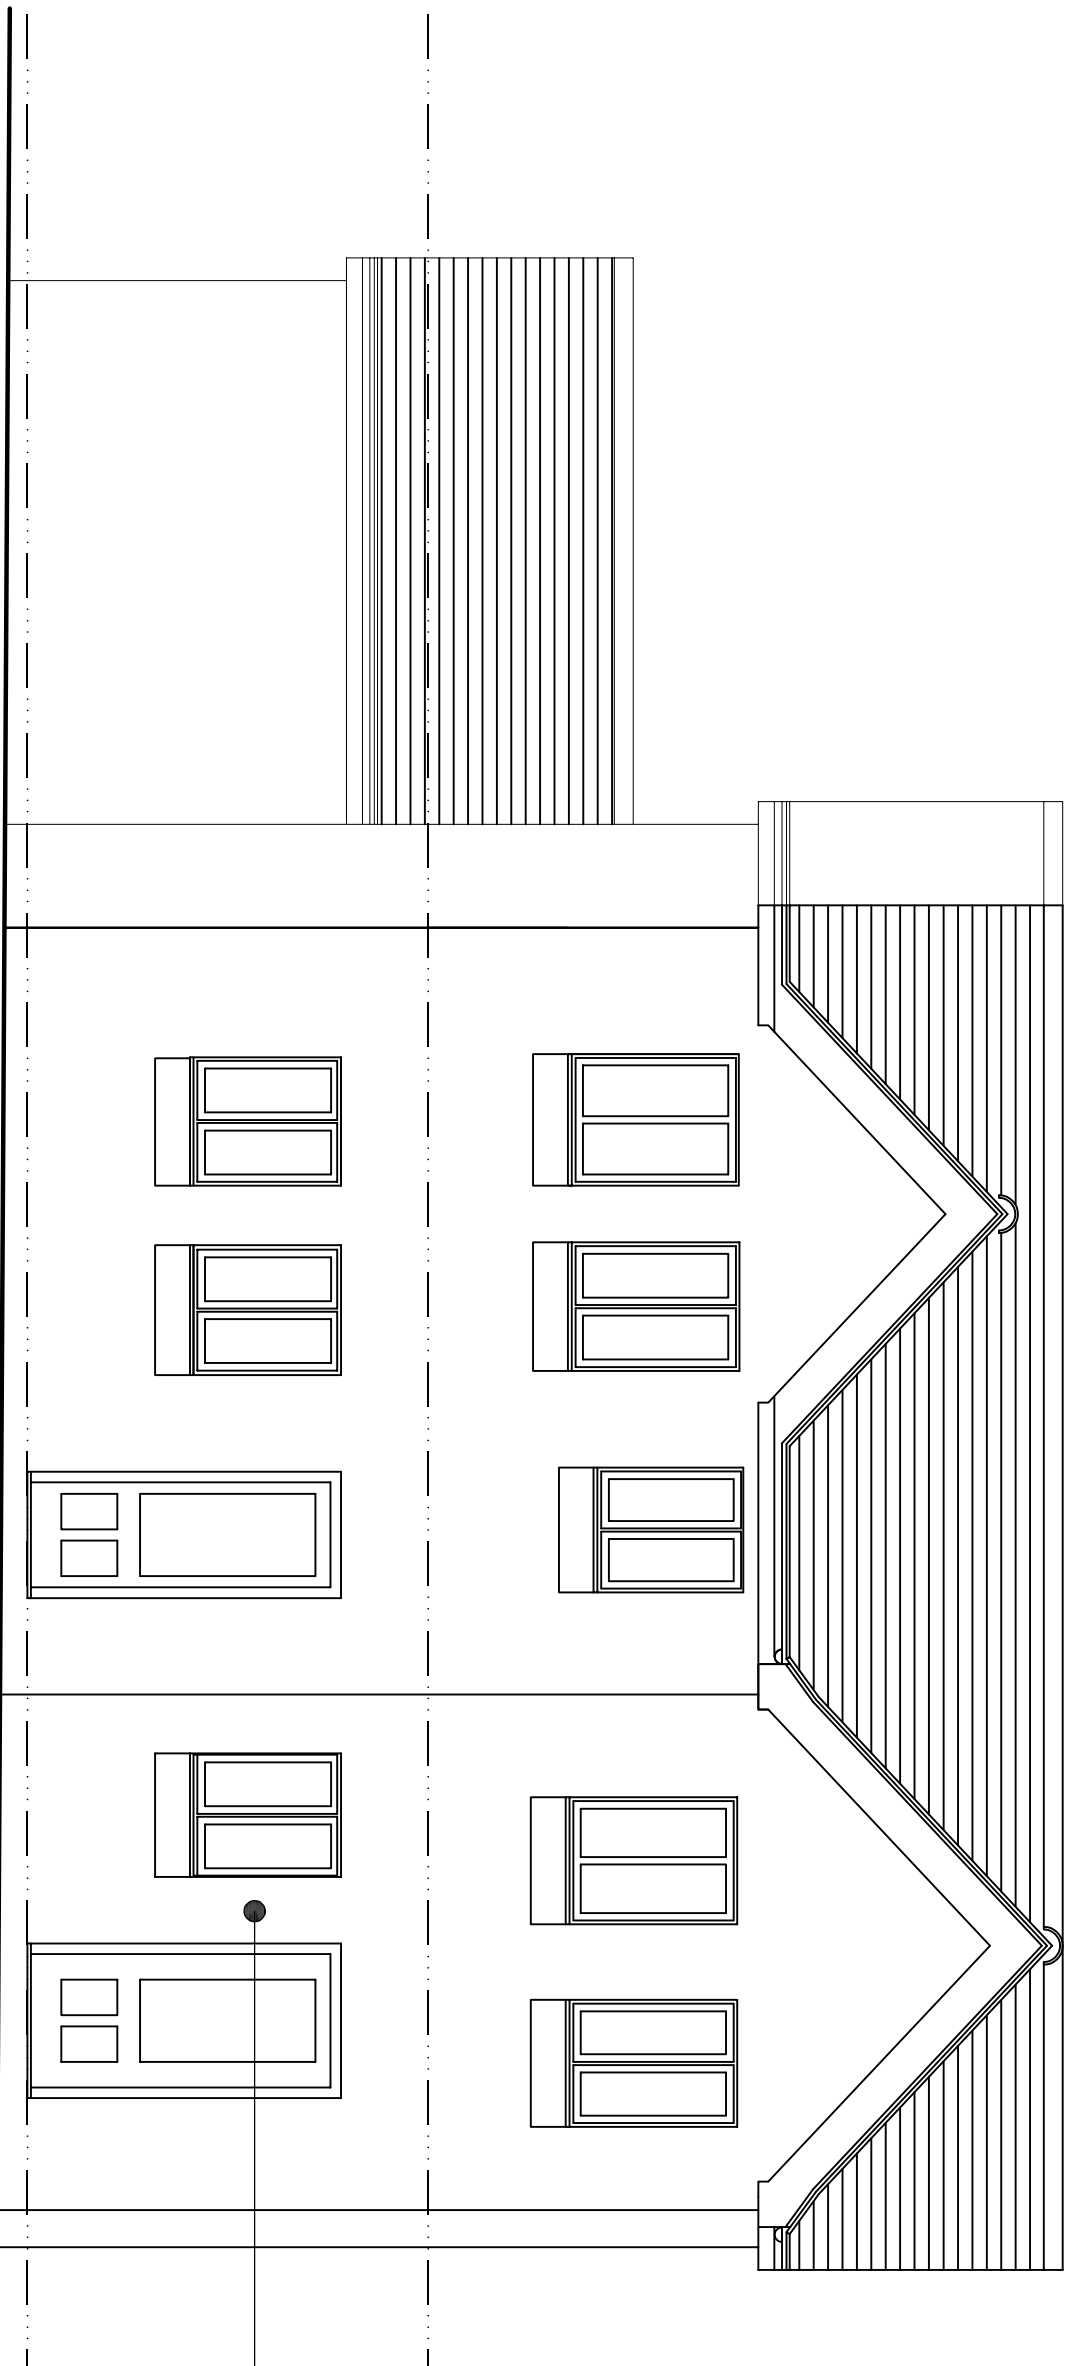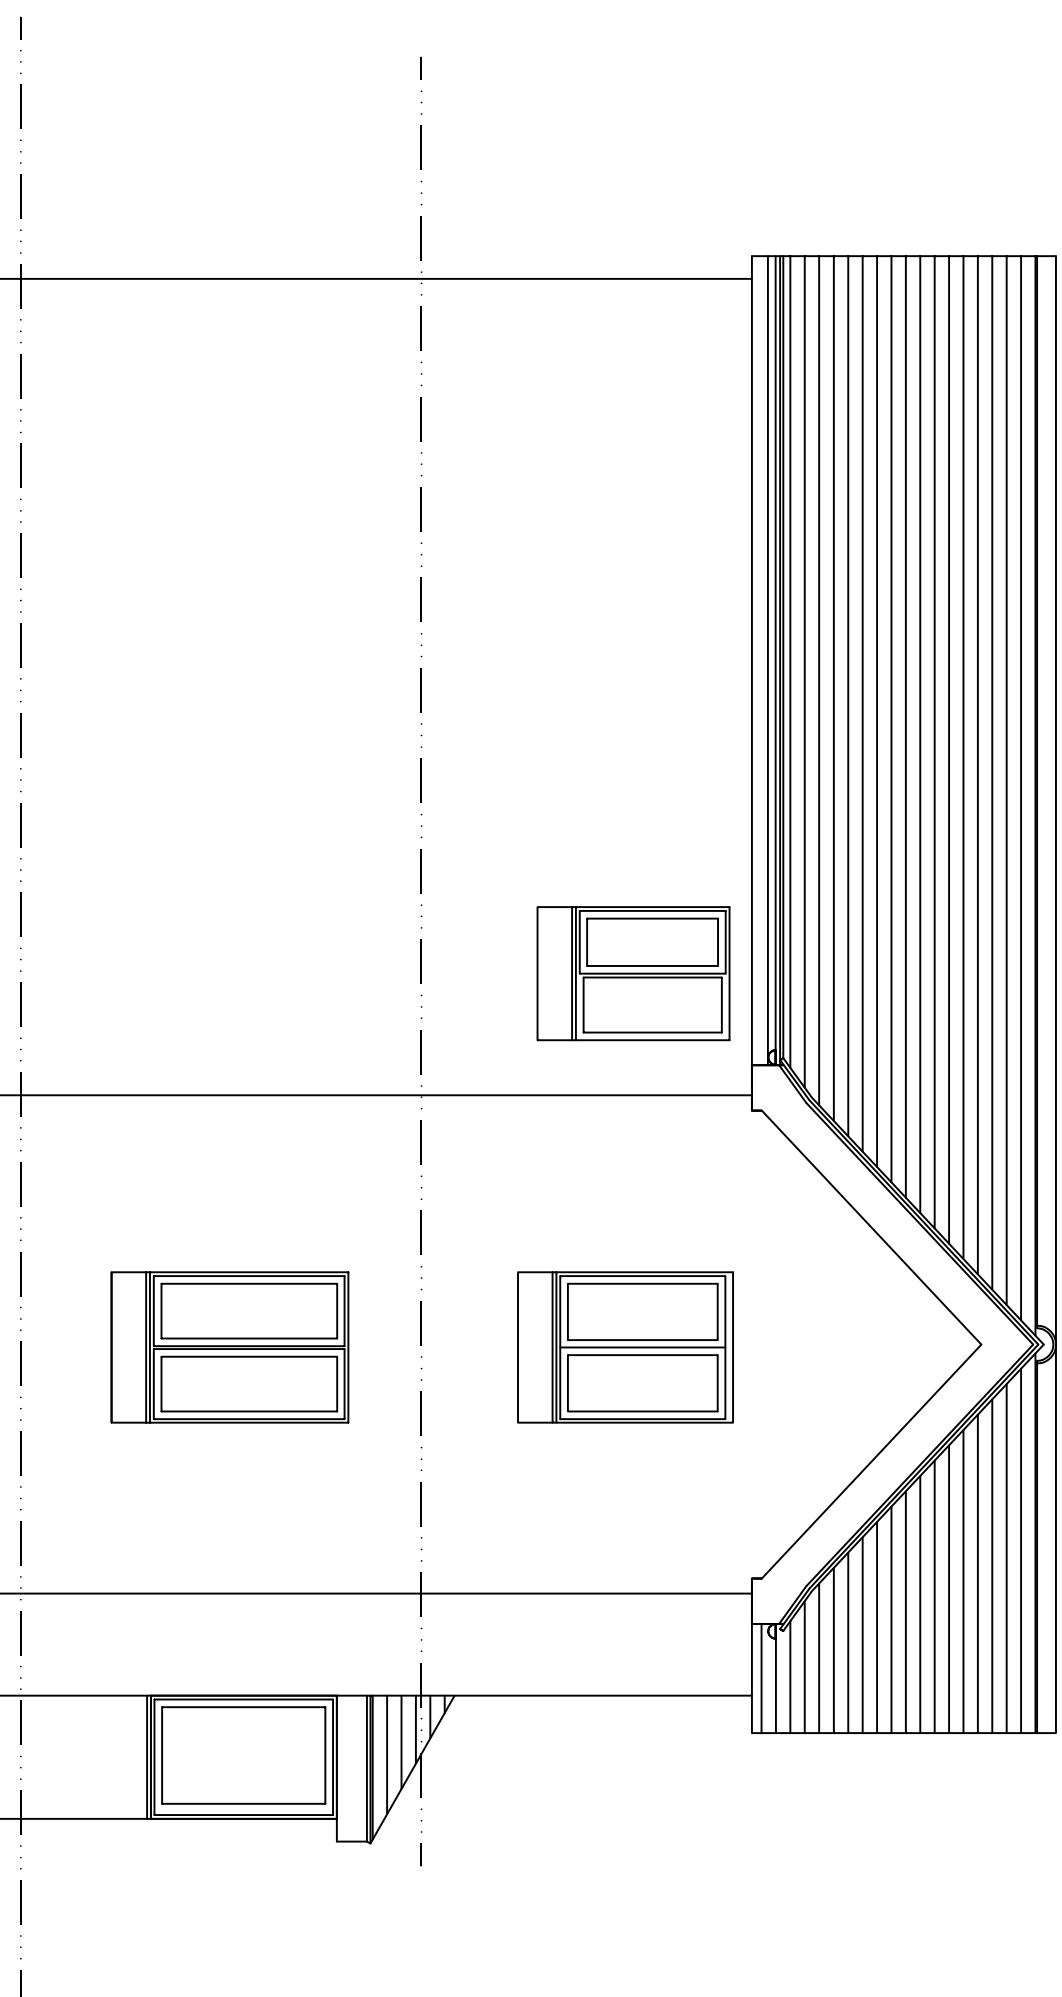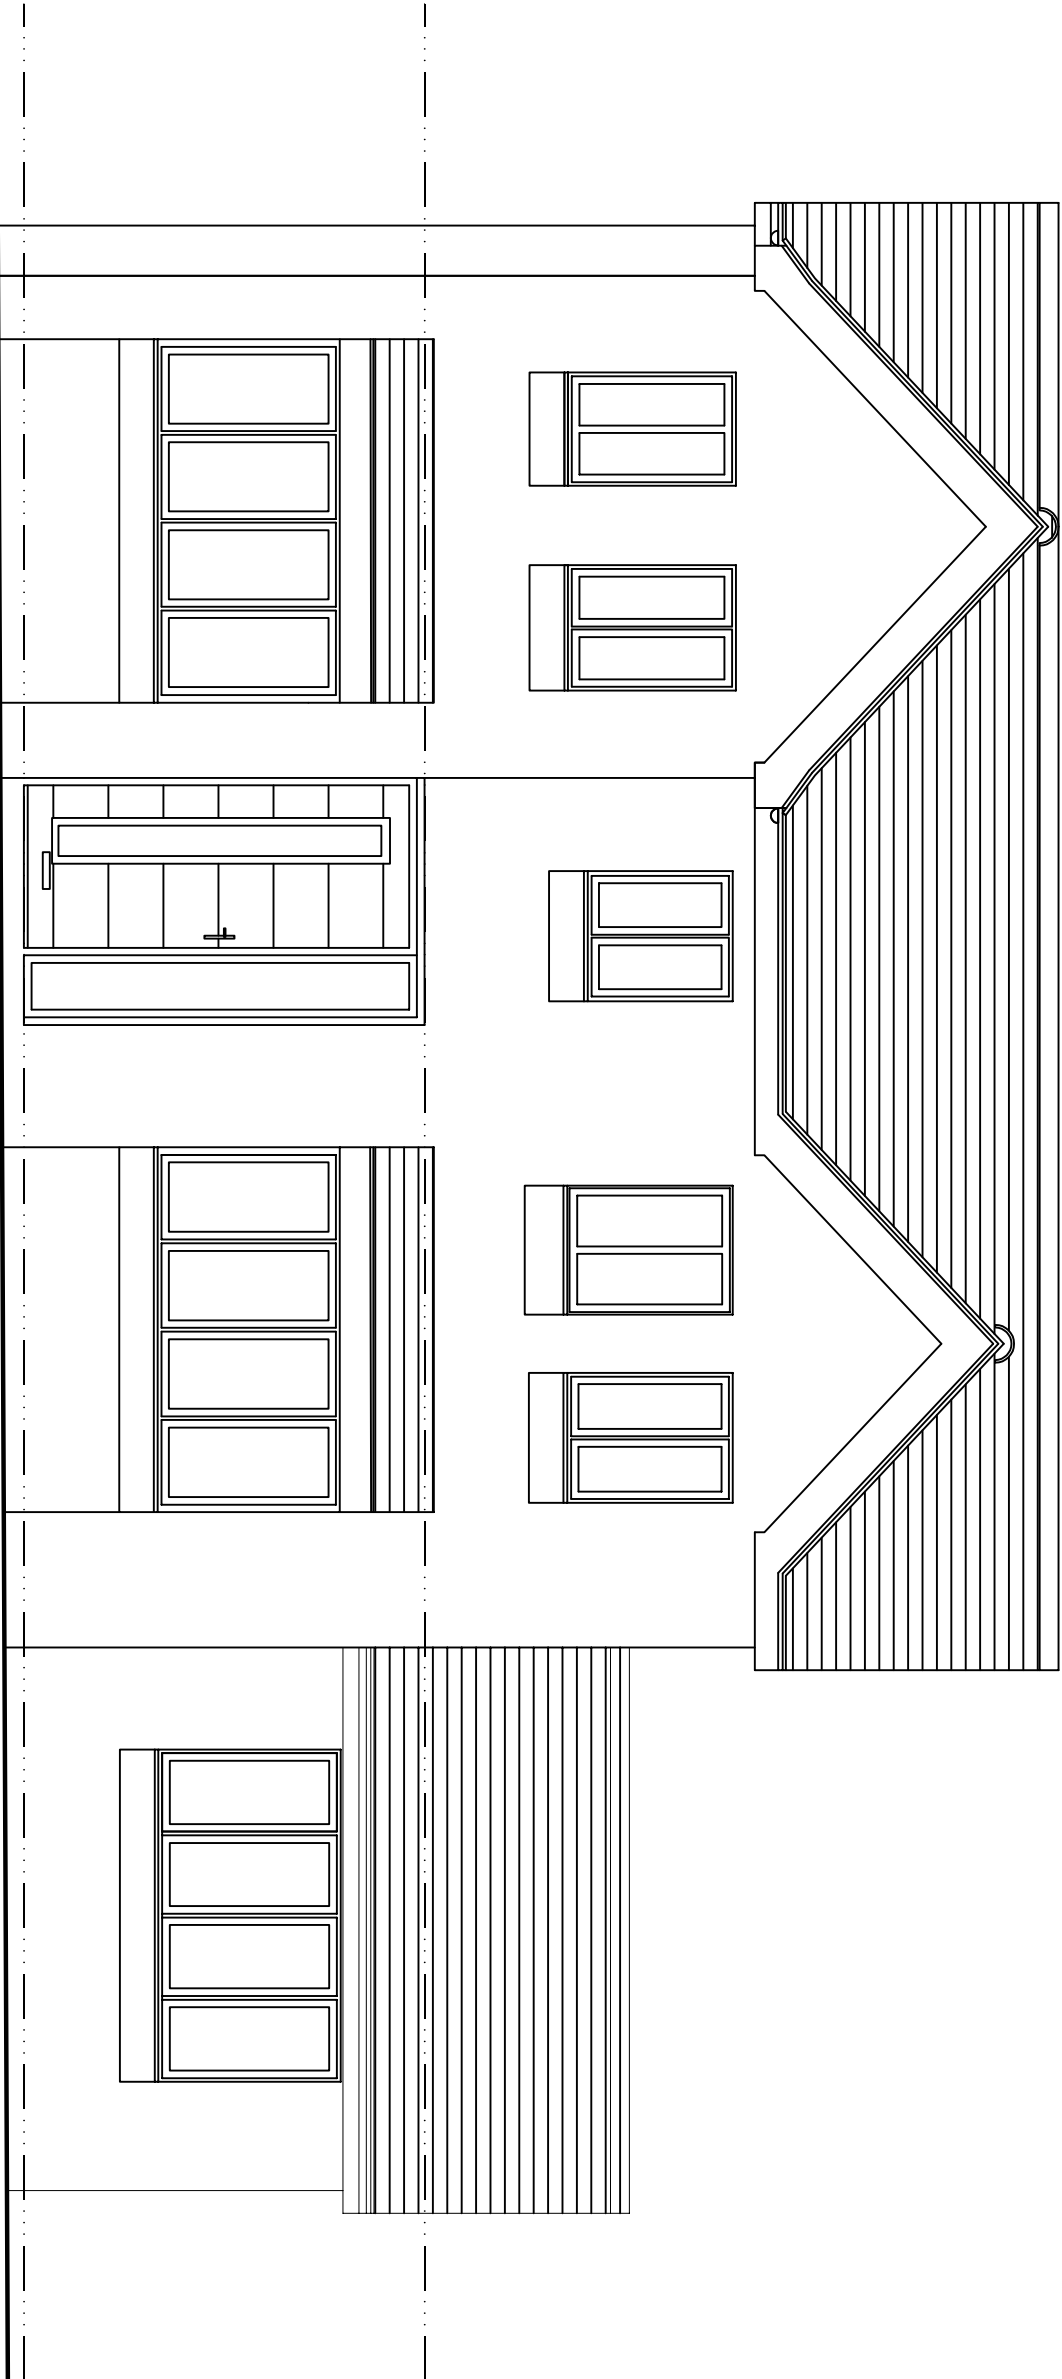

EXISTING DOOR OPENING TO BE INFILLED WITH NEW FACING BRICK TO MATCH THE EXISTING AND NEW DOOR AND WINDOW PROVIDED

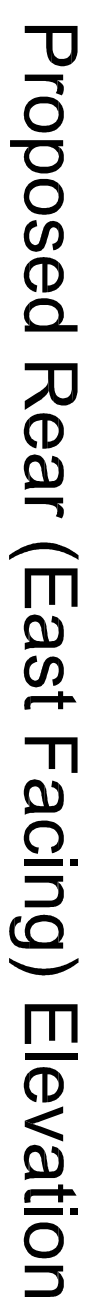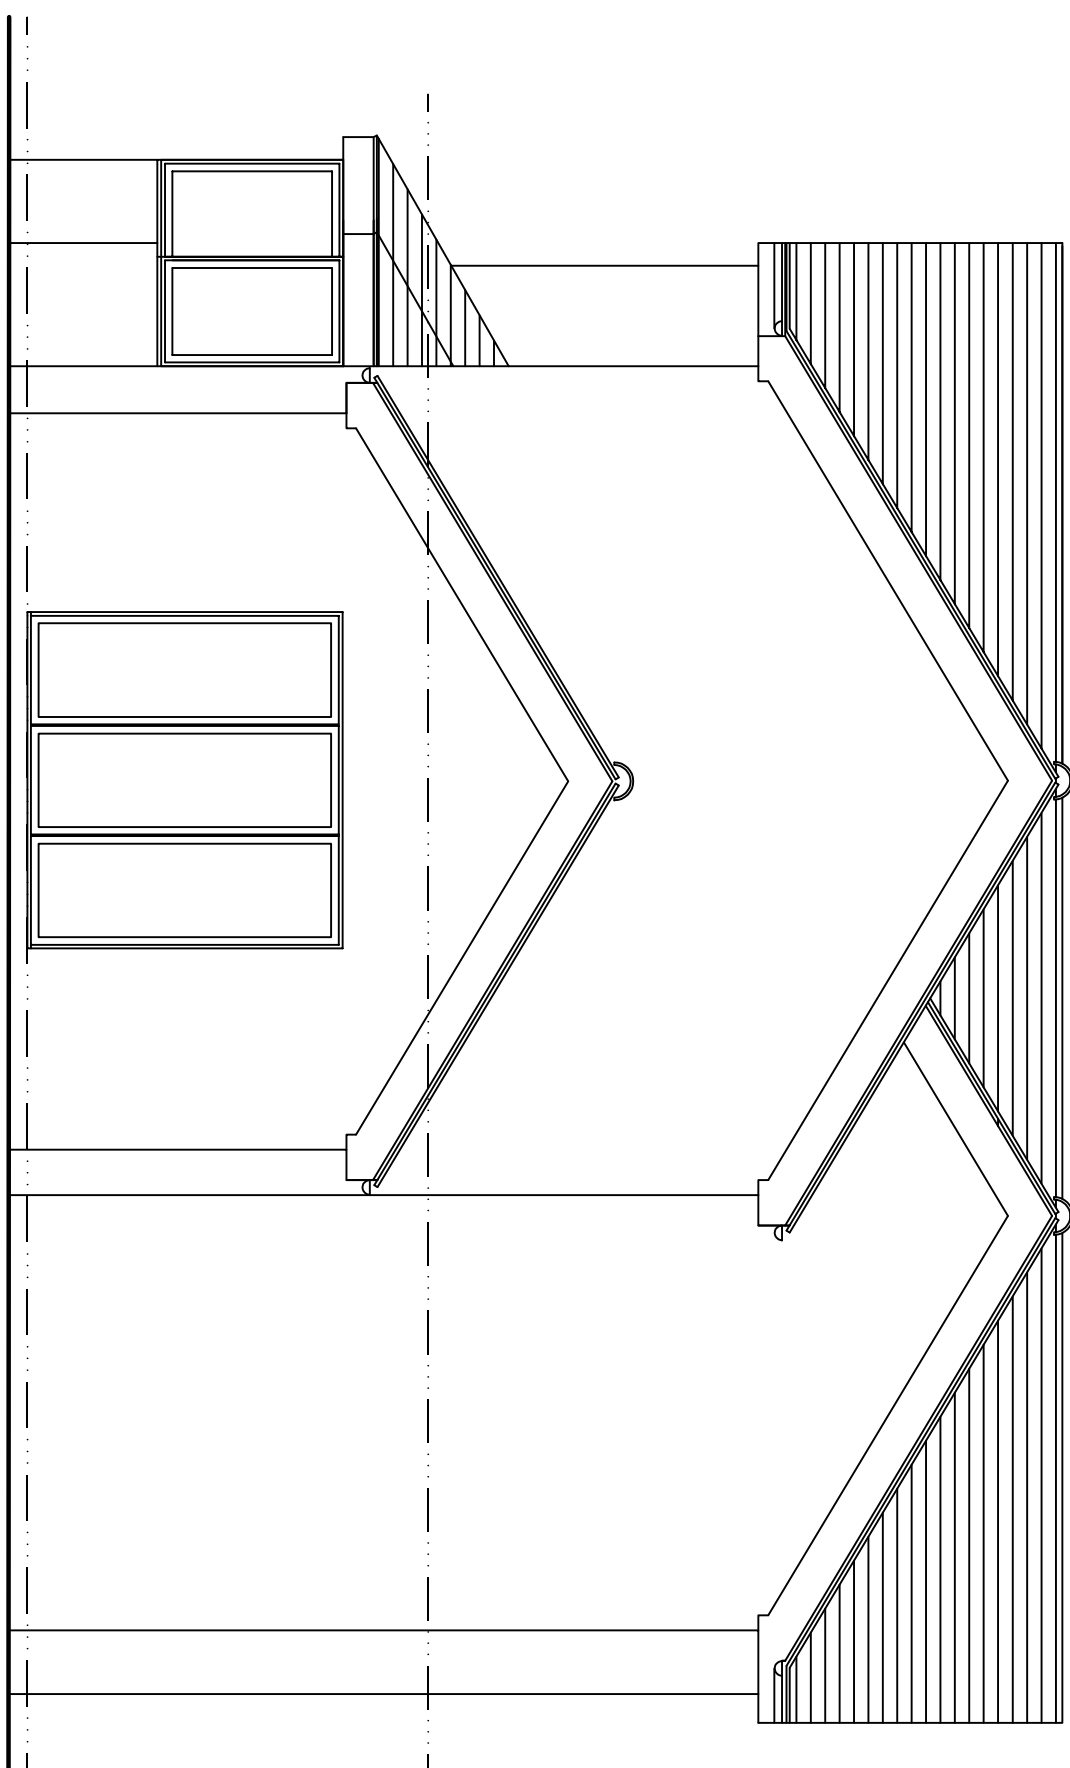

Revision	Description	Date
	Mr & Mrs Griffiths	
Client		
Project	1 Church Mews, Knyphersley Garage Conversion	
Drawing Title	Proposed Elevations	
Drawing Ref.	P369 - 203	Rev.
Date	17/05/24	Scale
	1:50	Bldg. Fkgs
Status	Feasibility	Tender
	Planning	Construction
		Size
		A1